GENERAL SITE NOTES

1. SITE INFORMATION CONTAINED HEREIN, INCLUDING BUT NOT LIMITED TO, DIMENSIONS AND LOCATIONS OF EXISTING UTILITIES, IS BASED ON THE SURVEY BY SITTS & HILL ENGINEERS, DATED *MONTH DAY, 201X* AND IS PROVIDED FOR INFORMATIONAL PURPOSES ONLY. THE ARCHITECT TAKES NO RESPONSIBILITY FOR ITS ACCURACY.
2. CONTRACTOR SHALL VERIFY LOCATION OF ALL EXISTING UTILITIES. CARE SHOULD BE TAKEN TO AVOID DAMAGE TO OR DISTURBANCE OF EXISTING UTILITIES.
3. PROVIDE POSITIVE DRAINAGE AWAY FROM BUILDING.
4. FINISH GRADES AROUND BUILDING SHALL BE 6" MINIMUM BELOW FINISH FLOOR ELEVATION OR BOTTOM OF EXTERIOR CLADDING MATERIALS, UNLESS OTHERWISE NOTED.
5. UNLESS OTHERWISE NOTED, DIMENSIONS ON SITE PLAN ARE TO FACE OF CURBS, EXTERIOR FACE OF BUILDING FOUNDATIONS AND GRID LINES.

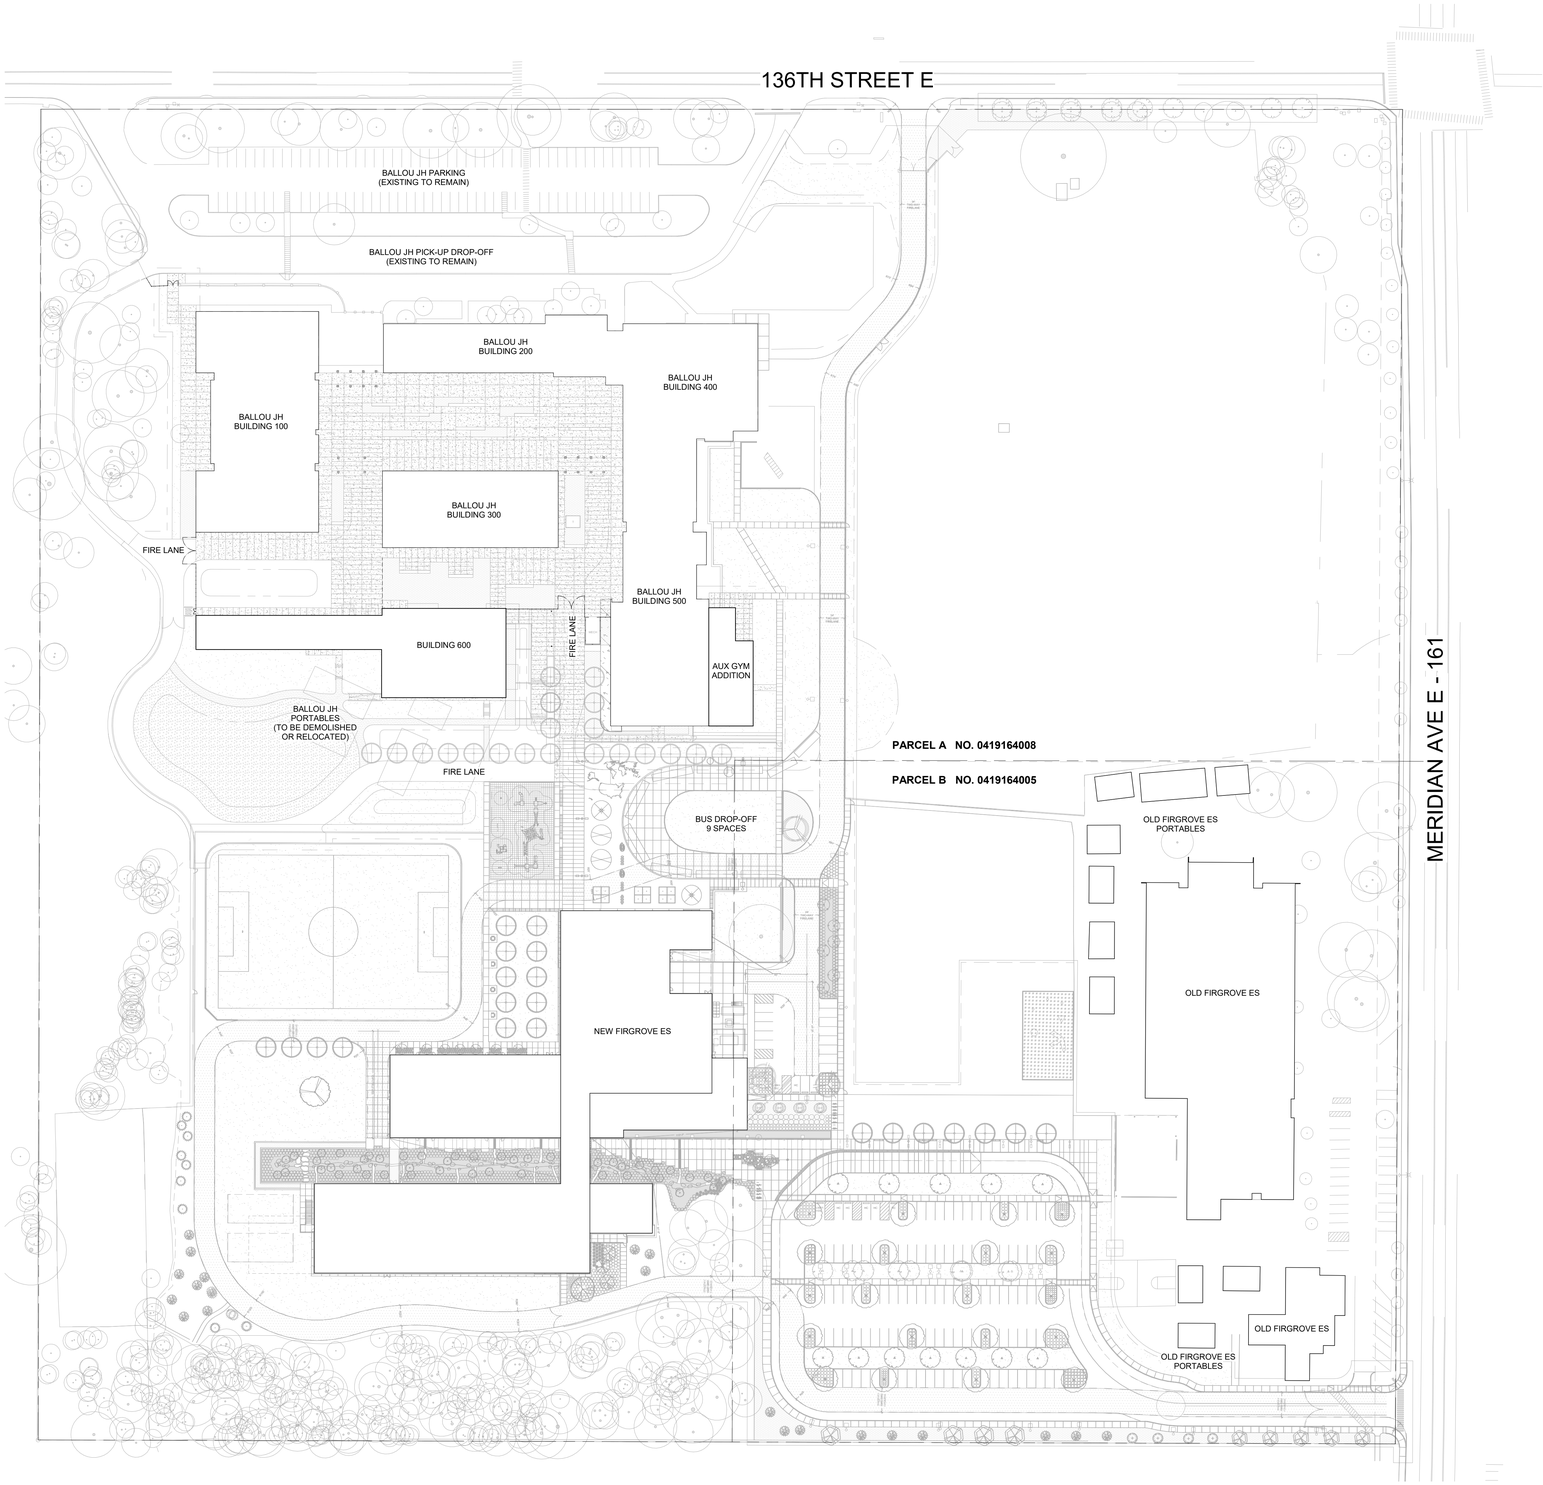

A1 SITE PLAN
1" = 60'-0"

PLAN NORTH

mahlum

71 COLUMBIA | FLOOR 4
SEATTLE WA 98104
(206) 441-4151 OFFICE
(206) 441-0478 FAX

1231 NW HOYT | SUITE 102
PORTLAND OR 97209
(503) 224-4032 OFFICE
(503) 224-0918 FAX

MAHLUM ARCHITECTS INC

NOT FOR CONSTRUCTION

PUYALLUP SCHOOL DISTRICT
A Tradition of Excellence

Ballou Junior High School
Renovation and Addition

9916 136th ST E, PUYALLUP, WA 98373

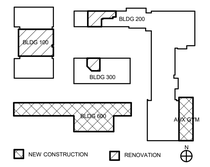

MARK	DATE	DESCRIPTION

ISSUE DATE:	2019 07 12
ISSUE:	SCHEMATIC DESIGN
PROJECT NO:	2018916.00
DRAWN BY:	Author
CHECKED BY:	Checker

COPYRIGHT MAHLUM ARCHITECTS, INC. 2011 ORIGINAL SHEET SIZE: 30"x42"

ARCHITECTURAL SITE PLAN

A-101