


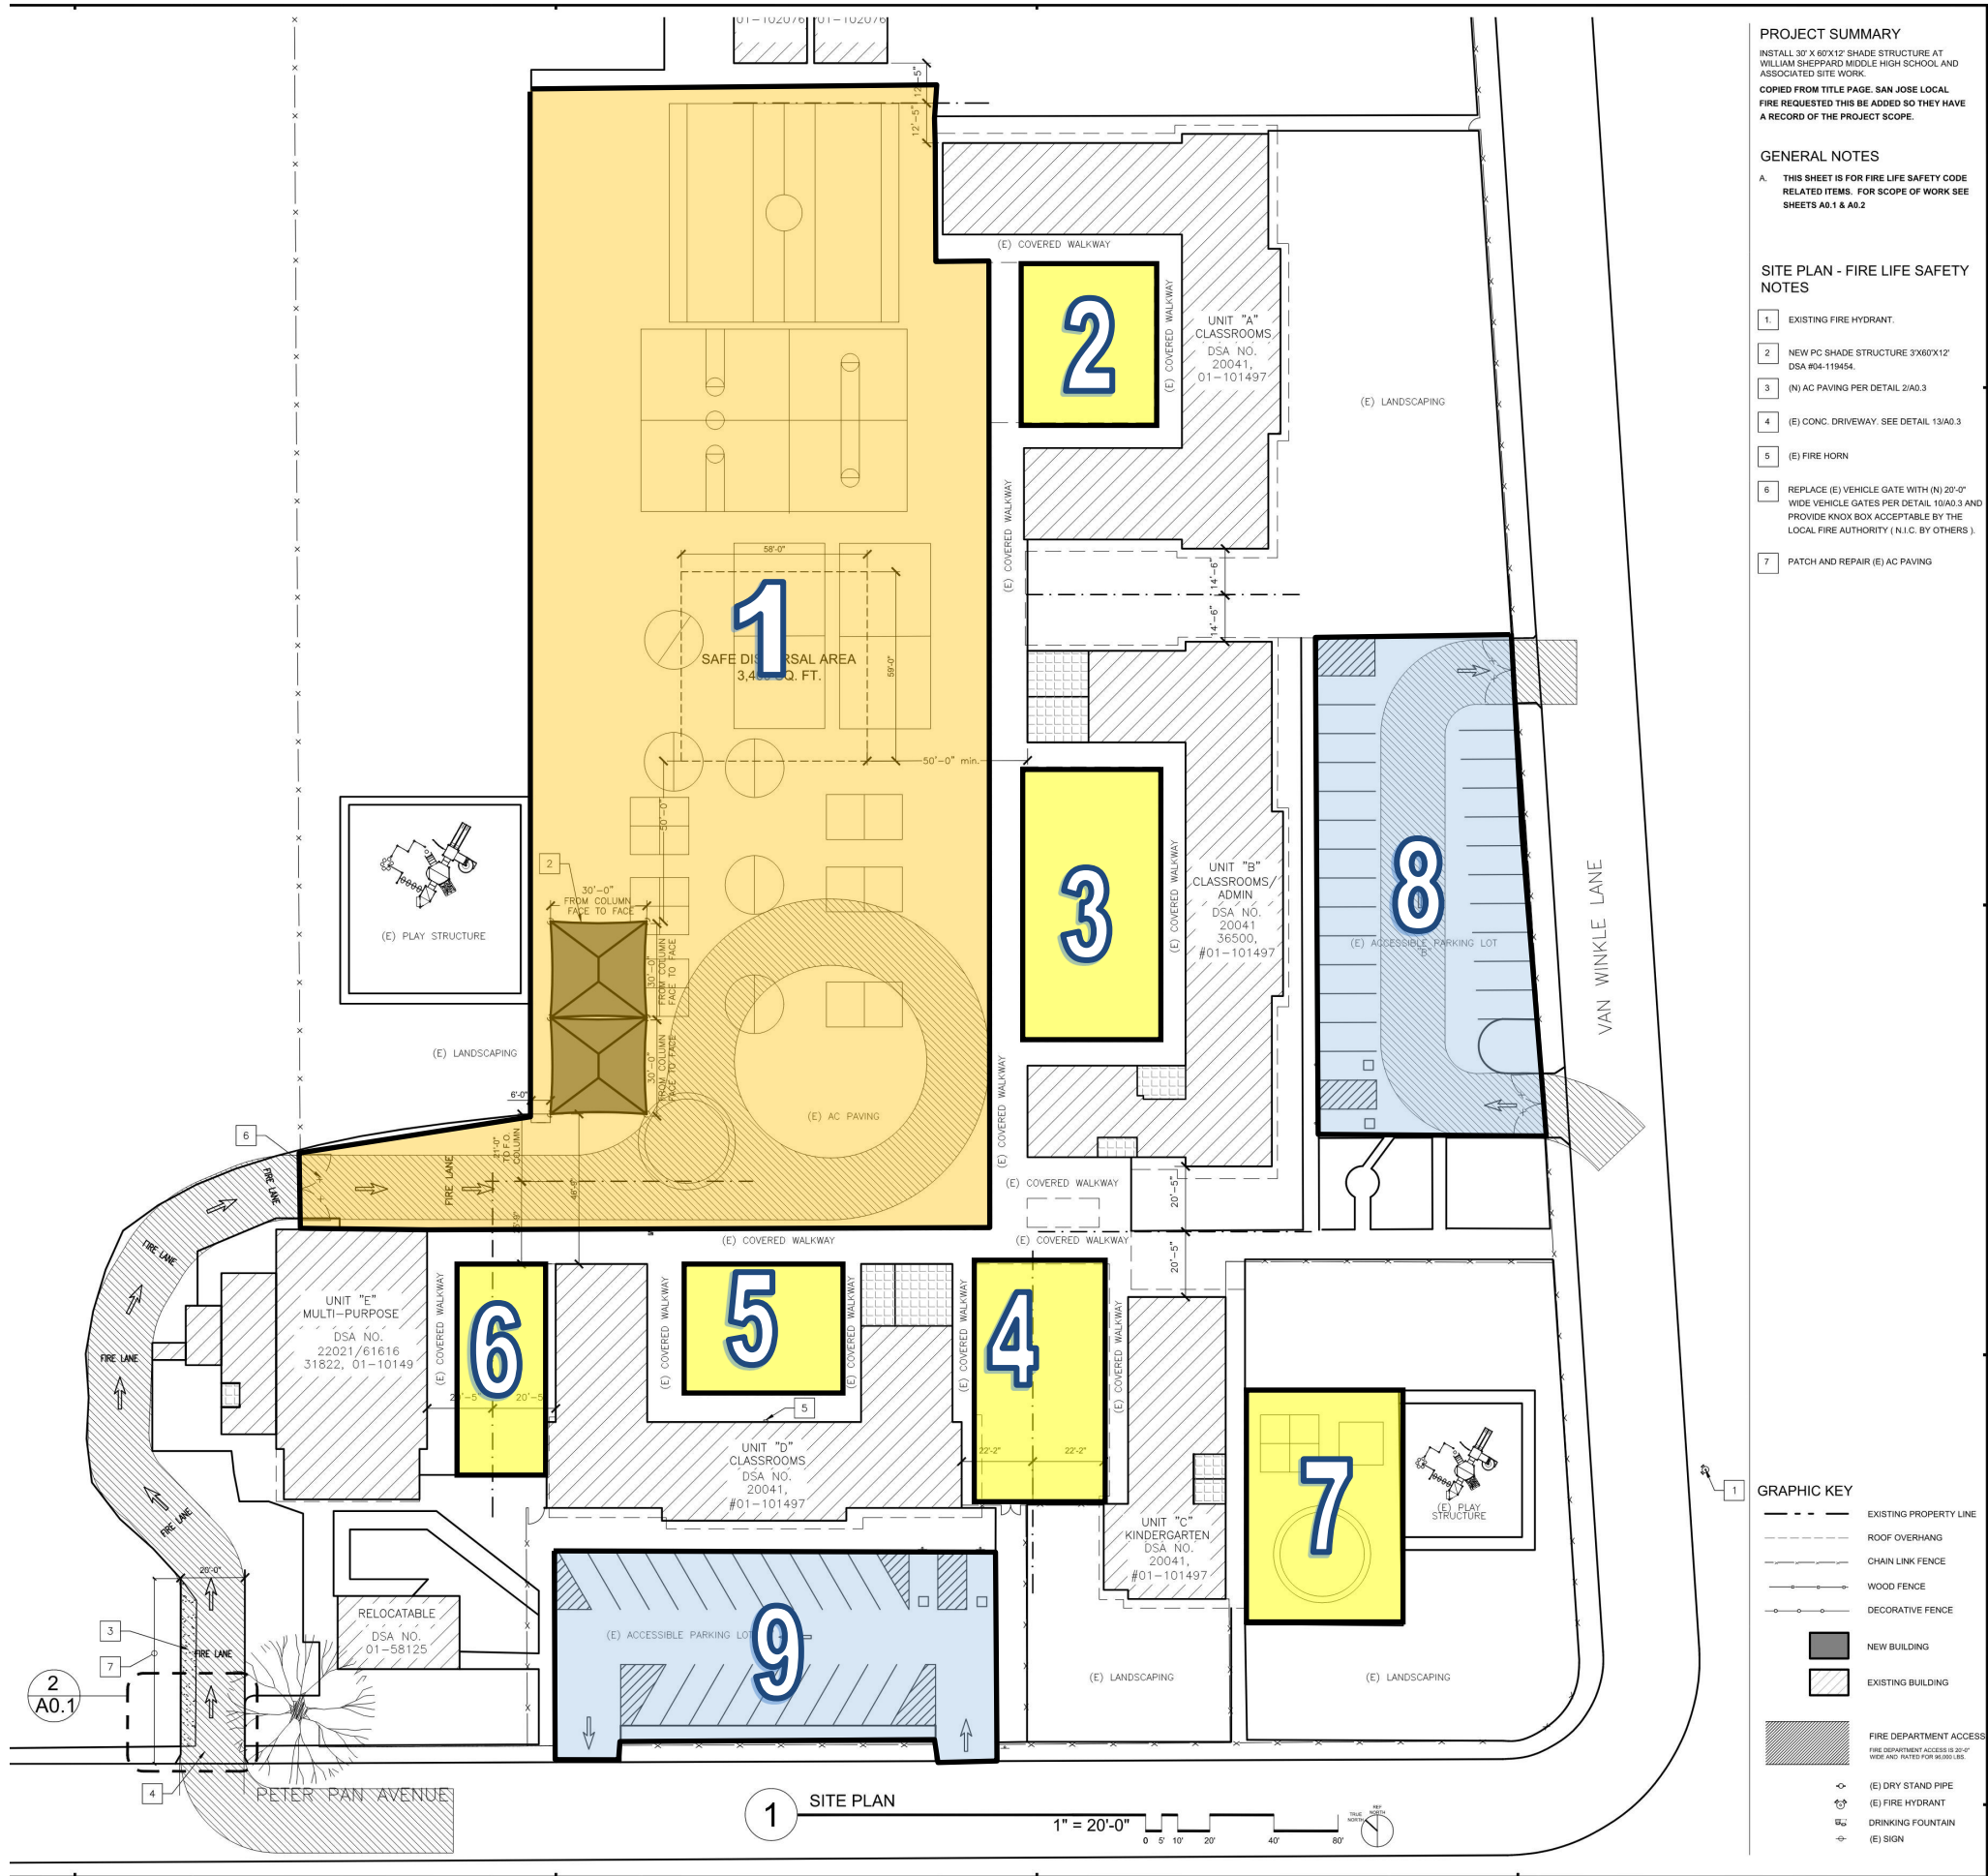

Scope Approval:

Below scope approved at...

Base Scope

Asphalt Replacement

- School Blacktop: 58,550 sq.ft.
  - Remove and replace asphalt concrete
  - Re-position volleyball net poles to for regulation volleyball court dimensions (see EDU-4)
  - Re-striping of basketball and volleyball courts.

Additive Alternative 1

- Slurry Overlay Asphalt Area: 2,250 sq. ft. (45' x 50').  
One (1) circular 4' diameter planter box to remain
- Slurry Overlay Asphalt Area: 4,050 sq. ft. (90' x 45').  
Two (2) circular 4' diameter planter boxes to remain
- Slurry Overlay Asphalt Area: 2,100 sq. ft. (28' x 75').  
Two (2) circular 4' diameter planter boxes to remain
- Slurry Overlay Asphalt Area: 2,475 sq. ft. (45' x 55').  
One (1) circular 4' diameter planter box to remain
- Slurry Overlay Asphalt Area: 1,944 sq. ft. (72' x 27')
- Slurry Overlay Asphalt Area: 4,000 sq. ft. (50' x 80')

Additive Alternative 2

- West parking lot (12,500 sq. ft.) Grind and overlay A.C. Replace in kind markings. Wheel Stops where needed.
- South Parking Lot (8,800 sq. ft.) Grind and overlay A.C. Replace in kind markings. Wheel Stops where needed

LEGEND:

- Slurry overlay
- Remove/Replace
- Parking Lots: Grind&Overlay + Replace in kind striping and markings



2930 GAY AVE  
San Jose, CA 95127

PROJECT SITE IMPROVEMENTS SUMMER 2023  
SITE APTITUD COMMUNITY ACADEMY AT GOSS  
2475 VAN WINKLE LN, SAN JOSE, CA 95116

DRAWN BY  
Seth Kalkman, CM

DATE  
05/24/2023

SCALE  
NOT TO SCALE

PROJECT  
APTITUD PAVING

SHEET  
EDU-1  
1 OF 8





## Scope Approval:

Below scope approved at...

## Base Scope

### Asphalt Replacement

- 1) School Blacktop: 58,550 sq.ft.
  - Remove and replace asphalt concrete
  - Re-position volleyball net poles to for regulation volleyball court dimensions (see EDU-5)
  - Re-stripping of basketball and volleyball courts.

### LEGEND:

- Slurry overlay
- Remove/Replace



2930 GAY AVE  
San Jose, CA 95127


PROJECT  
SITE IMPROVEMENTS SUMMER 2023  
SITE  
APTITUD COMMUNITY ACADEMY AT GOSS  
2475 VAN WINKLE LN, SAN JOSE, CA 95116

DRAWN BY  
Seth Kalkman, CM  
DATE  
05/24/2023  
SCALE  
NOT TO SCALE  
PROJECT  
APTITUD PAVING

SHEET  
EDU-2  
2 OF 8





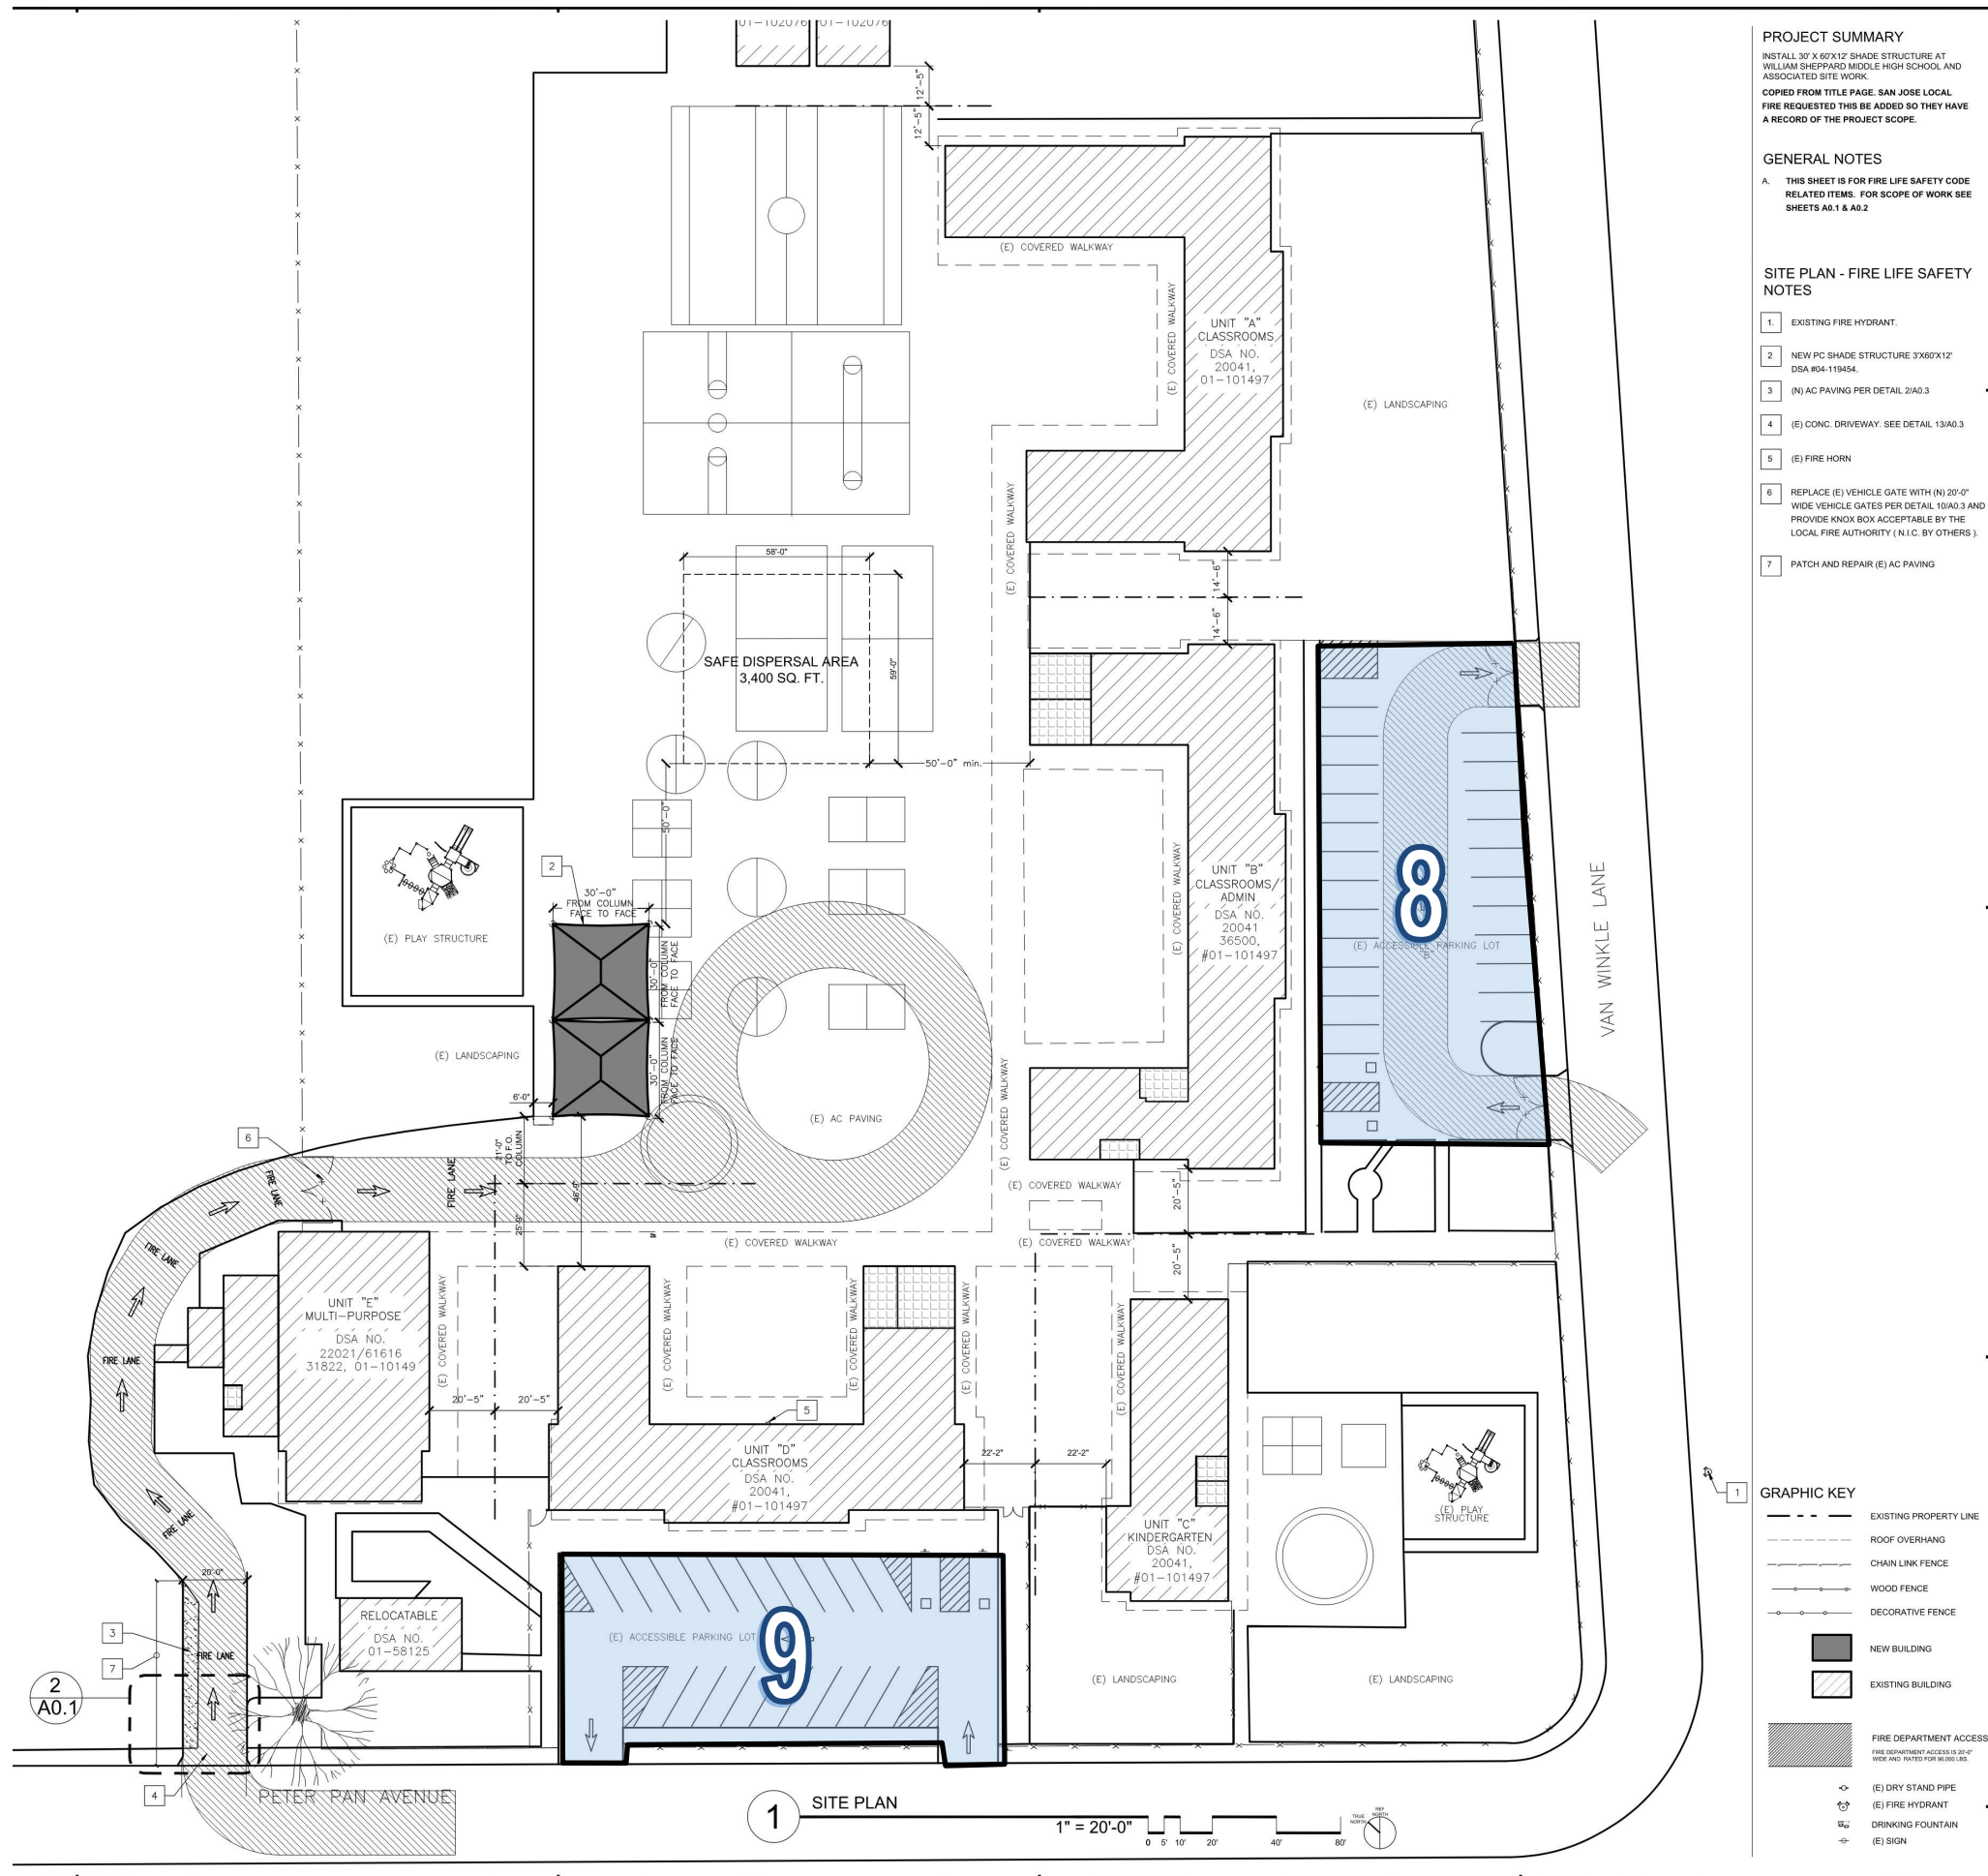

## Scope Approval:

Below scope approved at...

## Additive Alternatives 2

### Asphalt Replacement

- West parking lot (12,500 sq. ft.) Grind and overlay A.C. Replace in kind markings. Wheel Stops where needed.
- South Parking Lot (8,800 sq. ft.) Grind and overlay A.C. Replace in kind markings. Wheel Stops where needed.

### LEGEND:



Slurry overlay



Parking Lots: Grind&Overlay + Re-place in kind striping and markings



2930 GAY AVE  
San Jose, CA 95127

PROJECT  
SITE IMPROVEMENTS SUMMER 2023

SITE

**APTITUD COMMUNITY ACADEMY AT GOSS**

2475 VAN WINKLE LN, SAN JOSE, CA 95116

DRAWN BY  
Seth Kalkman, CM


DATE  
05/24/2023

SCALE  
NOT TO SCALE

PROJECT  
APTITUD PAVING

SHEET  
**EDU-4**


4 OF 8

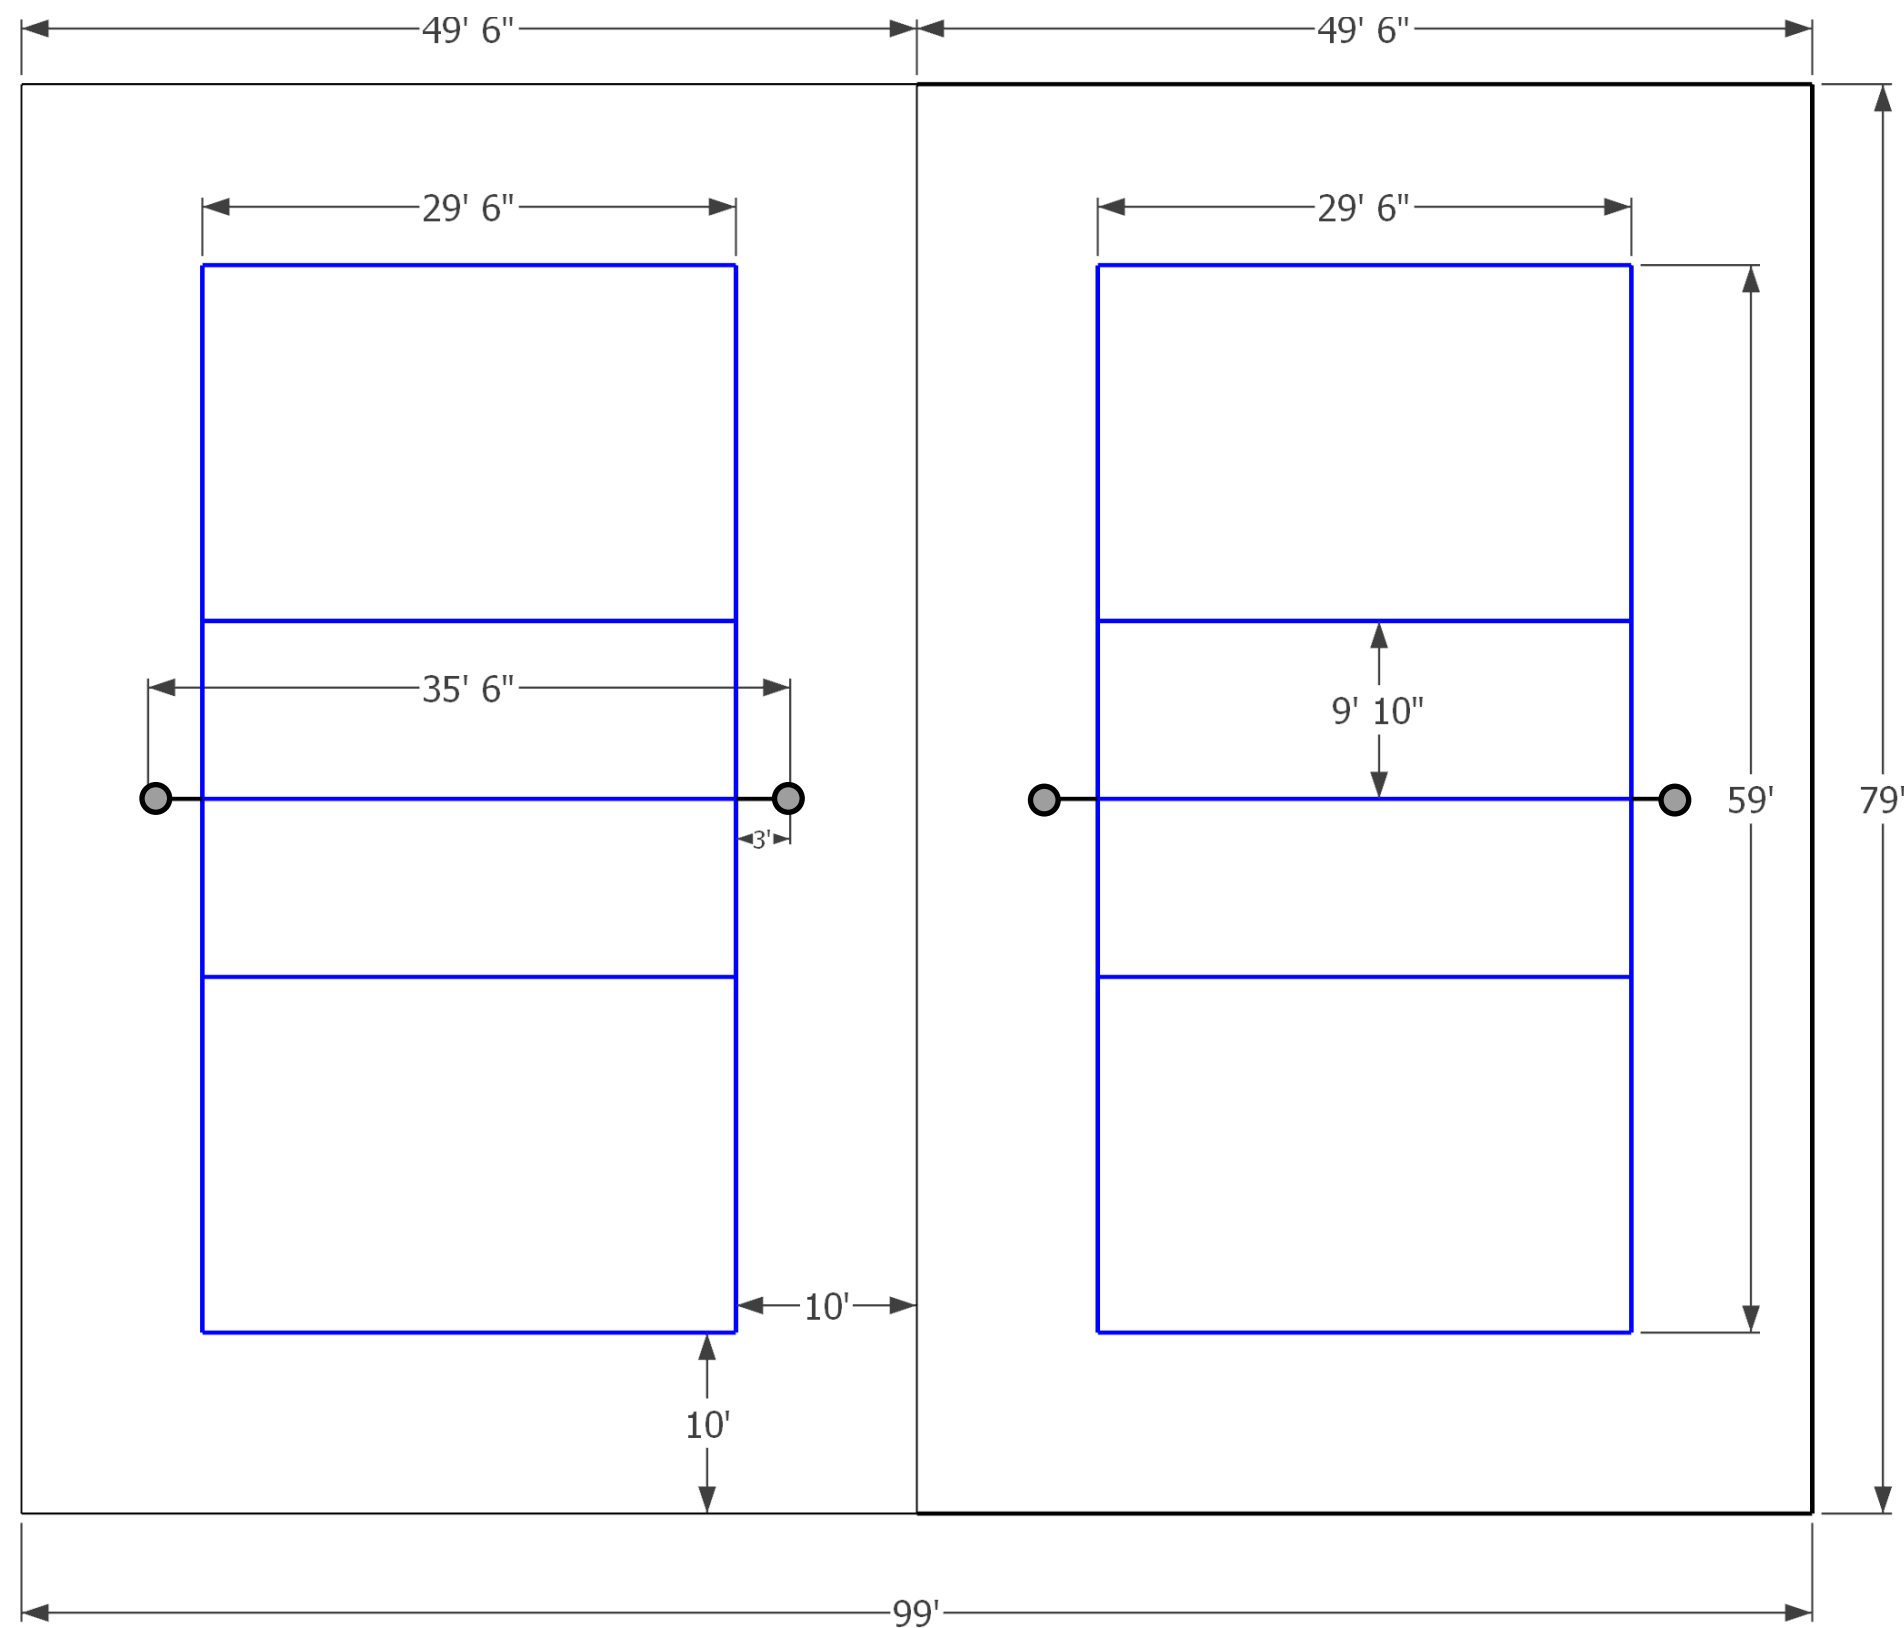

## 8) Scope Approval:

Below scope approved at...

## VOLLEYBALL COURT LAYOUT

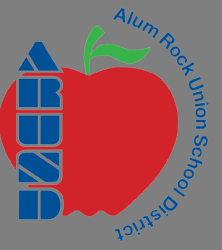

2930 GAY AVE  
San Jose, CA 95127

PROJECT  
SITE IMPROVEMENTS SUMMER 2023

SITE  
**APTITUD COMMUNITY ACADEMY AT GOSS**  
2475 VAN WINKLE LN, SAN JOSE, CA 95116

DRAWN BY  
Seth Kalkman, CM

DATE  
05/24/2023

SCALE  
NOT TO SCALE

## PROJECT APTITUD PAVING

SHEET  
**EDU-5**  
5 OF 8





ne Studios

Scope Approval:

Below scope approved at...

Additive Alternatives 3

Asphalt Replacement

- 10) Visitor parking lot (18,000 sq. ft.) Remove and Replace A.C. Replace in kind markings. Wheel Stops where needed.
- 11) Staff parking lot (17,800 sq. ft.). (see sheet D-2)
- Blackout two (2) existing ADA spaces
  - Grind, Grade and stripe two (2) new ADA parking spaces (to achieve ADA grade)
  - Install truncated domes
  - Install Signage and Markings

- ADA work at Staff Parking Lot
- New AC Visitor Parking Lot



2930 GAY AVE  
San Jose, CA 95127

PROJECT  
SITE IMPROVEMENTS SUMMER 2023

SITE

WILLIAM SHEPPARD MIDDLE SCHOOL

480 Rough and Ready Rd, San Jose, CA 95133

DRAWN BY  
Seth Kalkman, CM

DATE  
05/24/2023

SCALE  
NOT TO SCALE

PROJECT  
APTITUD PAVING

SHEET  
EDU-6  
6 OF 8





2930 GAY AVE  
San Jose, CA 95127

APTITUD COMMUNITY ACADEMY AT GOSS

2475 VAN WINKLE LN, SAN JOSE, CA 95116

PROJECT  
SITE IMPROVEMENTS SUMMER 2023

SITE

DRAWN BY  
Seth Kalkman, CM

DATE  
05/24/2023


SCALE  
NOT TO SCALE

PROJECT  
APTITUD PAVING


SHEET

D-1



7 OF 8

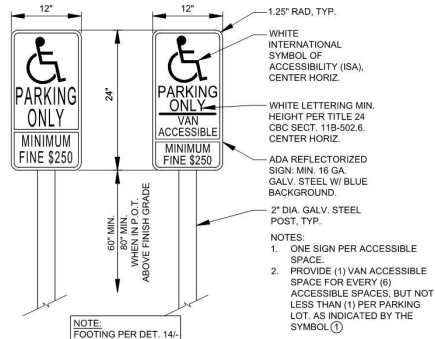


4 (N) ACCESSIBLE PARKING SIGNS  
ELEVATION 1"=1'-0"

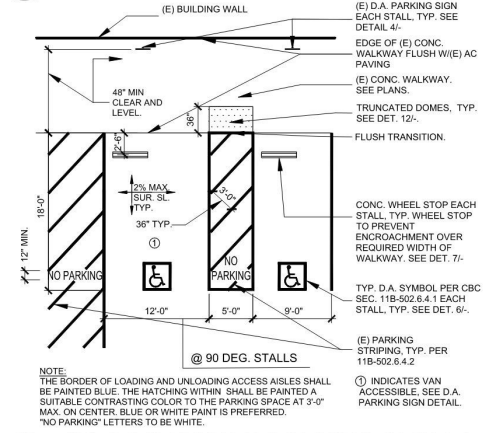

3 (N) ACCESSIBLE PARKING STALLS  
1/8"=1'-0"

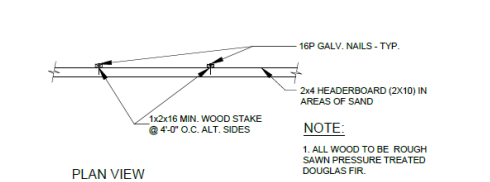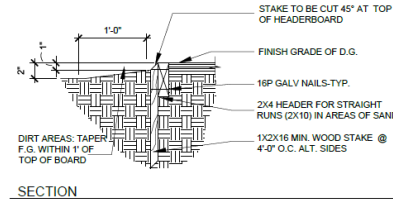


2 WOOD HEADERBOARD  
N.T.S.

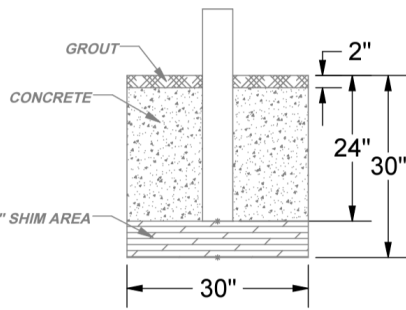


FOOTING DETAIL  
STD. POLE LENGTH


1 VOLLEY BALL COURT POST  
(or similar)

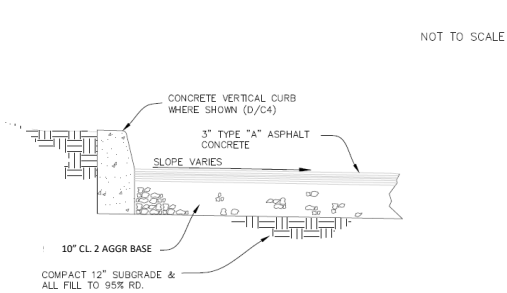


8 Typical Asphalt  
SECTION

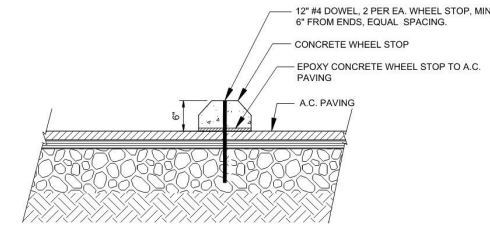


7 WHEEL STOP  
1"=1'-0"

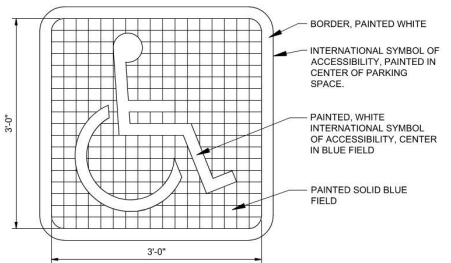


6 INTERNATIONAL SYMBOL FOR  
ACCESSIBILITY (I.S.A.) 1"=1'-0"

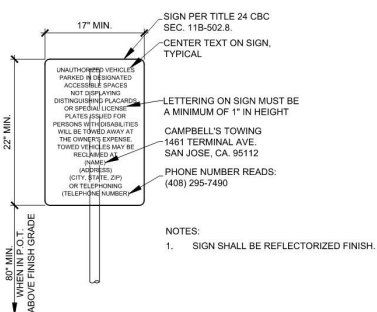

5 ENTRY WARNING SIGN  
1"=1'-0"

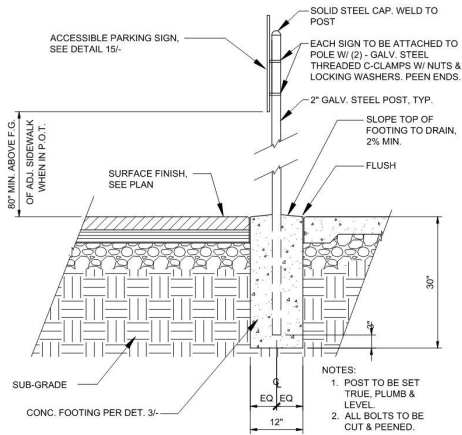

11 ACCESSIBLE PARKING SIGN  
SECTION 3/4"=1'-0"

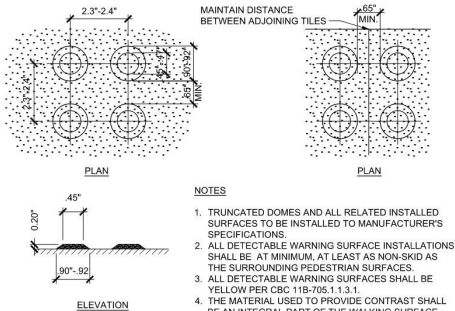

12 TRUNCATED DOMES  
1/2"=1'-0"

5 ENTRY WARNING SIGN  
1"=1'-0"

