DRAWING NOTES

9.46 ACOUSTICAL WALL PANEL. REFER TO SPECIFICATIONS.
10.03 TACKBOARD.
11.20 GYMNASIUM EQUIPMENT, REFER TO SPECIFICATIONS.

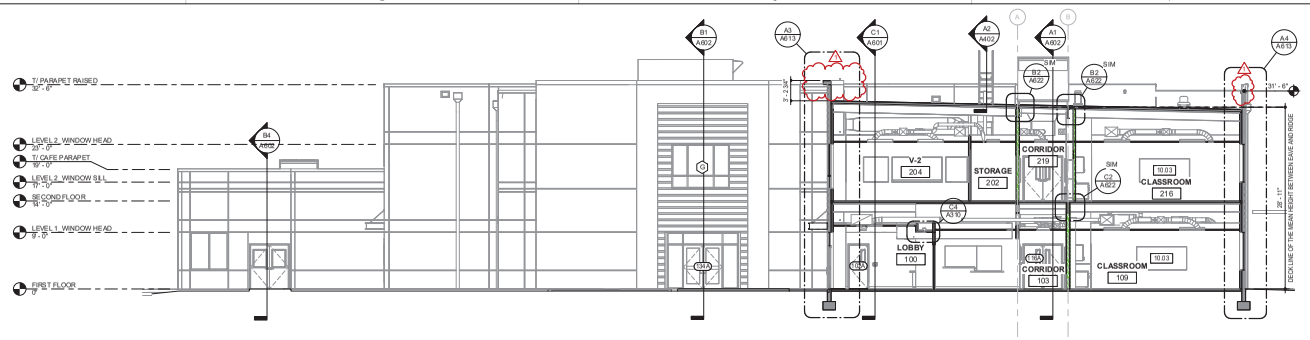

D1 A601 BS_5_CLASSROOM
1/8" = 1'-0"

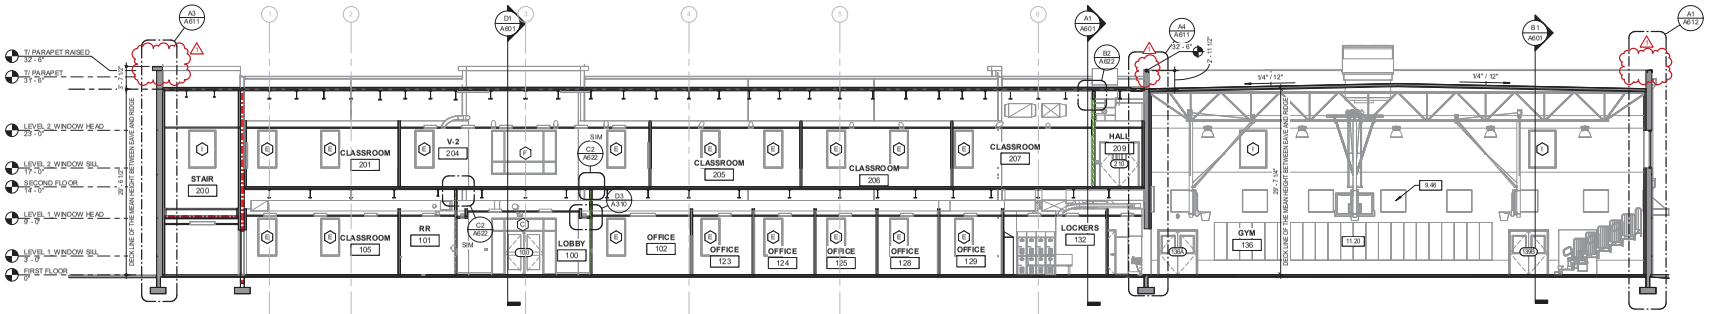

C1 A601 BS_2_OFFICES / GYM
1/8" = 1'-0"

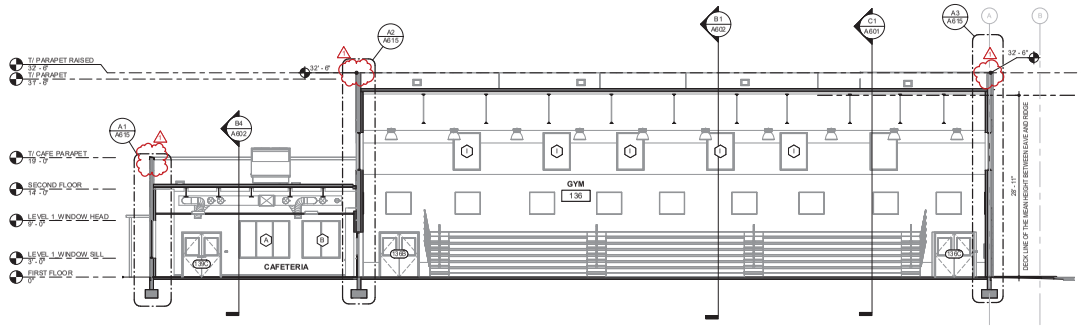

B1 A601 BS_7_GYM
1/8" = 1'-0"

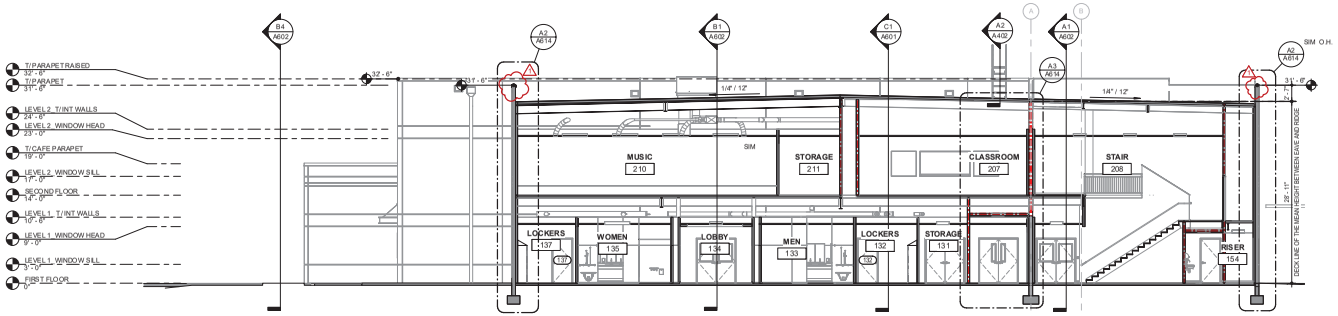

A1 A601 BS_6_GYM LOBBY
1/8" = 1'-0"

MUSSMAN ARCHITECTS
410 N. Main Street Greenville, SC 29601
ph: 864-626-6330 email:paulm@mussmanarchitects.com

connection/ state

STATE OF FLORIDA REGISTERED ARCHITECT PAUL MUSSMAN AR95581

SEAL DATE: 10.07.2022

TREASURE COAST CLASSICAL ACADEMY

TCCA HIGH SCHOOL BUILDING

1400 SE COVE RD
STUART FLORIDA 34997

SHEET ISSUE:

NO.	DATE	DESCRIPTION	BY
0	10.07.22	Permit Submittal	MG
1	01.07.23	Site Plan Application Revisions	MG

PRINCIPAL IN CHARGE: PM
PROJECT ARCHITECT: MG
DRAWN BY: MH

SHEET TITLE:
BUILDING SECTIONS

SHEET NO. A601
PROJ. NO. 022004