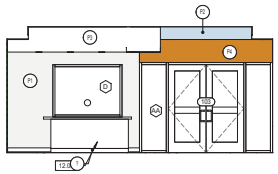

E2 / A901 LOBBY 04_SOUTH
1/4" = 1'-0"

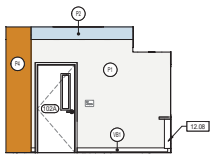

E3 / A901 LOBBY 03_EAST
1/4" = 1'-0"

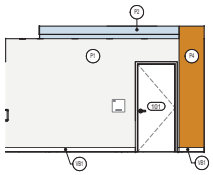

E4 / A901 LOBBY 02_WEST
1/4" = 1'-0"

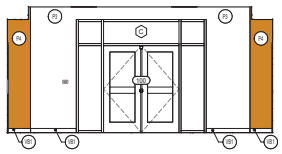

E5 / A901 LOBBY 01_NORTH
1/4" = 1'-0"

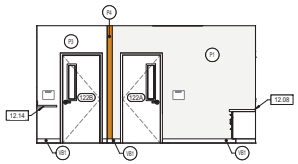

D1 / A901 RECEPTION 04_SOUTH
1/4" = 1'-0"

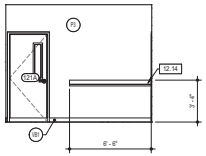

D2 / A901 RECEPTION 03_EAST
1/4" = 1'-0"

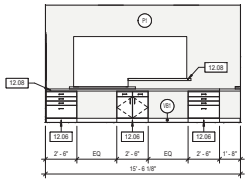

D3 / A901 RECEPTION 02_WEST
1/4" = 1'-0"

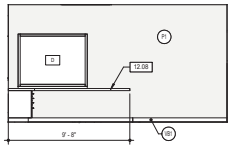

D4 / A901 RECEPTION 01_NORTH
1/4" = 1'-0"

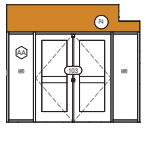

D5 / A901 CORRIDOR 02_NORTH
1/4" = 1'-0"

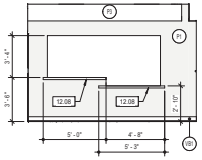

C1 / A901 CORRIDOR 01_EAST
1/4" = 1'-0"

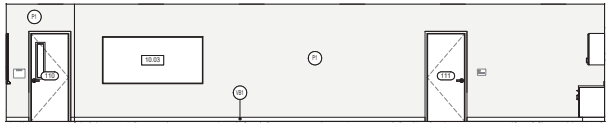

C3 / A901 V1 CLASSROOM 01_NORTH
1/4" = 1'-0"

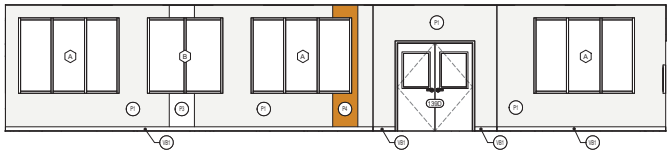

B1 / A901 CAFETERIA 04_NORTH
1/4" = 1'-0"

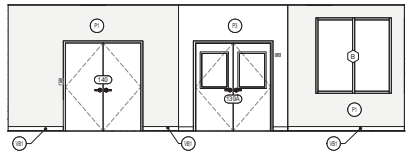

B4 / A901 CAFETERIA 03_WEST
1/4" = 1'-0"

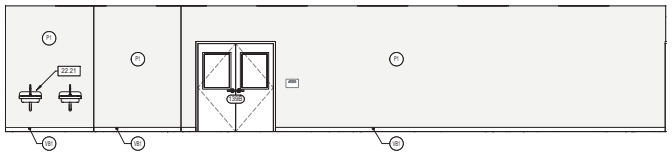

A1 / A901 CAFETERIA 02_SOUTH
1/4" = 1'-0"

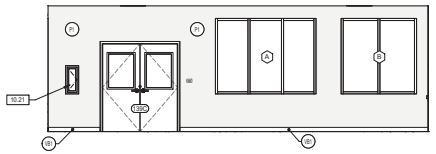

A4 / A901 CAFETERIA 01 _EAST
1/4" = 1'-0"

DRAWING NOTES

10.03 TACKBOARD.
10.21 FIRE EXTINGUISHER CABINET, REFER TO SPECIFICATIONS.
12.06 BASE CABINET, REFER TO DETAIL INDICATED.
12.08 RECEPTION DESK, REFER TO DETAIL INDICATED.
12.14 COUNTER TOP, REFER TO DETAIL INDICATED.
22.21 LAVATORY; PROTECT UNDERSIDE WITH HEAVY DUTY COATING; REFER TO PLUMBING DRAWINGS.

MUSSMAN ARCHITECTS
610 N. Main Street Greenville, SC 29601
ph: 864-626-6310 email:paul@mussmanarchitects.com

SEAL DATE: 10.07.2022

TCCA HIGH SCHOOL BUILDING
1400 SE COVE RD
STUART FLORIDA 34997

SHEET ISSUE:

NO.	DATE	DESCRIPTION	BY
0	10.07.22	Permit Submittal	MG

PRINCIPAL IN CHARGE: PM
PROJECT ARCHITECT: MG
DRAWN BY: MEG, MM

SHEET TITLE:
INTERIOR ELEVATIONS

SHEET NO. A901
PROJ. NO. 022004