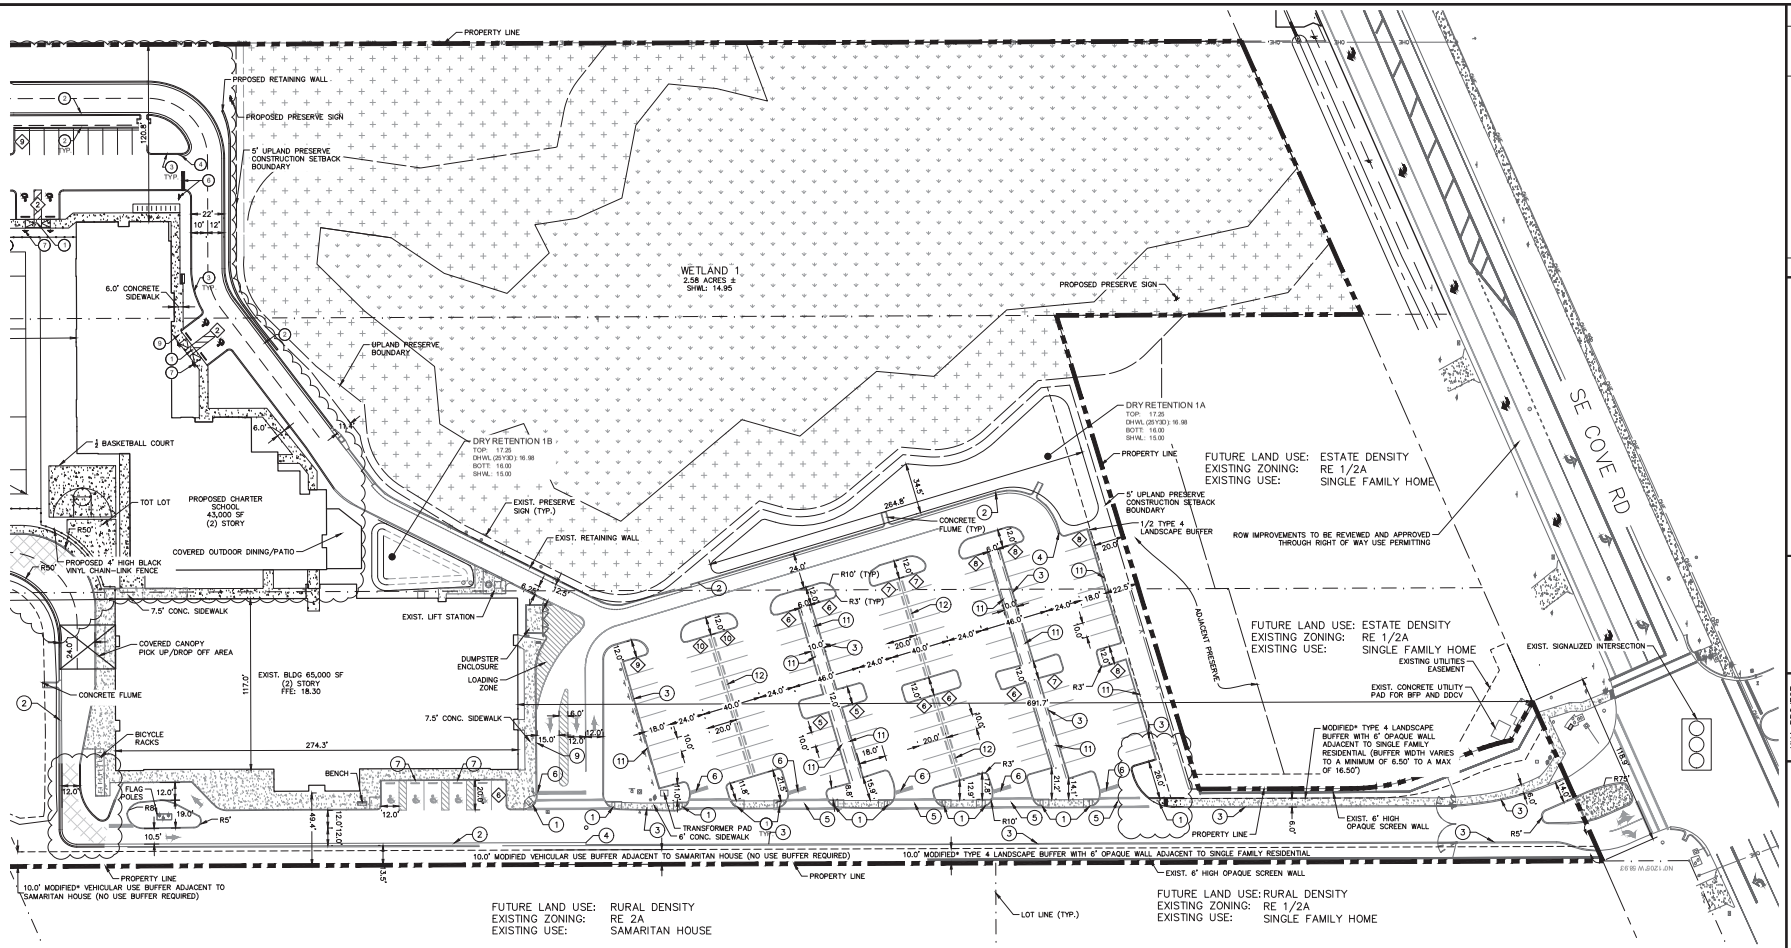

* DENOTES A MODIFIED LANDSCAPE BUFFER PURSUANT TO STATE STATUTE 1013.64. REFER TO PROVIDED ALTERNATIVE LANDSCAPE LETTER

LEGEND

1. CURB RAMP WITH 2' DETECTABLE WARNING SEE SHEET C 730 DETAIL R-120B
2. TYPE 'F' CURB PER FDOT INDEX 520-001
3. TYPE 'D' CURB PER FDOT INDEX 520-001
4. 3" CURB TRANSITION PER FDOT INDEX 520-001
5. 6' CROSSWALK
6. 2' WHITE STOP BAR & STOP SIGN (R1-1)
7. HANDICAP SIGN. SEE DETAILSHEET
8. 'DO NOT ENTER' SIGN (R5-1)
9. INTEGRAL RAISED CURB AND SIDEWALK
10. CONTRACTOR TO MATCH EXISTING
11. 2' PARKING OVERHANG
12. CONCRETE WHEEL STOP (TYP.)
- PARKING COUNT
- HANDICAPPED PARKING SPACE
- CONCRETE PAVEMENT

CALL 2 WORKING DAYS BEFORE YOU DIG
IT'S THE LAW! DIAL 811
Know what's below. Call before you dig.
SUNSHINE STATE ONE CALL OF FLORIDA, INC.

No.	REVISIONS	DATE	BY

Kimley»Horn

© 2022 KIMLEY-HORN AND ASSOCIATES, INC.

1615 S. CONGRESS AVE., SUITE 201, DELRAY BEACH, FL 33445
PHONE: 561-845-0665 FAX: 561-863-8175
WWW.KIMLEY-HORN.COM REGISTRY NO. 696

LICENSED PROFESSIONAL
JORDAN L. HAGGERTY, P.E.
FL LICENSE NUMBER 80511
DATE: ____

KHA PROJECT 140598007
DATE MAY
SCALE AS SHOWN
DESIGNED BY JLH
DRAWN BY RAB
CHECKED BY JLH

REVISED FINAL SITE PLAN SHEET 2 OF 3

TCCA EXPANSION
PREPARED FOR
SUMMIT CONST. GROUP
MARTIN COUNTY FL

SHEET NUMBER
C-401

Plotted By:Botero, Rafael Sheet Set:TCCA EXPANSION Layout:C-401 REVISED FINAL SITE PLAN SHEET 2 OF 3 May 24, 2022 05:30:10pm K:\Vero_civil\140598007 - tcca expansion\CAD\standards\C-401 REVISED FINAL SITE PLAN SHEET 2 OF 3.dwg
This document, together with the concepts and designs presented herein, as an instrument of service, is intended only for the specific purpose and client for which it was prepared. Reuse of and improper reliance on this document without written authorization and adaptation by Kimley-Horn and Associates, Inc. shall be without liability to Kimley-Horn and Associates, Inc.