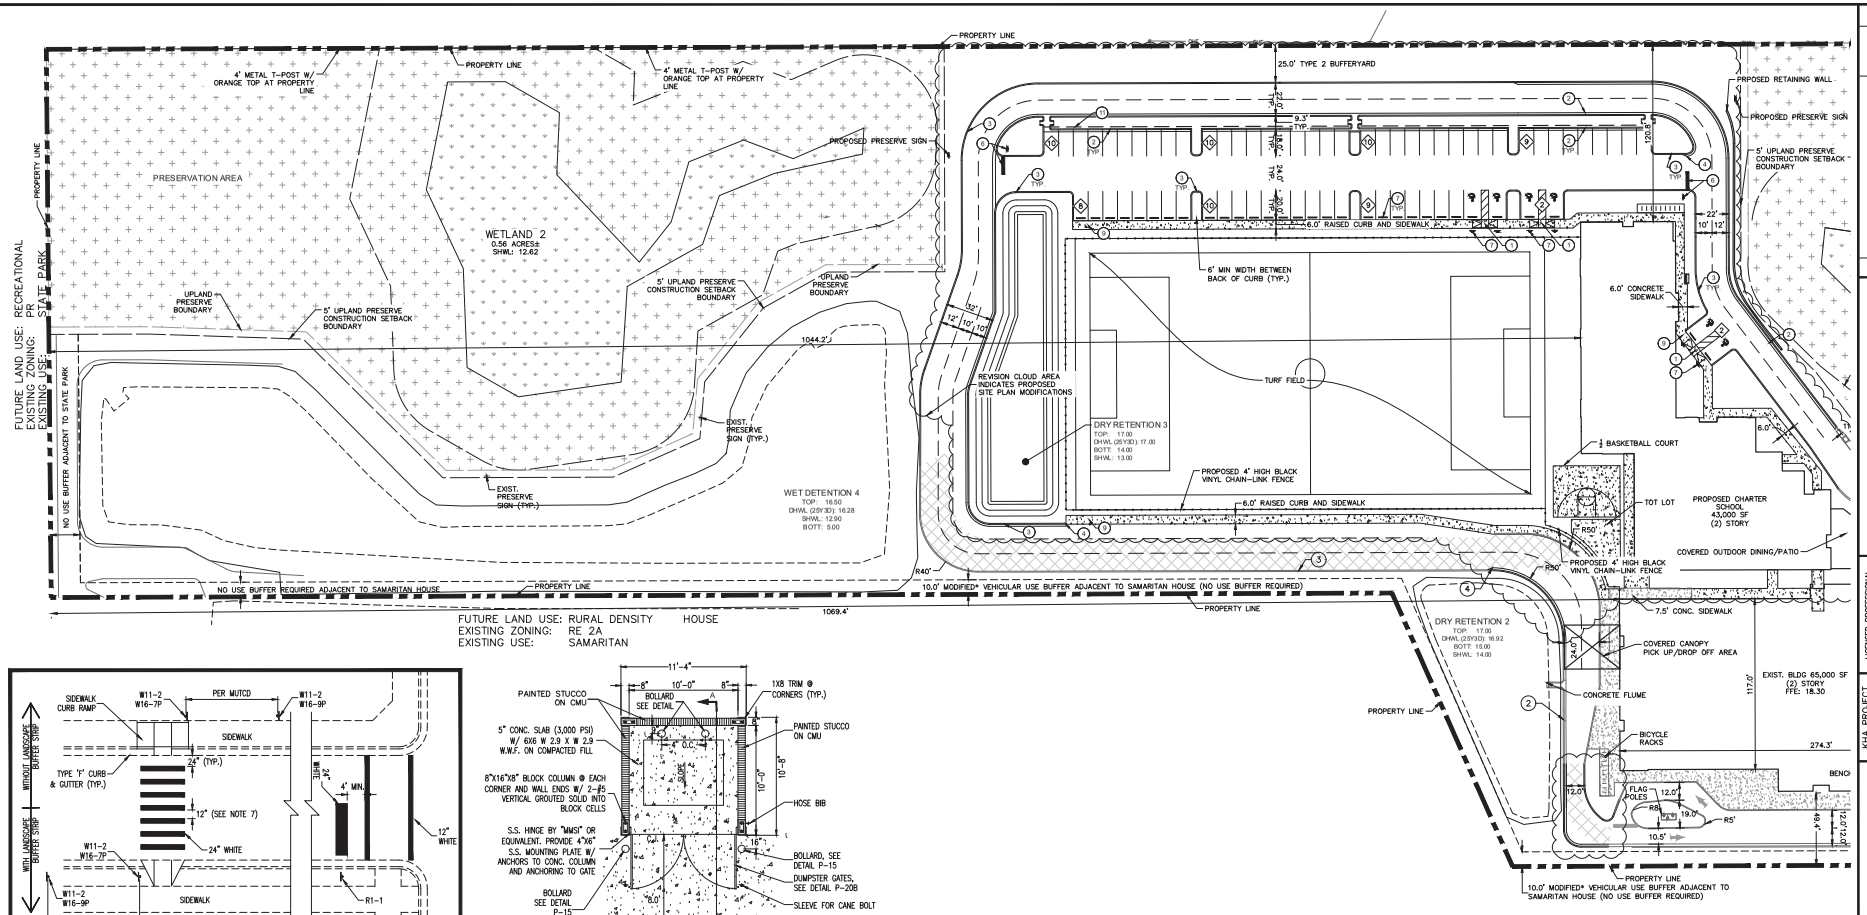

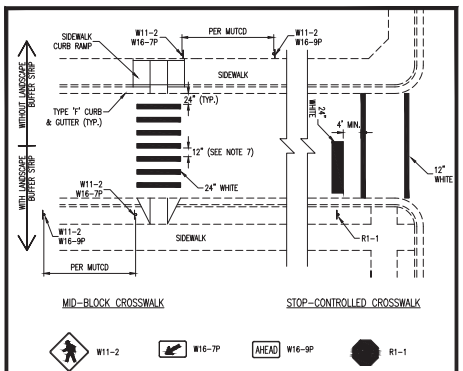

NOTES:

1. ALL PAVEMENT MARKINGS SHALL BE THERMOPLASTIC IN ACCORDANCE WITH FDOT STANDARD SPECIFICATION 711.
2. MID-BLOCK CROSSWALK MARKINGS SHALL BE WHITE SPECIAL EMPHASIS.
3. STOP-CONTROLLED CROSSWALK MARKINGS SHALL BE STANDARD.
4. PUBLIC SIDEWALK CURB RAMPS AND DETECTABLE WARNING SURFACES SHALL BE DESIGNED IN ACCORDANCE WITH FDOT STANDARD PLANS INDEX 522. DETECTABLE WARNING SURFACES SHALL BE CAST IN PLACE ARMOR TILE OR APPROVED EQUAL AND BRICK RED IN COLOR. BOLT OR SCREW DOWN TYPES ARE PROHIBITED.
5. CROSSWALK WARNING SIGNAGE SHALL BE YELLOW, UNLESS CROSSWALK IS LOCATED IN A SCHOOL ZONE WHERE LIME-GREEN SHALL BE USED.
6. SIGN INSTALLATION SHALL BE PER TRAFFIC CONTROL DETAIL, R-140A.
7. MAY BE INCREASED TO 24" WHERE MORE THAN TWO LANES ARE CROSSED.

MARTIN COUNTY PUBLIC WORKS - STANDARD DETAILS	DETAIL R-120A
CROSSWALK	DATE: 12/03/19

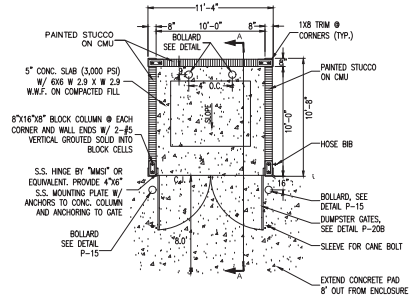

DUMPSTER ENCLOSURE DETAIL
NOT TO SCALE

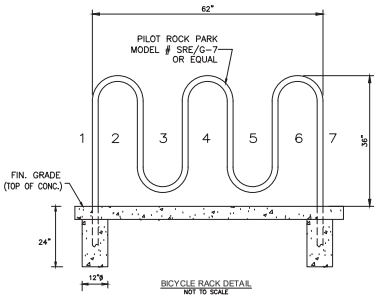

BICYCLE RACK DETAIL
NOT TO SCALE

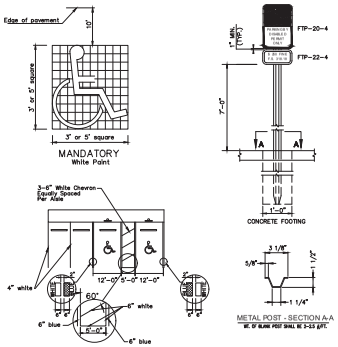

ADA STRIPING AND SIGNAGE DETAIL
NOT TO SCALE

* DENOTES A MODIFIED LANDSCAPE BUFFER PURSUANT TO STATE STATUTE 1013.64. REFER TO PROVIDED ALTERNATIVE LANDSCAPE LETTER

GRAPHIC SCALE IN FEET
0 20 40 80

LEGEND

1. CURB RAMP WITH 2' DETECTABLE WARNING SEE SHEET C 730 DETAIL R-120B
2. TYPE 'F' CURB PER FDOT INDEX 520-001
3. TYPE 'D' CURB PER FDOT INDEX 520-001
4. 3' CURB TRANSITION PER FDOT INDEX 520-001
5. 6" CROSSWALK
6. 2' WHITE STOP BAR & STOP SIGN (R1-1)
- PARKING COUNT
7. HANDICAP SIGN. SEE DETAILSHEET
8. 'DO NOT ENTER' SIGN (R5-1)
9. INTEGRAL RAISED CURB AND SIDEWALK
10. CONTRACTOR TO MATCH EXISTING
11. 2' PARKING OVERHANG
12. CONCRETE WHEEL STOP (TYP.)
- HANDICAPPED PARKING SPACE
- CONCRETE PAVEMENT

CALL 2 WORKING DAYS BEFORE YOU DIG
IT'S THE LAW! DIAL 811
Know what's below. Call before you dig.
SUNSHINE STATE ONE CALL OF FLORIDA, INC.

No.	REVISIONS	DATE	BY

Kimley»Horn

© 2022 KIMLEY-HORN AND ASSOCIATES, INC.

1615 S. CONGRESS AVE., SUITE 201, DELRAY BEACH, FL 33445
PHONE: 561 420 0810 FAX: 561 483 2675
WWW.KIMLEY-HORN.COM REGISTRY NO. 696

LICENSED PROFESSIONAL
JORDAN L. HAGGERTY, P.E.
FL LICENSE NUMBER 80511
DATE:

KHA PROJECT 140598007
DATE MAY
SCALE AS SHOWN
DESIGNED BY JLH
DRAWN BY RAB
CHECKED BY JLH

REVISED FINAL SITE PLAN SHEET 3 OF 3

TCCA EXPANSION

PREPARED FOR
SUMMIT CONST. GROUP FL

MARTIN COUNTY

SHEET NUMBER
C-402

Plotted By:Botero, Rafael Sheet Set:TCCA EXPANSION Layout:C-402 REVISED FINAL SITE PLAN SHEET 3 OF 3 May 24, 2022 - 05:30:13pm K:\Vero_civil\140598007 – tcca expansion\CADD\standards\C-401 REVISED FINAL SITE PLAN SHEET 2 OF 3.dwg
This document, together with the concepts and designs presented herein, as an instrument of service, is intended only for the specific purpose and client for which it was prepared. Reuse of and improper reliance on this document without written authorization and adaptation by Kimley-Horn and Associates, Inc. shall be without liability to Kimley-Horn and Associates, Inc.