10/11/2022 2:02:43 PM

ABBREVIATIONS

1. GENERALLY TERMS ARE SPELLED OUT AND ABBREVIATIONS USED ONLY TO REDUCE TIME AND SPACE OR WHERE APPROPRIATE OR TO IMPROVE CLARITY.
2. ABBREVIATIONS LISTED BELOW APPLY TO THE ARCHITECTURAL DRAWINGS ONLY, REFER TO DRAWINGS BY OTHER TRADES FOR ABBREVIATIONS USED ON OTHER TRADES DRAWINGS.
3. REFER TO FINISH SCHEDULE FOR MATERIAL ABBREVIATIONS USED ON THE FINISH SCHEDULE.
4. ABBREVIATION LISTED HERE ARE BASED ON THE NATIONAL CAD STANDARD MODULE 5. REFER TO THE NCS FOR ABBREVIATIONS SHOWN ON THE DRAWINGS THAT ARE NOT LISTED HERE. WHERE MULTIPLE TERMS EXISTING FOR THE ABBREVIATION SHOWN, THE TERM REFERENCED IN THE LIST BELOW SHALL BE USED.

A	
A/C	AIR CONDITION
A/E	ARCHITECT/ENGINEER
ABAN	ABANDON
ABRSV	ABRASIVE
ABS	ACRYLONITRILE BUTADIENE STYRENE
ACC	ACCESSIBLE
ACOUS INSUL	ACOUSTICAL INSULATION
ACOUS PNL	ACOUSTICAL PANEL
ACP	AUTOMATIC CONTROL PANEL
ACST	ACOUSTIC
ACT	ACOUSTICAL CEILING TILE
AD	AREA DRAIN
ADC	AUTOMATIC DOOR CLOSER
ADJ	ADJACENT or ADJUSTABLE
AFF	ABOVE FINISHED FLOOR
AFG	ABOVE FINISHED GRADE
AFS	ABOVE FINISHED SLAB
AHJ	AUTHORITY HAVING JURISDICTION
AHU	AIR HANDLING UNIT
ALT	ALTERNATE
ALUM	ALUMINUM
APC	ACOUSTICAL PANEL CEILING
APPROX	APPROXIMATE
ARCH	ARCHITECT
ASB	ASBESTOS
ASC	ABOVE SUSPENDED CEILING
ASD	AUTOMATIC SPRINKLER DRAIN
ASI	ARCHITECT'S SUPPLEMENTAL INSTRUCTION
ASSN	ASSOCIATION
ATC	ACOUSTICAL TILE CEILING
AVG	AVERAGE
AWT	ACOUSTICAL WALL TREATMENT
B	
BALC	BALCONY
BAT	BATTEN
BD	BOARD
BD FT	BOARD FEET (FOOT)
BDRY	BOUNDARY
BF	BOTH FACES
BFF	BELOW FINISH FLOOR
BITUM	BITUMINOUS
BLDG	BUILDING
BLKHD	BULKHEAD
BLKT	BLANKET
BN	BULLNOSE
BOS	BOTTOM OF STEEL
BOT	BOTTOM
BSMT	BASEMENT
BTWN	BETWEEN
BUR	BUILT-UP ROOFING
BYP	BY PASS
C	
CAB	CABINET
CAC	CEILING ATTENUATION CLASS
CANTIL	CANTILEVER
CB	CORNER BEAD
CBB	CEMENTITIOUS (BACKER) BOARD
CCTV	CLOSED CIRCUIT TELEVISION
CF	CONTRACTOR FURNISHED
CF/CI	CONTRACTOR FURNISHED/INSTALLED
CF/OI	CONTRACTOR FURNISHED/OWNER INSTALLED
CFE	CONTRACTOR FURNISHED EQUIPMENT
CFMF	COLD-FORMED METAL FRAMING
CG	CORNER GUARD
CH	COAT HOOK
CH BD	CHALKBOARD
CIP	CAST-IN-PLACE
CJ	CONSTRUCTION JOINT\ CONTROL JOINT
CK	CORK
CL	CENTER LINE
CLDG	CLADDING
CLG	CEILING
CLKJ	CALKED JOINT
CLL	COLUMN LINE
CLO	CLOSET
CLR	CLEAR
CLRM	CLASSROOM
CLT	CLEAT
CMPST	COMPOSITE
CMU	CONCRETE MASONRY UNIT
CNCL	CONCEALED
CO	CLEANOUT
COL	COLUMN
CONC	CONCRETE
COND	CONDITION
CONF	CONFERENCE
CONTR	CONTRACTOR
COORD	COORDINATE
CORR	CORRIDOR
CP	CONTROL PANEL
CPT	CARPET
CSB	CONCRETE SPLASH BLOCK
CT	CERAMIC TILE
CTB	CERAMIC TILE BASE
CUST	CUSTODIAN
D	
DBL	DOUBLE
DEMO	DEMOLITION
DEPT	DEPARTMENT
DF	DRINKING FOUNTAIN
DIA	DIAMETER
DIAG	DIAGONAL
DIM	DIMENSION
DISP	DISPENSER
DIST	DISTANCE
DMPF	DAMPPROOFING
DPTN	DEMOUNTABLE PARTITION
DS	DOWNSPOUT
DSP	DRY STANDPIPE
DSPL	DISPOSAL
DW	DISHWASHER
E	
EA	EACH
EC	EDGE OF CURB
EFS	EXTERIOR FINISH SYSTEM
EG	EDGE GRAIN
EGB	EXTERIOR GYPSUM BOARD
EIFS	EXTERIOR INSULATION AND FINISH SYSTEM
EJ	EXPANSION JOINT
EL	ELEVATION
ELAST	ELASTOMERIC
ELEC	ELECTRIC
ELEM	ELEMENTARY
ELEV	ELEVATOR
EMER	EMERGENCY
EMER	SHR EMERGENCY SHOWER
ENAM	ENAMEL
ENCL	ENCLOSURE
ENTR	ENTRANCE
EOS	EDGE OF SLAB
EPS	EXPANDED POLYSTYRENE BOARD (INSULATION)
EPX	EPOXY
EQ	EQUAL
EQUIP	EQUIPMENT
EQUIV	EQUIVALENT
ERD	EXISTING ROOF DRAIN
ESCAL	ESCALATOR
EWH	ELECTRIC WATER HEATER
EWS	EYE WASH STATION
EXIST	EXISTING
EXT	EXTERIOR
F	
F1S	FINISHED ONE SIDE
F2S	FINISH TWO SIDES
F4S	FINISH FOUR SIDES
FA	FIRE ALARM
FCO	FLOOR CLEANOUT
FD	FLOOR DRAIN
FDC	FIRE DEPARTMENT CONNECTION
FDCC	FIRE DEPARTMENT CONNECTION CABINET
FE	FIRE EXTINGUISHER
FEC	FIRE EXTINGUISHER CABINET
FF&E	FURNITURE, FIXTURE, AND EQUIPMENT
FFA	FROM FLOOR ABOVE
FFB	FROM FLOOR BELOW
FH	FIRE HOSE/ FIRE HYDRANT
FIN	FLR FINISH FLOOR
FIN GR	FINISH GRADE
FIXT	FIXTURE
FL	FLOORLINE
FO	FINISHED OPENING
FOC	FACE OF CONCRETE/ FACE OF CURB
FOF	FACE OF FINISH
FOM	FACE OF MASONRY
FOS	FACE OF STUD
FOW	FACE OF WALL
FRG	FIBER REINFORCED GYPSUM
FRP	FIBERGLASS REINFORCED PLASTIC
FURN	FURNITURE
FWC	FABRIC WALL COVERING
G	
GALV	GALVANIZED
GB	GRAB BAR
GC	GENERAL CONTRACTOR
GDR	GUARD RAIL
GFRC	GLASS-FIBER-REINFORCED CONCRETE
GFRG	GLASS-FIBER-REINFORCED GYPSUM
GFRP	GLASS-FIBER-REINFORCED PLASTER
GFRP	GLASS-FIBER-REINFORCED PLASTIC
GL	GLASS
GLZ	GLAZING
GMP	GUARANTEED MAXIMUM PRICE
GPC	GYPSUM PLASTER CEILING
GR	GROUT
GRAN	GRANITE
GT	GREASE TRAP
GWB	GYPSUM WALL BOARD
GYP BD	GYPSUM BOARD
GYP PLAS	GYPSUM PLASTER
H	
HB	HOSE BIBB
HC	HOLLOW CORE
HCP	HANDICAPPED
HCWD	HOLLOW CORE WOOD DOOR
HDW	HARDWARE
HDWD	HARDWOOD
HM	HOLLOW METAL
I	
ID	INSIDE DIAMETER/ INSIDE DIMENSION
INSUL	INSULATION
INSUL PNL	INSULATED METAL PANEL
J	
JAN	JANITOR
JAN CLO	JANITOR CLOSET
K	
KD	KNOCKED DOWN
KIT	KITCHEN
KPL	KICKPLATE
L	
LAM	LAMINATE
LAM GL	LAMINATED GLASS
LAV	LAVATORY
LCD	LINEAR CEILING DIFFUSER
LCMU	LIGHTWEIGHT CONCRETE MASONRY UNIT
LD	LINEAR DIFFUSER
LDG	LANDING
LDR	LEADER
LF	LINEAR FEET (FOOT)
LIB	LIBRARY
LINO	LINOLEUM
LKR RM	LOCKER ROOM
LL GB	LEAD LINED GYPSUM BOARD
LOS	LINE OF SIGHT
LR	LIVING ROOM
LVDR	LOUVER DOOR
LVR	LOUVER
LVT	VINYL TILE (PLANK, SQAURE, PATTERNED)
LWC	LIGHTWEIGHT CONCRETE
M	
MLWK	MILLWORK
MOD BIT	MODIFIED BITUMEN
MOPR	MOP RACK
MR	MOISTURE RESISTANT
MTL	METAL
MW	MICROWAVE
MWP	MEMBRANE WATERPROOFING
N	
NA	NOT APPLICABLE
NCOMBL	NONCOMBUSTIBLE
NIC	NOT IN CONTRACT
NLB	NONLOADBEARING
NO	NUMBER
NOM	NOMINAL
NTP	NOTICE TO PROCEED
O	
OA	OVERALL
OC	ON CENTER
OD	OUTSIDE DIAMETER
OF/CI	OWNER FURNISHED/ CONTRACTOR INSTALLED
OFD	OVERFLOW DRAIN
OFF	OFFICE
OF/OI	OWNER FURNISHED/OWNER INSTALLED
OFS	OUTSIDE FACE OF STUDS
OPNG	OPENING
OPP	OPPOSITE
OPR	OPERABLE
OR	OPERATING ROOM
ORD	OVERFLOW ROOF DRAIN
OVFL	OVERFLOW
P	
P	PAINT
PAT	PATTERN
PB	PANIC BAR / PAINTED BASE
PBD	PARTICLEBOARD
PERF	PERFORATED
PERM	PERMANENT
PERP	PERPENDICULAR
PGBD	PEGBOARD
PHAR	PHARMACY
PLAM	PLASTIC LAMINATE
PLBG	PLUMBING
PLYWD	PLYWOOD
POL	POLISHED
PORC	PORCELIAN
PREFAB	PREFABRICATE
PREFIN	PREFINISH
PREFMD	PREFORMED
PT	PRESSURE TREATED
Q	
QT	QUARRY TILE
QTB	QUARRY TILE BASE
R	
R	RADIUS
RADN	RADIATION
RB	RESILIANT BASE
RB HK	ROBE HOOK
RBR	RUBBER
RCPTN	RECEPTION
RD	ROOF DRAIN
RDG INS	RIGID INSULATION, SOLID
REBAR	REINFORCING STEEL BARS
REC RM	RECREATION ROOM
REINF	REINFORCE
REQD	REQUIRED
RESIL	RESILIENT
RESP	RESIN PANEL
REST	RESTROOM
RFG	ROOFING
RFI	REQUEST FOR INFORMATION
RFP	REQUEST FOR PROPOSAL
RH	ROOF HATCH
RLG	RAILING
RM	ROOM
RO	ROUGH OPENING
RTF	RUBBER TILE FLOOR
RTU	ROOF TOP UNIT
RV	ROOF VENT
RVL	REVEAL
S	
S1S	SURFACED ONE SIDE
S2S	SURFACED TWO SIDES
S4S	SURFACED FOUR SIDES
SAPC	SUSPENDED ACOUSTICAL PLASTER CEILING
SATC	SUSPENDED ACOUSTICAL TILE CEILING
SB	SPLASH BLOCK
SBS	STYRENE BUTADIEN STYRENE
SBSTR	SUBSTRATE
SC	SEALED CONCRETE OR SOLID CORE
SCHED	SCHEDULE
SCRN	SCREEN
SCWD	SOLID CORE WOOD DOOR
SD	SMOKE DETECTOR
SDMPR	SMOKE DAMPER
SHR	SHOWER
SHRD	SHOWER DRAIN
SIM	SIMILAR
SJ	SCORED JOINT\ SLIP JOINT
SKLT	SKYLIGHT
SP	STANDPIPE
SPEC	SPECIFICATION(S)
SPKLR	SPRINKLER
SPKR	SPEAKER
SQ	SQUARE
SS	SOLID SURFACE
SST	STAINLESS STEEL
ST	STAIR(S)
STC	SOUND TRANSMISSION CLASS
STOR	STORAGE
STN	STAIN
STRM	STOREROOM
SUSP CLG	SUSPENDED CEILING
SV	SHEET VINYL
SVNR	STONE VENEER
SWBD	SWITCHBOARD
SYMM	SYMMETRICAL
T	
T&G	TONGUE AND GROOVE
TD	TRENCH DRAIN
TE	TOP ELEVATION
TEMP	TEMPORARY
TER	TERRAZZO
TFA	TO FLOOR ABOVE
TFB	TO FLOOR BELOW
TFF	TOP OF FINISH FLOOR
THRU	THROUGH
TK BD	TACKBOARD
TO	TOP OF ___
T/	TOP OF ___
TOM	TOP OF MASONRY
TOP	TOP OF PARAPET
TOS	TOP OF SLAB\ TOP OF STEEL
TOW	TOP OF WALL
TS	TUBE STEEL
U	
UNFIN	UNFINISHED
UNO	UNLESS NOTED OTHERWISE
V	
VAR	VARIES
VCT	VINYL COMPOSITION TILE
VERT	VERTICAL
VEST	VESTIBULE
VIF	VERIFY IN FIELD
VJ	V JOINT
VNR	VENEER
VWC	VINYL WALL COVERING
W	
W/	WITH
W/O	WITHOUT
WB	WOOD BASE
WC	WATER CLOSET
WD	WOOD
WF	WASH FOUNTAIN
WH	WATER HEATER
WHSE	WAREHOUSE
WOM	WALK OFF MAT
WSCT	WAINSCOT
WWF	WELDED WIRE FABRIC
WWM	WELDED WIRE MESH
X	
XPS	EXTRUDED POLYSTYRENE BOARD (INSULATION)

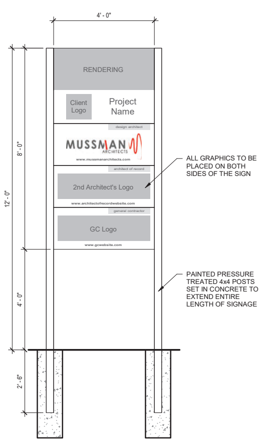

A3 / G002 **JOB SITE SIGN**
1/2" = 1'-0"

SYMBOLS LEGEND

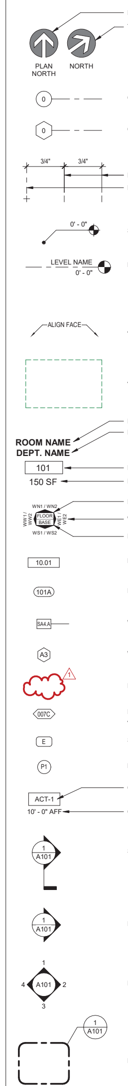

PROJECT NORTH ARROW
TRUE NORTH ARROW
COLUMN LINE GRID - NEW
COLUMN LINE GRID - EXISTING
DIMENSION - FACE
DIMENSION - CENTERLINE
SPOT ELEVATION
LEVEL/STORY HEIGHT
ALIGN FACE OF SURFACES
ACCESSIBLE CLEAR AREA
ROOM NAME
DEPARTMENT NAME (OPTIONAL)
ROOM NUMBER
ROOM AREA (SF)
ROOM FLOOR FINISH
WALL FINISHES BOTTOM / TOP
ROOM BASE MATERIAL
KEYNOTE TAG
DOOR TAG
WALL TAG
WINDOW / STOREFRONT TAG
REVISION CLOUD & TAG
EQUIPMENT / TOILET ACCESSORY TAG
SIGNAGE TAG
MATERIAL TAG
CEILING TYPE
CEILING HEIGHT
SECTION
ELEVATION
ELEVATION (MULTIPLE)
DETAIL CALL-OUT

MUSSMAN ARCHITECTS
610 N. Main Street Greenville, SC 29601
ph: 864-626-6330 email: paulm@mussmanarchitects.com

CONSULTANT LOGO

SEALS

STATE OF FLORIDA · PAUL GREGORY MUSSMAN · AR98980 · REGISTERED ARCHITECT

SEAL DATE: 10.07.2022

TREASURE COAST CLASSICAL ACADEMY

TCCA HIGH SCHOOL BUILDING

1400 SE COVE RD
STUART FLORIDA 34997

SHEET ISSUE:

NO.	DATE	DESCRIPTION	BY
0	10.07.22	Permit Submittal	MG

PRINCIPAL IN CHARGE:	PM
PROJECT ARCHITECT:	MG
DRAWN BY:	MG

SHEET TITLE:
ABBREVIATIONS, SYMBOLS & LEGENDS

SHEET NO. G002

PROJ. NO. 022004

C:\Users\mollieg\Documents\022004 Summit_Treasure Coast HS_Stuart, FL_R22_mollieg.J86CW.rvt