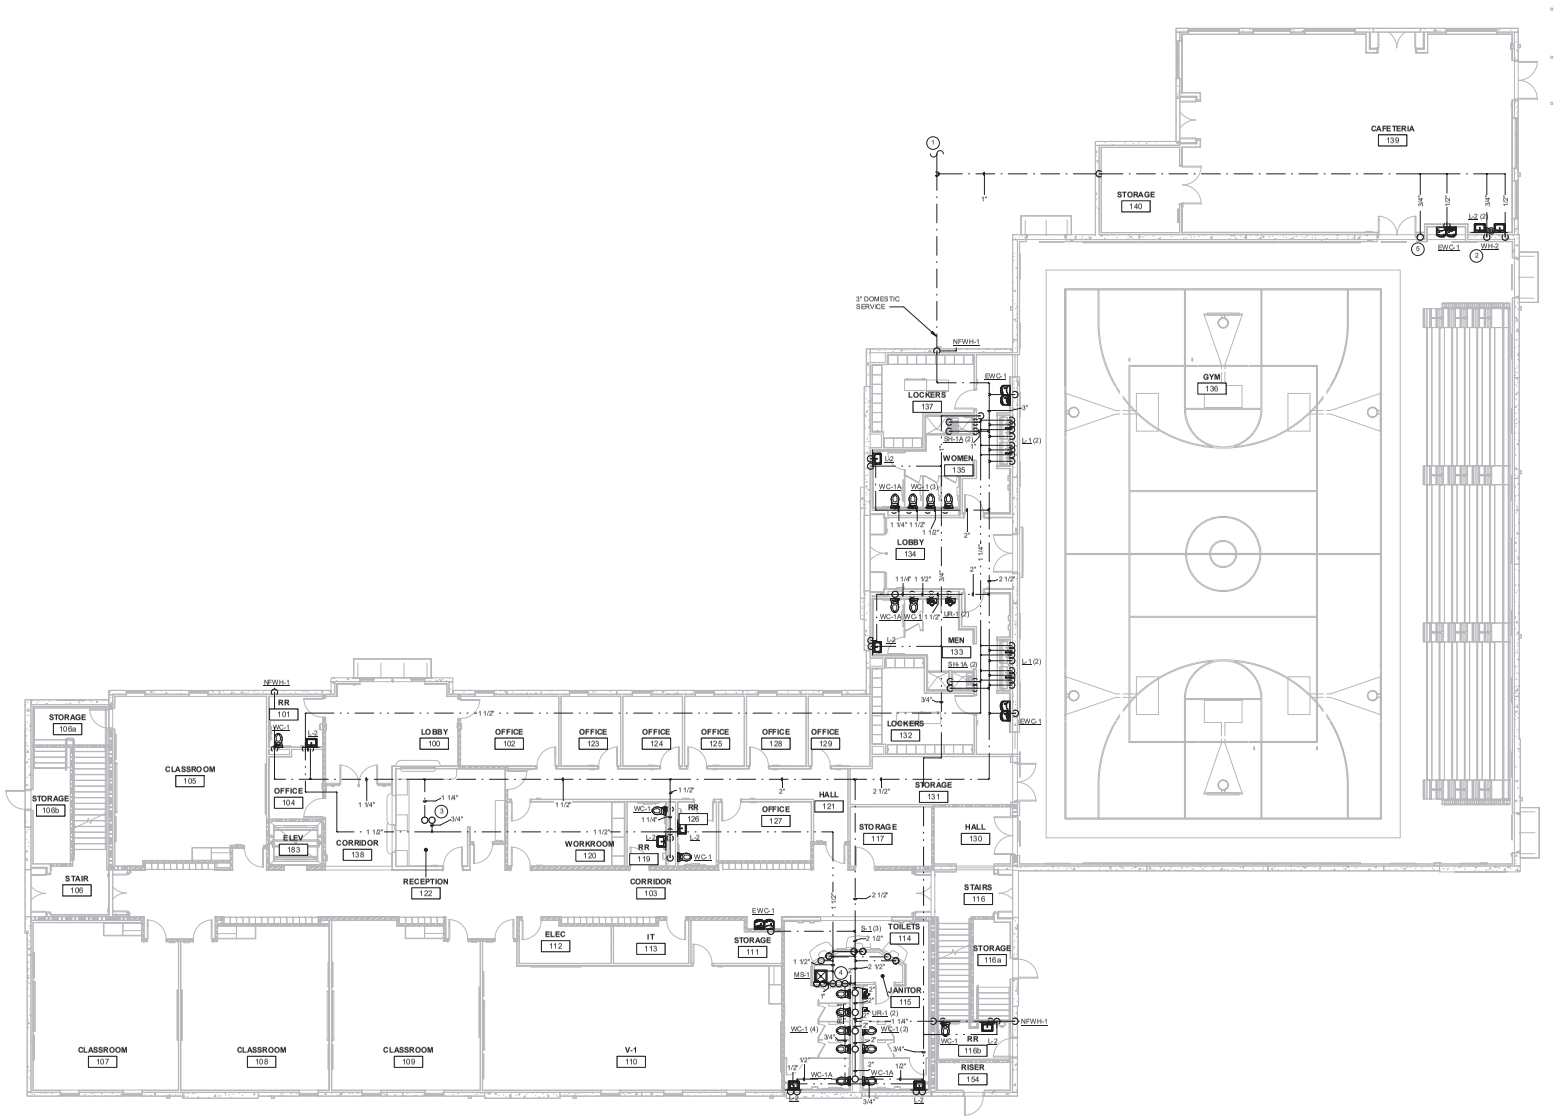

WATER PLAN - FIRST FLOOR

1/8" = 1'-0"

P111 KEYNOTES	
Note Number	Note Text
1	REFERENCE CIVIL FOR CONTINUATION. CONTRACTOR TO CONFIRM EXISTING BACKFLOW PREVENTER FROM OTHER BUILDING CAN SERVE NEW BUILDING. PROVIDE NEW IF NECESSARY.
2	INSTANTANEOUS WATER HEATER TO BE MOUNTED BELOW LAV. INSTALL PER THE MANUFACTURER'S INSTALLATION INSTRUCTIONS.
3	1-1/4" CW AND 3/4" HW LINE UP TO SECOND FLOOR THROUGH WALL.
4	2" CW, 2" HW, AND 3/4" HW RETURN UP IN WALL TO SECOND FLOOR.
5	3/4" CW LINE UP TO NFRH-1 ON ROOF.

WHEREVER POSSIBLE ALL PIPING IS TO BE CONCEALED WITHIN SOFFITS OR ABOVE CEILINGS OR OTHERWISE HIDDEN FROM VIEW. PIPING DIAGRAM IS SCHEMATIC. WHERE EXPOSED PIPING IS NECESSARY IT IS TO BE INSULATED OR OF A MATERIAL TO MINIMIZE SOUND TRANSMISSION AND PAINTED TO MATCH ADJACENT STRUCTURE. REFERENCE ARCHITECTURAL DRAWINGS. CONTRACTOR IS TO ATTEND A PRE-INSTALLATION MEETING WITH ARCHITECT AND ENGINEER PRIOR TO INSTALLING ANY EXPOSED PIPING FOR THE PURPOSE OF COORDINATING ROUTING THROUGH EXPOSED SPACES. REFERENCE MATERIAL SCHEDULE ON P801.

MUSSMAN ARCHITECTS
610 N. Main Street Greenville, SC 29601
ph: 864-616-6330 email:paulm@mussmanarchitects.com

James F. Turner, PE
Consulting Engineer
Suite
Suite, SC 29681
CADD/LIC: CADD/LIC

JAMES F. TURNER LICENSE NO. 73441 STATE OF FLORIDA PROFESSIONAL ENGINEER
2022-10-07

TCCA HIGH SCHOOL BUILDING

1400 SE COVE RD
STUART FLORIDA 34997

SHEET ISSUE:

NO.	DATE	DESCRIPTION	BY
A	8.5.22	50 Set	

PRINCIPAL IN CHARGE: Approver
PROJECT ARCHITECT: Checker
DRAWN BY: Author

SHEET TITLE:
WATER PLAN - FIRST FLOOR

SHEET NO. P111

PROJ. NO. 022004