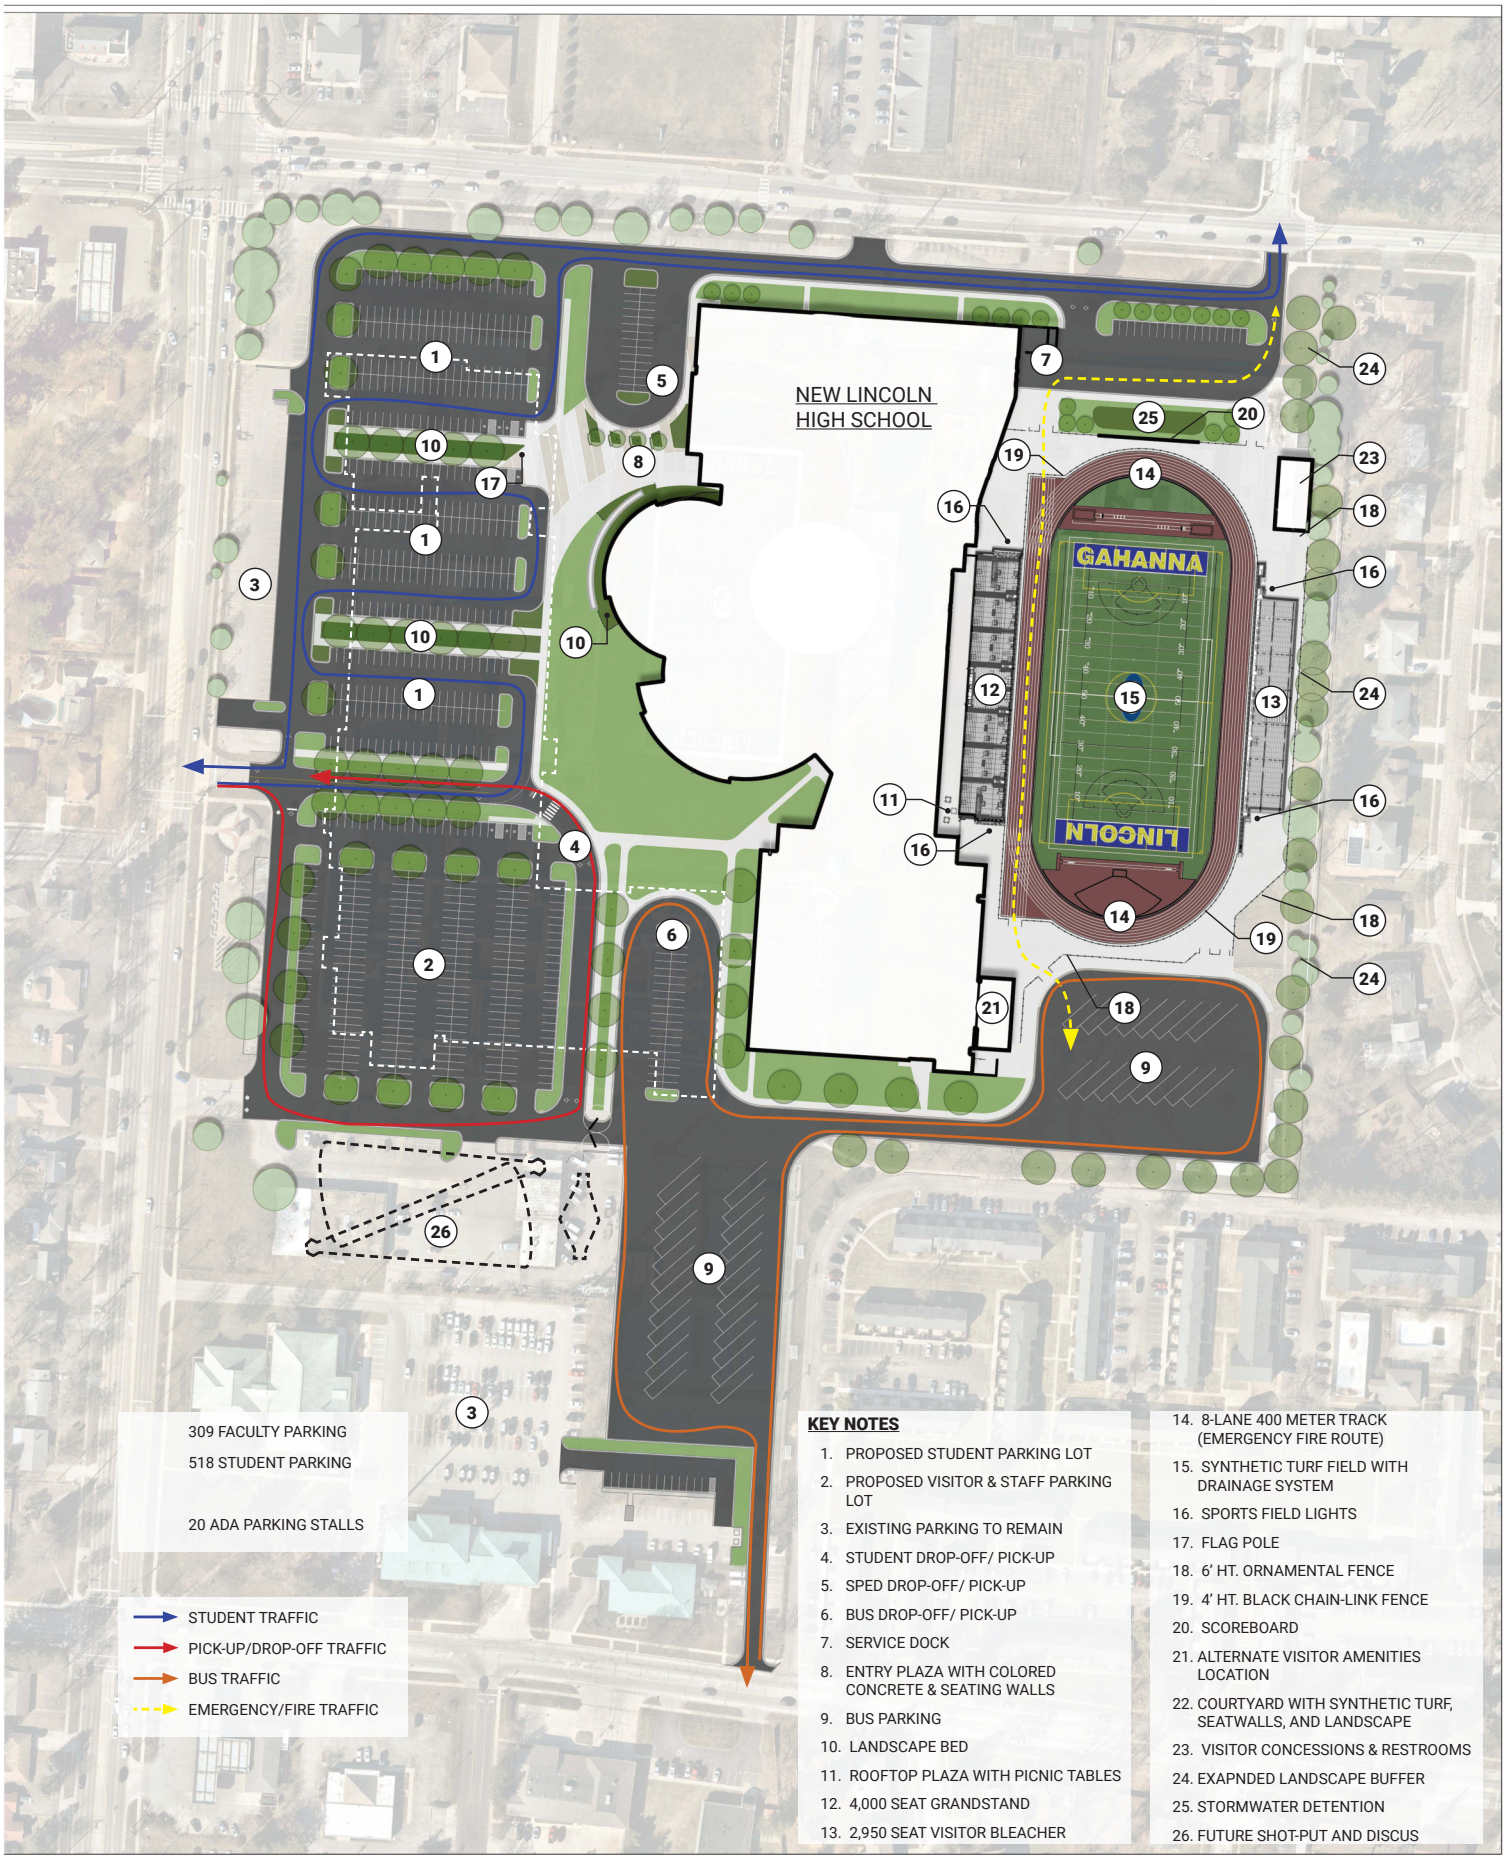
NEW LINCOLN
HIGH SCHOOL
GAHANNA
LINCOLN
309 FACULTY PARKING
518 STUDENT PARKING
20 ADA PARKING STALLS
STUDENT TRAFFIC
PICK-UP/DROP-OFF TRAFFIC
BUS TRAFFIC
EMERGENCY/FIRE TRAFFIC
KEY NOTES
1. PROPOSED STUDENT PARKING LOT
2. PROPOSED VISITOR & STAFF PARKING LOT
3. EXISTING PARKING TO REMAIN
4. STUDENT DROP-OFF/ PICK-UP
5. SPED DROP-OFF/ PICK-UP
6. BUS DROP-OFF/ PICK-UP
7. SERVICE DOCK
8. ENTRY PLAZA WITH COLORED CONCRETE & SEATING WALLS
9. BUS PARKING
10. LANDSCAPE BED
11. ROOFTOP PLAZA WITH PICNIC TABLES
12. 4,000 SEAT GRANDSTAND
13. 2,950 SEAT VISITOR BLEACHER
14. 8-LANE 400 METER TRACK (EMERGENCY FIRE ROUTE)
15. SYNTHETIC TURF FIELD WITH DRAINAGE SYSTEM
16. SPORTS FIELD LIGHTS
17. FLAG POLE
18. 6' HT. ORNAMENTAL FENCE
19. 4' HT. BLACK CHAIN-LINK FENCE
20. SCOREBOARD
21. ALTERNATE VISITOR AMENITIES LOCATION
22. COURTYARD WITH SYNTHETIC TURF, SEATWALLS, AND LANDSCAPE
23. VISITOR CONCESSIONS & RESTROOMS
24. EXAPNDED LANDSCAPE BUFFER
25. STORMWATER DETENTION
26. FUTURE SHOT-PUT AND DISCUS
N
0' 30' 60' 120'
SCALE IN FEET


HANNA
LINCOLN
180+ FACULTY PARKING
700+ STUDENT PARKING
18 ADA PARKING STALLS
STUDENT TRAFFIC
PICK-UP/DROP-OFF TRAFFIC
BUS TRAFFIC
KEY NOTES
1. PROPOSED STUDENT & VISITOR PARKING LOT
2. PROPOSED STAFF PARKING LOT
3. RELOCATED SCHOOL HOUSE
4. STUDENT DROP-OFF/ PICK-UP
5. SPED DROP-OFF/ PICK-UP
6. BUS DROP-OFF/ PICK-UP
7. SERVICE DOCK
8. ENTRY PLAZA WITH COLORED CONCRETE & SEATING WALLS
9. BUS PARKING
10. LANDSCAPE BED
11. ARCHITECTURAL SCREENWALL.
12. 4,000 SEAT GRANDSTAND
13. 2,950 SEAT VISITOR BLEACHER
14. EXISTING TRACK TO REMAIN (EMERGENCY FIRE ROUTE)
15. EXISTING FIELD TO REMAIN
16. SPORTS FIELD LIGHTS
17. FLAG POLE
18. 6' HT. ORNAMENTAL FENCE
19. 4' HT. BLACK CHAIN-LINK FENCE
20. EXISTING SCOREBOARD TO REMAIN
21. HOME CONCESSIONS & RESTROOMS
22. COURTYARD WITH SYNTHETIC TURF, SEATWALLS, AND LANDSCAPE
23. VISITOR CONCESSIONS & RESTROOMS
24. NEW LANDSCAPE BUFFER
25. RELOCATED VICTORY BELL AND HALL OF FAME
N
0' 30' 60' 120'
SCALE IN FEET

DLR Group

200+ FACULTY PARKING

600+ STUDENT PARKING

16 ADA PARKING STALLS

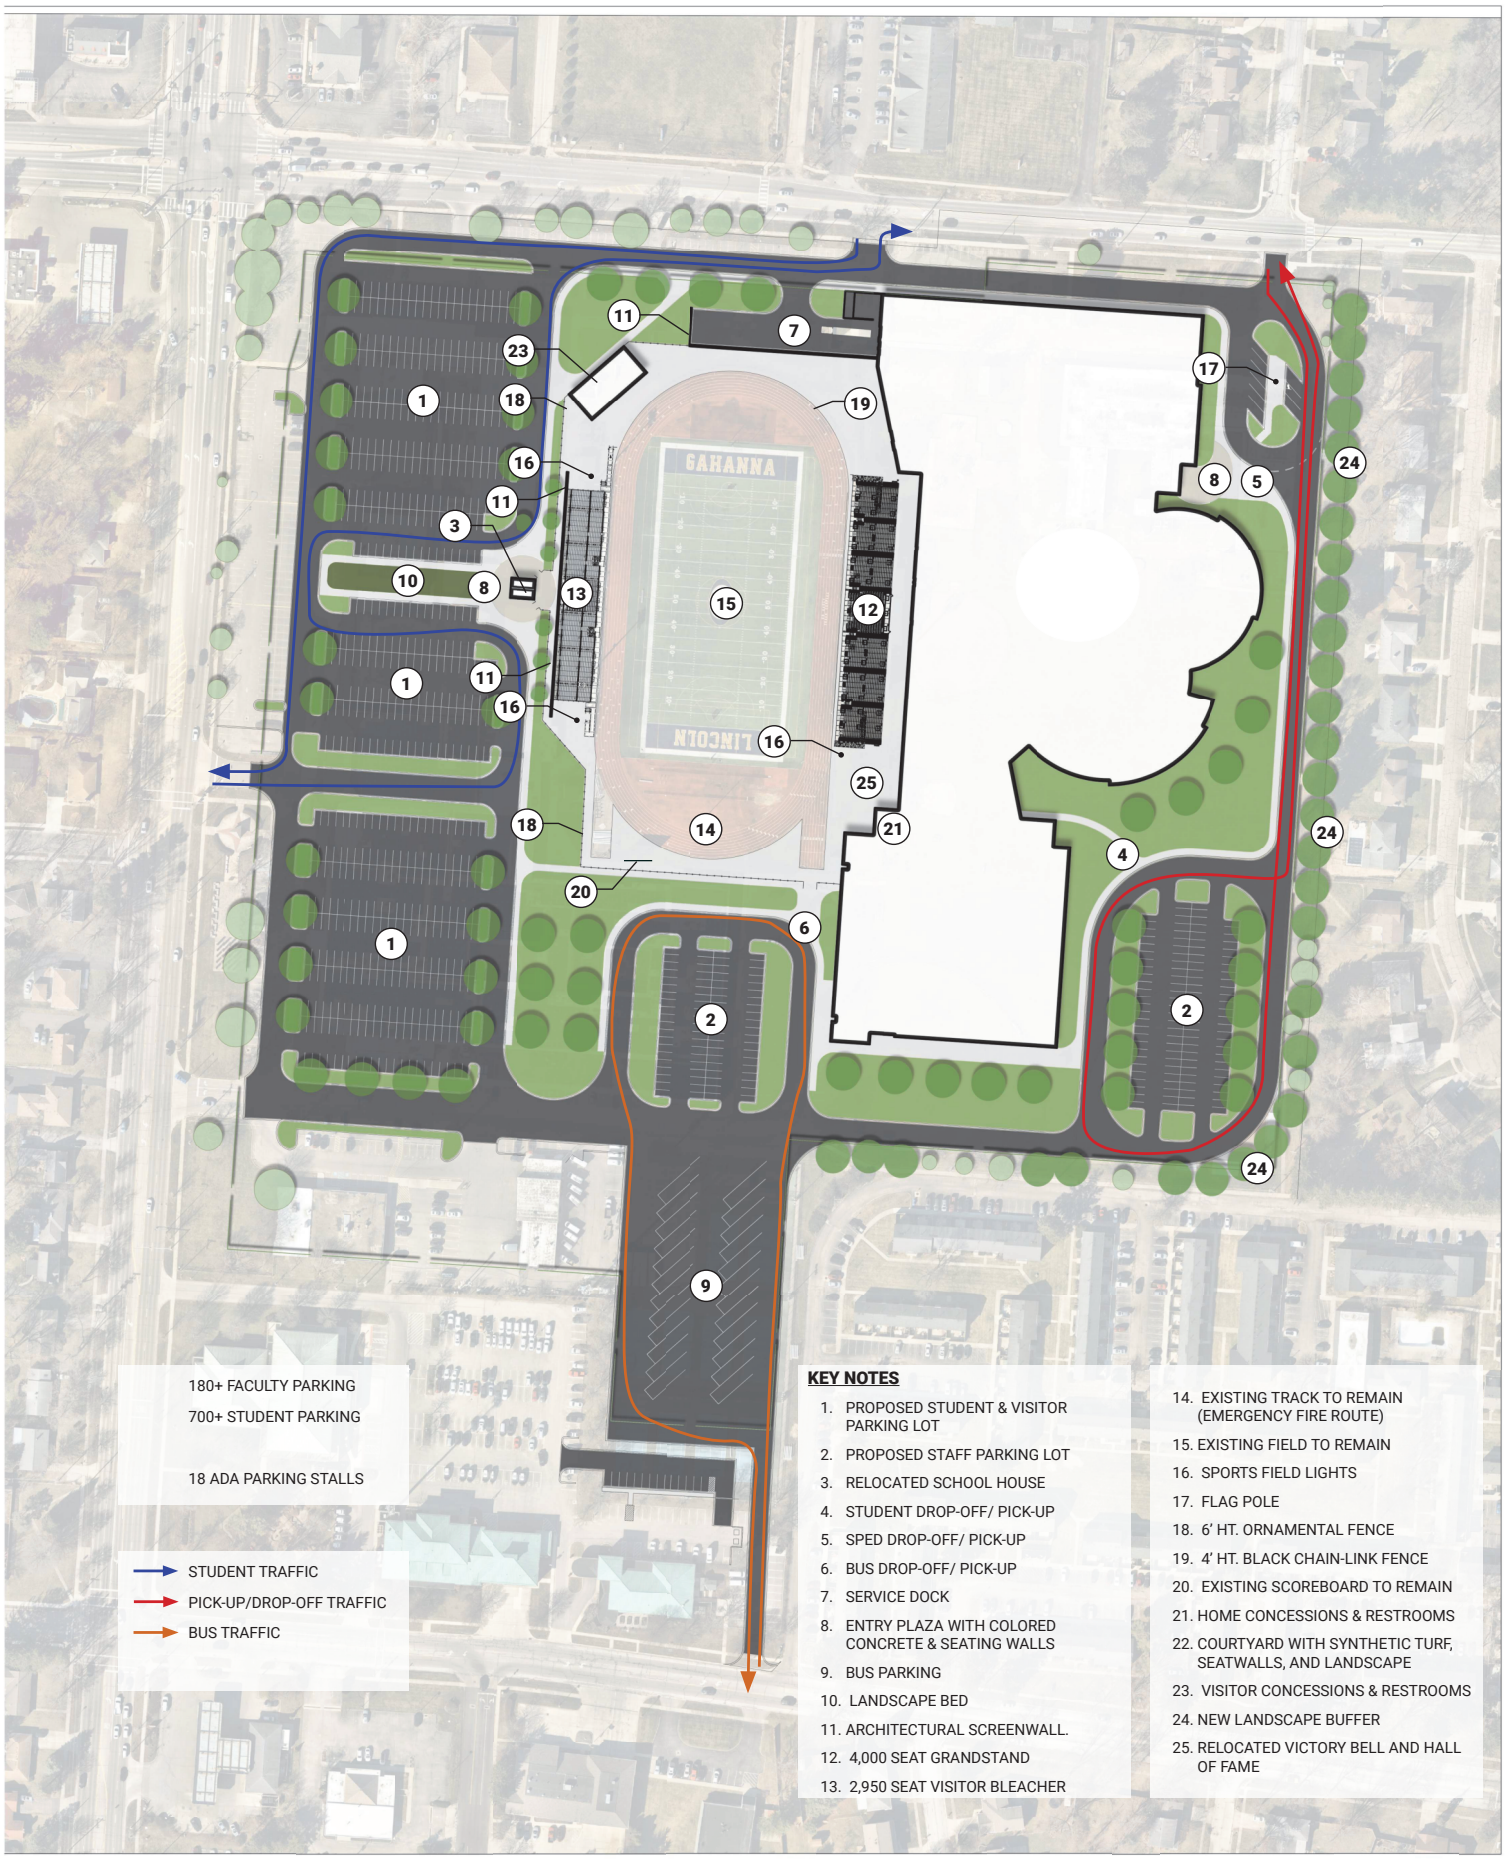STUDENT TRAFFIC

PICK-UP/DROP-OFF TRAFFIC

BUS TRAFFIC

KEY NOTES

1. PROPOSED STUDENT & VISITOR PARKING LOT
2. PROPOSED STAFF PARKING LOT
3. RELOCATED SCHOOL HOUSE
4. STUDENT DROP-OFF/ PICK-UP
5. SPED DROP-OFF/ PICK-UP
6. BUS DROP-OFF/ PICK-UP
7. SERVICE DOCK
8. ENTRY PLAZA WITH COLORED CONCRETE & SEATING WALLS
9. BUS PARKING
10. LANDSCAPE BED
11. ARCHITECTURAL SCREENWALL.
12. 4,000 SEAT GRANDSTAND
13. 2,950 SEAT VISITOR BLEACHER
14. 8-LANE 400 METER TRACK (EMERGENCY FIRE ROUTE)
15. SYNTHETIC TURF FIELD WITH DRAINAGE SYSTEM
16. SPORTS FIELD LIGHTS
17. FLAG POLE
18. 6' HT. ORNAMENTAL FENCE
19. 4' HT. BLACK CHAIN-LINK FENCE
20. SCOREBOARD
21. HOME CONCESSIONS & RESTROOMS
22. COURTYARD WITH SYNTHETIC TURF, SEATWALLS, AND LANDSCAPE
23. VISITOR CONCESSIONS & RESTROOMS
24. EXAPNDED LANDSCAPE BUFFER
25. RELOCATED VICTORY BELL AND HALL OF FAME

N

0' 30' 60' 120'
SCALE IN FEET

DLR Group