BID FORMS

BID ACKNOWLEDGEMENT

NAME OF BIDDER: Quality Fence Co., Inc.

The undersigned hereby declare that we have carefully examined the location of the proposed Work, and have read and examined the Contract, including all plans, specifications, and all addenda, if any, for the following Project:

MO2023-0014 Newport Harbor High School Baseball and Softball Backstops, Fencing and Netting

To the Newport-Mesa Unified School District, with its principal place of business at 2985 Bear Street, Costa Mesa, California 92626:

In response to the Notice Inviting Bids dated June 20, 2023 and in accordance with the accompanying Instructions to Bidders, the undersigned hereby proposes to the District to furnish all labor, technical and professional services, supervision, materials and equipment, other than materials and equipment specified as furnished by the District, and to perform all operations necessary and required to construct the Project in accordance with the provisions of the Contract Documents, including all plans, specifications, and all addenda, and at the prices stated opposite the respective items set forth in the Bid Schedule.

This Bid constitutes a firm offer to the District which cannot be withdrawn for 90 days after the date set for opening of Bids, or until a Contract is executed by the District and a third party, whichever is earlier.

The undersigned certifies that it has examined and is fully familiar with all of the provisions of the Contract Documents and any addenda thereto; that it has carefully checked all of figures shown in its Bid Schedule; that it has carefully reviewed the accuracy of all statements in this Bid and attachments hereto; and that it understands and agrees that the District will not be responsible for any errors or omissions on the part of the undersigned in preparing this Bid.

If awarded a Contract, the undersigned agrees to execute and deliver to the District within ten (10) calendar days after date of receipt of Notice of Award, a signed Contract and the necessary Performance Bond, Payment Bond, and Certificates of Insurance and Endorsements.

The following Bid Forms, which have been completed and executed by the undersigned Bidder, are incorporated by this reference, and made a part of this Bid:

1. Completed Bid Schedule form.
2. Bid Guarantee in the amount of not less than 10% of the Total Bid Price.
3. Completed Designation of Subcontractors form.
4. Completed Bidder Information and Experience form.

5. Fully executed Noncollusion Declaration form.

6. Completed Public Works Contractor DIR Registration Certification form.

Bidder certifies that it is now licensed in accordance with the provisions of the Contractor's License Law of the State of California:

License number 382736

Expiration date 10|31|2023

License classification B, C-13, C-23

If the Bidder is a joint venture, each member of the joint venture must include the above information.

The undersigned acknowledges receipt, understanding, and full consideration of the following addenda to the Contract Documents:

Addenda No. #1, 2, 3

[SIGNATURES NEXT PAGE]

I hereby certify under penalty of perjury under the laws of the State of California that all of the information submitted in connection with this Bid and all of the representations made herein are true and correct.

BIDDER:

Quality Fence Co, Inc
(Company Name)

By _____
(Signature)

William Cavanaugh
(Type or print name)

President
(Title)

Los Angeles, California
(Where signed) (District, State)

Bidder's Business Address:

14929 Garfield Ave
Paramount, CA 90723

(corporate seal)

Dated: July 27, 2023
State of Incorporation: California

(If the Contractor is a corporation, two signatures of corporate officers are required.)

Names and addresses of all partners or joint venturers:

William Cavanaugh, President

Fank Tobias, Sec./Treas.

Statement of the authority of signatory to bind Bidder:

I, William Cavanaugh, am the authorized signer.

BID SCHEDULE

TOTAL BID PRICE + ALLOWANCE $13,000.00

$ 134,721.00

Total Bid in Numbers

The undersigned agrees that this Bid constitutes a firm offer to the District which cannot be withdrawn for the number of calendar days indicated in the Notice Inviting Bids from and after the bid opening, or until a Contract for the work is fully executed by the District and a third party, whichever is earlier.

Name of Bidder Quality Fence Co., Inc.

Signature [signature]

Name and Title William Cavanaugh, President

Dated 7/27/23

BID GUARANTEE

BID BOND

[Note: Not required when other form of Bidder's Security, e.g., cash, certified check, or cashier's check, accompanies Bid.]

The makers of this bond are, Quality Fence Co., Inc., as Principal, and Philadelphia Indemnity Insurance Company, as Surety and are held and firmly bound unto the District Newport-Mesa Unified School District, hereinafter called the District, in the penal sum of TEN PERCENT (10%) OF THE TOTAL BID PRICE of the Principal submitted to District for the work described below, for the payment of which sum in lawful money of the United States, well and truly to be made, we bind ourselves, our heirs, executors, administrators, successors and assigns, jointly and severally, firmly by these presents.

THE CONDITION OF THIS OBLIGATION IS SUCH that whereas the Principal has submitted the accompanying bid dated July 21, 2023, for **MO2023-0014 Newport Harbor High School Baseball and Softball Backstops, Fencing and Netting.**

If the Principal does not withdraw its Bid within the time specified in the Contract; and if the Principal is awarded the Contract and provides all documents to the District as required by the Contract; then this obligation shall be null and void. Otherwise, this bond will remain in full force and effect.

Surety, for value received, hereby stipulates, and agrees that no change, extension of time, alteration, or addition to the terms of the Contract shall affect its obligation under this bond, and Surety does hereby waive notice of any such changes.

In the event a lawsuit is brought upon this bond by the District and judgment is recovered, the Surety shall pay all litigation expenses incurred by the District in such suit, including reasonable attorneys' fees, court costs, expert witness fees and expenses.

IN WITNESS WHEREOF, the above-bound parties have executed this instrument under their several seals this 18th day of July, 2023, the name and corporate seal of each corporation.

(Corporate Seal)

Quality Fence Co., Inc.
Contractor/ Principal

By William Cavanaugh
Title President

Philadelphia Indemnity Insurance Company
Surety

(Corporate Seal)

By Cynthia J. Young
Attorney-in-Fact Cynthia J Young
Title Attorney-In-Fact

(Attach Attorney-in-Fact Certificate)

CALIFORNIA NOTARY ACKNOWLEDGEMENT (INDIVIDUAL)

A notary public or other officer completing this certificate verifies only the identity of the individual who signed the document to which this certificate is attached, and not the truthfulness, accuracy, or validity of that document.

State of California
County of Los Angeles

On 7/27/2023 before me, Natalie E. Hoover, Notary Public (insert name and title of the officer), personally appeared William Cavanaugh, who proved to me on the basis of satisfactory evidence to be the person(s) whose name(s) is/are subscribed to the within instrument and acknowledged to me that he/she/they executed the same in his/her/their authorized capacity(ies), and that by his/her/their signature(s) on the instrument the person(s), or the entity upon behalf of which the person(s) acted, executed the instrument.

I certify under PENALTY OF PERJURY under the laws of the State of California that the foregoing paragraph is true and correct.

WITNESS my hand and official seal.

Signature Natalie E. Hoover. (Seal)

NATALIE ELISE HOOVER
Notary Public - California
San Bernardino County
Commission # 2431506
My Comm. Expires Dec 16, 2026

Copyright © 2018 NotaryAcknowledgement.com. All Rights Reserved.

CALIFORNIA ALL-PURPOSE ACKNOWLEDGEMENT

A notary public or other officer completing this certificate verifies only the identity of the individual who signed the document to which this certificate is attached, and not the truthfulness, accuracy, or validity of that document.

State of California

County of San Bernardino) ss.

On JUL 18 2023 before me, Rebecca Elizabeth Adcock, Notary Public
Name and Title of Officer (e.g., "Jane Doe, Notary Public")

personally appeared Cynthia J. Young
Name(s) of Signer(s)

who proved to me on the basis of satisfactory evidence to be the person whose name is subscribed to the within instrument and acknowledged to me that she executed the same in her authorized capacity, and that by her signature on the instrument the person, or the entity upon behalf of which the person acted, executed the instrument.

I certify under PENALTY OF PERJURY under the laws of the State of California that the foregoing paragraph is true and correct.

WITNESS my hand and official seal.

Signature of Notary Public

Rebecca Elizabeth Adcock
COMMISSION # 2327252
NOTARY PUBLIC - CALIFORNIA
SAN BERNARDINO COUNTY
My Comm. Expires: 3-May-2024

OPTIONAL

Though the information below is not required by law, it may prove valuable to persons relying on the document and could prevent fraudulent removal and reattachment of this form to another document.

Description of Attached Document

Title or Type of Document: _____

Document Date: _____ Number of Pages: _____

Signer(s) Other Than Named Above: _____

Capacity(ies) Claimed by Signer(s)

Signer's Name: _____

RT THUMBPRINT OF SIGNER

Top of thumb here

- ❒ Individual
- ❒ Corporate Officer
  Title _____
- ❒ Partner -- ❒ Limited ❒ General
- ❒ Attorney-in-Fact
- ❒ Trustee
- ❒ Guardian or Conservator

Other: _____

Signer is Representing:

_____

_____

Notary Acknowledgment

A notary public or other officer completing this certificate verifies only the identity of the individual who signed the document to which this certificate is attached, and not the truthfulness, accuracy, or validity of that document.

STATE OF CALIFORNIA
COUNTY OF _____

On _____, 20___, before me, _____, Notary Public, personally

appeared _____, who proved to me on the basis of satisfactory
Name(s) of Signer(s)

evidence to be the person(s) whose name(s) is/are subscribed to the within instrument and acknowledged to me that he/she/they executed the same in his/her/their authorized capacity(ies), and that by his/her/their signature(s) on the instrument the person(s), or the entity upon behalf of which the person(s) acted, executed the instrument.

I certify under PENALTY OF PERJURY under the laws of the State of California that the foregoing paragraph is true and correct.

WITNESS my hand and official seal.

_____
Signature of Notary Public

OPTIONAL

Though the information below is not required by law, it may prove valuable to persons relying on the document and could prevent fraudulent removal and reattachment of this form to another document.

CAPADISTRICT CLAIMED BY SIGNER

- ☐ Individual
- ☐ Corporate Officer

_____
Title(s)

- ☐ Partner(s) ☐ Limited ☐ General
- ☐ Attorney-In-Fact
- ☐ Trustee(s)
- ☐ Guardian/Conservator
- ☐ Other:

Signer is representing:
Name Of Person(s) Or Entity(ies)

_____

_____

DESCRIPTION OF ATTACHED DOCUMENT

_____
Title or Type of Document

_____
Number of Pages

_____
Date of Document

_____
Signer(s) Other Than Named Above

NOTE: This acknowledgment is to be completed for Contractor/Principal.

Notary Acknowledgment

A notary public or other officer completing this certificate verifies only the identity of the individual who signed the document to which this certificate is attached, and not the truthfulness, accuracy, or validity of that document.

STATE OF CALIFORNIA
COUNTY OF _____

On _____, 20___, before me, _____, Notary Public, personally

appeared _____, who proved to me on the basis of satisfactory

evidence to be the person(s) whose name(s) is/are subscribed to the within instrument and acknowledged to me that he/she/they executed the same in his/her/their authorized capacity(ies), and that by his/her/their signature(s) on the instrument the person(s), or the entity upon behalf of which the person(s) acted, executed the instrument.

I certify under PENALTY OF PERJURY under the laws of the State of California that the foregoing paragraph is true and correct.

WITNESS my hand and official seal.

_____
Signature of Notary Public

OPTIONAL

Though the information below is not required by law, it may prove valuable to persons relying on the document and could prevent fraudulent removal and reattachment of this form to another document.

CAPADISTRICT CLAIMED BY SIGNER

☐ Individual
☐ Corporate Officer

_____
Title(s)

☐ Partner(s) ☐ Limited ☐ General
☐ Attorney-In-Fact
☐ Trustee(s)
☐ Guardian/Conservator
☐ Other:

Signer is representing:
Name Of Person(s) Or Entity(ies)

_____

_____

DESCRIPTION OF ATTACHED DOCUMENT

_____
Title or Type of Document

_____
Number of Pages

_____
Date of Document

_____
Signer(s) Other Than Named Above

NOTE: This acknowledgment is to be completed for the Attorney-in-Fact. The Power-of-Attorney to local representatives of the bonding company must also be attached.

END OF BID BOND

STATE OF CALIFORNIA

DEPARTMENT OF INSURANCE **Nº 07927**

SAN FRANCISCO

Amended

Certificate of Authority

/

THIS IS TO CERTIFY *THAT, Pursuant to the Insurance Code of the State of California,*

Philadelphia Indemnity Insurance Company

of Bala Cynwyd, Pennsylvania *, organized under the laws of* Pennsylvania *, subject to its Articles of Incorporation or other fundamental organizational documents, is hereby authorized to transact within the State, subject to all provisions of this Certificate, the following classes of insurance:*

Fire, Marine, Surety, Plate Glass,

Liability, Boiler and Machinery, Burglary,

Sprinkler, Automobile, and Miscellaneous

as such classes are now or may hereafter be defined in the Insurance Laws of the State of California.

THIS CERTIFICATE *is expressly conditioned upon the holder hereof now and hereafter being in full compliance with all, and not in violation of any, of the applicable laws and lawful requirements made under authority of the laws of the State of California as long as such laws or requirements are in effect and applicable, and as such laws and requirements now are, or may hereafter be changed or amended.*

IN WITNESS WHEREOF, *effective as of the* 14th *day of* October, 2004, *I have hereunto set my hand and caused my official seal to be affixed this* 14th *day of* October, 2004.

John Garamendi
Insurance Commissioner

By Victoria S. Sidbury
for Ida Zodrow *Deputy*
Asst. Chief Deputy

NOTICE:
Qualification with the Secretary of State must be accomplished as required by the California Corporations Code promptly after issuance of this Certificate of Authority. Failure to do so will be a violation of Insurance Code Section 701 and will be grounds for revoking this Certificate of Authority pursuant to the convenants made in the application therefor and the conditions contained herein.

FORM CB-3

OSP 00 39391

PHILADELPHIA INDEMNITY INSURANCE COMPANY
One Bala Plaza, Suite 100
Bala Cynwyd, PA 19004-0950

Power of Attorney

KNOW ALL PERSONS BY THESE PRESENTS: That **PHILADELPHIA INDEMNITY INSURANCE COMPANY** (the Company), a corporation organized and existing under the laws of the Commonwealth of Pennsylvania, does hereby constitute and appoint **Jay P. Freeman, Cynthia J. Young, Christina Mountz and Adriana Valenzuela of Alliant Insurance Services, Inc.** its true and lawful Attorney-in-fact with full authority to execute on its behalf bonds, undertakings, recognizances and other contracts of indemnity and writings obligatory in the nature thereof, issued in the course of its business and to bind the Company thereby, in an amount not to exceed **$50,000,000.**

This Power of Attorney is granted and is signed and sealed by facsimile under and by the authority of the following Resolution adopted by the Board of Directors of PHILADELPHIA INDEMNITY INSURANCE COMPANY on the 14th of November, 2016.

RESOLVED: That the Board of Directors hereby authorizes the President or any Vice President of the Company: (1) Appoint Attorney(s) in Fact and authorize the Attorney(s) in Fact to execute on behalf of the Company bonds and undertakings, contracts of indemnity and other writings obligatory in the nature thereof and to attach the seal of the Company thereto; and (2) to remove, at any time, any such Attorney-in-Fact and revoke the authority given. And, be it

FURTHER RESOLVED: That the signatures of such officers and the seal of the Company may be affixed to any such Power of Attorney or certificate relating thereto by facsimile, and any such Power of Attorney so executed and certified by facsimile signatures and facsimile seal shall be valid and binding upon the Company in the future with respect to any bond or undertaking to which it is attached.

IN TESTIMONY WHEREOF, PHILADELPHIA INDEMNITY INSURANCE COMPANY HAS CAUSED THIS INSTRUMENT TO BE SIGNED AND ITS CORPORATE SEALTO BE AFFIXED BY ITS AUTHORIZED OFFICE THIS 5TH DAY OF MARCH, 2021.

(Seal)

John Glomb, President & CEO
Philadelphia Indemnity Insurance Company

On this 5th day of March, 2021 before me came the individual who executed the preceding instrument, to me personally known, and being by me duly sworn said that he is the therein described and authorized officer of the **PHILADELPHIA INDEMNITY INSURANCE COMPANY**; that the seal affixed to said instrument is the Corporate seal of said Company; that the said Corporate Seal and his signature were duly affixed.

Commonwealth of Pennsylvania - Notary Seal
Vanessa Mckenzie, Notary Public
Montgomery County
My commission expires November 3, 2024
Commission number 1366394
Member, Pennsylvania Association of Notaries

Notary Public: Vanessa McKenzie

residing at: Bala Cynwyd, PA

My commission expires: November 3, 2024

I, Edward Sayago, Corporate Secretary of PHILADELPHIA INDEMNITY INSURANCE COMPANY, do hereby certify that the foregoing resolution of the Board of Directors and the Power of Attorney issued pursuant thereto on the 5th day March, 2021 are true and correct and are still in full force and effect. I do further certify that John Glomb, who executed the Power of Attorney as President, was on the date of execution of the attached Power of Attorney the duly elected President of PHILADELPHIA INDEMNITY INSURANCE COMPANY.

In Testimony Whereof I have subscribed my name and affixed the facsimile seal of each Company this 18th day of July, 2023

Edward Sayago, Corporate Secretary
PHILADELPHIA INDEMNITY INSURANCE COMPANY

DESIGNATION OF SUBCONTRACTORS

The subcontractor listed below will perform work or labor or render service to the successful Bidder in or about the construction of the work or improvement, or are subcontractors licensed by the State of California who will, under subcontract to the successful Bidder, specially fabricate and install a portion of the work or improvement according to detailed drawings contained in the Contract Documents, in an amount in excess of one-half of one percent (1/2 of 1%) of the Bidder's total bid. Notwithstanding the foregoing, if the work involves the construction of streets and highways, then the Bidder shall list each subcontractor who will perform work or labor or render service to the Bidder in or about the work in an amount in excess of one-half of one percent (0.5%) of the Bidder's Total Bid Price or $10,000, whichever is greater. No additional time shall be granted to provide the below requested information.

In compliance with the Subletting and Subcontracting Fair Practices Act Chapter 4 (commencing at Section 4100), Part 1, Division 2 of the California Public Contract Code, the Bidder shall set forth below:

(a) The portion of the work to be done by the subcontractor.

(b) The name and the location of the place of business.

(c) The California contractor license number; and

(d) The DIR public works contractor registration number.

If a Bidder fails to specify a subcontractor or if a Bidder specifies more than one subcontractor for the same portion of work, then the Bidder shall be deemed to have agreed that it is fully qualified to perform that portion of work and that it shall perform that portion itself.

Portion of Work to be done by Subcontractor	Name of Subcontractor	Location of Business	CSLB Contractor License No.	DIR Registration Number
NONE				

Portion of Work to be done by Subcontractor	Name of Subcontractor	Location of Business	CSLB Contractor License No.	DIR Registration Number

BIDDER INFORMATION AND EXPERIENCE FORM

INFORMATION ABOUT BIDDER

(Indicate not applicable ("N/A") where appropriate.)

NOTE: Where Bidder is a joint venture, pages shall be duplicated, and information provided for all parties to the joint venture.

1.0 Name of Bidder: Quality Fence Co., Inc.

2.0 Type, if Entity: Corporation

3.0 Bidder Address: 14929 Garfield Ave.
Paramount, CA 90723

(562) 869-7801 (323) 585-8585
Facsimile Number Telephone Number

tycavanaugh@dslextreme.com
Email Address

4.0 How many years has Bidder's organization been in business as a Contractor? 40 years

5.0 How many years has Bidder's organization been in business under its present name? 40 years

5.1 Under what other or former names has Bidder's organization operated? N/A

6.0 If Bidder's organization is a corporation, answer the following:

6.1 Date of Incorporation: 10/11/1979

6.2 State of Incorporation: California

6.3 President's Name: William Cavanaugh

6.4 Vice-President's Name(s): Frank Tobias

6.5 Secretary's Name: Frank Tobias

6.6 Treasurer's Name: Frank Tobias

7.0 If an individual or a partnership, answer the following:

7.1 Date of Organization: N/A

7.2 Name and address of all partners (state whether general or limited partnership):

N/A

8.0 If other than a corporation or partnership, describe organization and name principals:

N/A

9.0 List other states in which Bidder's organization is legally qualified to do business.

N/A

10.0 What type of work does the Bidder normally perform with its own forces?

Install chain link / wrought iron fencing and gates.

11.0 Has Bidder ever failed to complete any work awarded to it? If so, note when, where, and why:

No

12.0 Within the last five years, has any officer or partner of Bidder's organization ever been an officer or partner of another organization when it failed to complete a contract? If so, attach a separate sheet of explanation:

No

13.0 List Trade References:

Santa Ana Water Jaime Bermudez (714) 351-4515

City of Oxnard Bruce Ward (805) 602-7312

City of Long Beach Oscar Alaniz (562) 570-4888

City of Los Angeles Daniel Gage (213) 276-3274

14.0 List Bank References (Bank and Branch Address):

Bank of the West

12135 S. Garfield Ave.

South Gate, CA 90280

(562) 531-9130

15.0 Name of Bonding Company and Name and Address of Agent:

Alliant Insurance Services, Inc.

685 E. Carnegie Dr. #265

San Bernardino, CA 92408

Jay P. Freeman (951) 218-2290

[REMAINDER OF THIS PAGE INTENTIONALLY LEFT BLANK]

LIST OF CURRENT PROJECTS (BACKLOG)

[**Duplicate Page if needed for listing additional current projects.**]

Project	Client Reference (agency name/contact info)	Description of Bidder's Work	Completion Date	Cost of Bidder's Work
Caltrans | LA	Jeffrey Ortiz (213) 400-3422	Chain Link Repair/ Install	Yearly Contract	$230,000
Pleasant Valley	Nick Marienthal (805) 482-5396	Freedom Park Fence Install	April 2023	$44,875
City of LA	Daniel Gage (213) 276-3276	Chain Link Wrought Iron	Yearly Contract	$0-100,000
Caltrans- San Diego	Mario Garcia 858) 467-4843	Chain Link Repair/Install	Yearly Contract	$239,000
City of El Cajon	Aaron Jones (619) 441-1658	Motorized Entry Gates	March 2023	$46,863
Capistrano USD	Kent Smith (949) 426-6856	Chain Link / Iron / Fence / Gates	Yearly Contract	$75,000
City of Long Beach	Oscar Alaniz (562) 570-4888	Chain Link Iron Fence	Yearly Contract	$0-100,000

LIST OF COMPLETED PROJECTS – LAST THREE YEARS

[**Duplicate Page if needed for listing additional completed projects.**]

Please include only those projects which are similar enough to demonstrate Bidder's ability to perform the required Work.

Project	Client Reference (agency name/contact info)	Description of Bidder's Work	Completion Date	Cost of Bidder's Work
City of Los Angeles	Daniel Gage (213)276-3274	fence / Gates	Janvary 2019 December 2022	$0 - 200,000
City of Long Beach	Oscar Alaniz (562) 570-4888	Double D fence / Gates	Janvary 2019 December 2022	$0 - 200,000
Orange County Public Works	Cesar Segura (714) 955-0232	Double D Fence / Gates	Janvary 2019 - December 2022	$500,000
San Bernardino County	Oscar Mendez (909) 266-7046	Fence / Gate	Janvary 2019 December 2022	$0 - 100,000
Paramount USD	Scott Law (562) 244-0261	Fence Maint	2019 - 2022	$0 - 200,000
City of Oxnard	Bruce Hard (805) 607-7512	Fence Gates	2019 - Dec 2022	$0 - 300,000

EXPERIENCE AND TECHNICAL QUALIFICATIONS QUESTIONNAIRE

Personnel:

The Bidder shall identify the key personnel to be assigned to this project in a management, construction supervision or engineering capacity.

1. List each person's job title, name, and percent of time to be allocated to this project:

Alfredo Reyes 80%. Project Manager

Natalie Reyes 15%. Contract Specialist

Maria Medina 5%. Office Administrator

2. Summarize each person's specialized education:

Alfredo Reyes, Sales and Operations

Natalie Reyes, Accounting

Maria Medina, Office Administrator

3. List each person's years of construction experience relevant to the project:

Alfredo Reyes, 20 years

Natalie Reyes, 11 years

Maria Medina, 6 years

4. Summarize such experience:

Quality fence has a dedicated and outstanding team. Quality fence's team and installers have the knowledge and experience to execute multiple projects.

Bidder agrees that personnel named in this Bid will remain on this Project until completion of all relevant Work, unless substituted by personnel of equivalent experience and qualifications approved in advance by the District.

Additional Bidder's Statements:

If the Bidder feels that there is additional information which has not been included in the questionnaire above, and which would contribute to the qualification review, it may add that information in a statement here or on an attached sheet, appropriately marked:

N/A

NON-COLLUSION DECLARATION

The undersigned declares:

I am the President of Quality Fence Co, Inc., the party making the foregoing Bid.

The Bid is not made in the interest of, or on behalf of, any undisclosed person, partnership, company, association, organization, or corporation. The Bid is genuine and not collusive or sham. The Bidder has not directly or indirectly induced or solicited any other Bidder to put in a false or sham bid. The Bidder has not directly or indirectly colluded, conspired, connived, or agreed with any Bidder or anyone else to put in a sham bid, or to refrain from bidding. The Bidder has not in any manner, directly or indirectly, sought by agreement, communication, or conference with anyone to fix the Bid Price of the Bidder or any other Bidder, or to fix any overhead, profit, or cost element of the Bid Price, or of that of any other Bidder. All statements contained in the Bid are true. The Bidder has not, directly, or indirectly, submitted his or her Bid Price or any breakdown thereof, or the contents thereof, or divulged information or data relative thereto, to any corporation, partnership, company, association, organization, bid depository, or to any member or agent thereof to effectuate a collusive or sham bid, and has not paid, and will not pay, any person or entity for such purpose.

Any person executing this declaration on behalf of a Bidder that is a corporation, partnership, joint venture, limited liability company, limited liability partnership, or any other entity, hereby represents that he or she has full power to execute, and does execute, this declaration on behalf of the Bidder.

I declare under penalty of perjury under the laws of the State of California that the foregoing is true and correct, and that this declaration is executed on 7/27/23 [date], at Los Angeles [District], California [state].

Name of Bidder Quality Fence Co., Inc

Signature

Name William Cavanaugh

Title President

CALIFORNIA NOTARY ACKNOWLEDGEMENT
(INDIVIDUAL)

A notary public or other officer completing this certificate verifies only the identity of the individual who signed the document to which this certificate is attached, and not the truthfulness, accuracy, or validity of that document.

State of California
County of Los Angeles

On 7/27/2023 before me, Natalie E. Hoover, Notary Public (insert name and title of the officer), personally appeared William Cavanaugh, who proved to me on the basis of satisfactory evidence to be the person(s) whose name(s) is/are subscribed to the within instrument and acknowledged to me that he/she/they executed the same in his/her/their authorized capacity(ies), and that by his/her/their signature(s) on the instrument the person(s), or the entity upon behalf of which the person(s) acted, executed the instrument.

I certify under PENALTY OF PERJURY under the laws of the State of California that the foregoing paragraph is true and correct.

WITNESS my hand and official seal.

Signature Natalie E. Hoover (Seal)

NATALIE ELISE HOOVER
Notary Public - California
San Bernardino County
Commission # 2431506
My Comm. Expires Dec 16, 2026

Copyright © 2018 NotaryAcknowledgement.com. All Rights Reserved.

PUBLIC WORKS CONTRACTOR DIR REGISTRATION CERTIFICATION

Pursuant to Labor Code sections 1725.5 and 1771.1, all contractors and subcontractors that wish to bid on, be listed in a bid proposal, or enter into a contract to perform public work must be registered with the Department of Industrial Relations. See http://www.dir.ca.gov/Public-Works/PublicWorks.html for additional information.

No Bid will be accepted, nor any contract entered into without proof of the contractor's and subcontractors' current registration with the Department of Industrial Relations to perform public work.

Bidder hereby certifies that it is aware of the registration requirements set forth in Labor Code sections 1725.5 and 1771.1 and is currently registered as a contractor with the Department of Industrial Relations.[1]

Name of Bidder: Quality Fence Co., Inc.

DIR Registration Number: 1000003376

DIR Registration Expiration: 06/30/2023

Small Project Exemption: _____ Yes or ✓ No

Unless Bidder is exempt pursuant to the small project exemption, Bidder further acknowledges:

1. Bidder shall maintain a current DIR registration for the duration of the Project.

2. Bidder shall include the requirements of Labor Code sections 1725.5 and 1771.1 in its contract with subcontractors and ensure that all subcontractors are registered at the time of bid opening and maintain registration status for the duration of the Project.

3. Failure to submit this form or comply with any of the above requirements may result in a finding that the Bid is non-responsive.

Name of Bidder Quality Fence Co., Inc.

Signature _____

Name and Title William Cavanaugh, President

Dated 7/27/23

[1] If the Project is exempt from the contractor registration requirements pursuant to the small project exemption under Labor Code Sections 1725.5 and 1771.1, please mark "Yes" in response to "Small Project Exemption."

Newport-Mesa
Unified School District

NEWPORT-MESA UNIIFED SCHOOL DISTRICT

ADDENDUM NO. 1
Newport Harbor High School Baseball and Softball Backstops, Fencing and Netting

Informal Bid No. MO2023-0014

NEWPORT MESA UNIFIED SCHOOL DISTRICT
2985 BEAR ST., BLDG. A
COSTA MESA, CALIFORNIA 92626


July 11 ,2023

The following revisions and/or clarifications shall be made to the proposal documents for the above-named work. All work described in the original proposal documents and all applicable Sections of the original proposal documents shall be included in the contract, except as herein modified:
Acknowledgement of this Addendum shall be made below and submitted with the proposal submission. If acknowledgement is not made the proposal may be considered non-responsive.

- REVISE: Job Walk for the project will be changed to MANDATORY due to project complexity, bids will only be accepted from bidders in attendance at the job walk.

BELOW, PLEASE ACKNOWLEDGE RECEIPT OF THIS ADDENDUM AND SUBMIT IT WITH YOUR PROPOSAL.

Name: William Cavanaugh

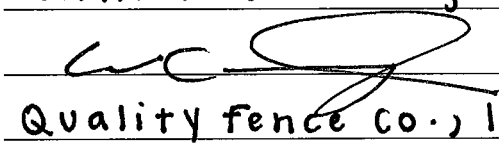Signature: 

Firm Name: Quality Fence Co., Inc.

Address: 14929 Garfield Ave, Paramount, CA 90723

Telephone #: (323) 585-8585

Fax #: (562) 869-7804

(END OF ADDENDUM NO.1)

Newport-Mesa
Unified School District

NEWPORT-MESA UNIIFED SCHOOL DISTRICT

ADDENDUM NO. 2
Newport Harbor High School Baseball and Softball Backstops, Fencing and Netting

Informal Bid No. MO2023-0014

NEWPORT MESA UNIFIED SCHOOL DISTRICT
2985 BEAR ST., BLDG. A
COSTA MESA, CALIFORNIA 92626


July 12 ,2023

The following revisions and/or clarifications shall be made to the proposal documents for the above-named work. All work described in the original proposal documents and all applicable Sections of the original proposal documents shall be included in the contract, except as herein modified:
Acknowledgement of this Addendum shall be made below and submitted with the proposal submission. If acknowledgement is not made the proposal may be considered non-responsive.

- REVISE: Change Job Walk Date to Friday July 14th at 10:00 AM

BELOW, PLEASE ACKNOWLEDGE RECEIPT OF THIS ADDENDUM AND SUBMIT IT WITH YOUR PROPOSAL.

Name: William Cavanaugh

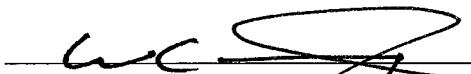Signature: 

Firm Name: Quality Fence Co., Inc

Address: 14929 Garfield Ave, Paramount, CA 90723

Telephone #: (323) 585-8585

Fax #: (562) 869-7804

(END OF ADDENDUM NO.2)

Newport-Mesa
Unified School District

NEWPORT-MESA UNIIFED SCHOOL DISTRICT

ADDENDUM NO. 3
Newport Harbor High School Baseball and Softball Backstops, Fencing and Netting

Informal Bid No. MO2023-0014

NEWPORT MESA UNIFIED SCHOOL DISTRICT
2985 BEAR ST., BLDG. A
COSTA MESA, CALIFORNIA 92626

July 18, 2023

The following revisions and/or clarifications shall be made to the proposal documents for the above-named work. All work described in the original proposal documents and all applicable Sections of the original proposal documents shall be included in the contract, except as herein modified:
Acknowledgement of this Addendum shall be made below and submitted with the proposal submission. If acknowledgement is not made the proposal may be considered non-responsive.


- ADD REVISED SHEETS AS FOLLOWS:
  - SHEET L5.04 DETAIL
  - SHEET S0.02 DETAIL 1
  - SHEET L5.03 DETAIL 17

- ADD REVISED OVERHEAD WITH NOTATIONS TO DOCUMENTS FILE
- CHANGE SCOPE AS FOLLOWS:
  - NO modification to baseball and softball backstops.
    - No backboards
    - No sports netting
    - No reinforcements
  - Batter eye, match existing dimensions and use new specified details.

- CHANGE BID DUE DATE TO:7/28/2023 AT 4:00 PM
- CHANGE Q&A DUE DATE TO : 7/24/2023 AT 12:00 PM

BELOW, PLEASE ACKNOWLEDGE RECEIPT OF THIS ADDENDUM AND SUBMIT IT WITH YOUR PROPOSAL.

Name: William Cavanaugh

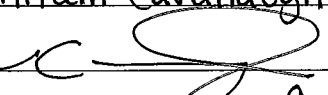Signature: 


Firm Name: Quality Fence Co., Inc.


Address: 14929 Garfield Ave. Paramount, CA 90723

Telephone #: (323) 585-8585


Fax #: (562) 869-7804

(END OF ADDENDUM NO.3)

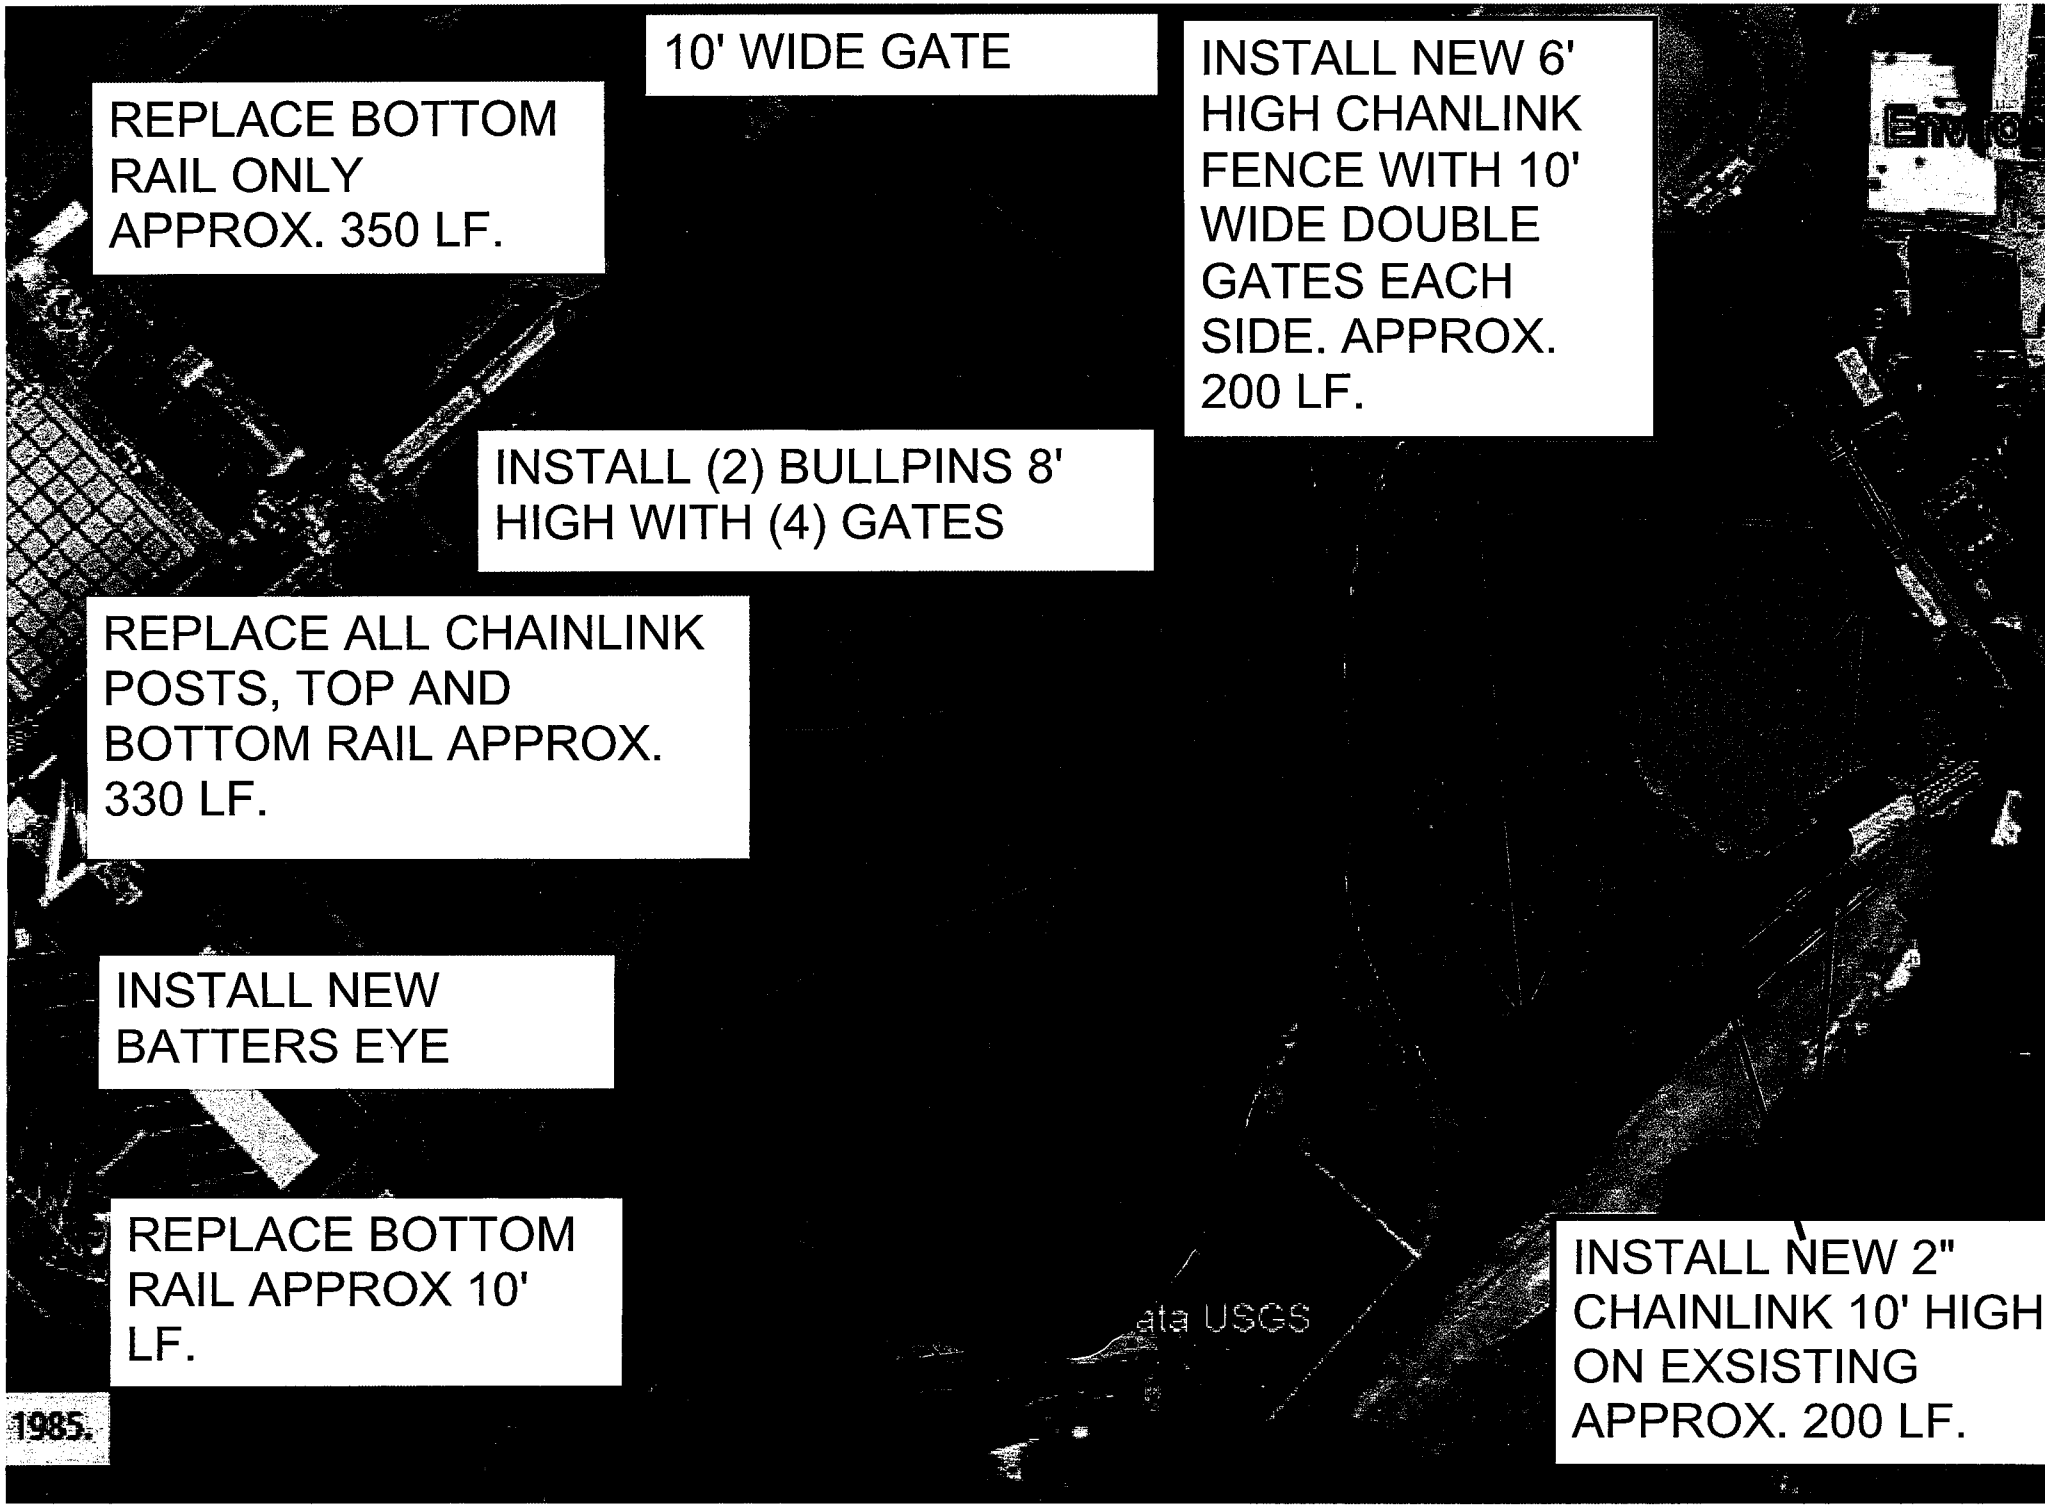

10' WIDE GATE
REPLACE BOTTOM RAIL ONLY APPROX. 350 LF.
INSTALL NEW 6' HIGH CHANLINK FENCE WITH 10' WIDE DOUBLE GATES EACH SIDE. APPROX. 200 LF.
INSTALL (2) BULLPINS 8' HIGH WITH (4) GATES
REPLACE ALL CHAINLINK POSTS, TOP AND BOTTOM RAIL APPROX. 330 LF.
INSTALL NEW BATTERS EYE
REPLACE BOTTOM RAIL APPROX 10' LF.
INSTALL NEW 2" CHAINLINK 10' HIGH ON EXSISTING APPROX. 200 LF.
ata USGS
1985.

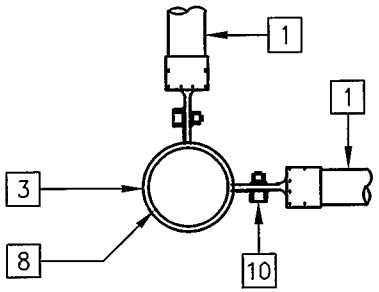

PLAN

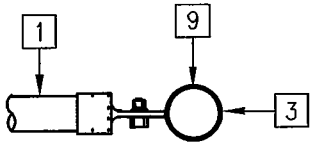


PLAN

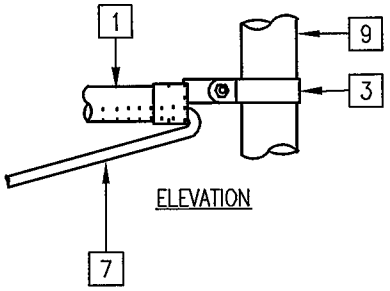

ELEVATION

ELEVATION

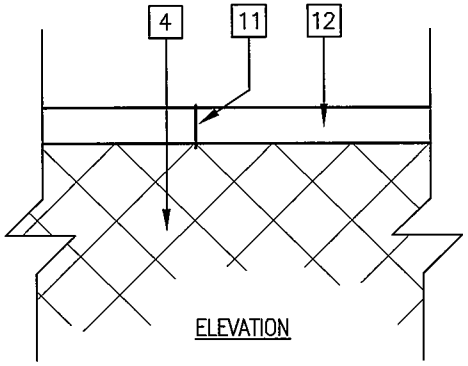

ELEVATION

NOTES:


A. SUBMIT SHOP DRAWINGS TO LANDSCAPE ARCHITECT FOR REVIEW.
B. SUBMIT SAMPLES OF ALL COMPONENTS & MATERIAL W/SHOP DRAWINGS TO LANDSCAPE ARCHITECT.
C. CONTRACTOR TO VERIFY ALL ATTACHMENTS/DIMENSIONS & INSTALL PER MFR. RECOMMENDATIONS.
D. ALL COMPONENTS ARE TO MATCH COLOR & FINISH OF CHAINLINK FENCE @ LOCATIONS PER MATERIALS PLANS. REFER TO SPECIFICATIONS FOR THERMALLY FUSED VINYL COATING & GALVANIZED FINISHES.
E. ANY COMPONENT REQUIRED FOR A COMPLETE FENCE SYSTEM, BUT NOT SHOWN, SHOULD BE CONSIDERED A PART OF THESE DRAWING & INCLUDED IN THE FINAL INSTALLED SYSTEM.

1	BRACE RAIL
2	TENSION CLIP/BAND
3	BRACE BAND
4	CHAINLINK FABRIC PER 01/– REFER TO KEYNOTE LEGEND FOR FINISH
5	TENSION FLAT BAR
6	TURNBUCKLE
7	TRUSS ROD
8	CORNER OR END POST
9	LINE POST
10	BOLT & NUT. VERIFY W/MFR.
11	RAIL TIE WIRE
12	TOP RAIL
13	DOME POST CAP. SIZE TO MATCH POST

CHAINLINK CONNECTIONS

1 1/2" = 1'-0"


DT32FE18

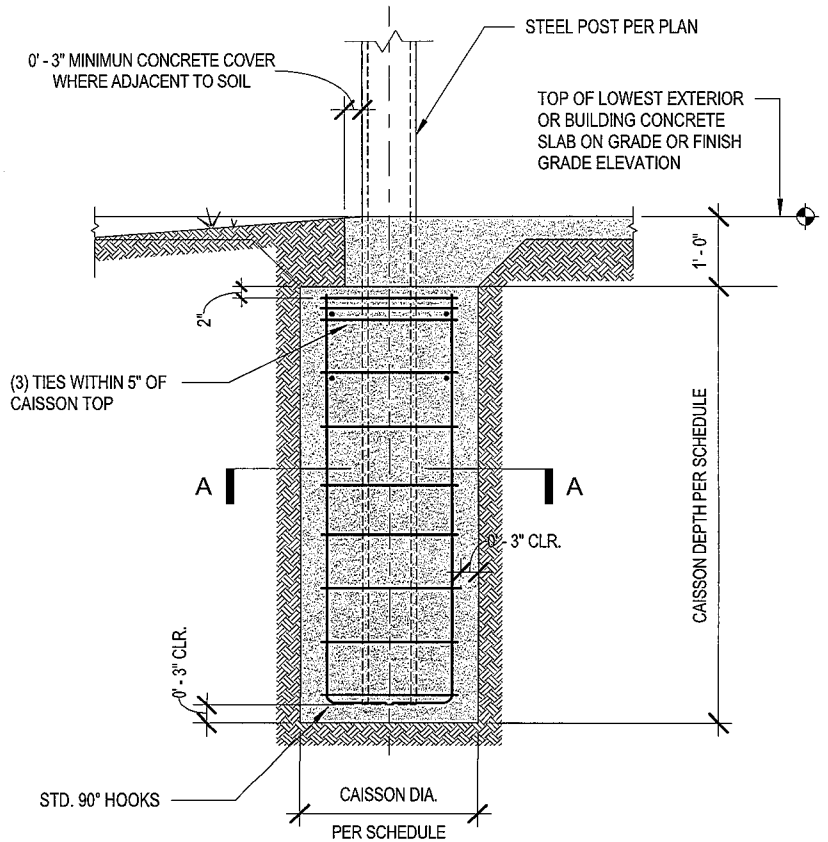

CAISSON DETAIL


CAISSON SCHEDULE

DESIGNATION	POST PER PLAN	CAISSON				LOCATION
		DIA.	DEPTH	VERTICAL BARS "Bv"	TIES	
1A	VEHICULAR GATE POST	18"	3'-0"	(6) #5	#3 @ 6"	VECHICULAR GATE POST (H - 4'-0" MAX) - SEE 12/L5.03
1B	VEHICULAR GATE POST	18"	6'-0"	(6) #5	#3 @ 6"	VECHICULAR GATE POST (H - 10'-0" MAX) - SEE 11/L5.03
1C	SCOREBOARD POST	48"	14'-0"	(12) #8	#4 @ 6"	SCOREBOARD POST (H - 17'-6" MAX) - SEE 4/L5.05
1D	GATE AND FENCE POSTS	24"	8'-6"	(6) #6	#3 @ 6"	GATE AND FENCE POSTS AT ELECTRICAL ENCLOSURE (H - 10'-0" MAX) - SEE 1/L5.03

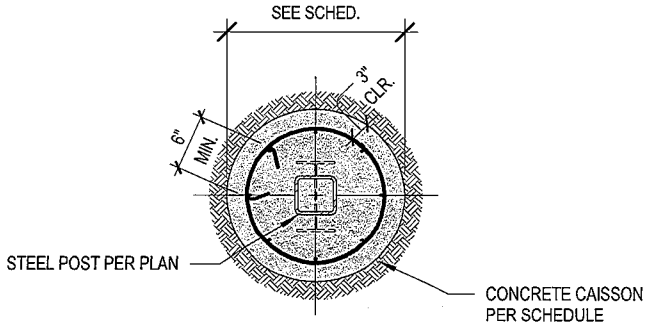

SECTION A-A

TYP. CAISSON SCHED. and DETAIL | 1

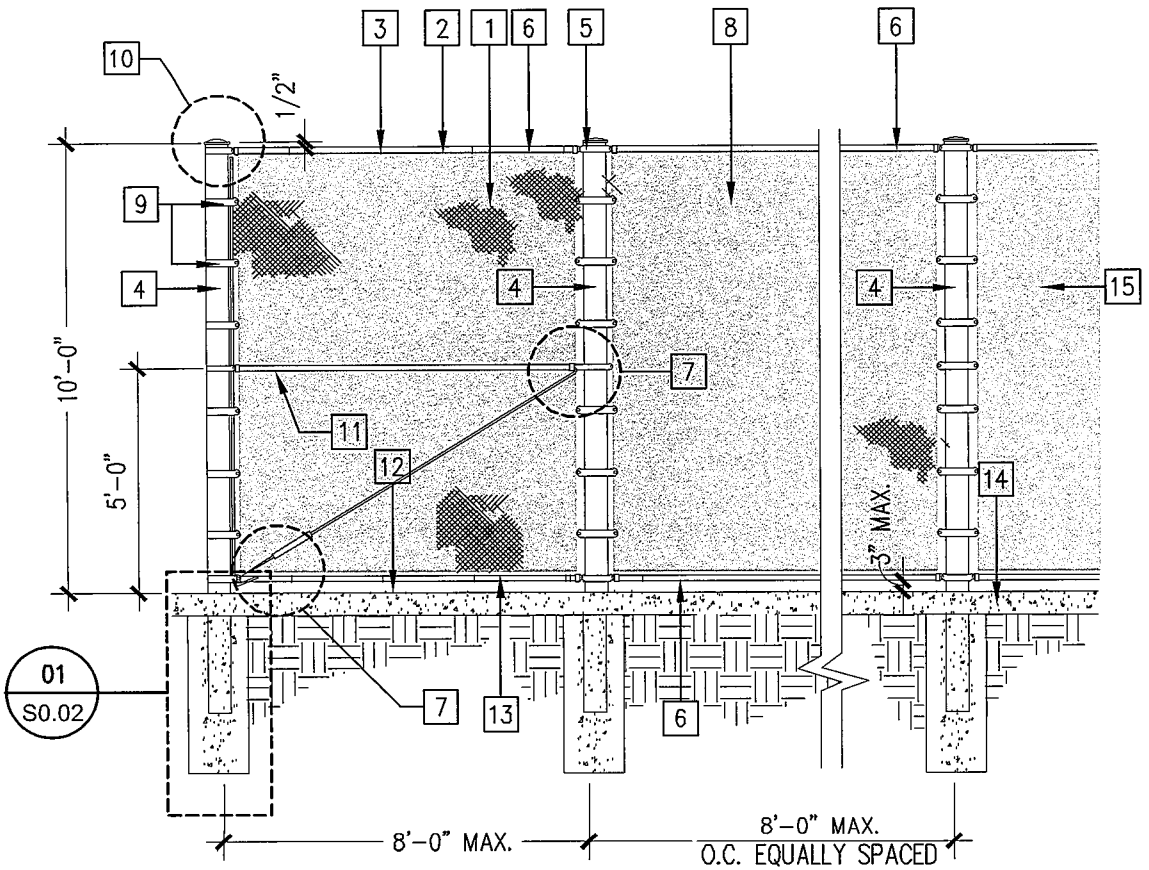

NOTES:
A. SUBMIT SHOP DRAWINGS TO LANDSCAPE ARCHITECT FOR REVIEW.
B. ALL FENCING & COMPONENTS TO BE HOT DIPPED GALVANIZED STEEL.
C. ALL WELDS TO BE GROUND SMOOTH.
D. FOR CHAINLINK CONNECTIONS, REFER TO 17 / L5.03

1. 1" – 9 GAUGE CHAINLINK FABRIC FINISH PER MATERIALS PLAN
2. TOP SELVAGE KNUCKLED CHAIN LINK FABRIC
3. 9 GAUGE RAIL TIE WIRE @ 24" O.C. ATTACH FABRIC TO TOP AND BOTTOM RAILS
4. HSS 6x0.250 ROUND POST
5. LINE POST TOP
6. 1.66 " O.D. SCH. 40 TOP & BOTTOM RAIL
7. ADJUSTABLE TRUSS ROD W/TURNBUCKLE PER 17 / L5.03
8. WINDSCREEN PER KEYNOTE LEGEND
9. TENSION FLAT BAR. THREAD TENSION BAR TO CHAINLINK & ATTACH TO END POST W/TENSION CLIPS PER MANUFACTURER RECOMMENDATIONS
10. END POST CAP TO MATCH END POST PER 17 / L5.03
11. 1.66 " O.D. SCH.40 INTERMEDIATE RAIL @ ENDS, CORNER MODULES & CHANGE OF DIRECTIONS
12. FINISH GRADE
13. BOTTOM KNUCKLED CHAINLINK FABRIC
14. 12" WIDE CURB PER 12 / L5.01
15. WINDSCREEN PER KEYNOTE LEGEND

10' HT. CHAINLINK FENCE WITH WINDSCREEN

1/4" = 1'-0"
DT32FE10

06