Sumner High School Project: Permitted Site Plan

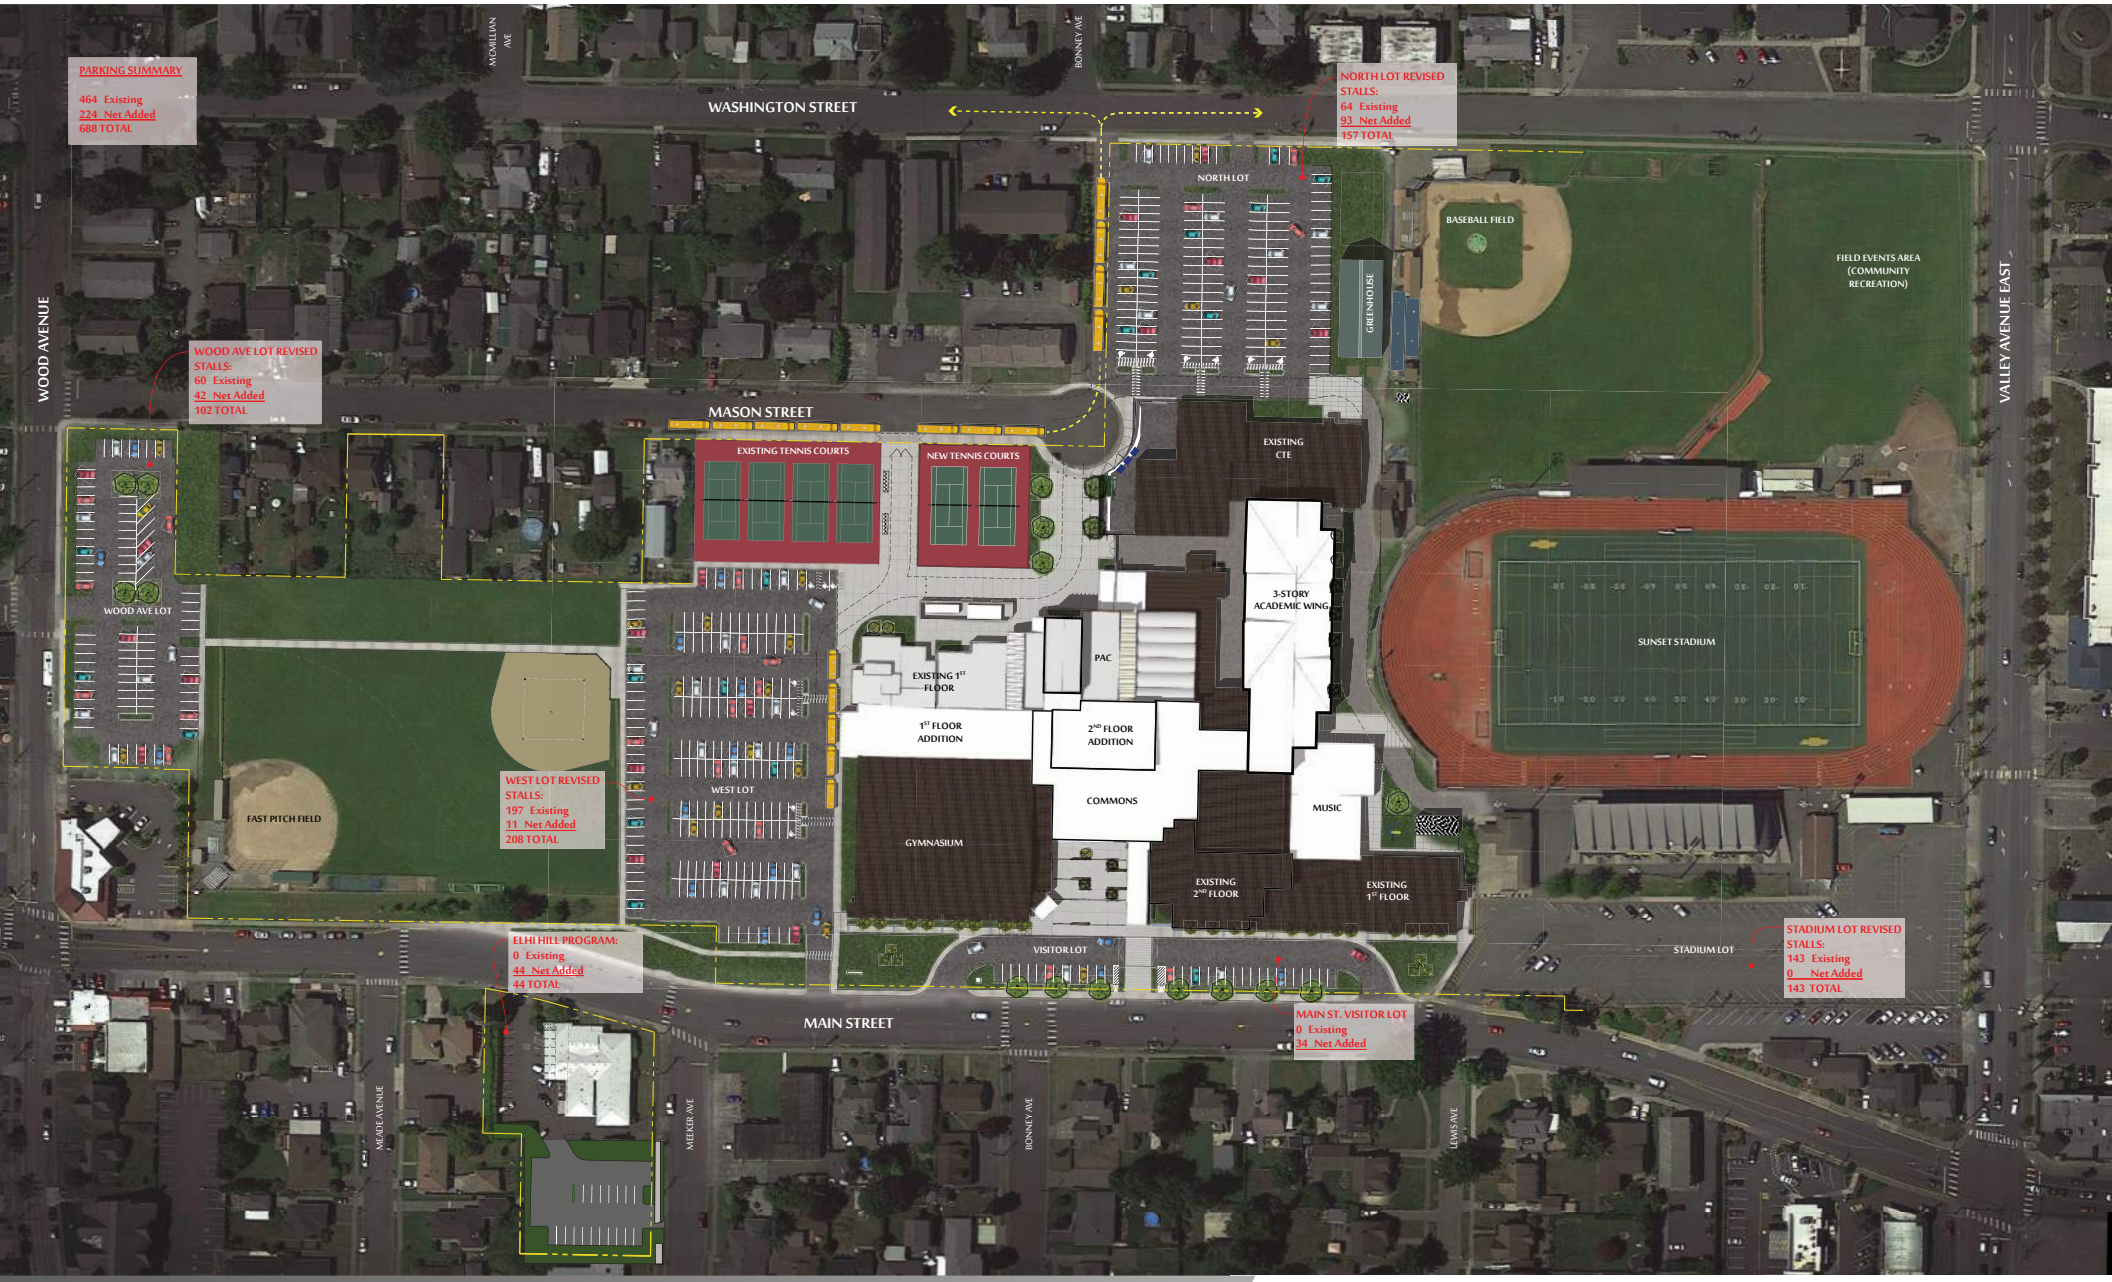

SUMNER HIGH SCHOOL // PROPOSED PARKING DIAGRAM // 02.22.2018

0' 40' 80' 120'

BLRB architects