




01 SITE PLAN

SCALE: 1"=100'-0"

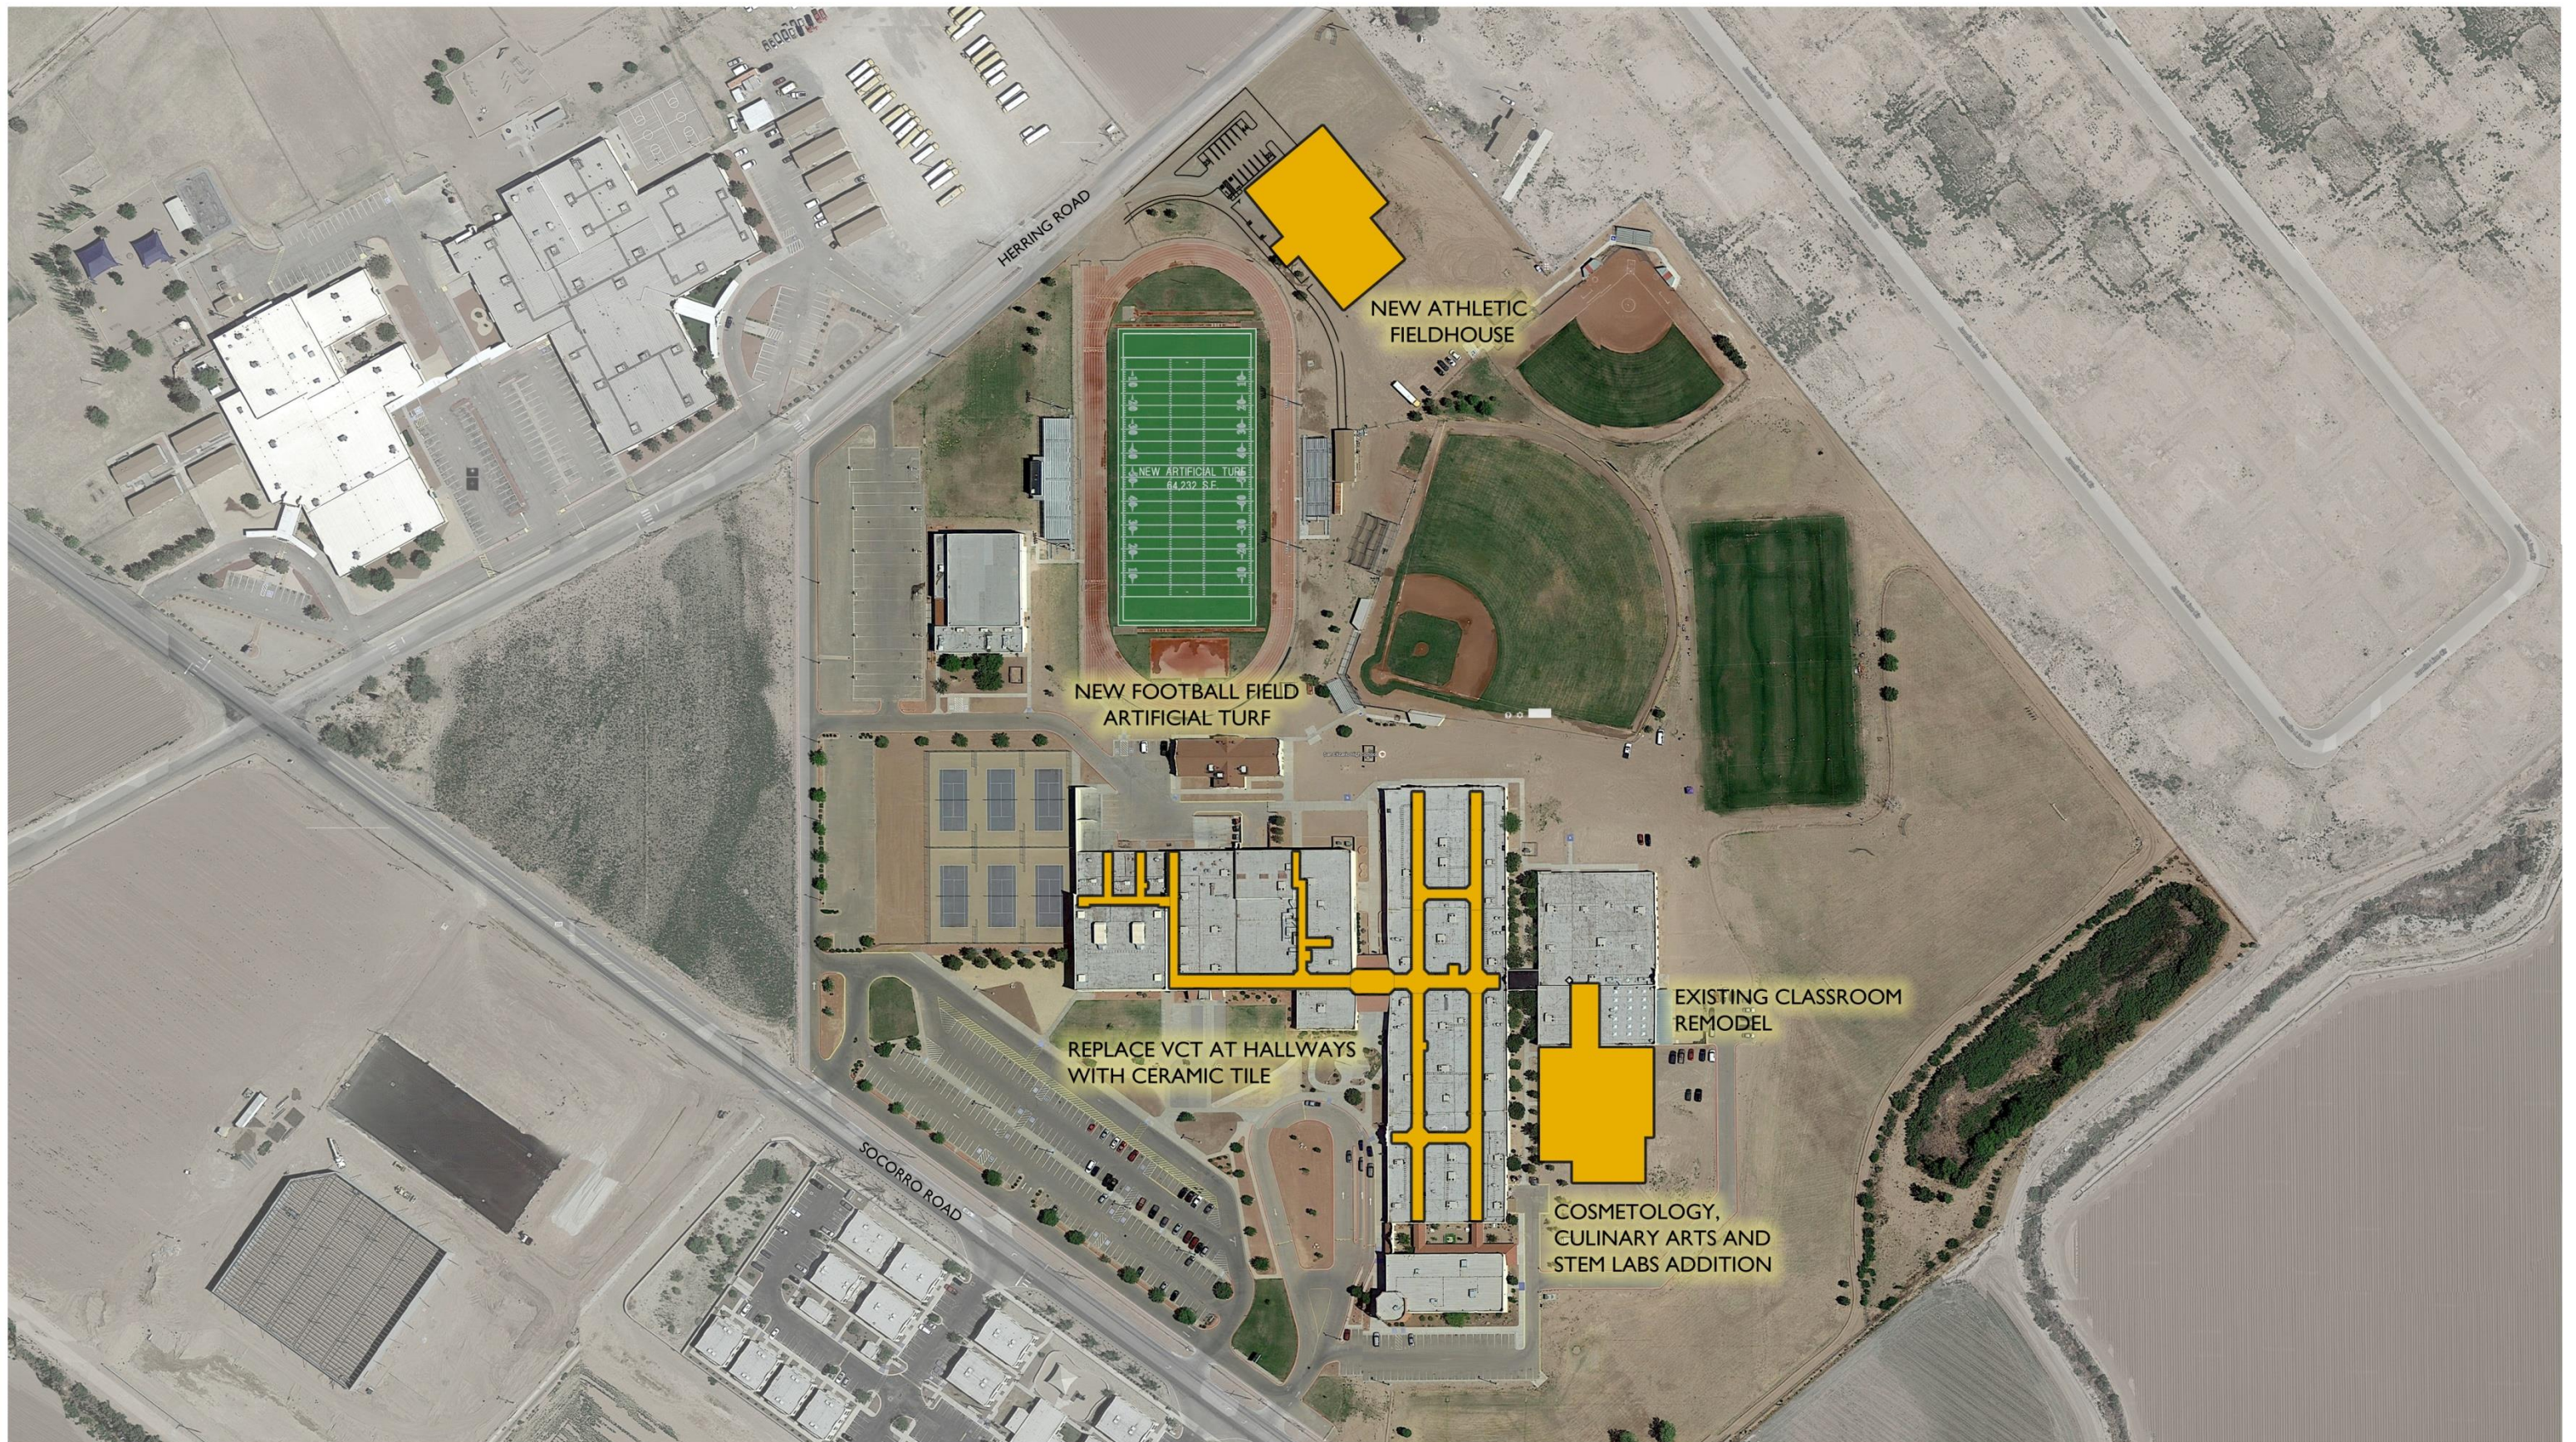

SAN ELIZARIO HIGH SCHOOL - ARTIFICIAL TURF, ATHLETIC FIELDHOUSE, COSMETOLOGY, CULINARY ARTS AND STEM LABS ADDITION AND VCT REPLACEMENT

mijares • mora
ARCHITECTS INC.



01 SITE PLAN

SCALE: 1"=50'-0"



JOSEFA L. SAMBRANO ELEMENTARY SCHOOL

EXISTING CLASSROOM WING COMPLETION



01 SITE PLAN

SCALE: 1"=50'-0"



ANN M. GARCIA-ENRIQUEZ MIDDLE SCHOOL

KITCHEN EXPANSION AND CAFETORIUM REMODEL

mijares • mora
ARCHITECTS INC.



01 SITE PLAN

SCALE: 1"=50'-0"



LORENZO G. ALARCON ELEMENTARY SCHOOL

NEW PARKING LOT AND PLAYGROUND AREA

mijares • mora
ARCHITECTS INC.



01 SITE PLAN

SCALE: 1"=50'-0"



SUPPORT SERVICES NEW TRANSPORTATION / WAREHOUSE CENTER

mijares • mora
ARCHITECTS INC.