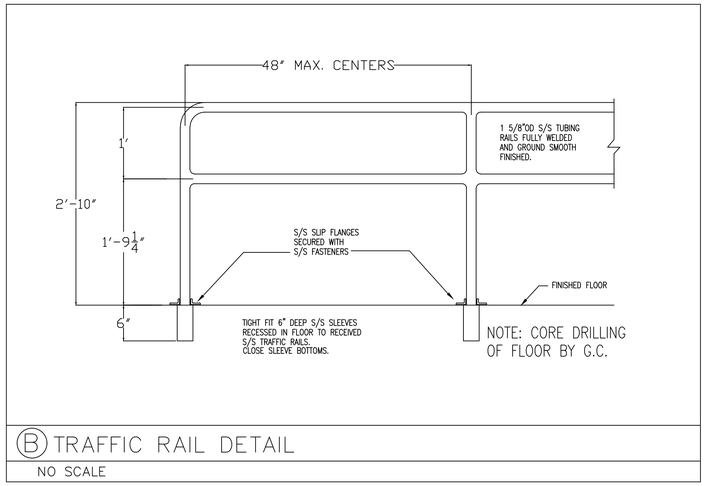

B TRAFFIC RAIL DETAIL

NO SCALE

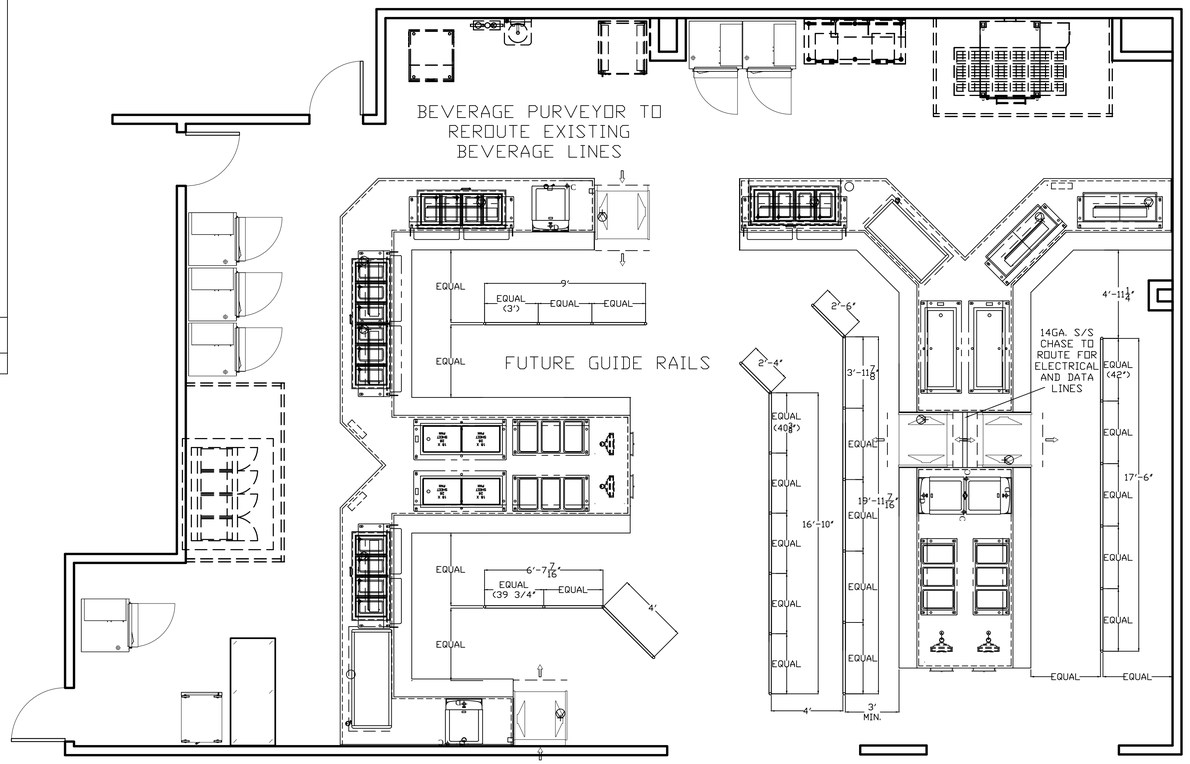

A FS-2 FOODSERVICE EQUIPMENT SPECIAL CONDITIONS PLAN

SCALE 1/4"=1'-0"

Seal :

A Project For :

Client :

Santa Fe ISD
High School Serving Line Renovation
16000 Hwy 6
Santa Fe, Tx. 77517

Revision :

0	01-19-20 DRAWN
1	01-27-20 REVISED
2	02-17-20 REVISED
3	02-25-20 REVISED
4	02-27-20 REVISED

Date: 01/19/2020
Drawn by: K.D.K.
Checked by: J.W.

Sheet Title :

FOODSERVICE SPECIAL CONDITIONS

Sheet # :

FS-2