

NEW HIGH SCHOOL


AND

CATE CENTER

SCHEMATIC PRESENTATION 04.12.10

mcmillan|pazdan|smith
architecture


district five

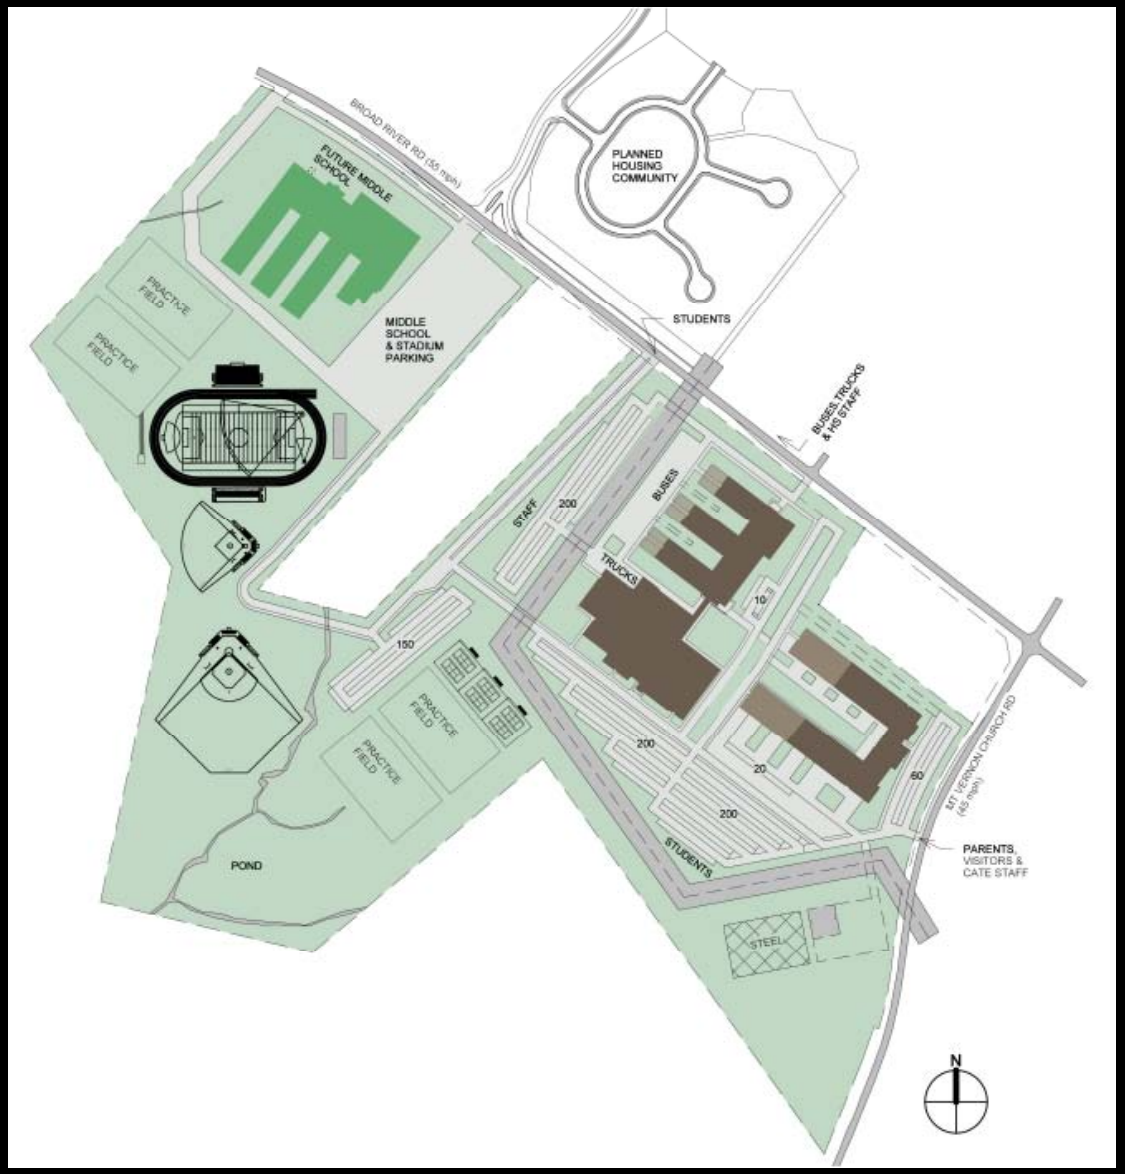

SITE PLAN

mcmillan|pazdan|smith
architecture

C A T E

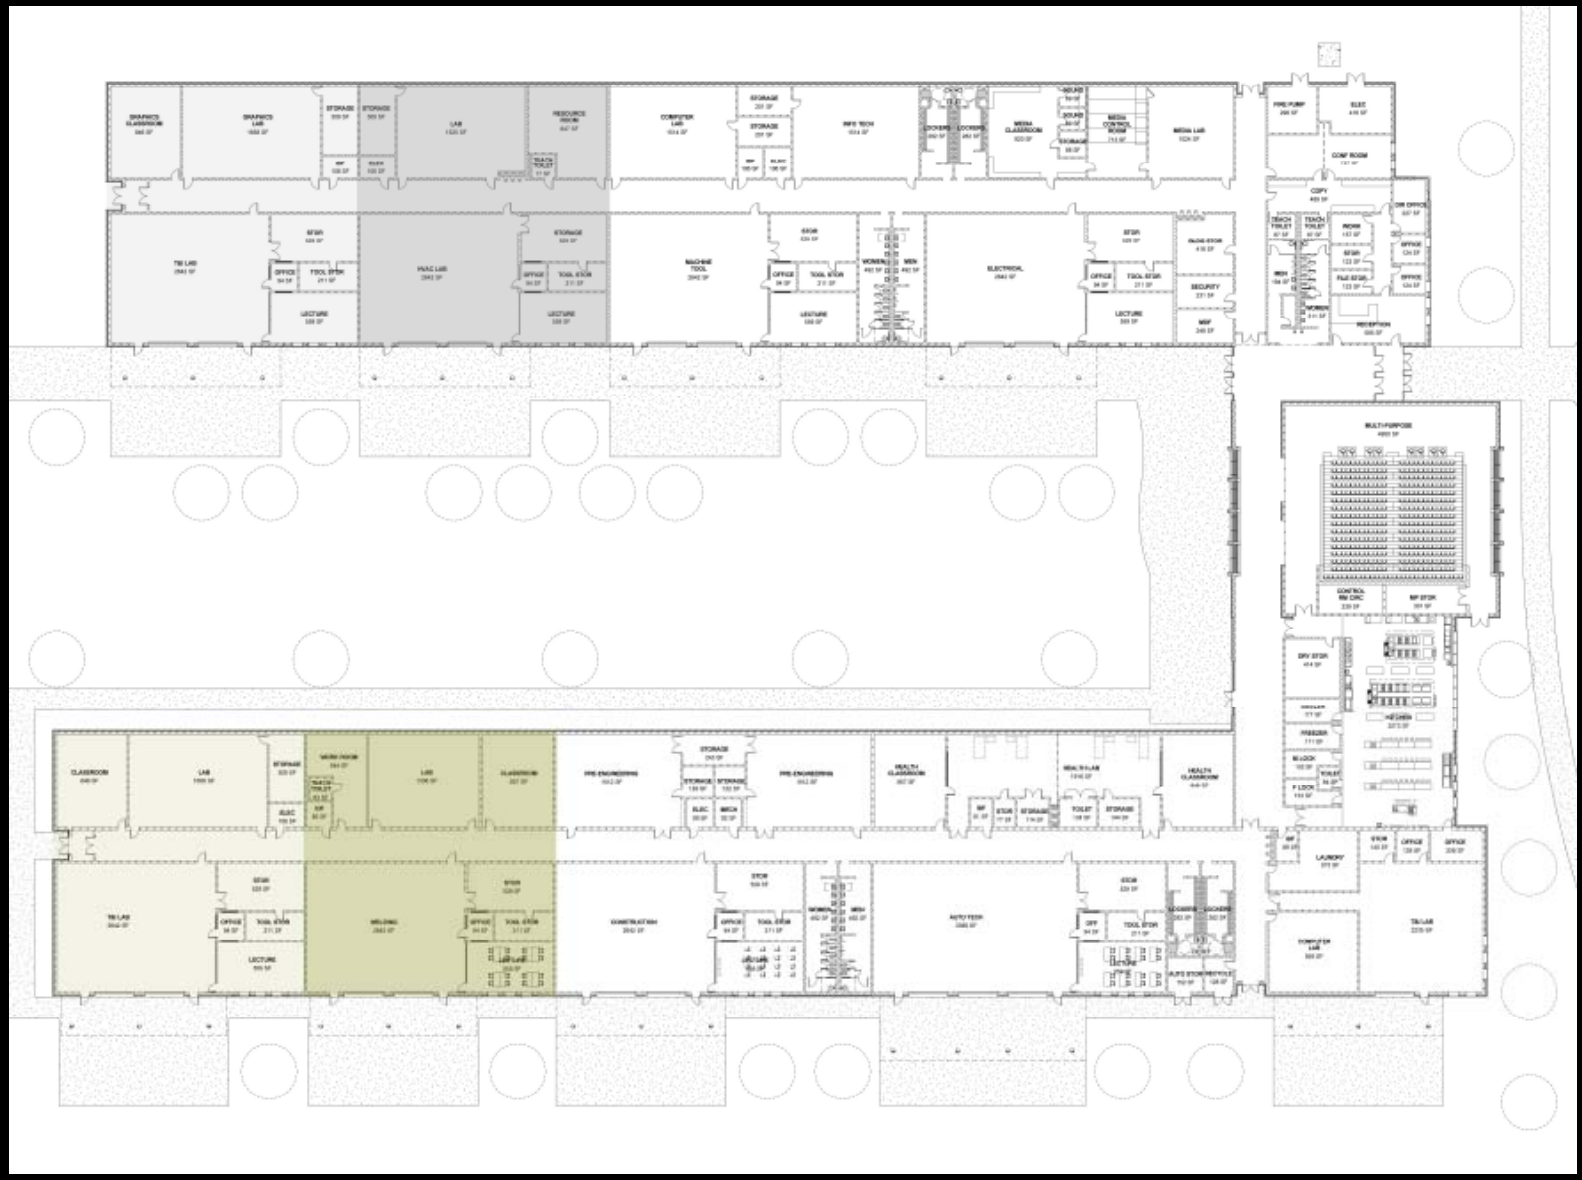

PLAN

mcmillan|pazdan|smith
architecture

C A T E



FLOOR PLAN

mcmillan|pazdan|smith
architecture

NEW HIGH SCHOOL



FRONT ENTRY

mcmillan|pazdan|smith
architecture


NEW HIGH SCHOOL



FRONT ENTRY

mcmillan|pazdan|smith
architecture

NEW HIGH SCHOOL

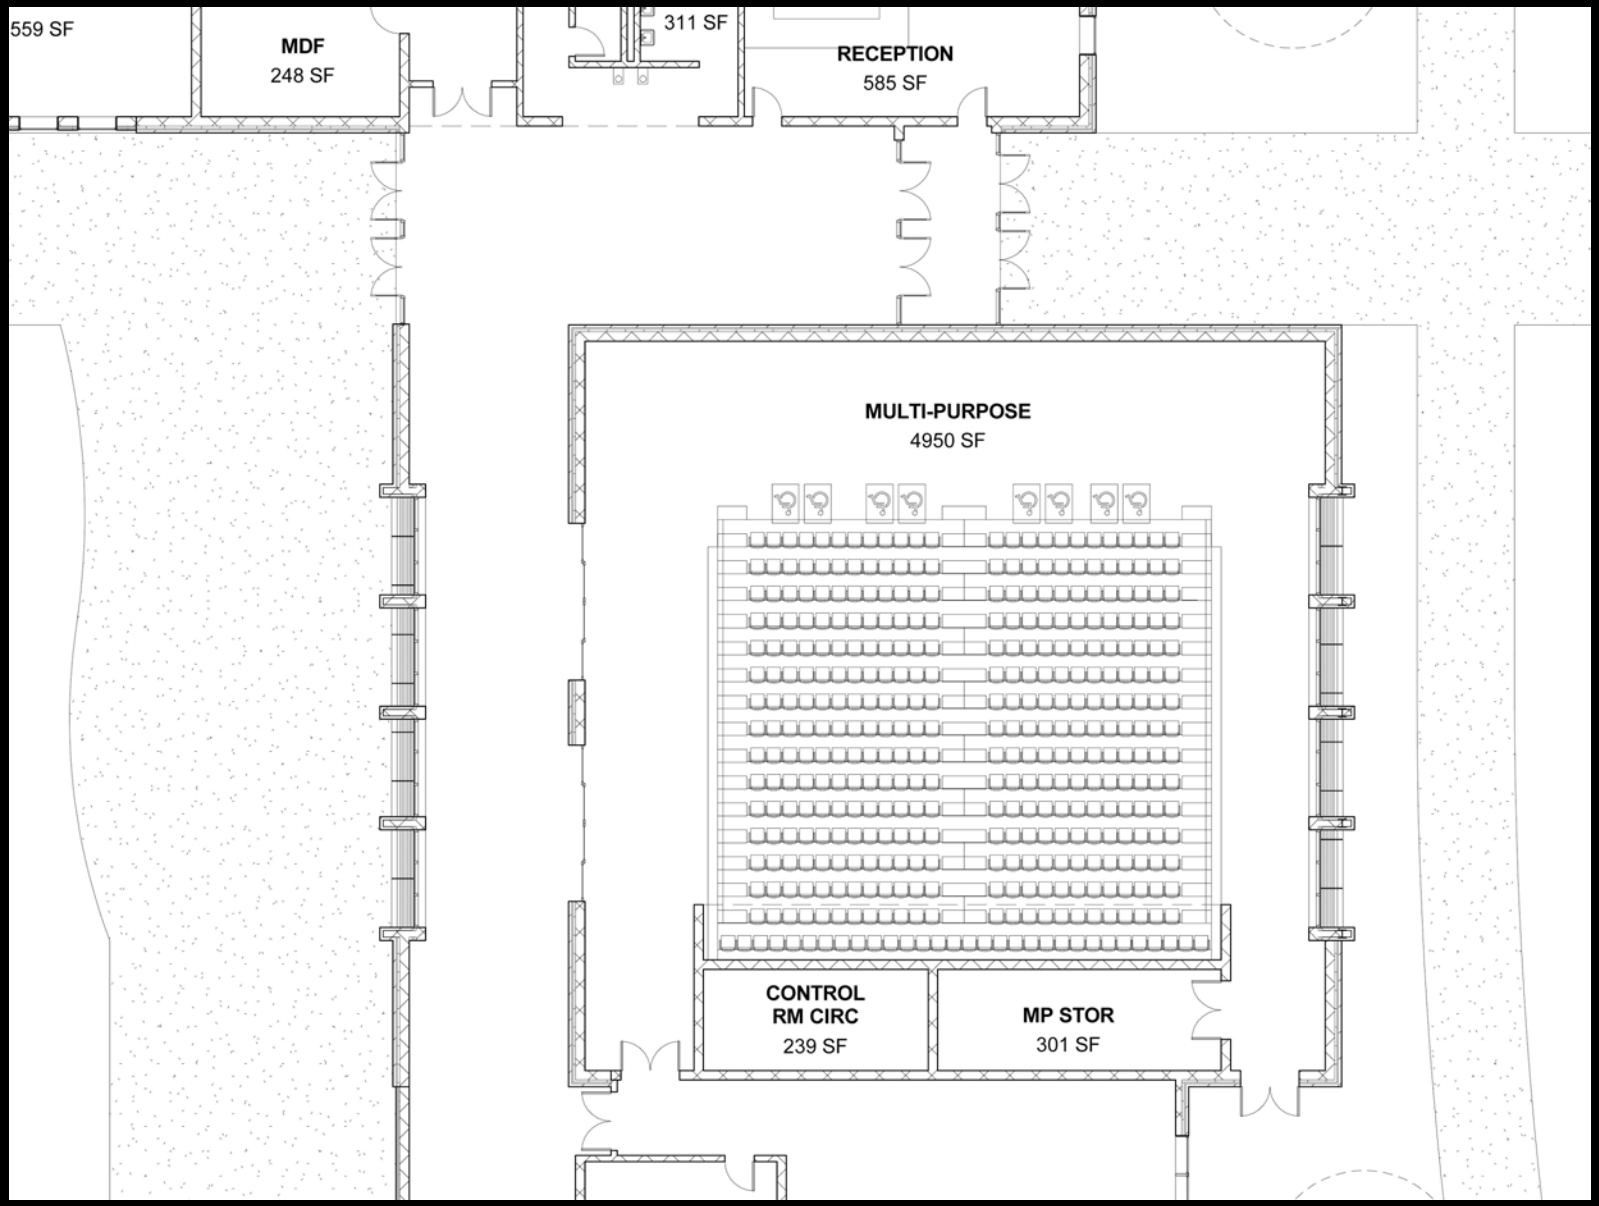

MULTI-PURPOSE ROOM

mcmillan|pazdan|smith
architecture

CATE







DESK SURFACE
OPTIONAL




RETRACTABLE THEATER SEATING

mcmillan|pazdan|smith
architecture

CATE





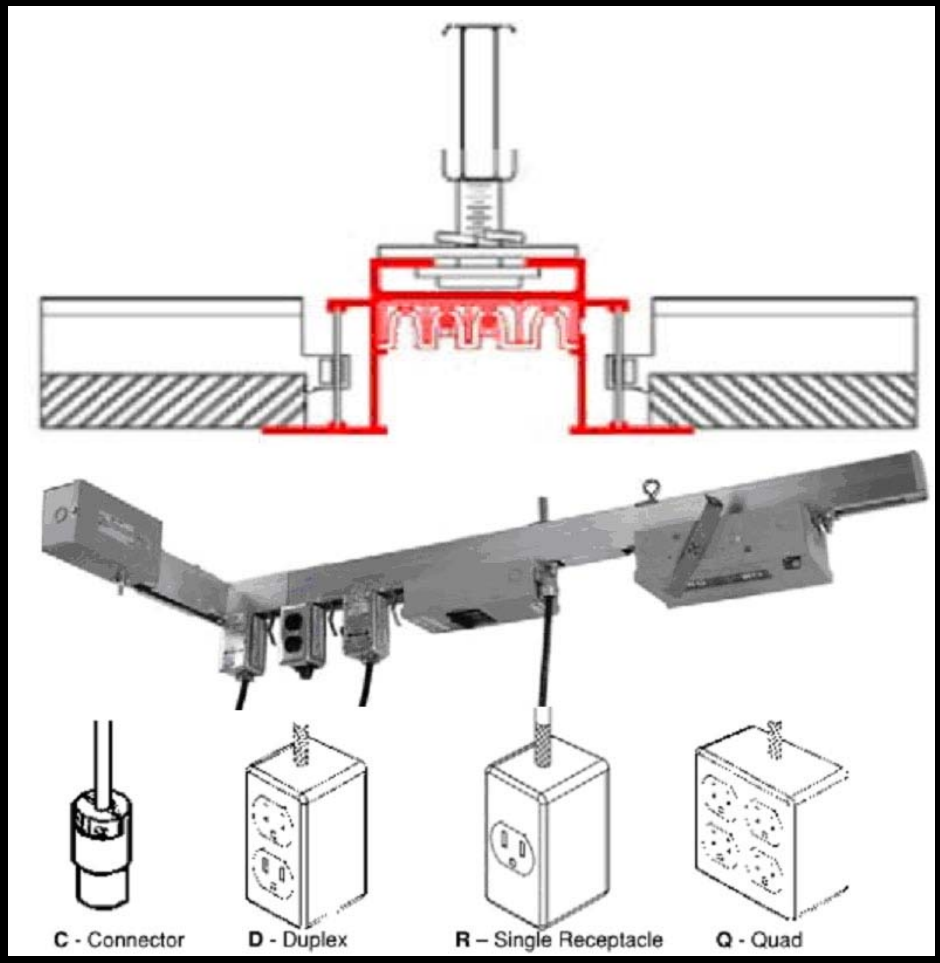

Flexible Electric Busways

mcmillan|pazdan|smith
architecture

CATE





FRONT ENTRY VIEWS

mcmillan|pazdan|smith
architecture

CATE



COURTYARD VIEW

mcmillan|pazdan|smith
architecture

C A T E




VIEW OF LAB WING

mcmillan|pazdan|smith
architecture

CATE



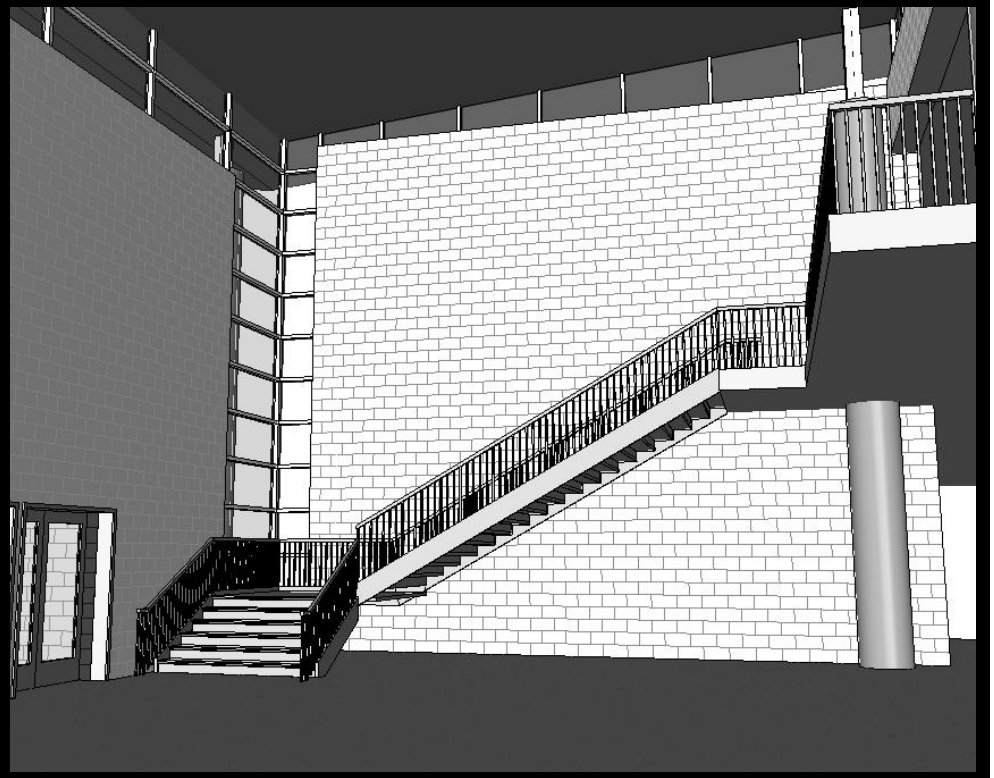

ADMIN LOBBY VIEWS

mcmillan|pazdan|smith
architecture

NEW HIGH SCHOOL



VIEW FROM CATE CENTER

mcmillan|pazdan|smith
architecture

NEW HIGH SCHOOL




SOUTH ENTRY

mcmillan|pazdan|smith
architecture

NEW HIGH SCHOOL

ALL DRAWINGS, SPECIFICATIONS, DESIGNS AND PLANS PREPARED BY MCMILLAN PAZDAN SMITH ARCHITECTURE, THE WORK PRODUCT OF THE ARCHITECT, AND THE ARCHITECT'S CONSULTANTS, ARE AND SHALL REMAIN THE PROPERTY OF MCMILLAN PAZDAN SMITH ARCHITECTURE. THESE MATERIALS ARE TO BE USED ONLY WITH RESPECT TO THE PROJECT AND NOT TO BE USED WITH ANY OTHER PROJECT, WITH THE EXCEPTION OF ONE CONTRACT FOR EACH UNIT TO THE CONTRACT, SUCH DOCUMENTS ARE TO BE RETURNED OR SUITABLY ACCOUNTED FOR TO MCMILLAN PAZDAN SMITH ARCHITECTURE UPON COMPLETION OF THE PROJECT. SUBMISSION OR DISTRIBUTION TO MEET OFFICIAL REGULATORY REQUIREMENTS OR FOR OTHER PURPOSES IN CONNECTION WITH THE PROJECT IS NOT TO BE CONSIDERED A PUBLICATION INCONSISTENT WITH THE AFORESAID RESERVATION OF COPYRIGHT OR OTHER RESERVED RIGHTS. COPYRIGHT 2019 MCMILLAN PAZDAN SMITH - ALL RIGHTS RESERVED

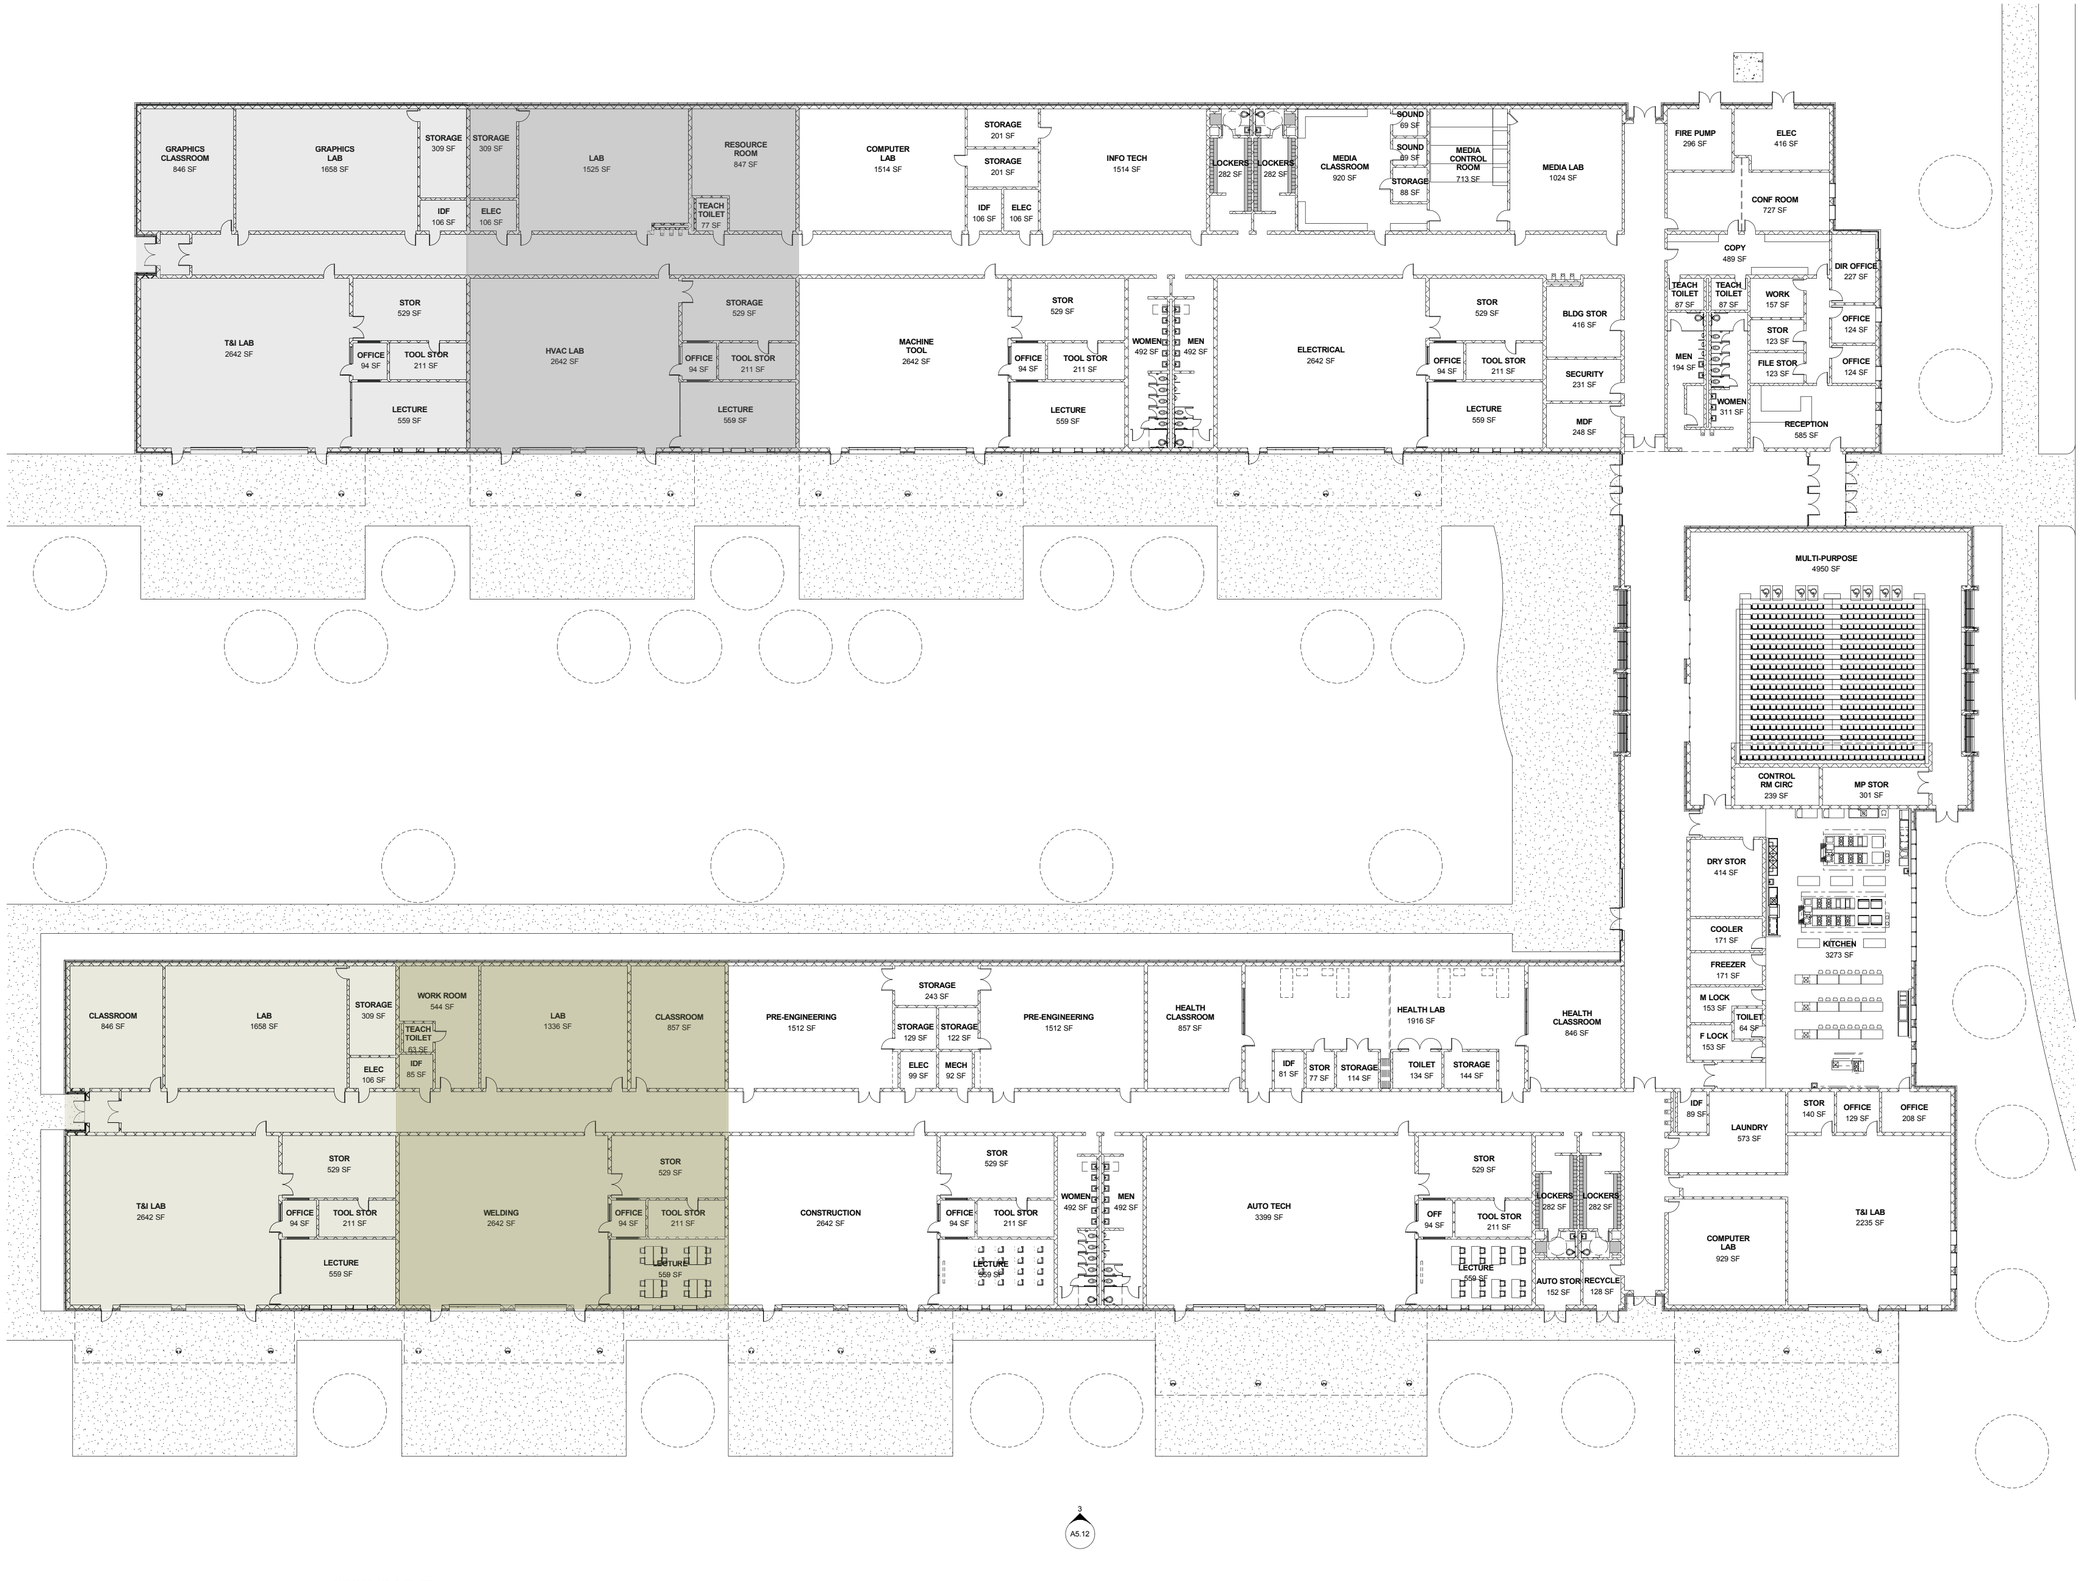

3
A5.12

1
A1.11
GROUND LEVEL
1/16" = 1'-0"

mcmillan | pazdan | smith
architecture
charleston
po box 5331 spartanburg, sc 29304 o. 864.585.5678 f. 864.542.9451
greenville
spartanburg
www.mcmillanpazdansmith.com

SEALS

CATE CENTER

Enter address here

REVISIONS:

NO.	DATE	DESCRIPTION	BY

PRINCIPAL IN CHARGE: MBD
PROJECT ARCHITECT: EB/BAF
DRAWN BY: BAF / CHK

SHEET TITLE:
OVERALL FLOOR PLAN

SHEET NO. A1.11

PROJ. NO. 07065