

Site Design Considerations

U+B architecture & design, inc.
2609 Aldrich Avenue South
Suite 100
Minneapolis, Minnesota 55408
T | 612-870-2538
www.uplusb.com

Project Contacts

Project Manager:
Edie Sebesta, Sr. Assoc. AIA, LEED AP
C | 612-209-7952
edie.sebesta@uplusb.com

Project Architect:
Nate Golin, AIA
C | 612-384-1405
nate.golin@uplusb.com

Project Owner

St. Paul Public Schools, District 625
380 Colborne St.
St. Paul, MN 55102

Project Manager:
Trinh Tranberg
C | 651-744-1815
trinh.tranberg@spps.org

Legal Description


Lots 10 Thru 20, Lot 21 except the East 22 feet thereof and vacated alley as it accrues to Lots 10 thru 19, all in Block 2, SAMUEL B. PIERCES ENLARGEMENT OF SUMMIT PARK ADDITION TO ST. PAUL, Ramsey County, Minnesota.

St. Paul Planning District


Summit Hill Association
Nelima Sitati
P | 651-222-1222

Accessibility


Existing

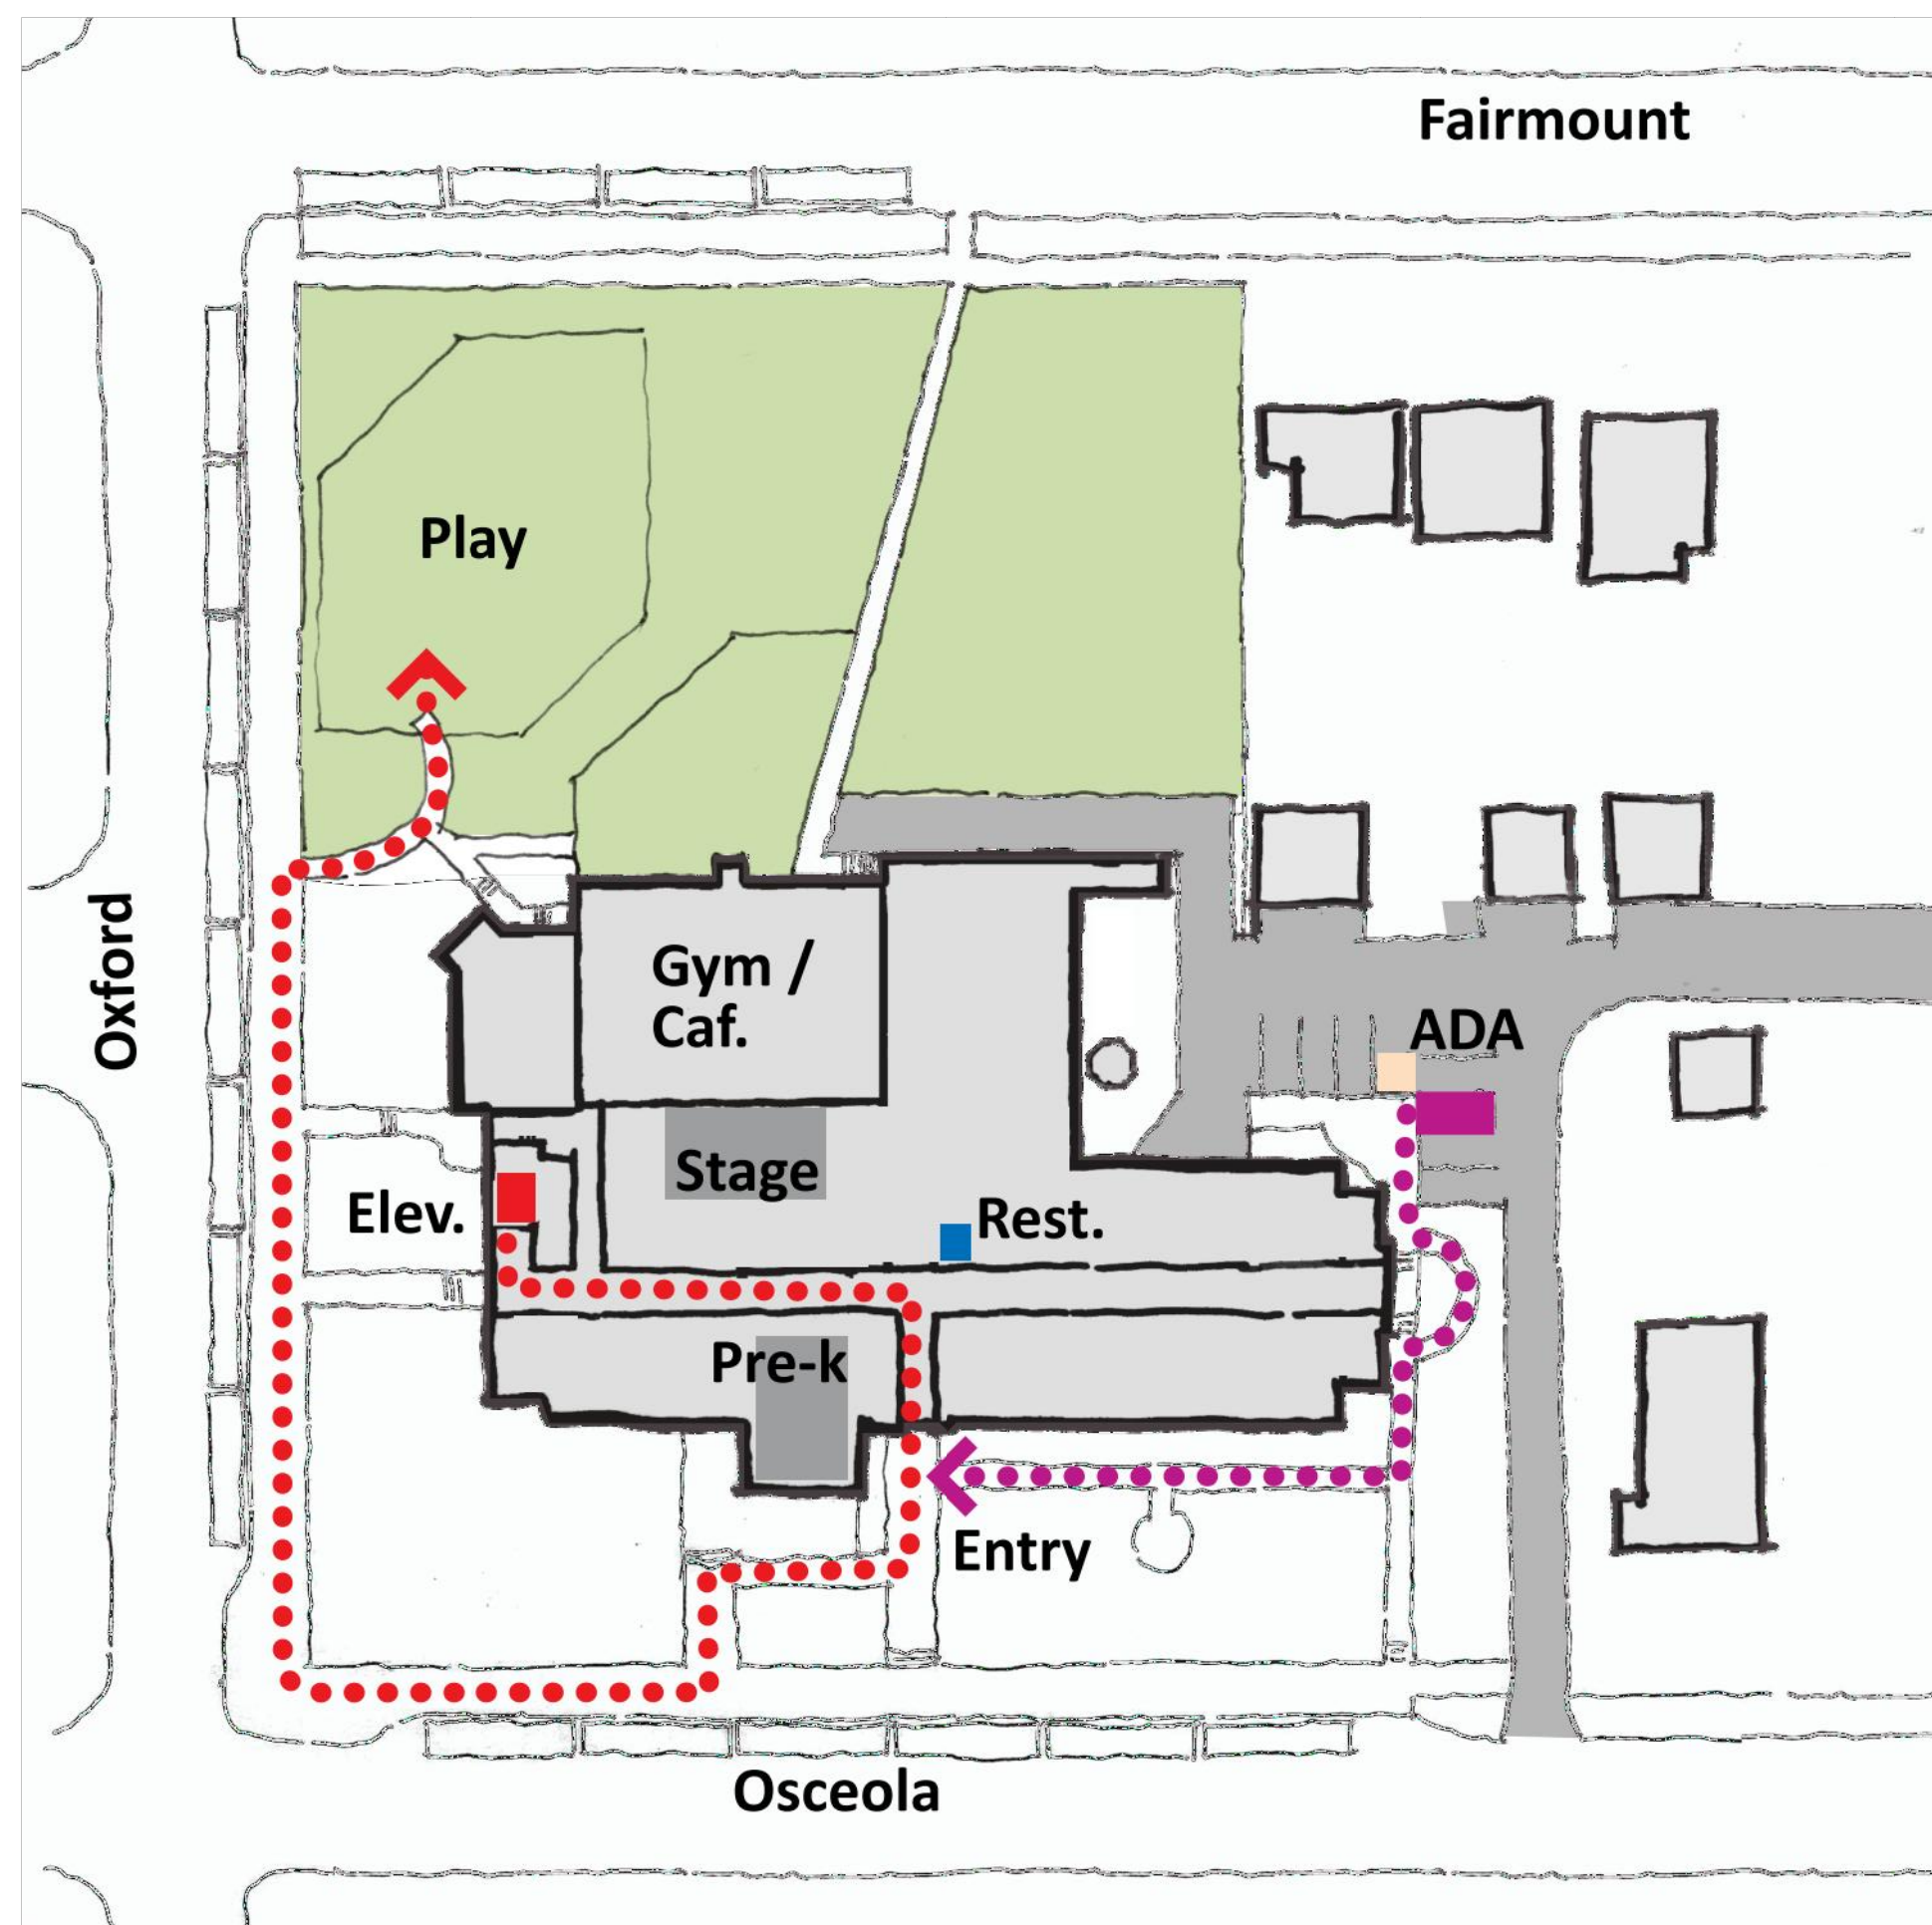




Site Connectivity

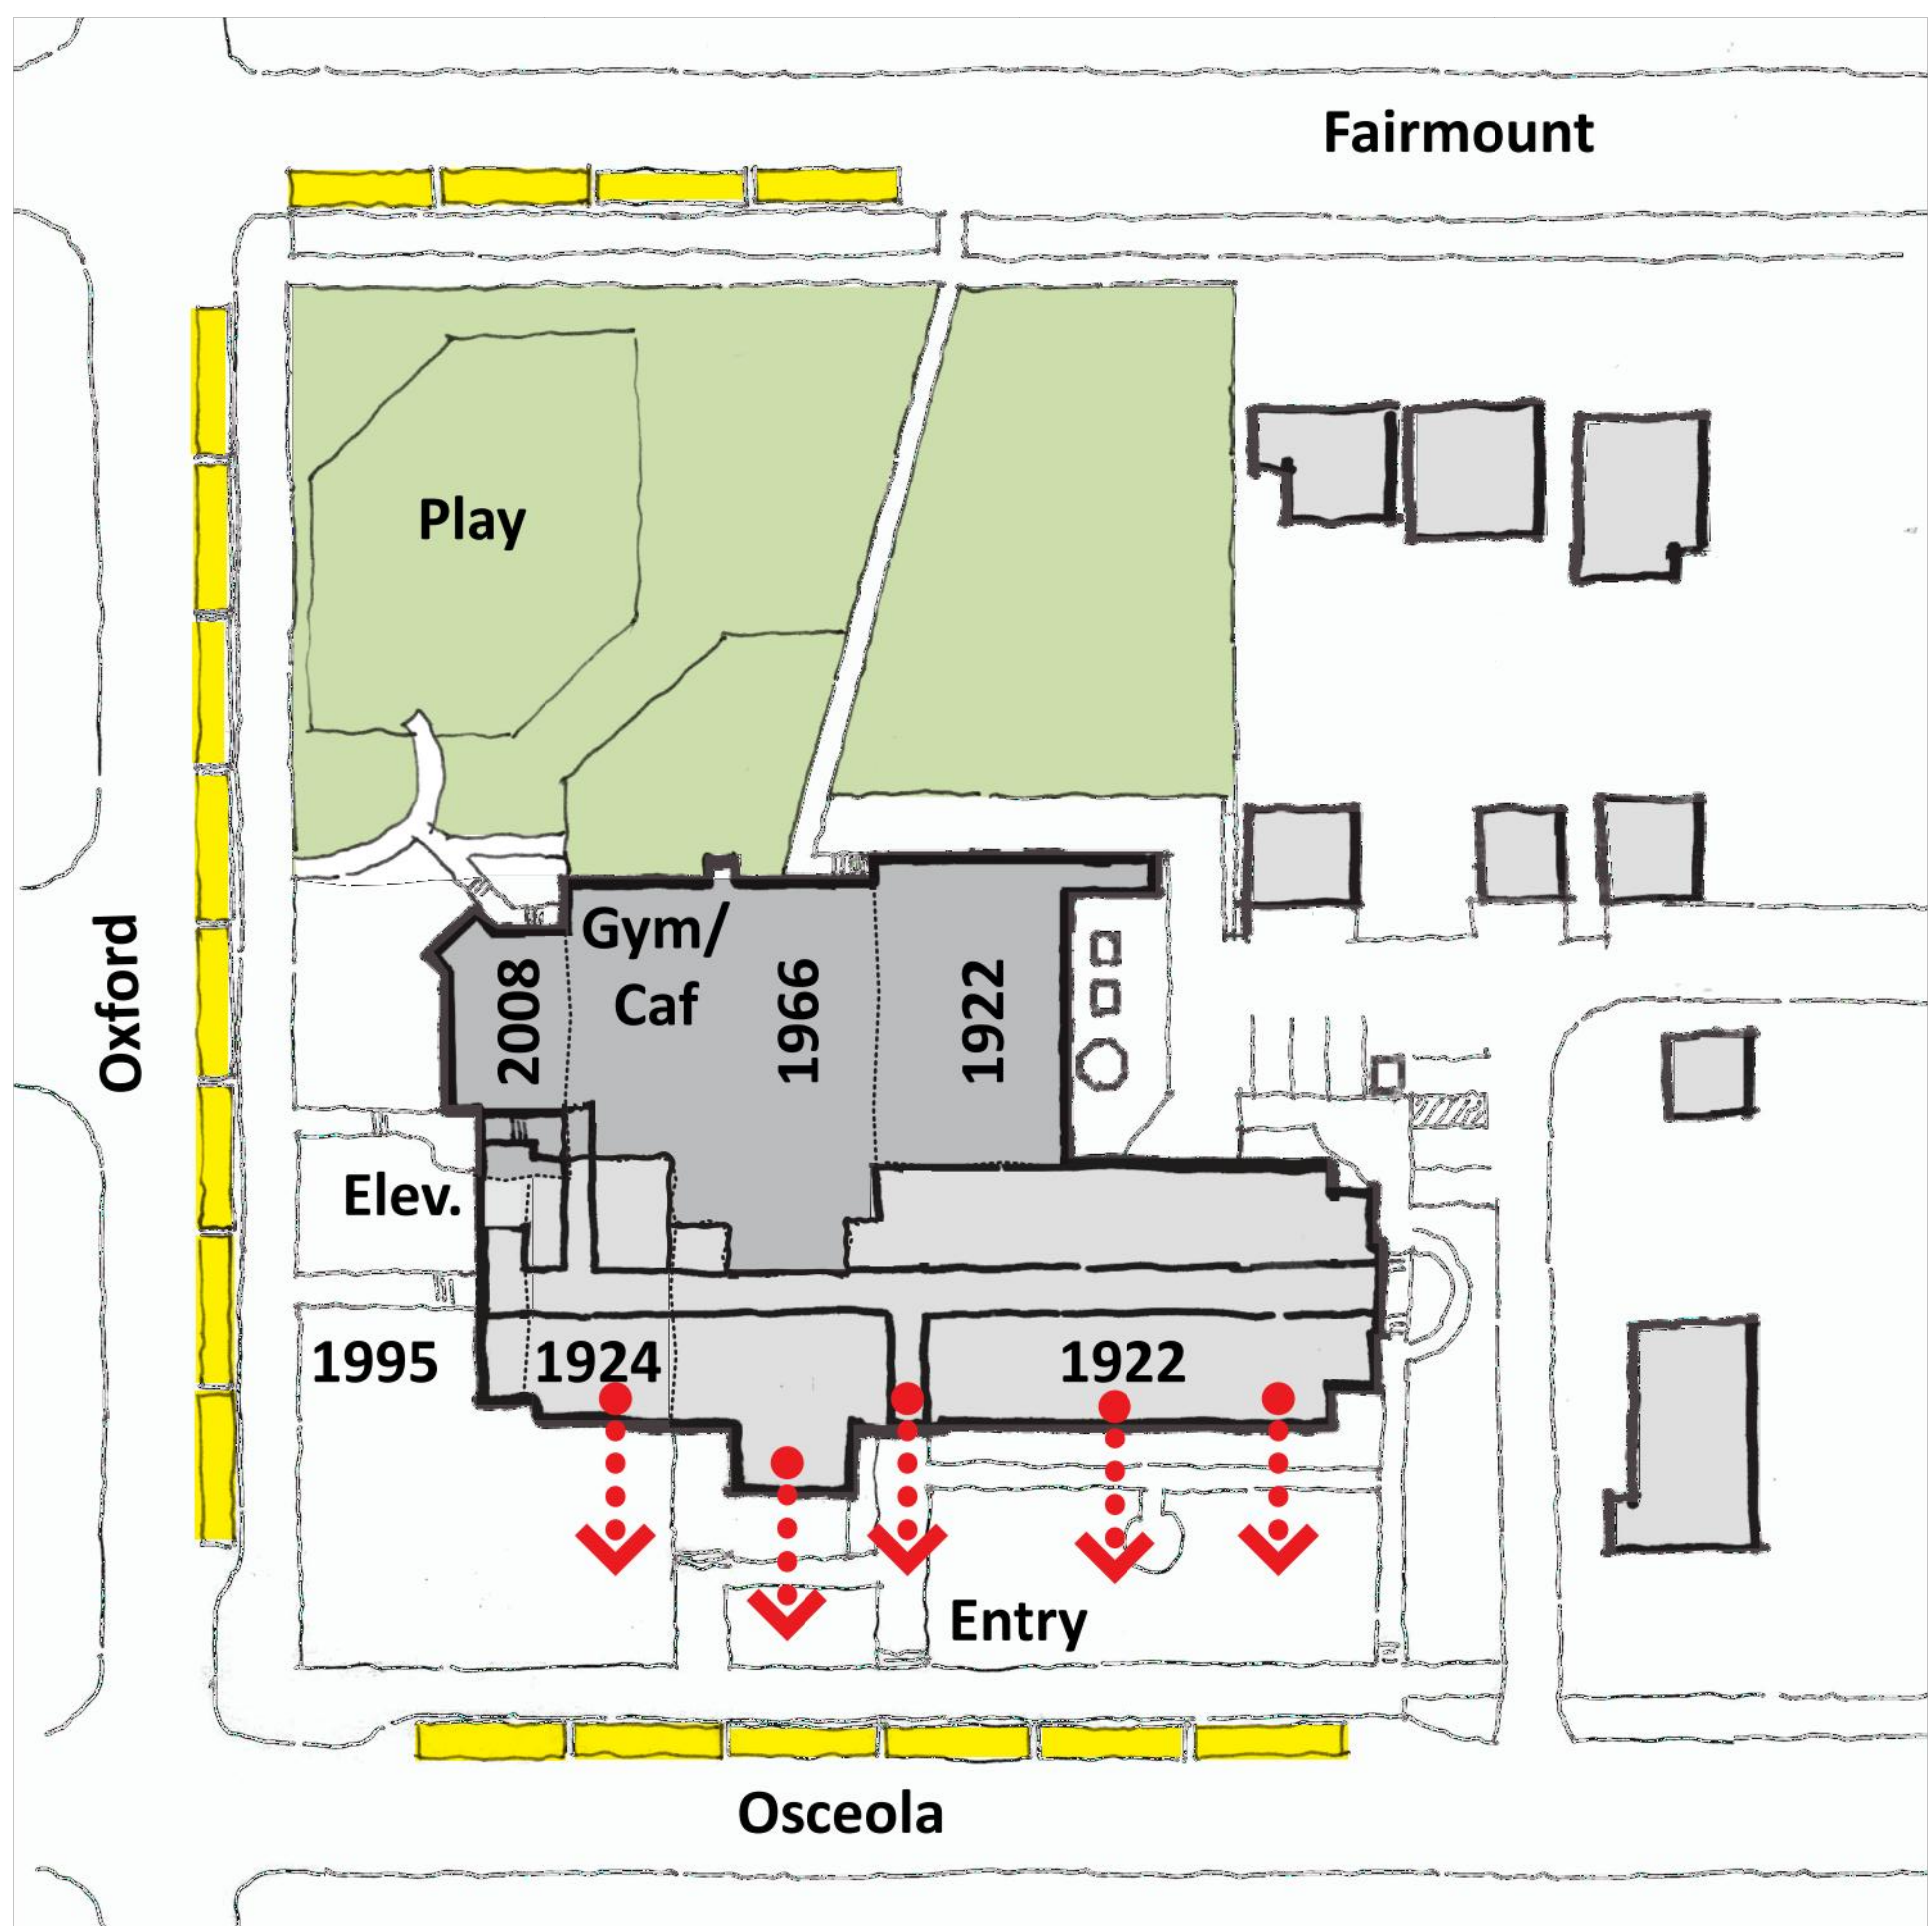

Service

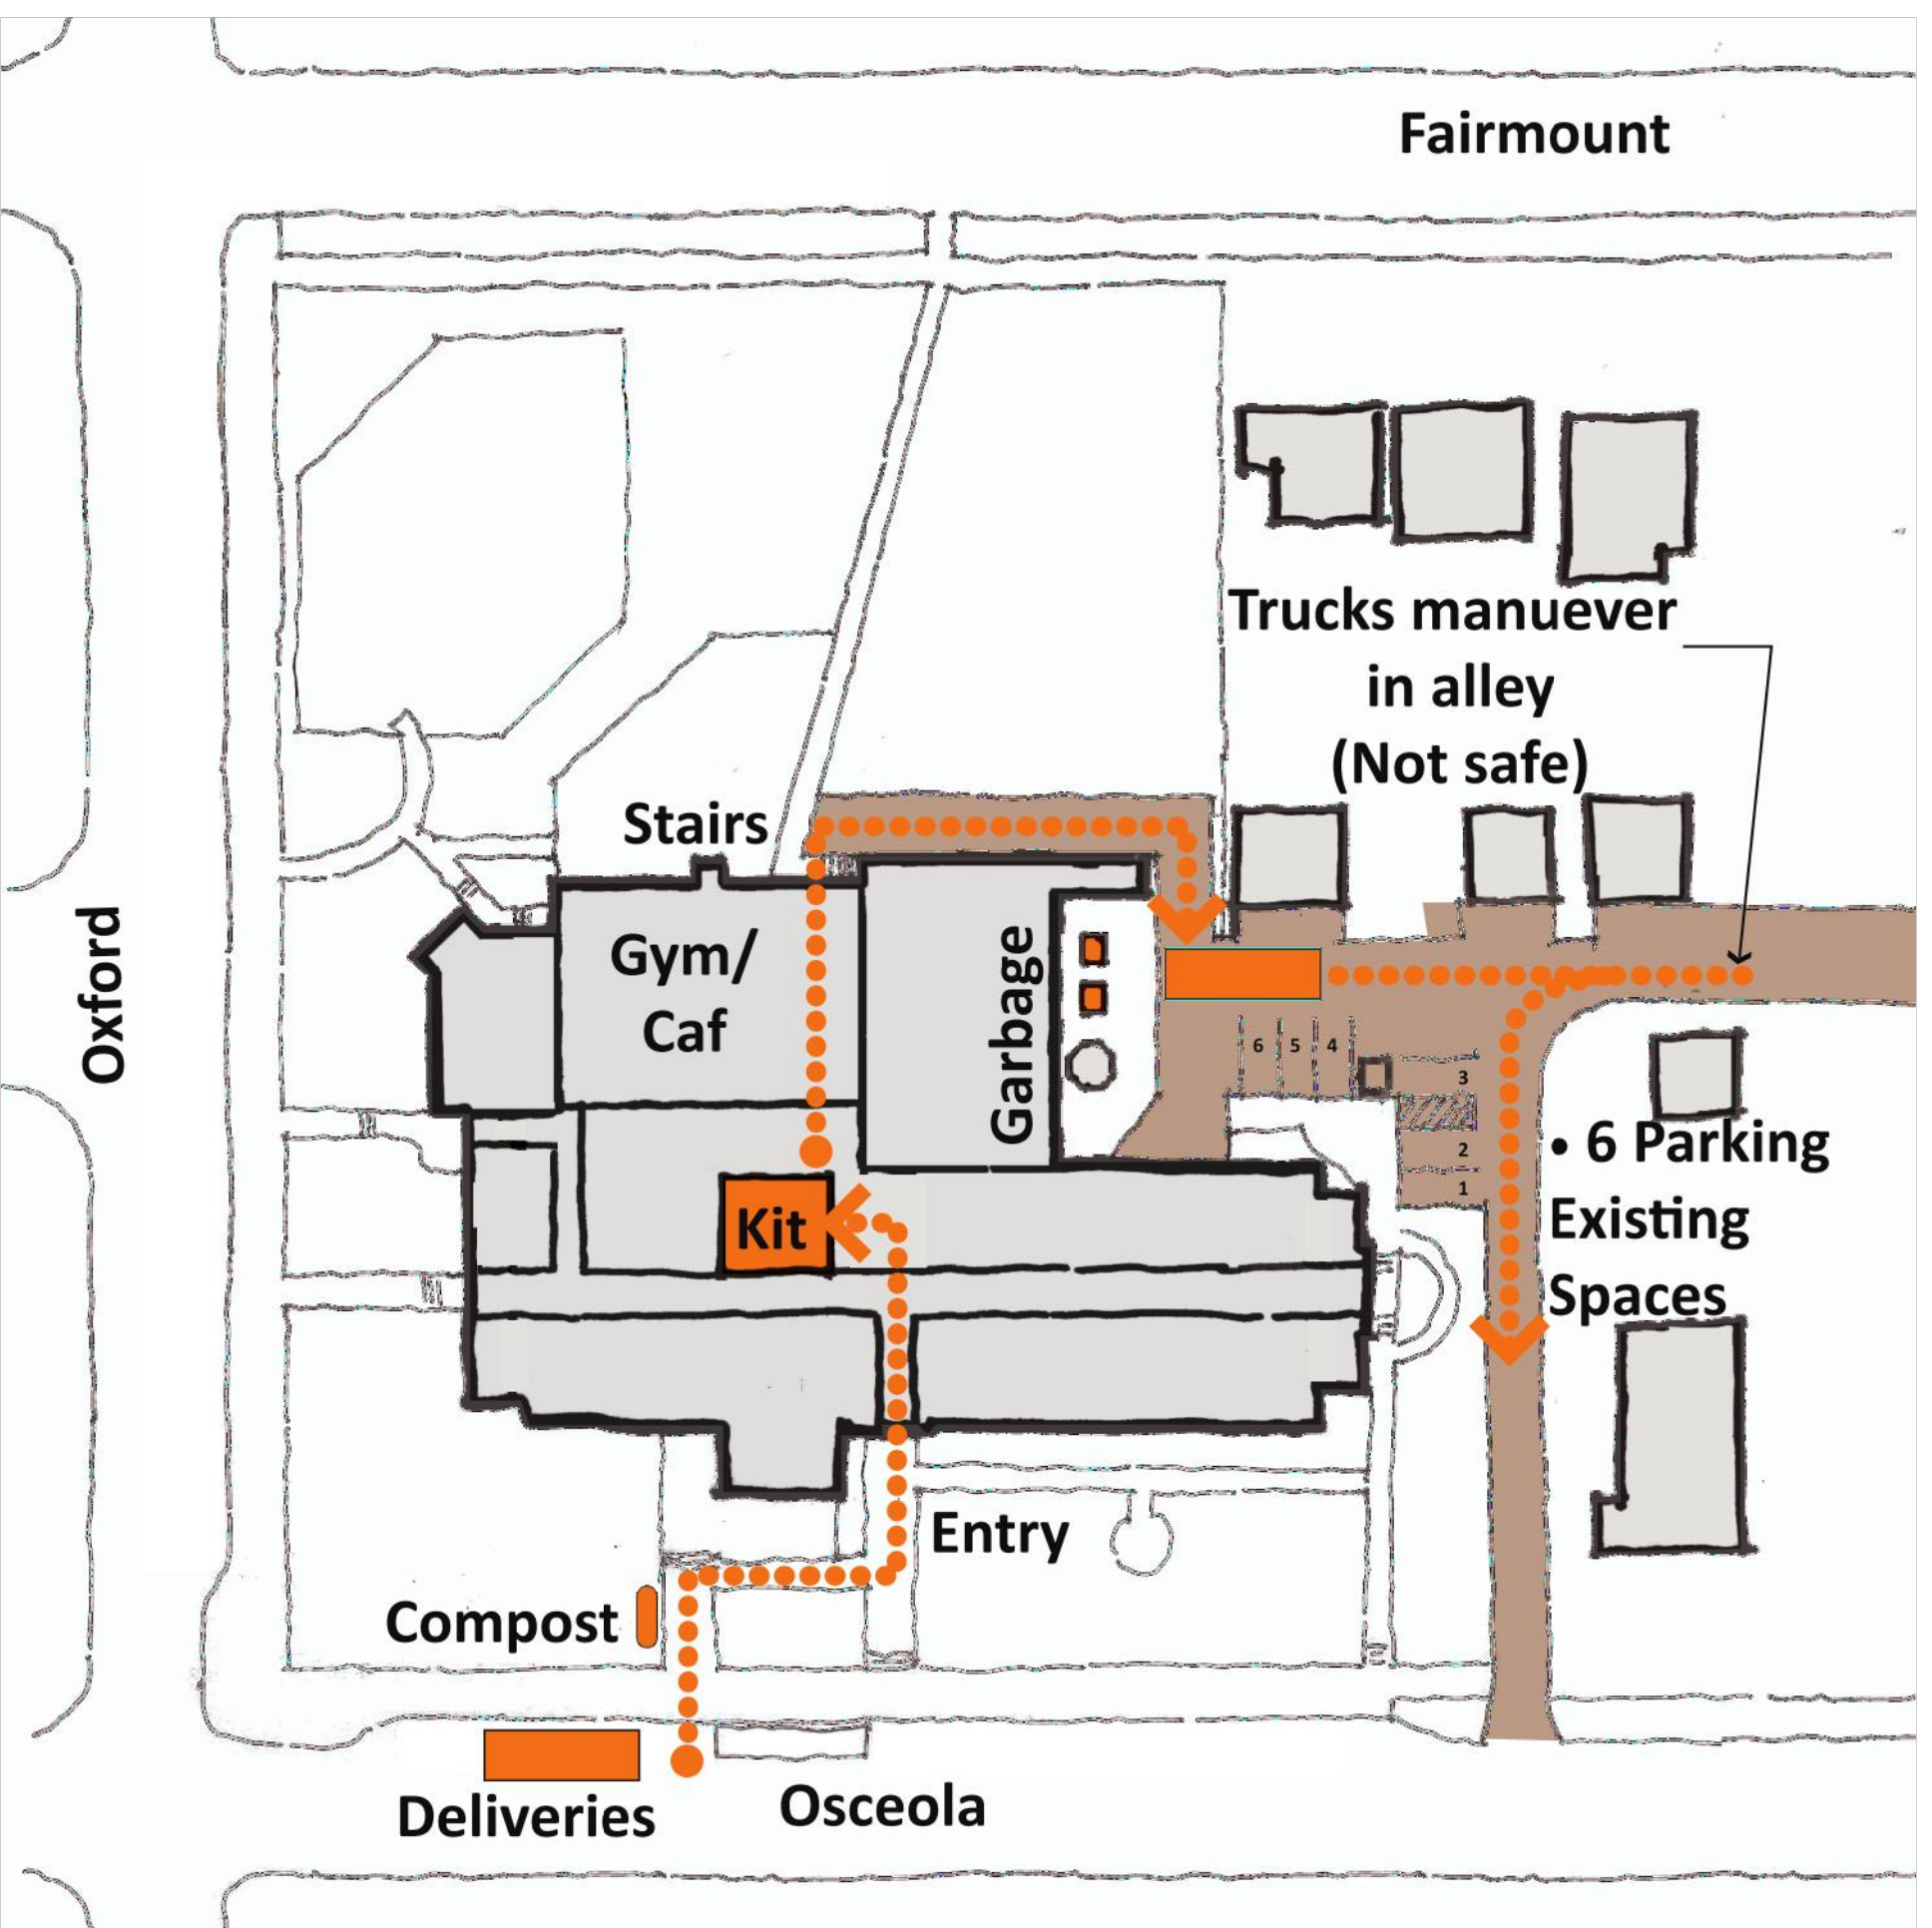

Proposed

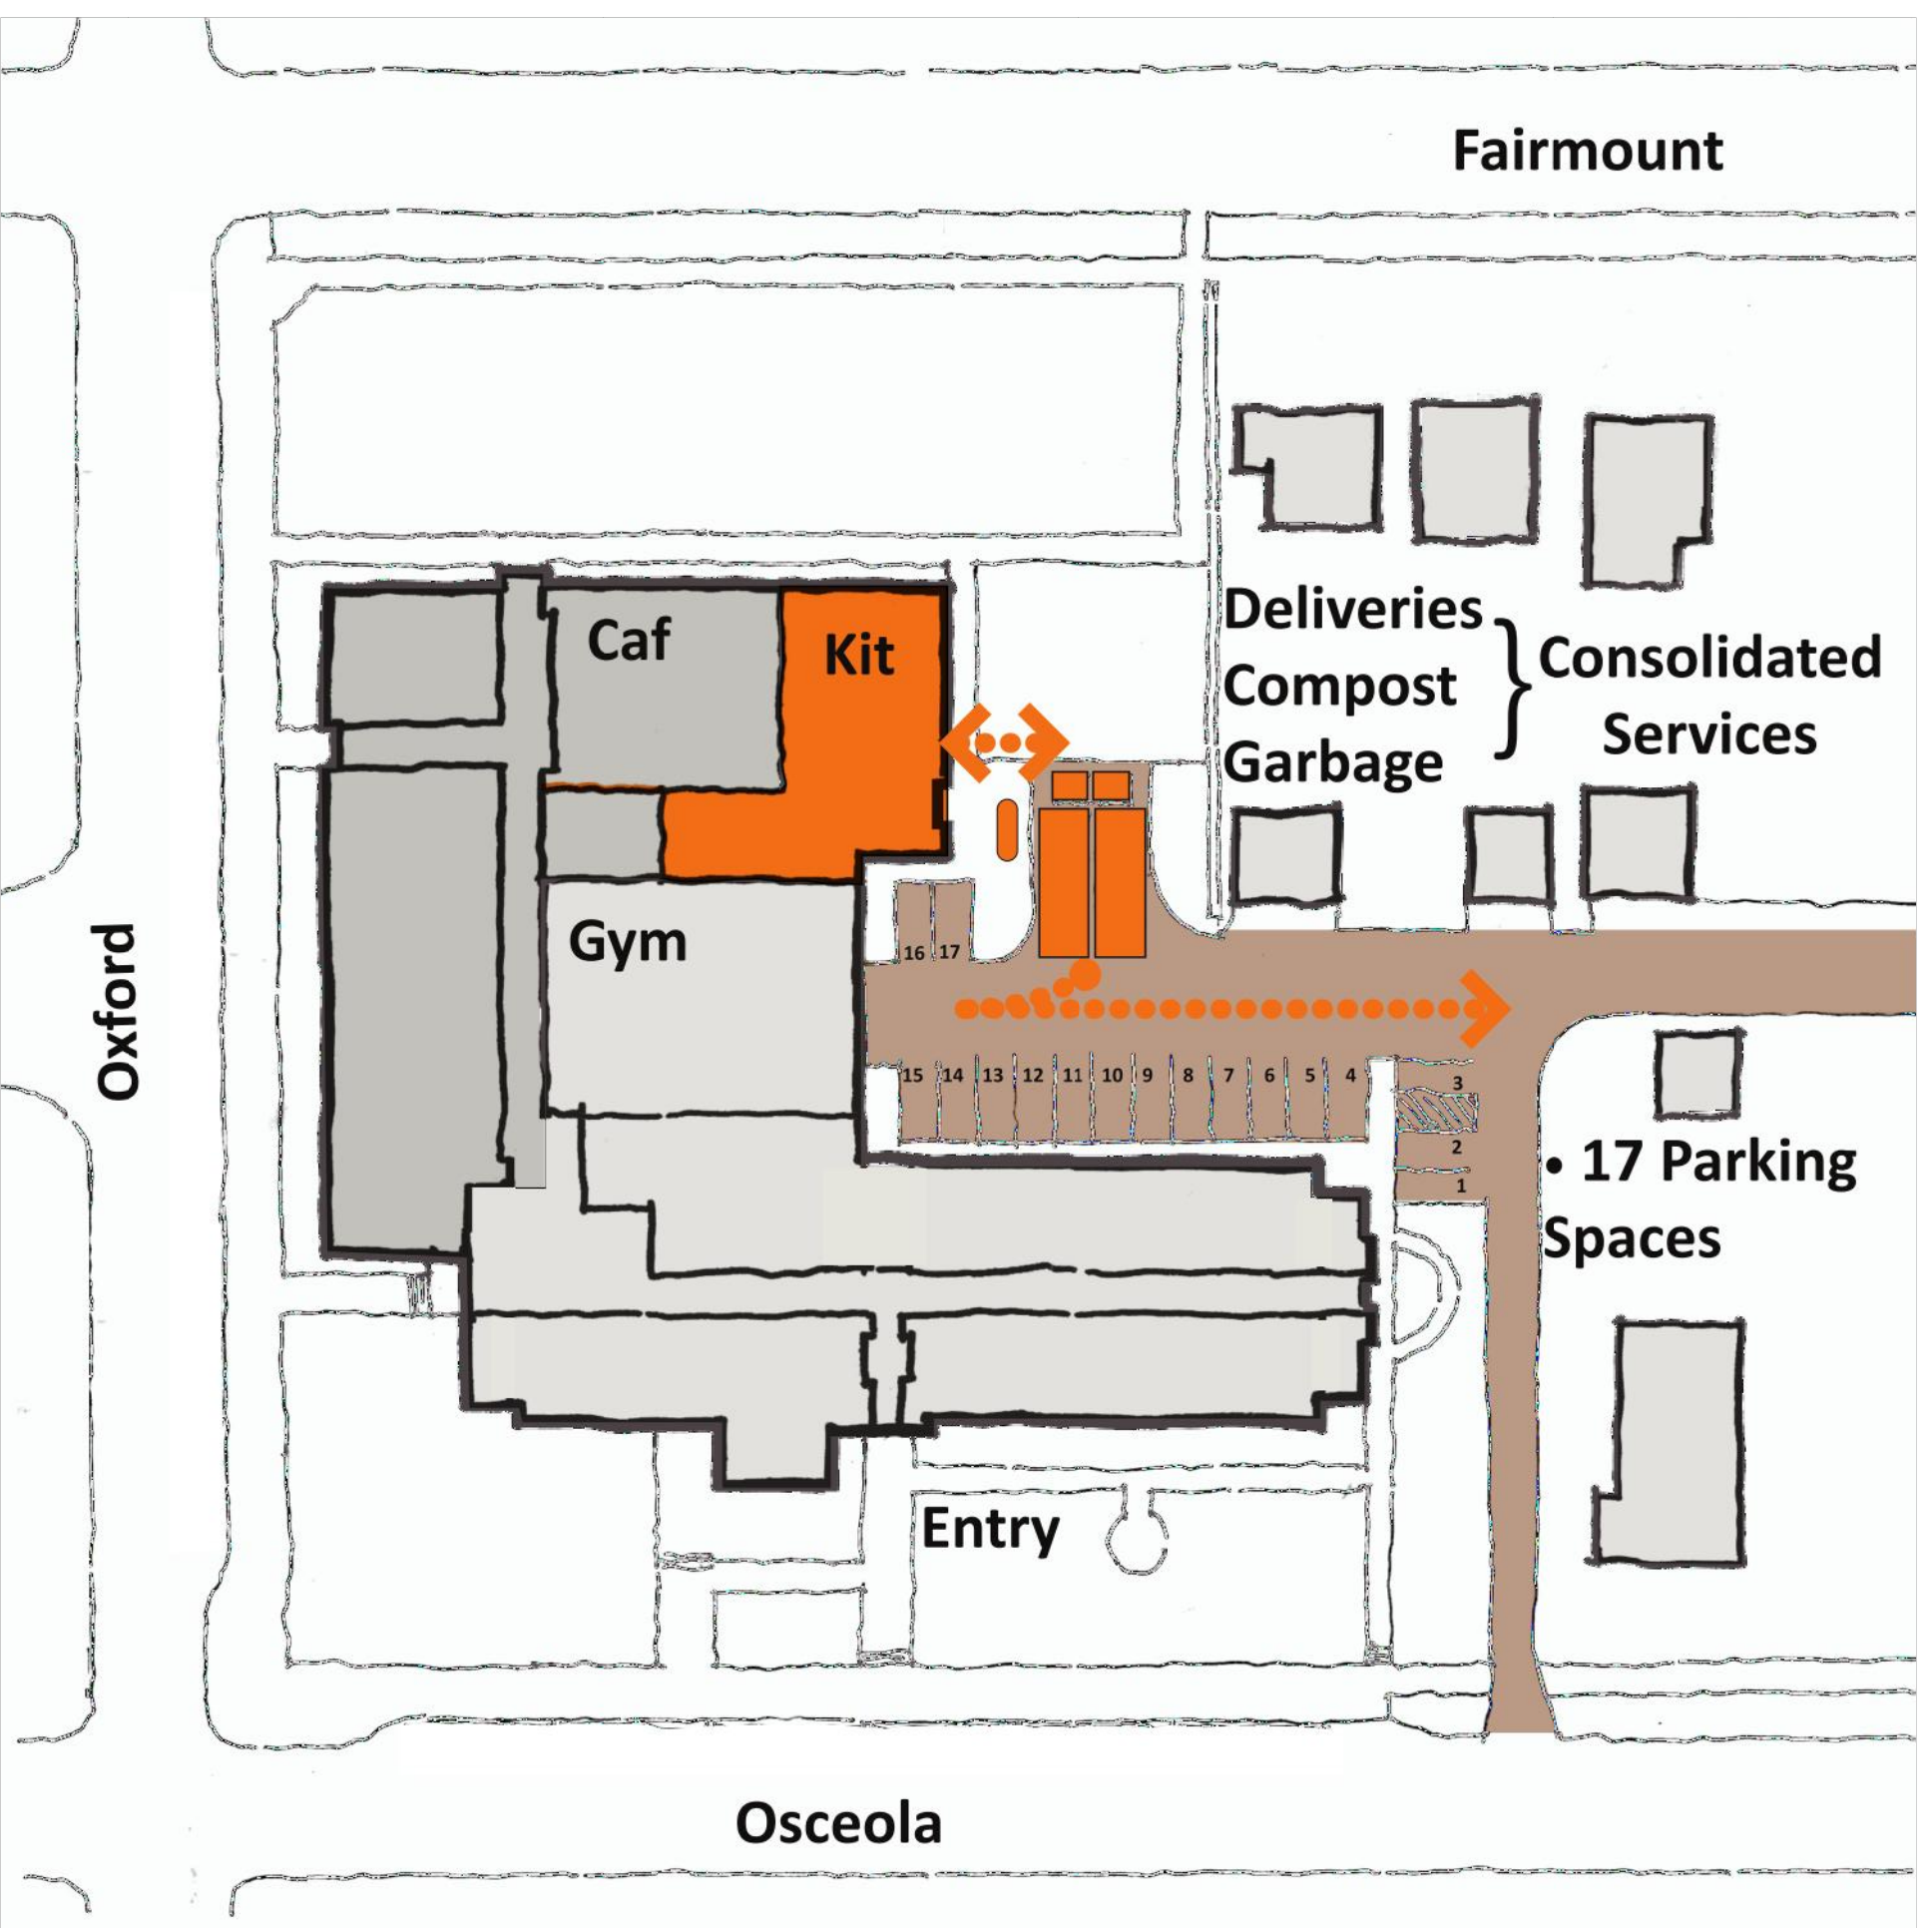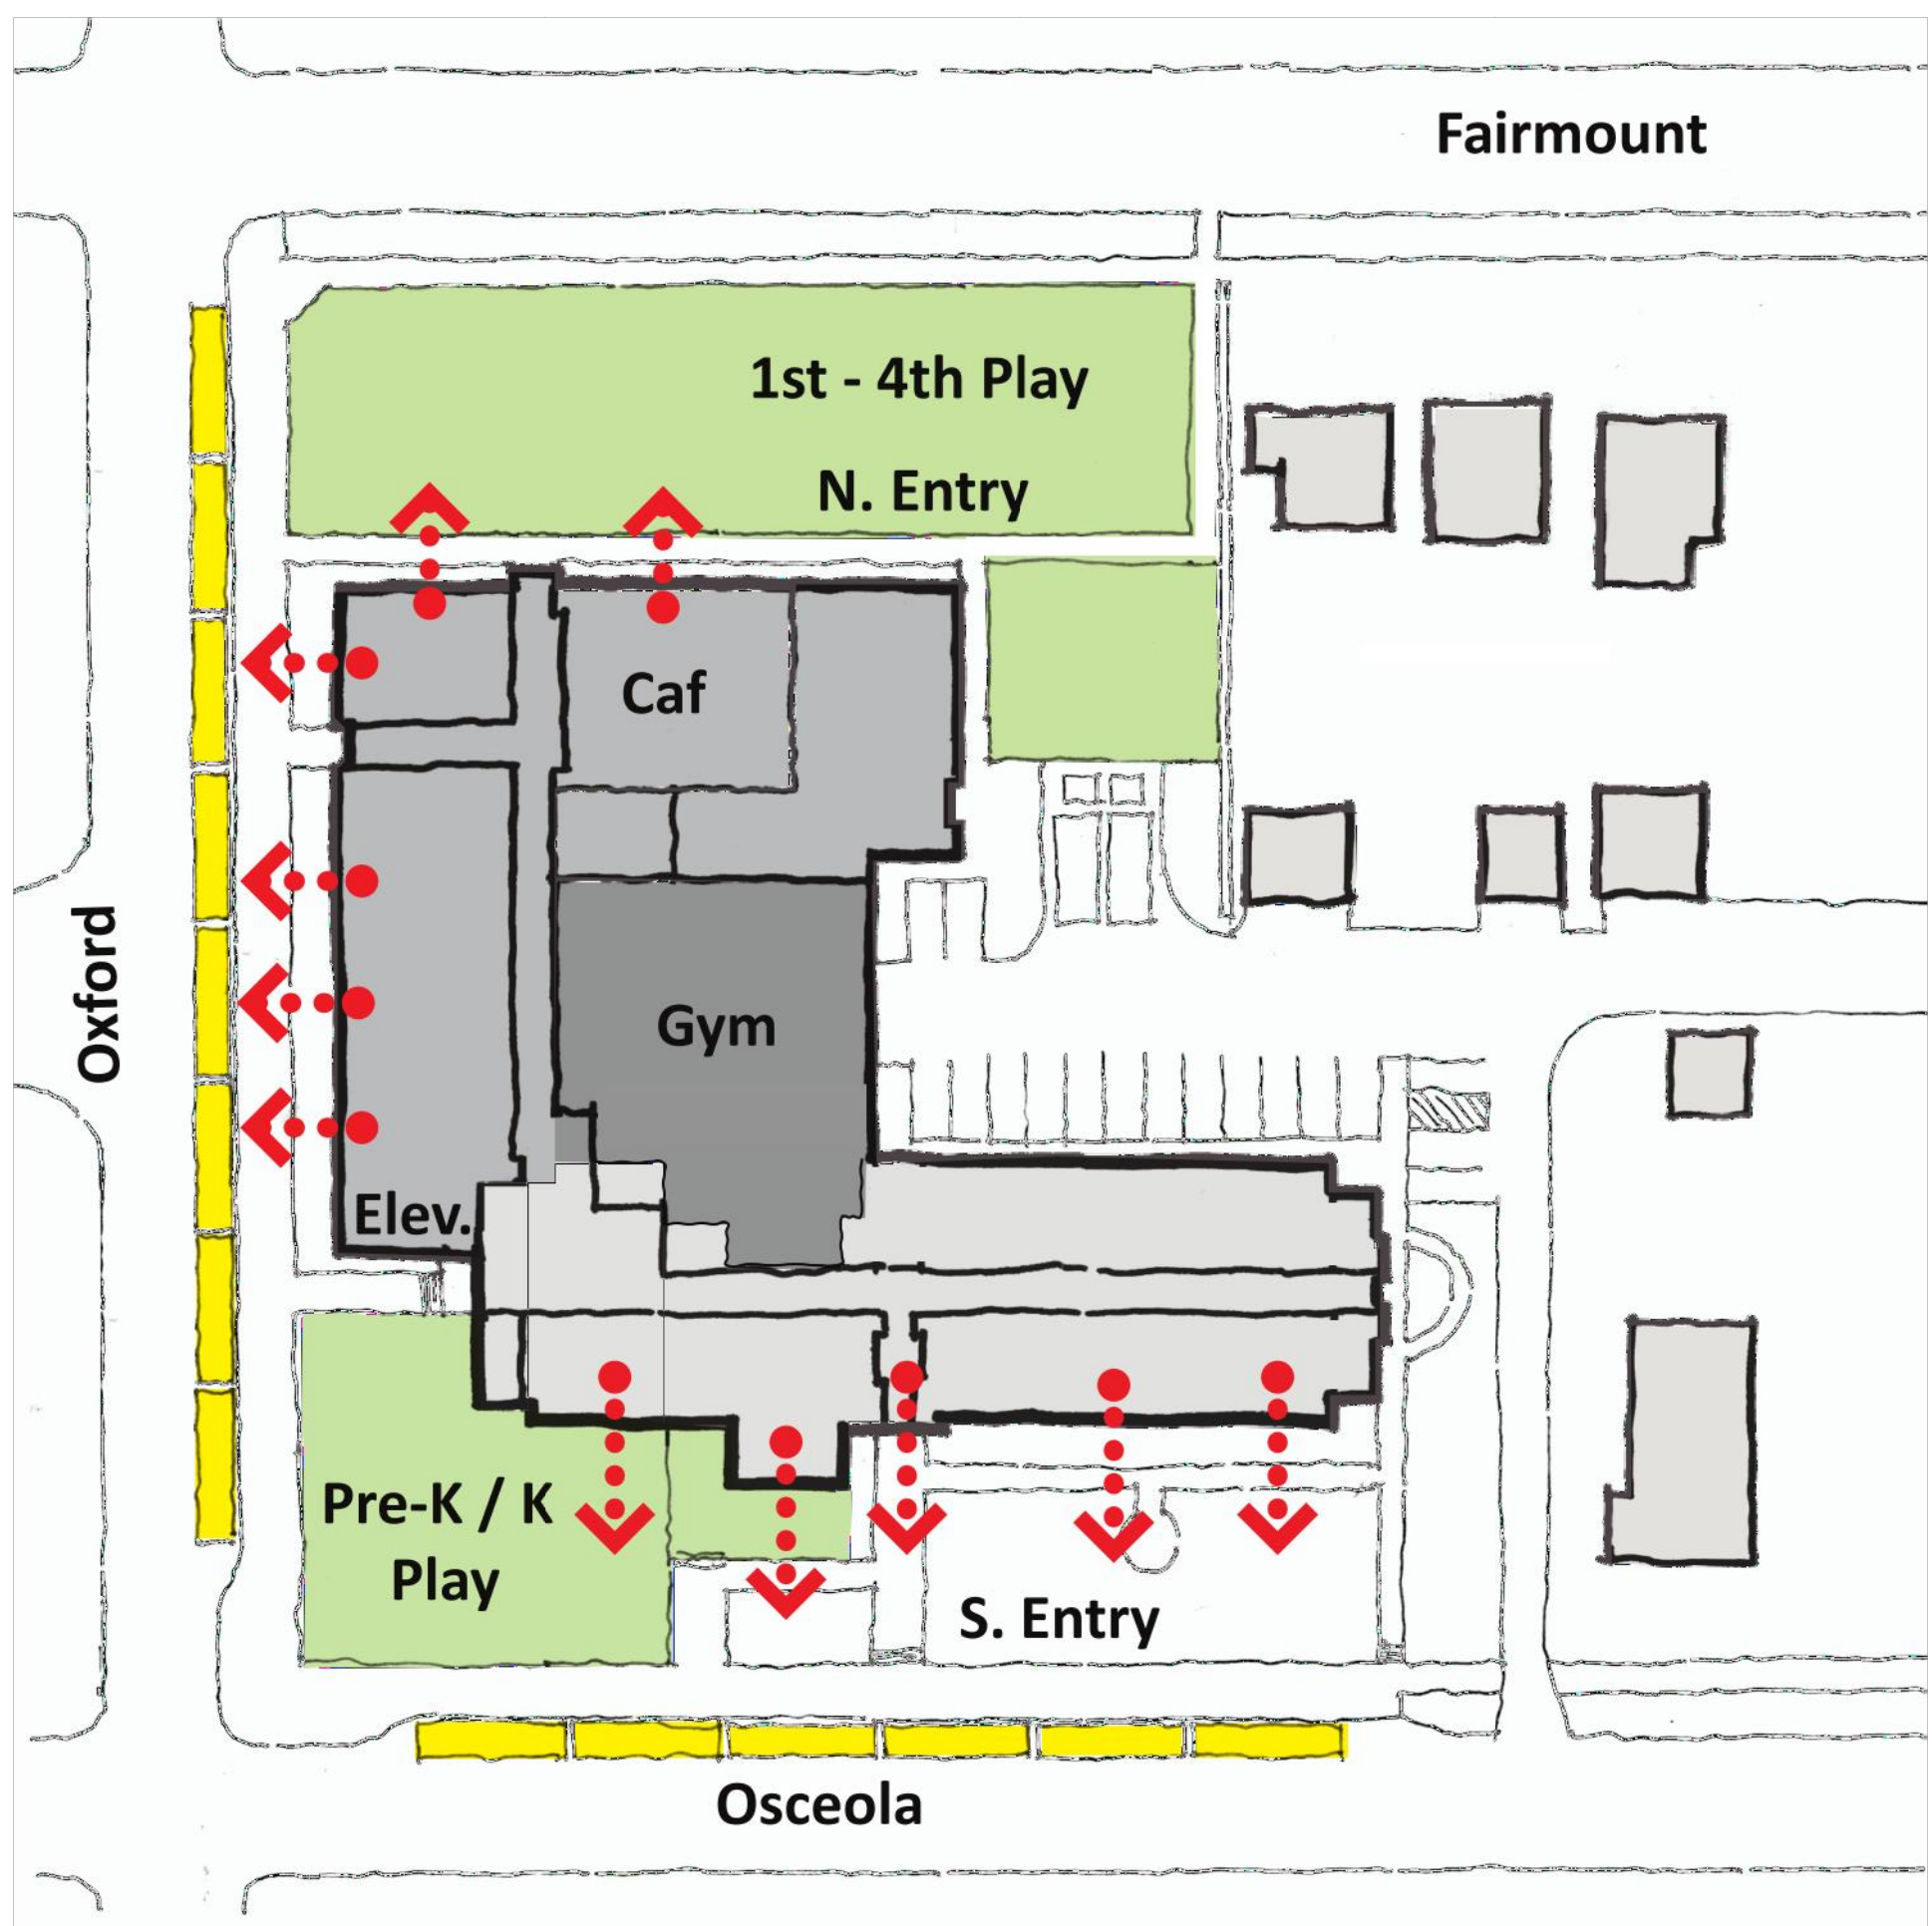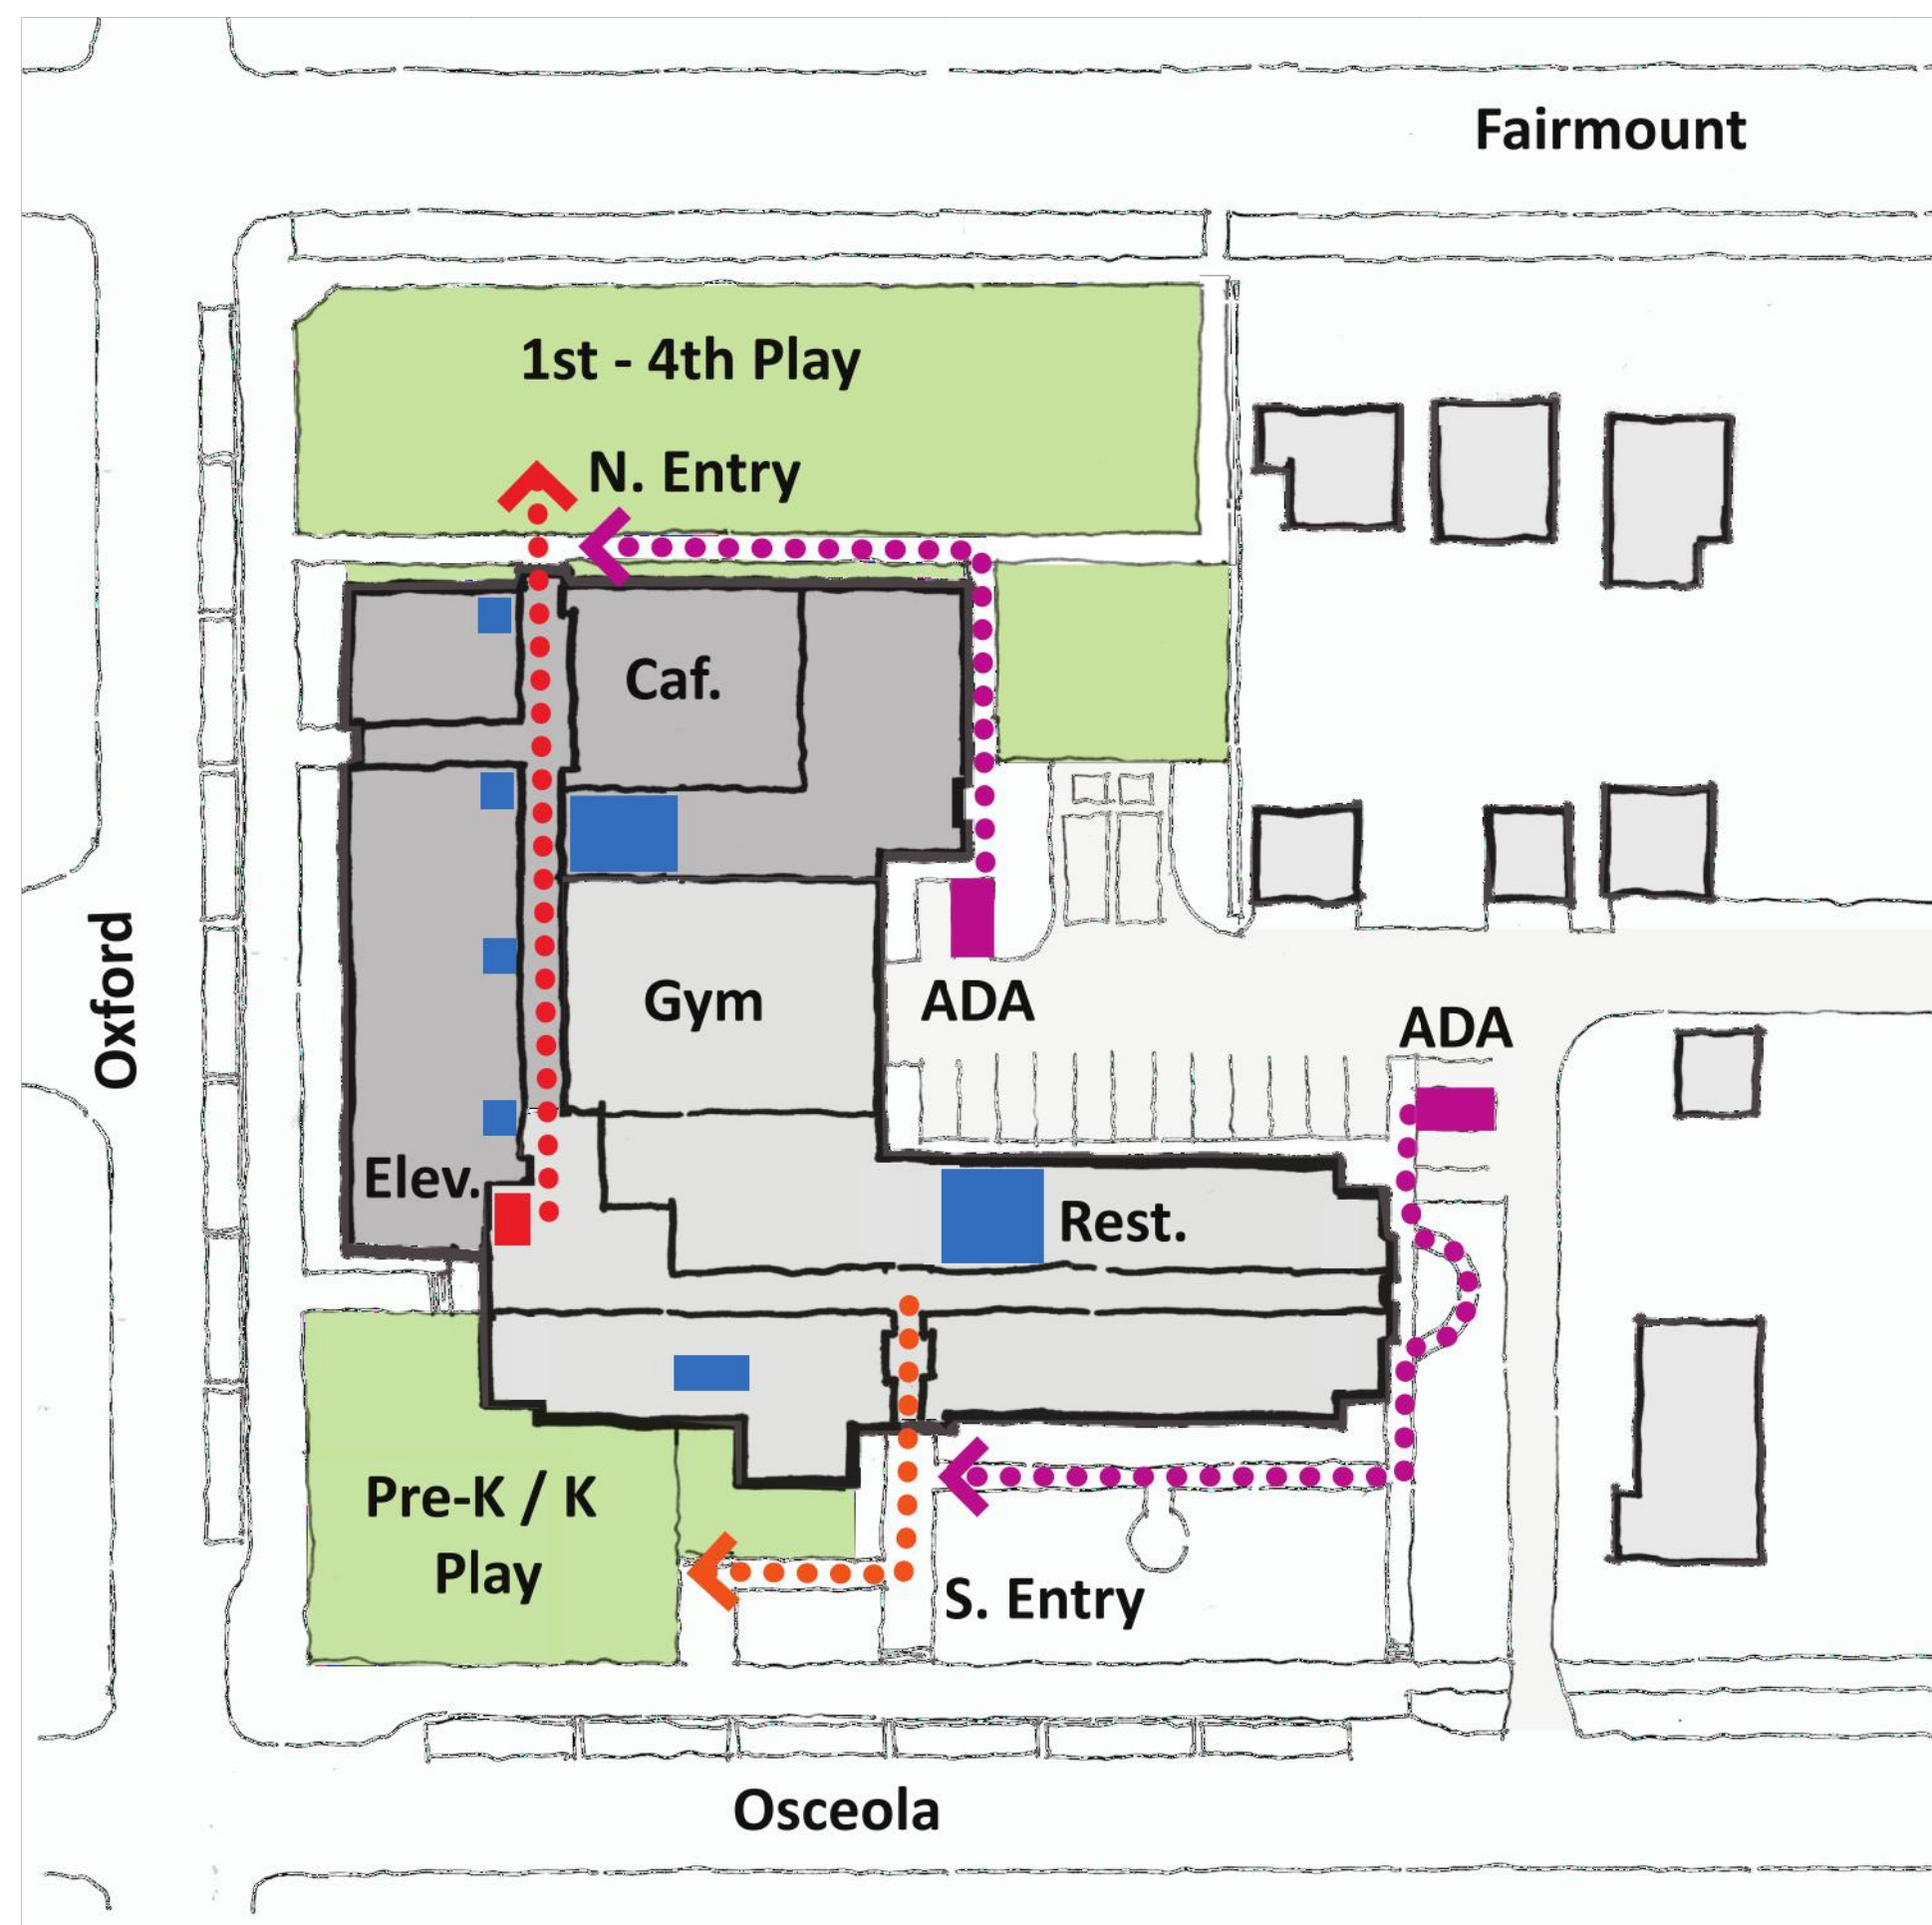

Schematic Design

April 21, 2016

Linwood Monroe - Lower School

1023 Osceola Ave
St. Paul, MN
Project: 2015032_LMLO

Drawings Issued

Date