

MOUNT PARAN CHRISTIAN SCHOOL

Are you interested in supporting this impactful project? Please contact Jennifer New at *jnew@mtparanschool.com* or 770.578.0182 ext. 2049.

TVS / ARCHITECTURE INTERIOR DESIGN PLANNING



MOUNT PARAN CHRISTIAN SCHOOL

Are you interested in supporting this impactful project? Please contact Jennifer New at *jnew@mtparanschool.com* or 770.578.0182 ext. 2049.

TVS / ARCHITECTURE INTERIOR DESIGN PLANNING



MOUNT PARAN CHRISTIAN SCHOOL

Are you interested in supporting this impactful project? Please contact Jennifer New at *jnew@mtparanschool.com* or 770.578.0182 ext. 2049.

TVS / ARCHITECTURE INTERIOR DESIGN PLANNING



MOUNT PARAN CHRISTIAN SCHOOL

Are you interested in supporting this impactful project? Please contact Jennifer New at *jnew@mtparanschool.com* or 770.578.0182 ext. 2049.

TVS / ARCHITECTURE INTERIOR DESIGN PLANNING



MOUNT PARAN CHRISTIAN SCHOOL

Are you interested in supporting this impactful project? Please contact Jennifer New at *jnew@mtparanschool.com* or 770.578.0182 ext. 2049.

TVS / ARCHITECTURE INTERIOR DESIGN PLANNING



MOUNT PARAN CHRISTIAN SCHOOL

Are you interested in supporting this impactful project? Please contact Jennifer New at *jnew@mtparanschool.com* or 770.578.0182 ext. 2049.

TVS / ARCHITECTURE INTERIOR DESIGN PLANNING



MOUNT PARAN CHRISTIAN SCHOOL

Are you interested in supporting this impactful project? Please contact Jennifer New at *jnew@mtparanschool.com* or 770.578.0182 ext. 2049.


TVS / ARCHITECTURE INTERIOR DESIGN PLANNING



MOUNT PARAN CHRISTIAN SCHOOL

Are you interested in supporting this impactful project? Please contact Jennifer New at *jnew@mtparanschool.com* or 770.578.0182 ext. 2049.

TVS / ARCHITECTURE INTERIOR DESIGN PLANNING

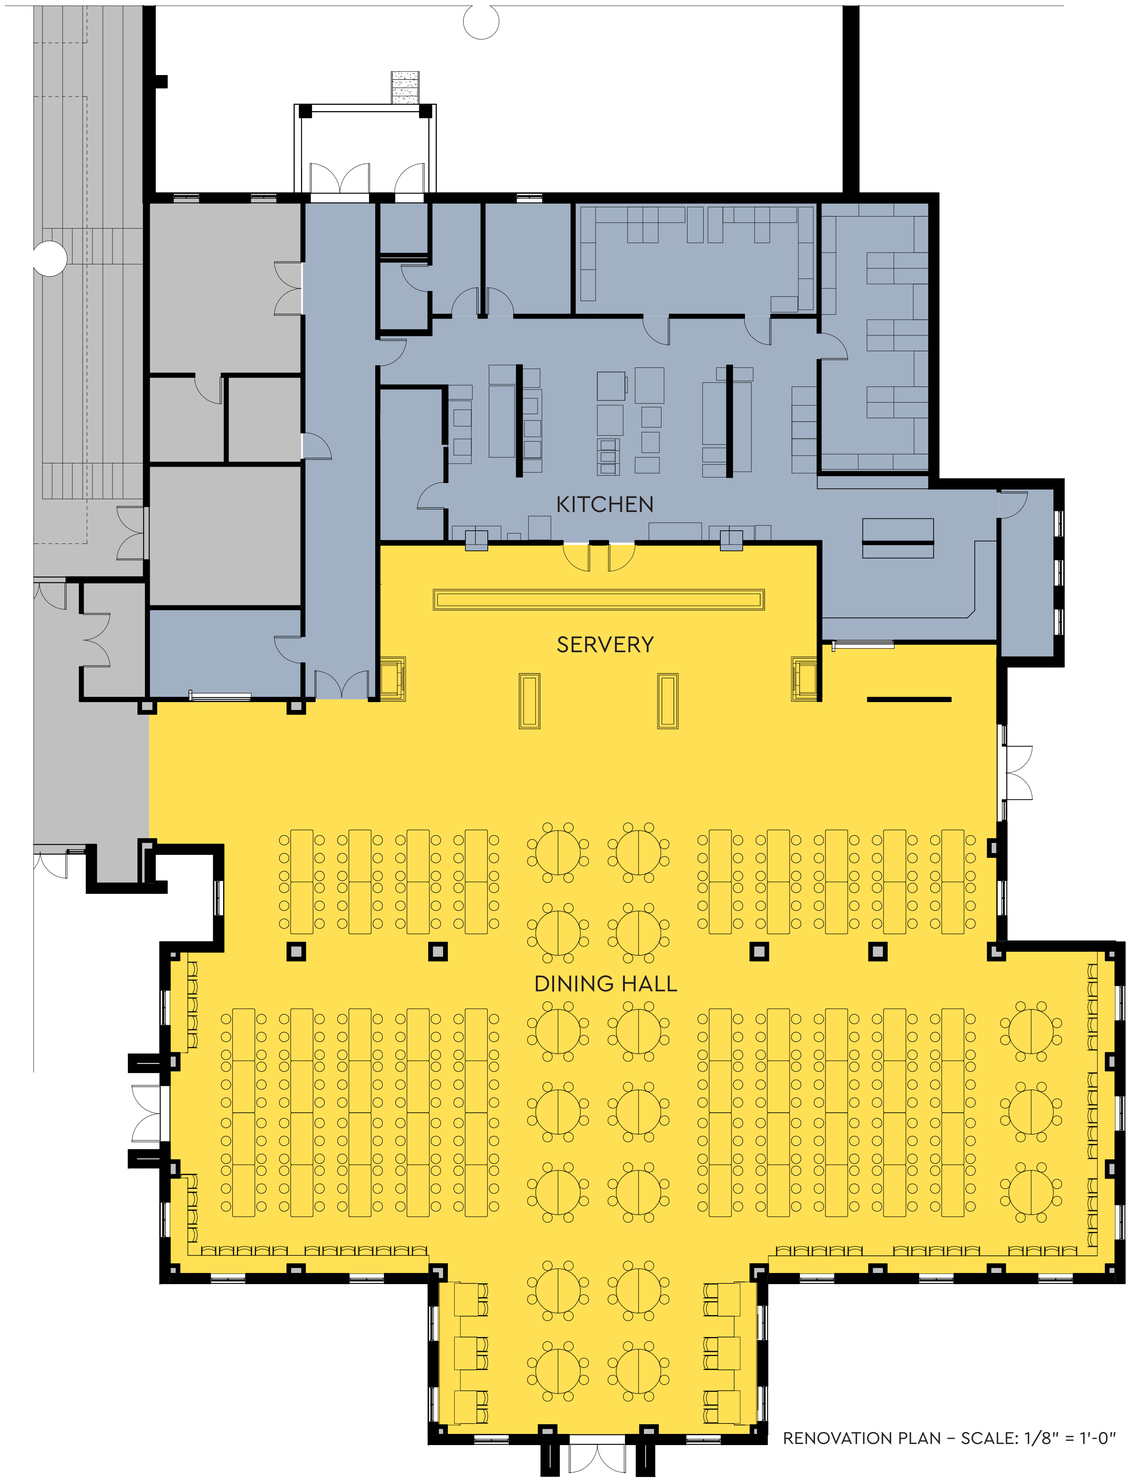

RENOVATION PLAN – SCALE: 1/8" = 1'-0"

MOUNT PARAN CHRISTIAN SCHOOL

TVS / ARCHITECTURE INTERIOR DESIGN PLANNING



EXISTING PLAN – SCALE: 1/8" = 1'-0"

MOUNT PARAN CHRISTIAN SCHOOL

TVS / ARCHITECTURE INTERIOR DESIGN PLANNING