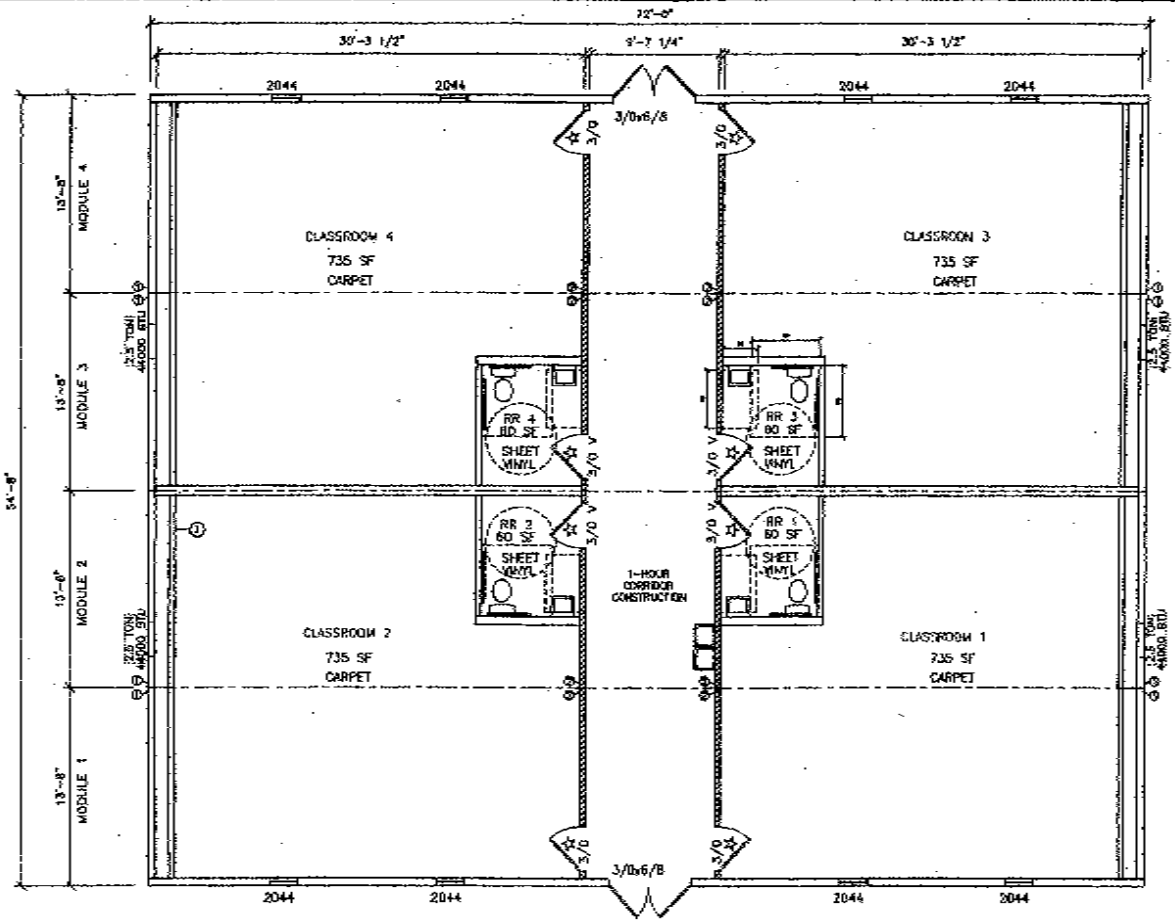

DOOR LEGEND					
CALLOUT	NOMINAL SIZE	MATERIAL	HARDWARE	GLAZING	NOTES
3/0x6/8	3'-0"x6'-8"	18ga. STEEL DOOR	PULL / PANIC	10"x10"	KEYED ALIKE, REMOVABLE MULLION, CLOSER
3/0	3'-0"x6'-8"	PRE-FINISHED SOLID CORE	LEVER, PASSAGE	NONE	20 MIN. WITH SMOKE SEAL
3/0 V	3'-0"x6'-8"	PRE-FINISHED SOLID CORE	LEVER, PRIVACY	NONE	20 MIN. WITH SMOKE SEAL
THRESHOLDS NOT TO EXCEED 1/2", AND ARE TO BE BEVELED IF IN EXCESS OF 1/4"					

WINDOW LEGEND							
CALLOUT	NOMINAL SIZE	LIGHT	VENT	TYPE	FINISH	GLAZING
2044	2'-0" x 4'-4"	13.34	6.67	SINGLE HUNG	BRONZE	DUAL/LOW E/CLEAR

① - DENOTES 3-EA. #2 SYP MIN. 2x4's AND 2-EA. 3" WIDE x 26ga. STRAP AT EACH SIDE OF MATE-LINE FASTENED W/ 11 - 1 1/2" x .148" NAILS EACH END OF EACH STRAP.

② - DENOTES 4-EA. #2 SYP MIN. 2x4's AND 2-EA. MSTA30 STRAPS AT EACH SIDE OF MATE-LINE FASTENED W/ 11 - 10d NAILS EACH END OF EACH STRAP.

③ - DENOTES STATE LABEL LOCATION

☆ - DENOTES 20 MINUTE RATED DOOR

STATE OF COLORADO
DIVISION OF HOUSING

APR 25 '12

PLANS APPROVED

SUBJECT TO FIELD INSPECTION

006367

COLORADO LICENSED
LUCIEN MAX LACHER
30575
PROFESSIONAL ENGINEER

1 FLOOR PLAN
scale: 1/8" = 1'-0"

LACHER & ASSOCIATES INC.
CIVIL ENGINEERS
1650 HOWITZ, LOUISVILLE, 80027
PHONE: 303-665-5710
FAX: 303-665-5711
REGISTRATION #: F-1-125

PALOMAR
MODULAR BUILDINGS LLC

No.	DESCRIPTION	BY	DATE

DATE: 2/28/2012
SCALE: 1/8" = 1'-0"
PLOT SCALE: 1:1
DRAWN BY: AAC
CHECKED BY:

BRIGHTON CLASSROOM
THORNTON, CO
FLOOR PLAN
FILE: 5372SHUILDERS
SERIAL #: 0000

SHEET No.
A-2