
THESE DOCUMENTS ARE COPYRIGHTED. REPRODUCTION OF THIS DRAWING, BY ANY PHOTOGRAPHIC, XEROGRAPHIC OR OTHER SIMILAR TECHNIQUE OR PROCESS, DURING THE BIDDING PERIOD OR FOR INCORPORATING THE MATERIAL CONTAINED HEREON INTO A SHOP DRAWING, IS STRICTLY PROHIBITED WITHOUT THE EXPRESSED CONSENT OF ARCON ASSOCIATES, INC. © 2010 ARCON Associates, Inc.

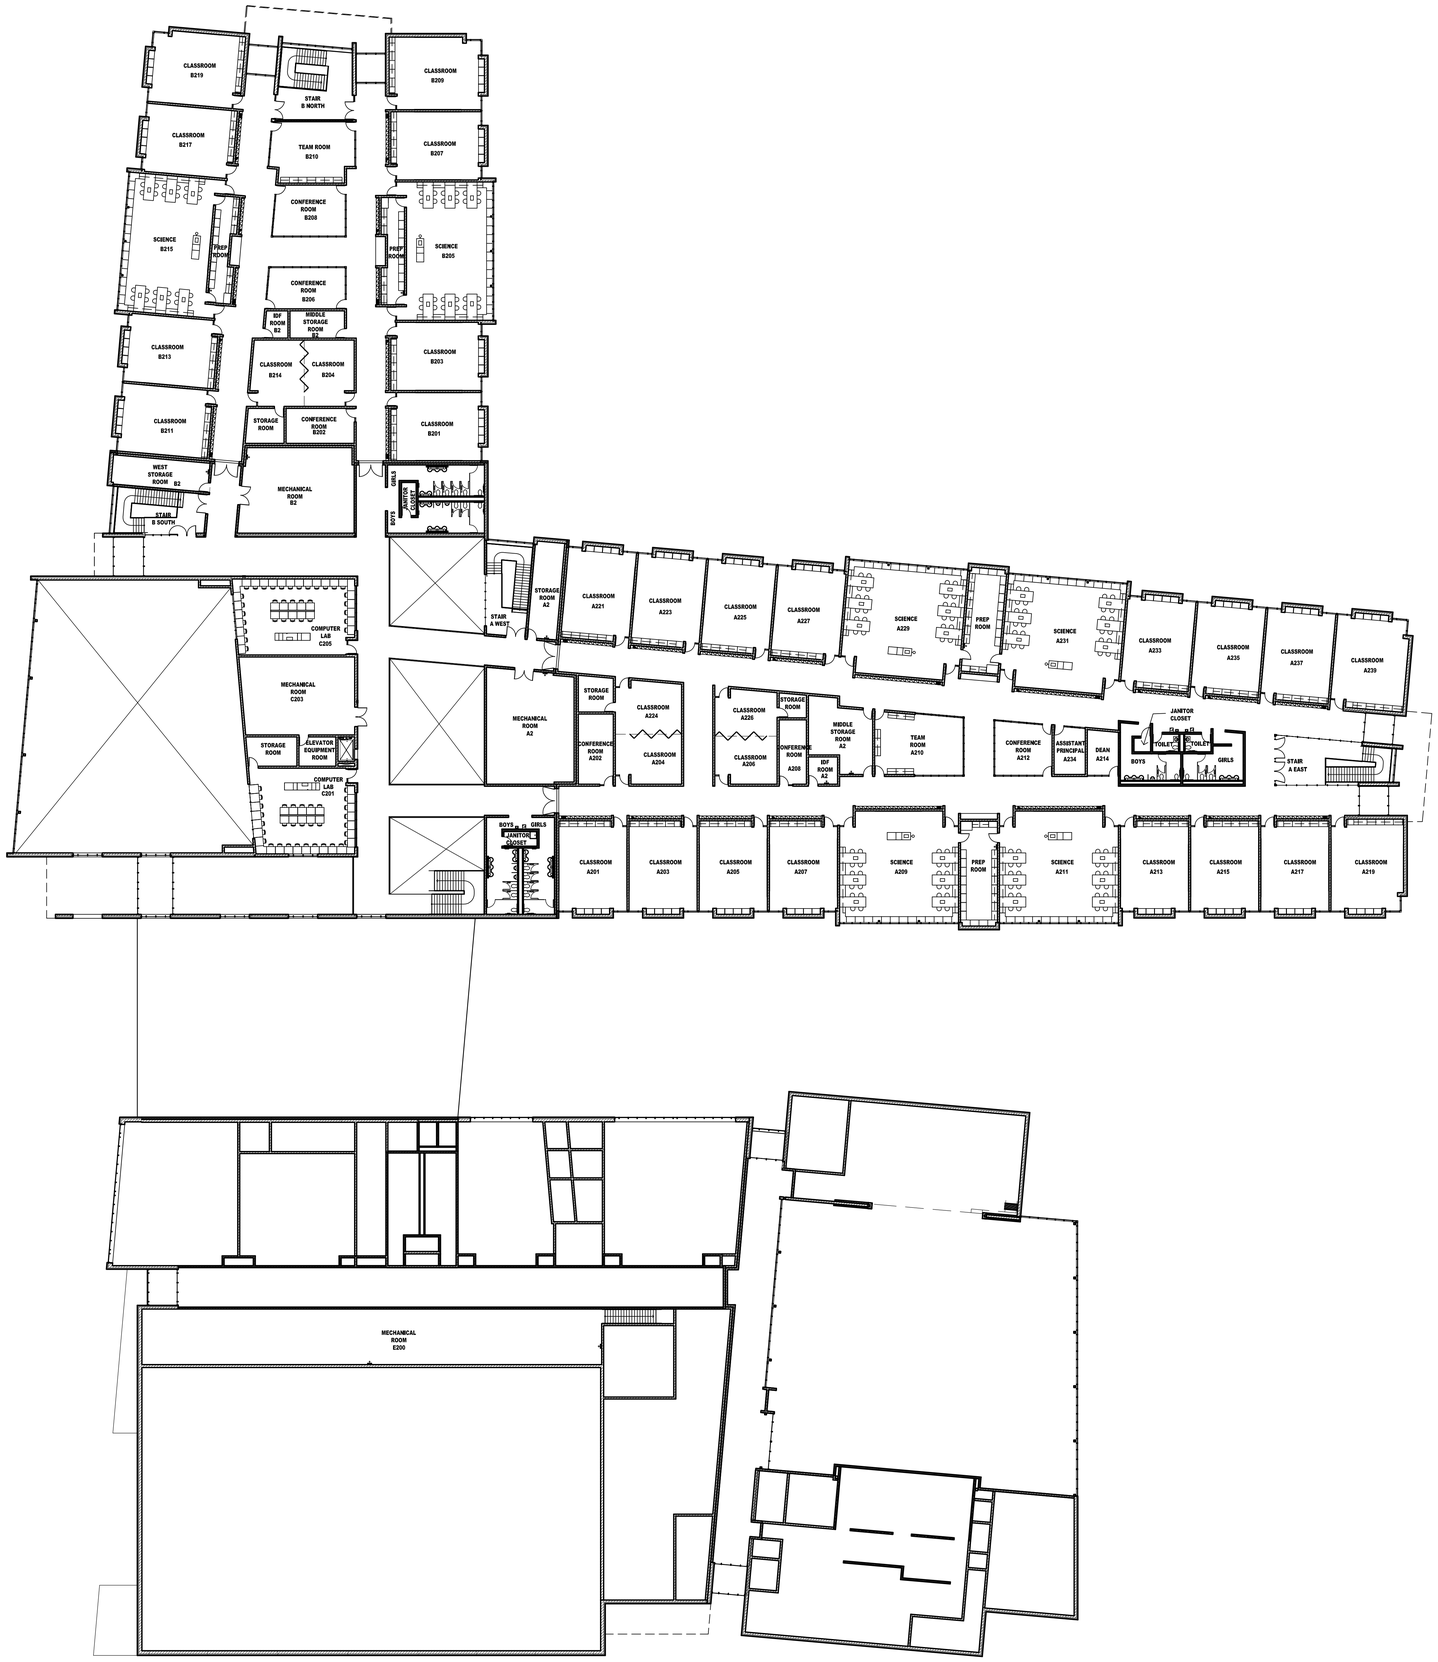

ARCON

architects
roof & masonry consultants
environmental consultants
landscape architects
construction managers

2050 south finley road. suite 40
lombard. illinois 60148
p: 630.495.1900
f: 708.328.6325
www.arconassoc.com

NEW PRAIRIE-HILLS JUNIOR HIGH SCHOOL

at
163rd Street and
Richmond Avenue
Markham, IL 60428

for the
BOARD of EDUCATION
Prairie-Hills Elementary
School District 144

3015 West 163rd St.
Markham, IL 60428

PRAIRIE-HILLS

Civil:
Menhard Consulting Ltd.
700 Springer Drive
Lombard, IL 60148
p: 630.691.8500
f: 630.691.8585

Mechanical/Electrical:
AMSCO Engineering, Inc.
5115A Belmont Avenue
Downers Grove, IL 60515
p: 630.515.1555
f: 630.515.1583

Structural:
20/10 Engineering Group
1216 Tower Road
Schaumburg, IL 60173
p: 847.882.2010
f: 847.882.2201

Food Service:
Alpha Design
637 E.Golf Road, Suite 204
Arlington Heights, IL 60005
p: 847.956.9500
f: 847.956.9503

Acoustical:
Shiner + Associates, Inc.
225 W. Washington Street
Suite 1625
Chicago, IL 60606
p: 312.849.3340
f: 312.849.3344

ISSUED FOR CONSTRUCTION

THIS SET OF DOCUMENTS IS FOR CLARIFICATION OF AGENDA ONLY. THE DRAWINGS AND SPECIFICATIONS ARE NOT TO BE USED AS PART OF THESE CONSTRUCTION DOCUMENTS FOR THE CONTRACTOR'S COVERAGE. REFER TO ALL ADDENDA FOR ALL OTHER CONTRACT AND SPECIFICATION ITEMS.

IT IS THE CONTRACTORS RESPONSIBILITY TO VERIFY THAT ALL ADDENDUM ITEMS ARE INCORPORATED INTO HIS BID. CONTRACTOR IS REQUIRED TO MEET REQUIREMENTS TO CONFORM WITH ORIGINALLY ISSUED BID AND CONTRACT DOCUMENTS.

REVISIONS

No.	Date	By
	11-8-10	

Project Number
09198

Issue Date:
Sept 13, 2010

Drawn by:

Sheet Title

Sheet Number

Of Sheets