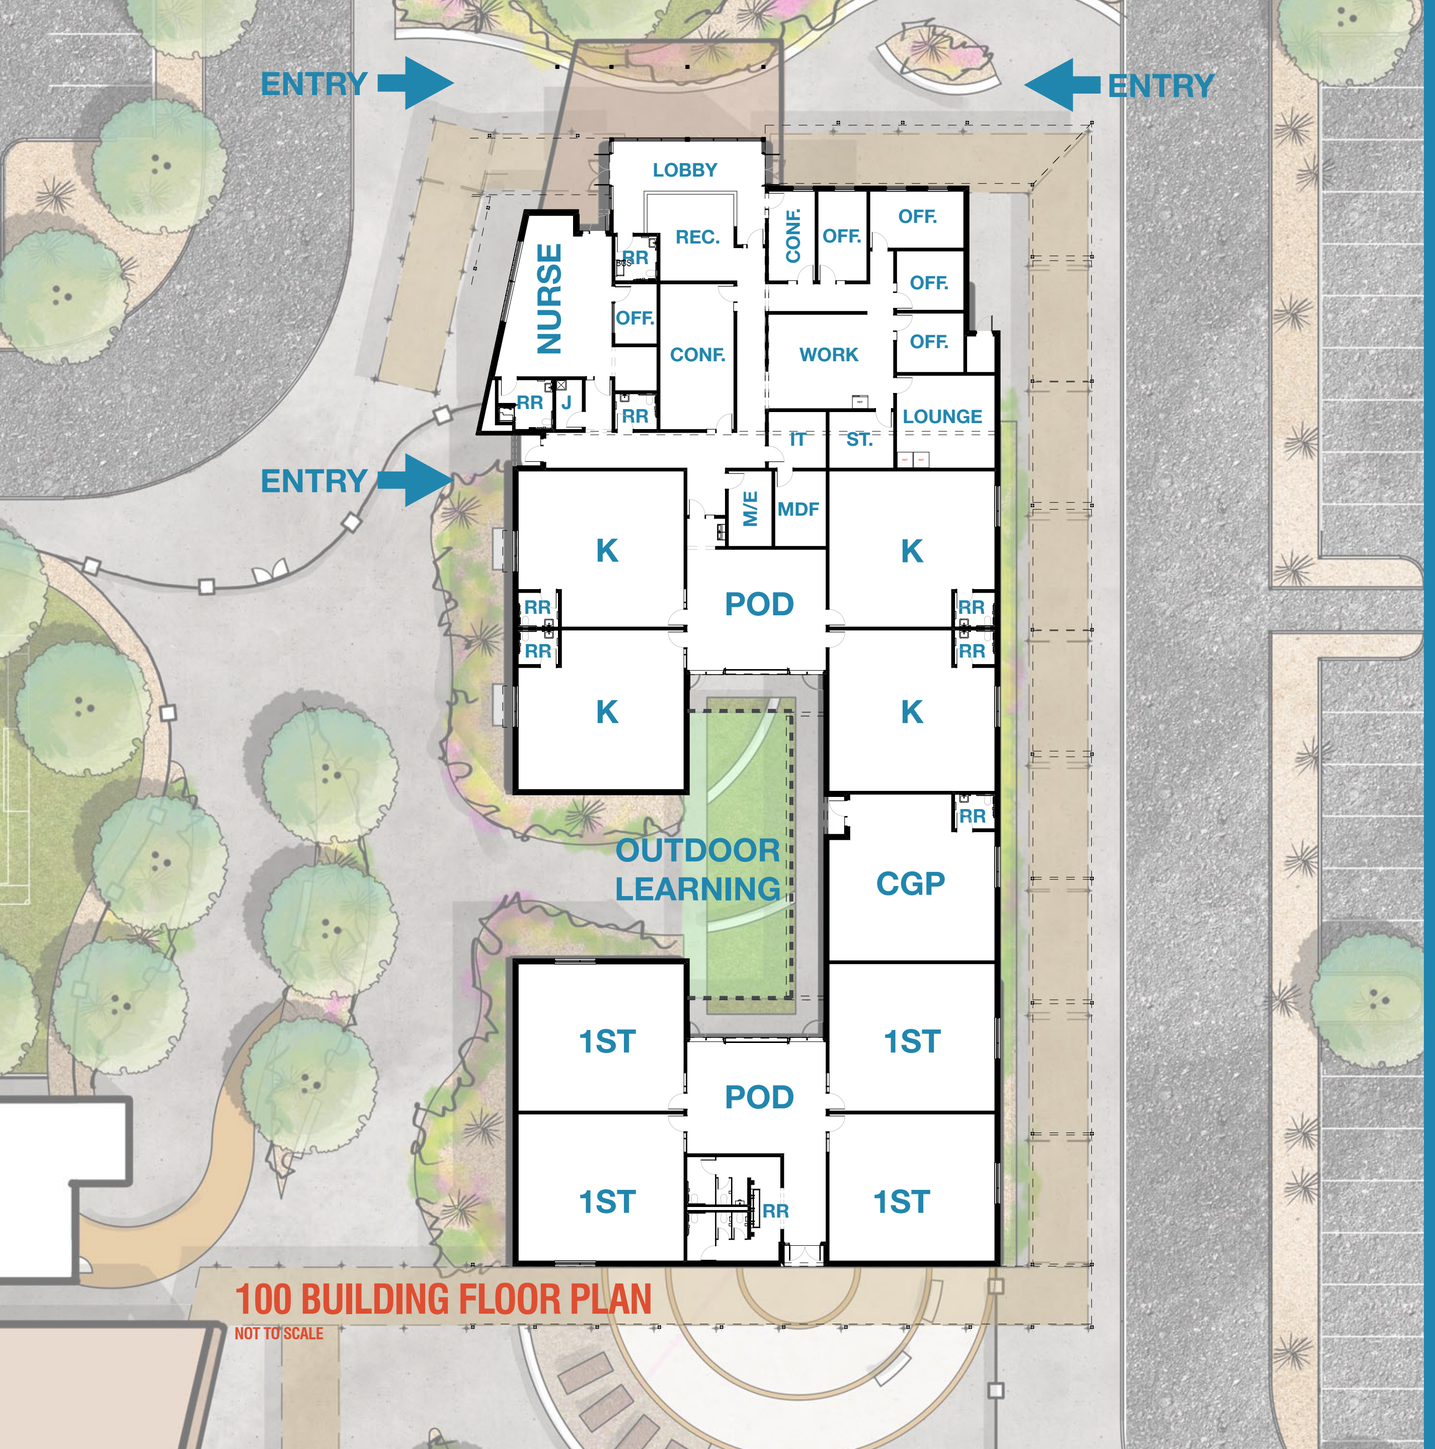


100 BUILDING FLOOR PLAN


NOT TO SCALE

100 BUILDING

- Administration located front and center, near McDonald
- Two sided entry and lobby, to allow for ease of way-finding from either parking lot
- Secure lobby with restroom and conference room access
- Kindergarten and 1st grade classrooms with associated breakout pod space, both inside and outside
- Flex class located between pods for comprehensive gifted program or general flex classroom to handle fluctuations in enrollment

200 BUILDING

- Separation of loud academics from quiet, providing space for Vocal, Band, PE and Dining
- PE located adjacent to courts/ fields, with exterior accessible restrooms
- Service and deliveries located in a discrete portion of the site.
- Entry plaza for after-school access, allows for access from school parking or neighboring overflow parking
- Access to the building without gaining access to the entire campus
- Two sided stage/platform for indoor and outdoor assemblies or performances

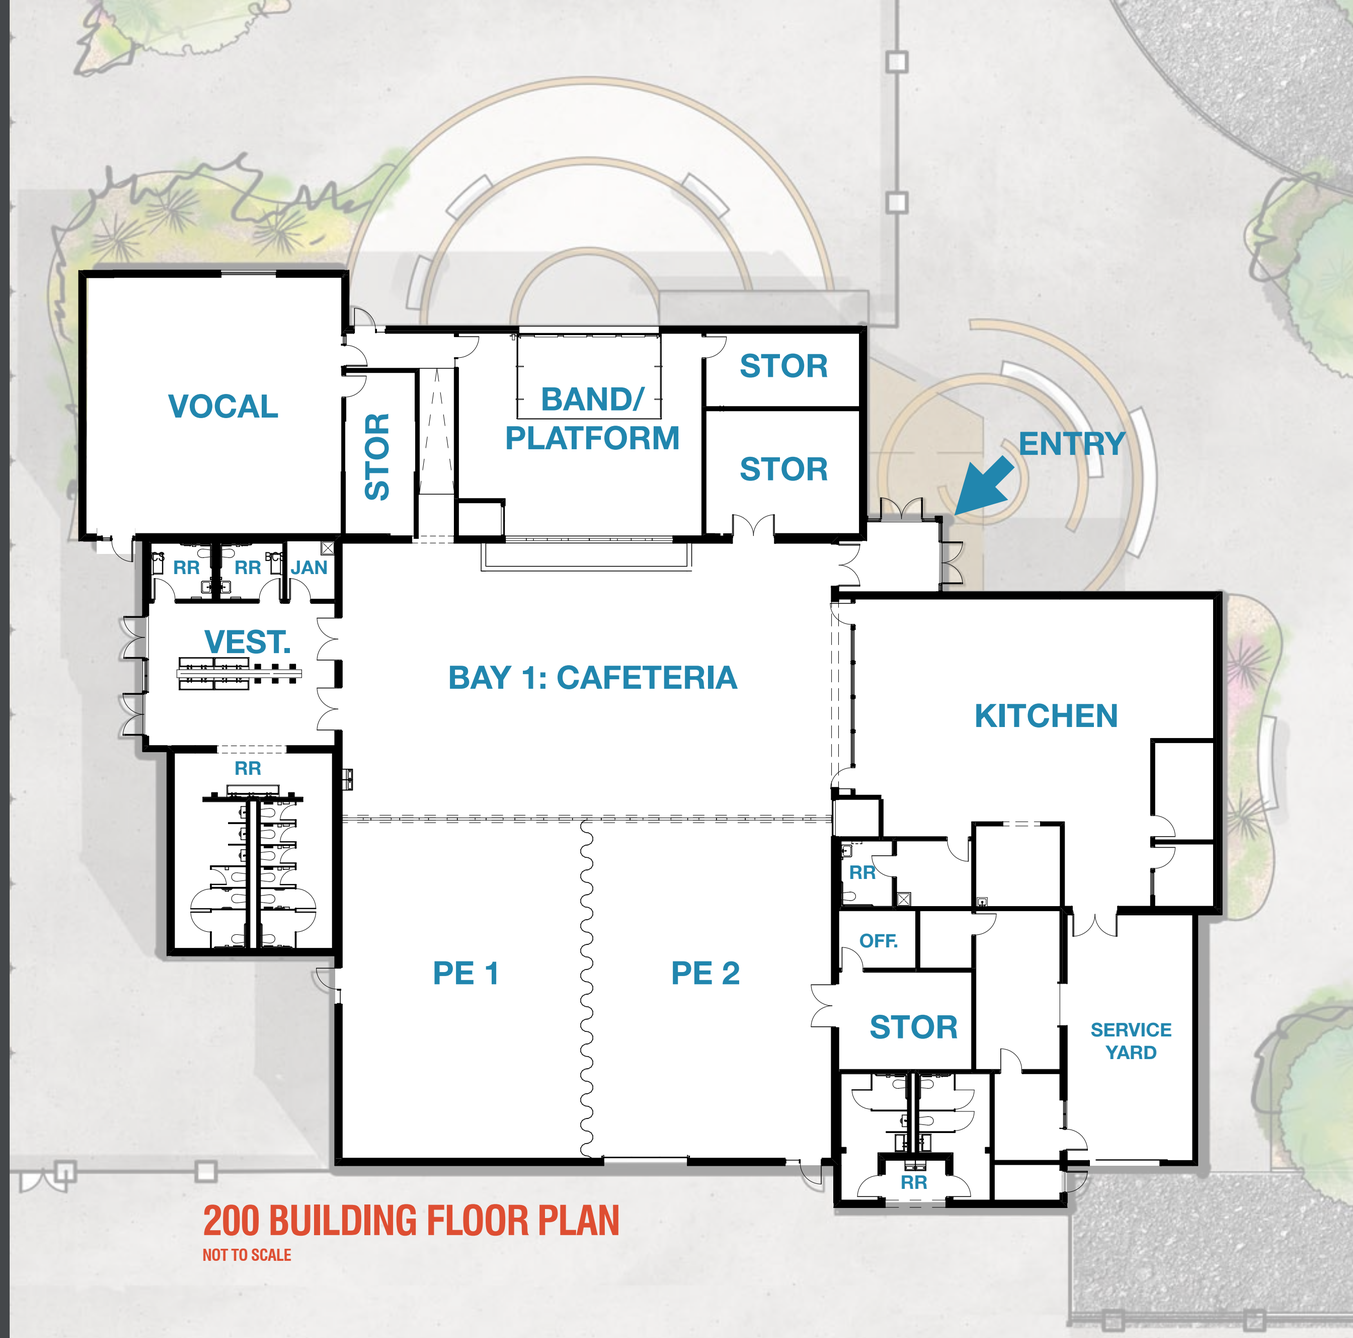

200 BUILDING FLOOR PLAN

NOT TO SCALE



200 BUILDING FLOOR PLAN

NOT TO SCALE

300 BUILDING

- Age clusters used to group appropriate neighbors for collaboration
- Restrooms, work room, staff restroom all centrally located or evenly distributed
- Each pod has interior and exterior collaboration space for a variety of scales, sizes and groupings of students
- East/West building orientation allows for a northern exposure and protected outdoor environment

400 BUILDING

- Kiva located in Media Center, providing the center of campus
- Art and Tinker space with kiln and exterior plaza for messy activities
- Separate entry for Pre-K and Panda program
- Exterior restroom access at both the Pre-K and Kindergarten and 1st grade recess areas
- Remaining six classrooms located in close proximity to an interior and exterior collaboration pod

