SCOTTSDALE UNIFIED
SCHOOL DISTRICT

TAVAN ELEMENTARY SCHOOL –

Modernization




A+ School of Excellence™

SPS+ ARCHITECTS


Scottsdale Unified SCHOOL DISTRICT

CORE CONSTRUCTION


What year were the 1st buildings at Tavan constructed?

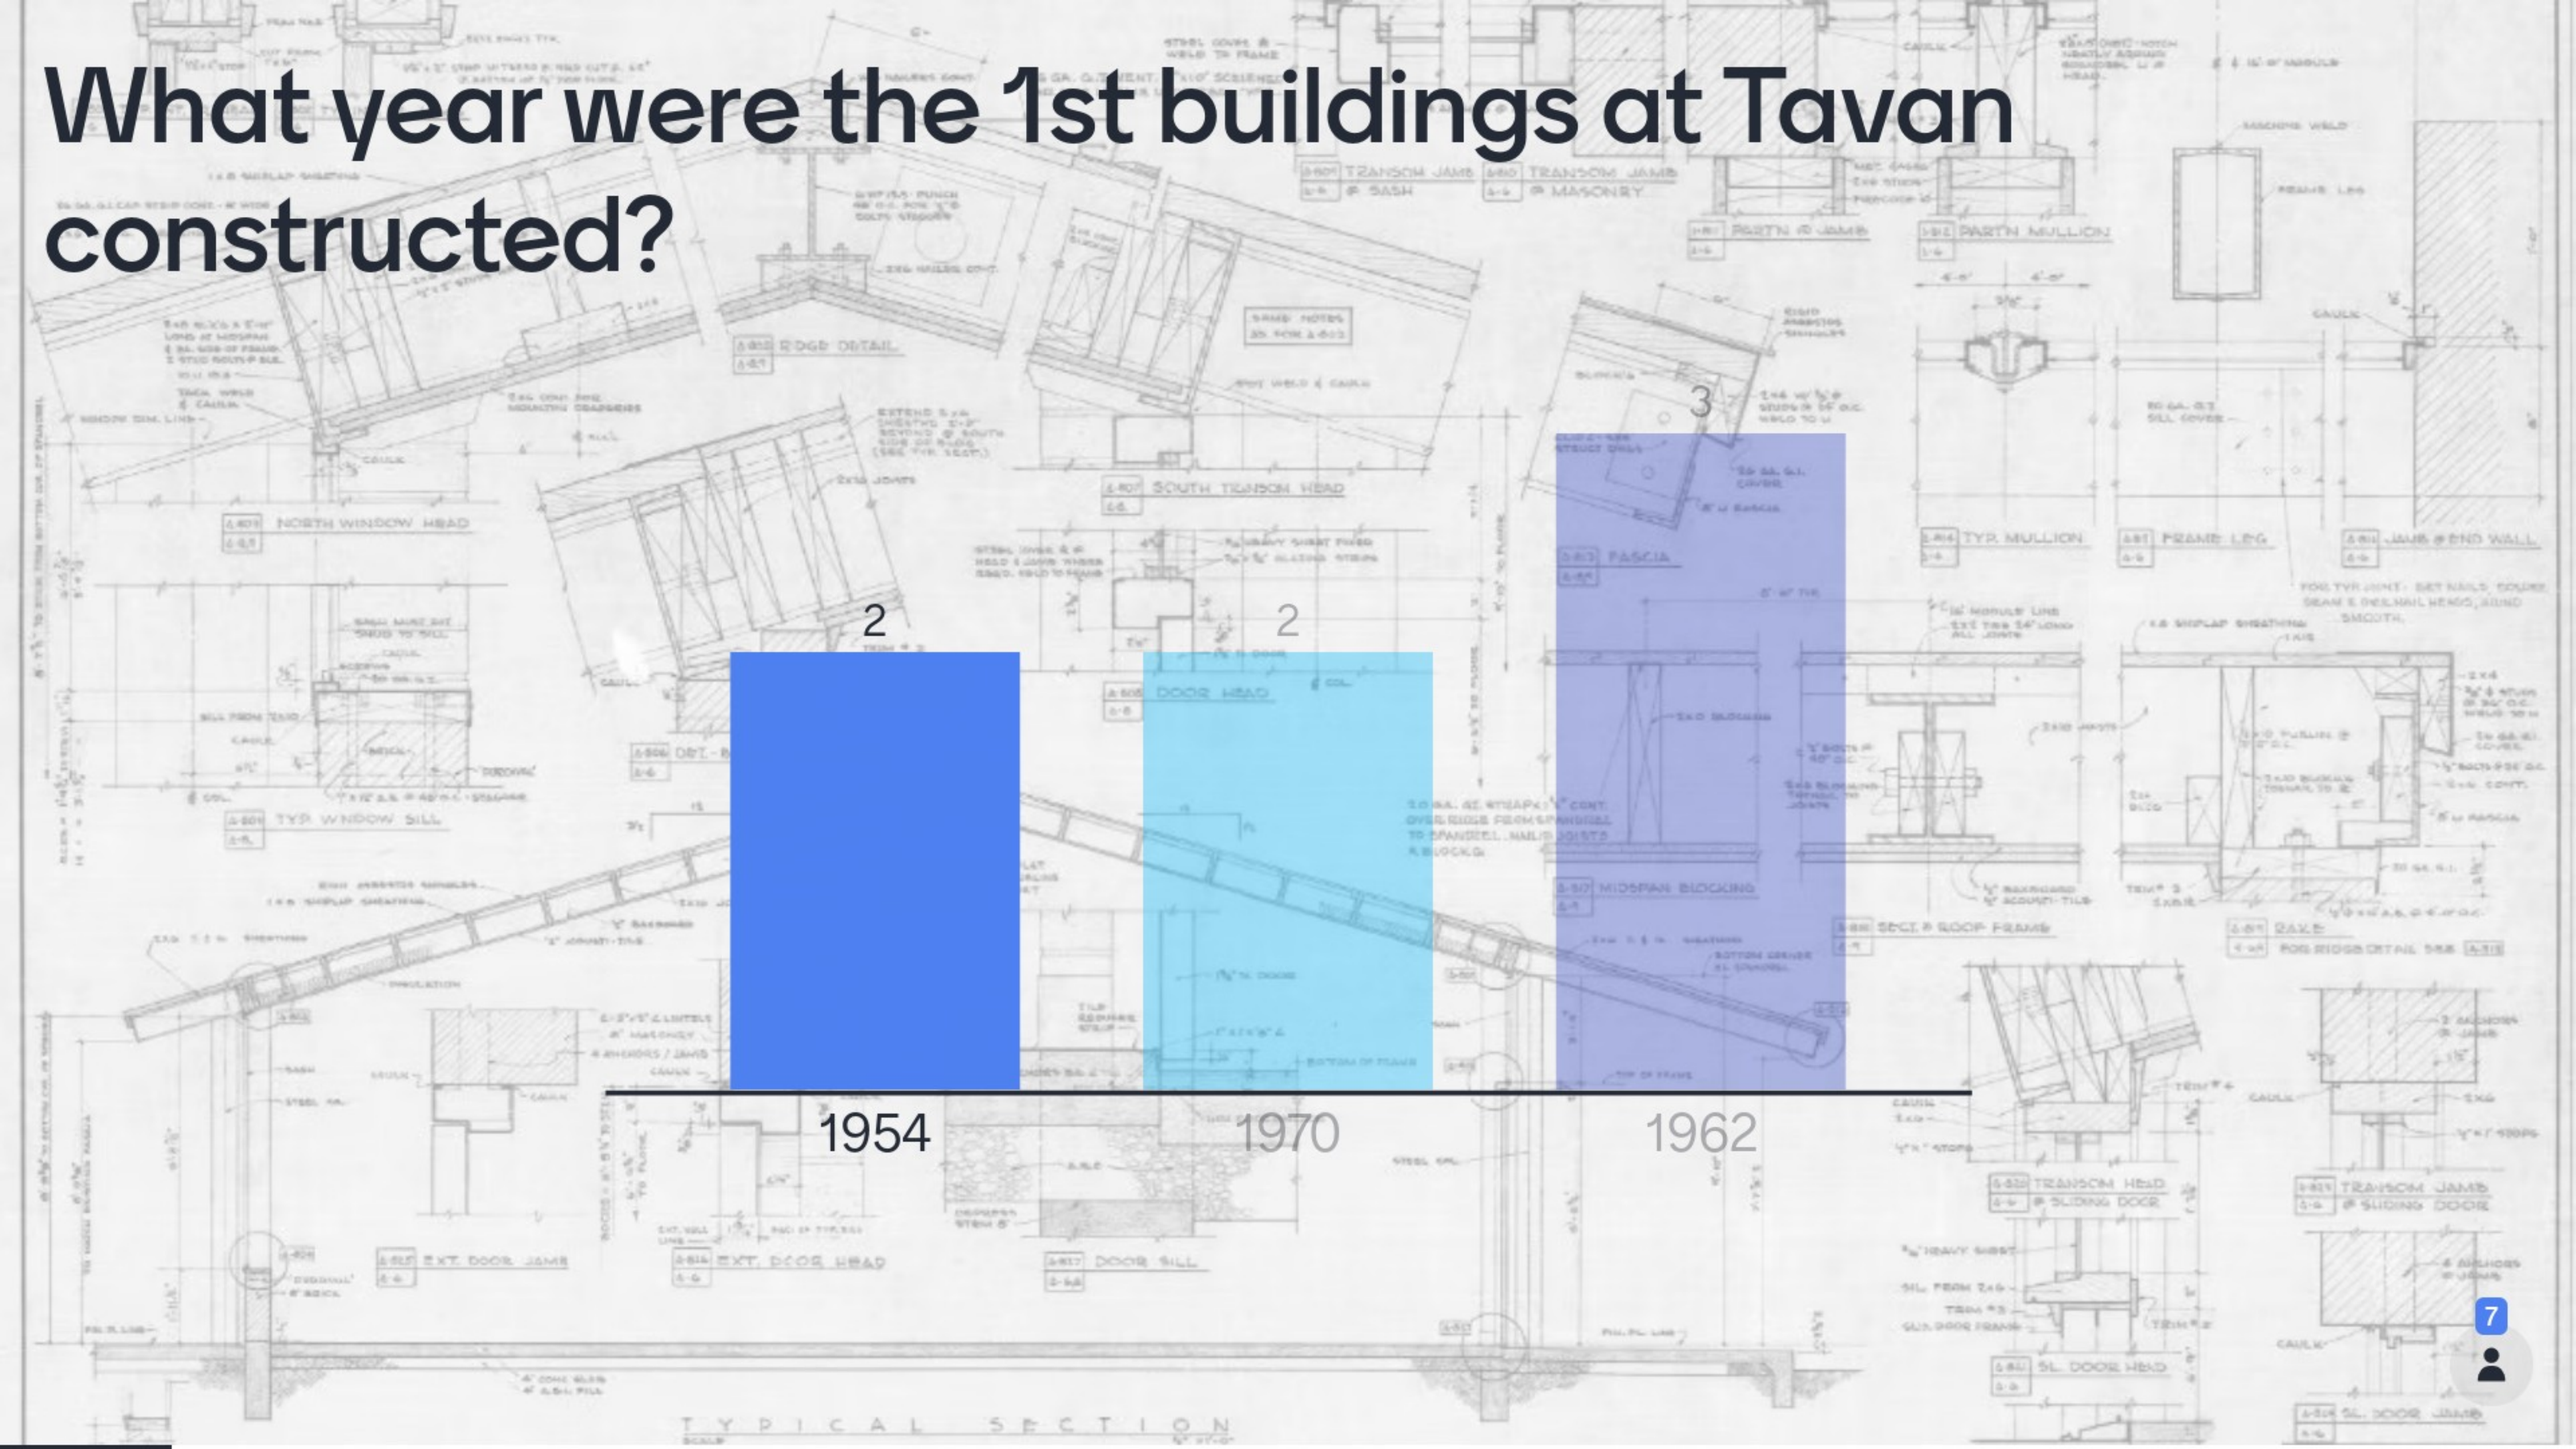

Who was the architect of the original drawings?

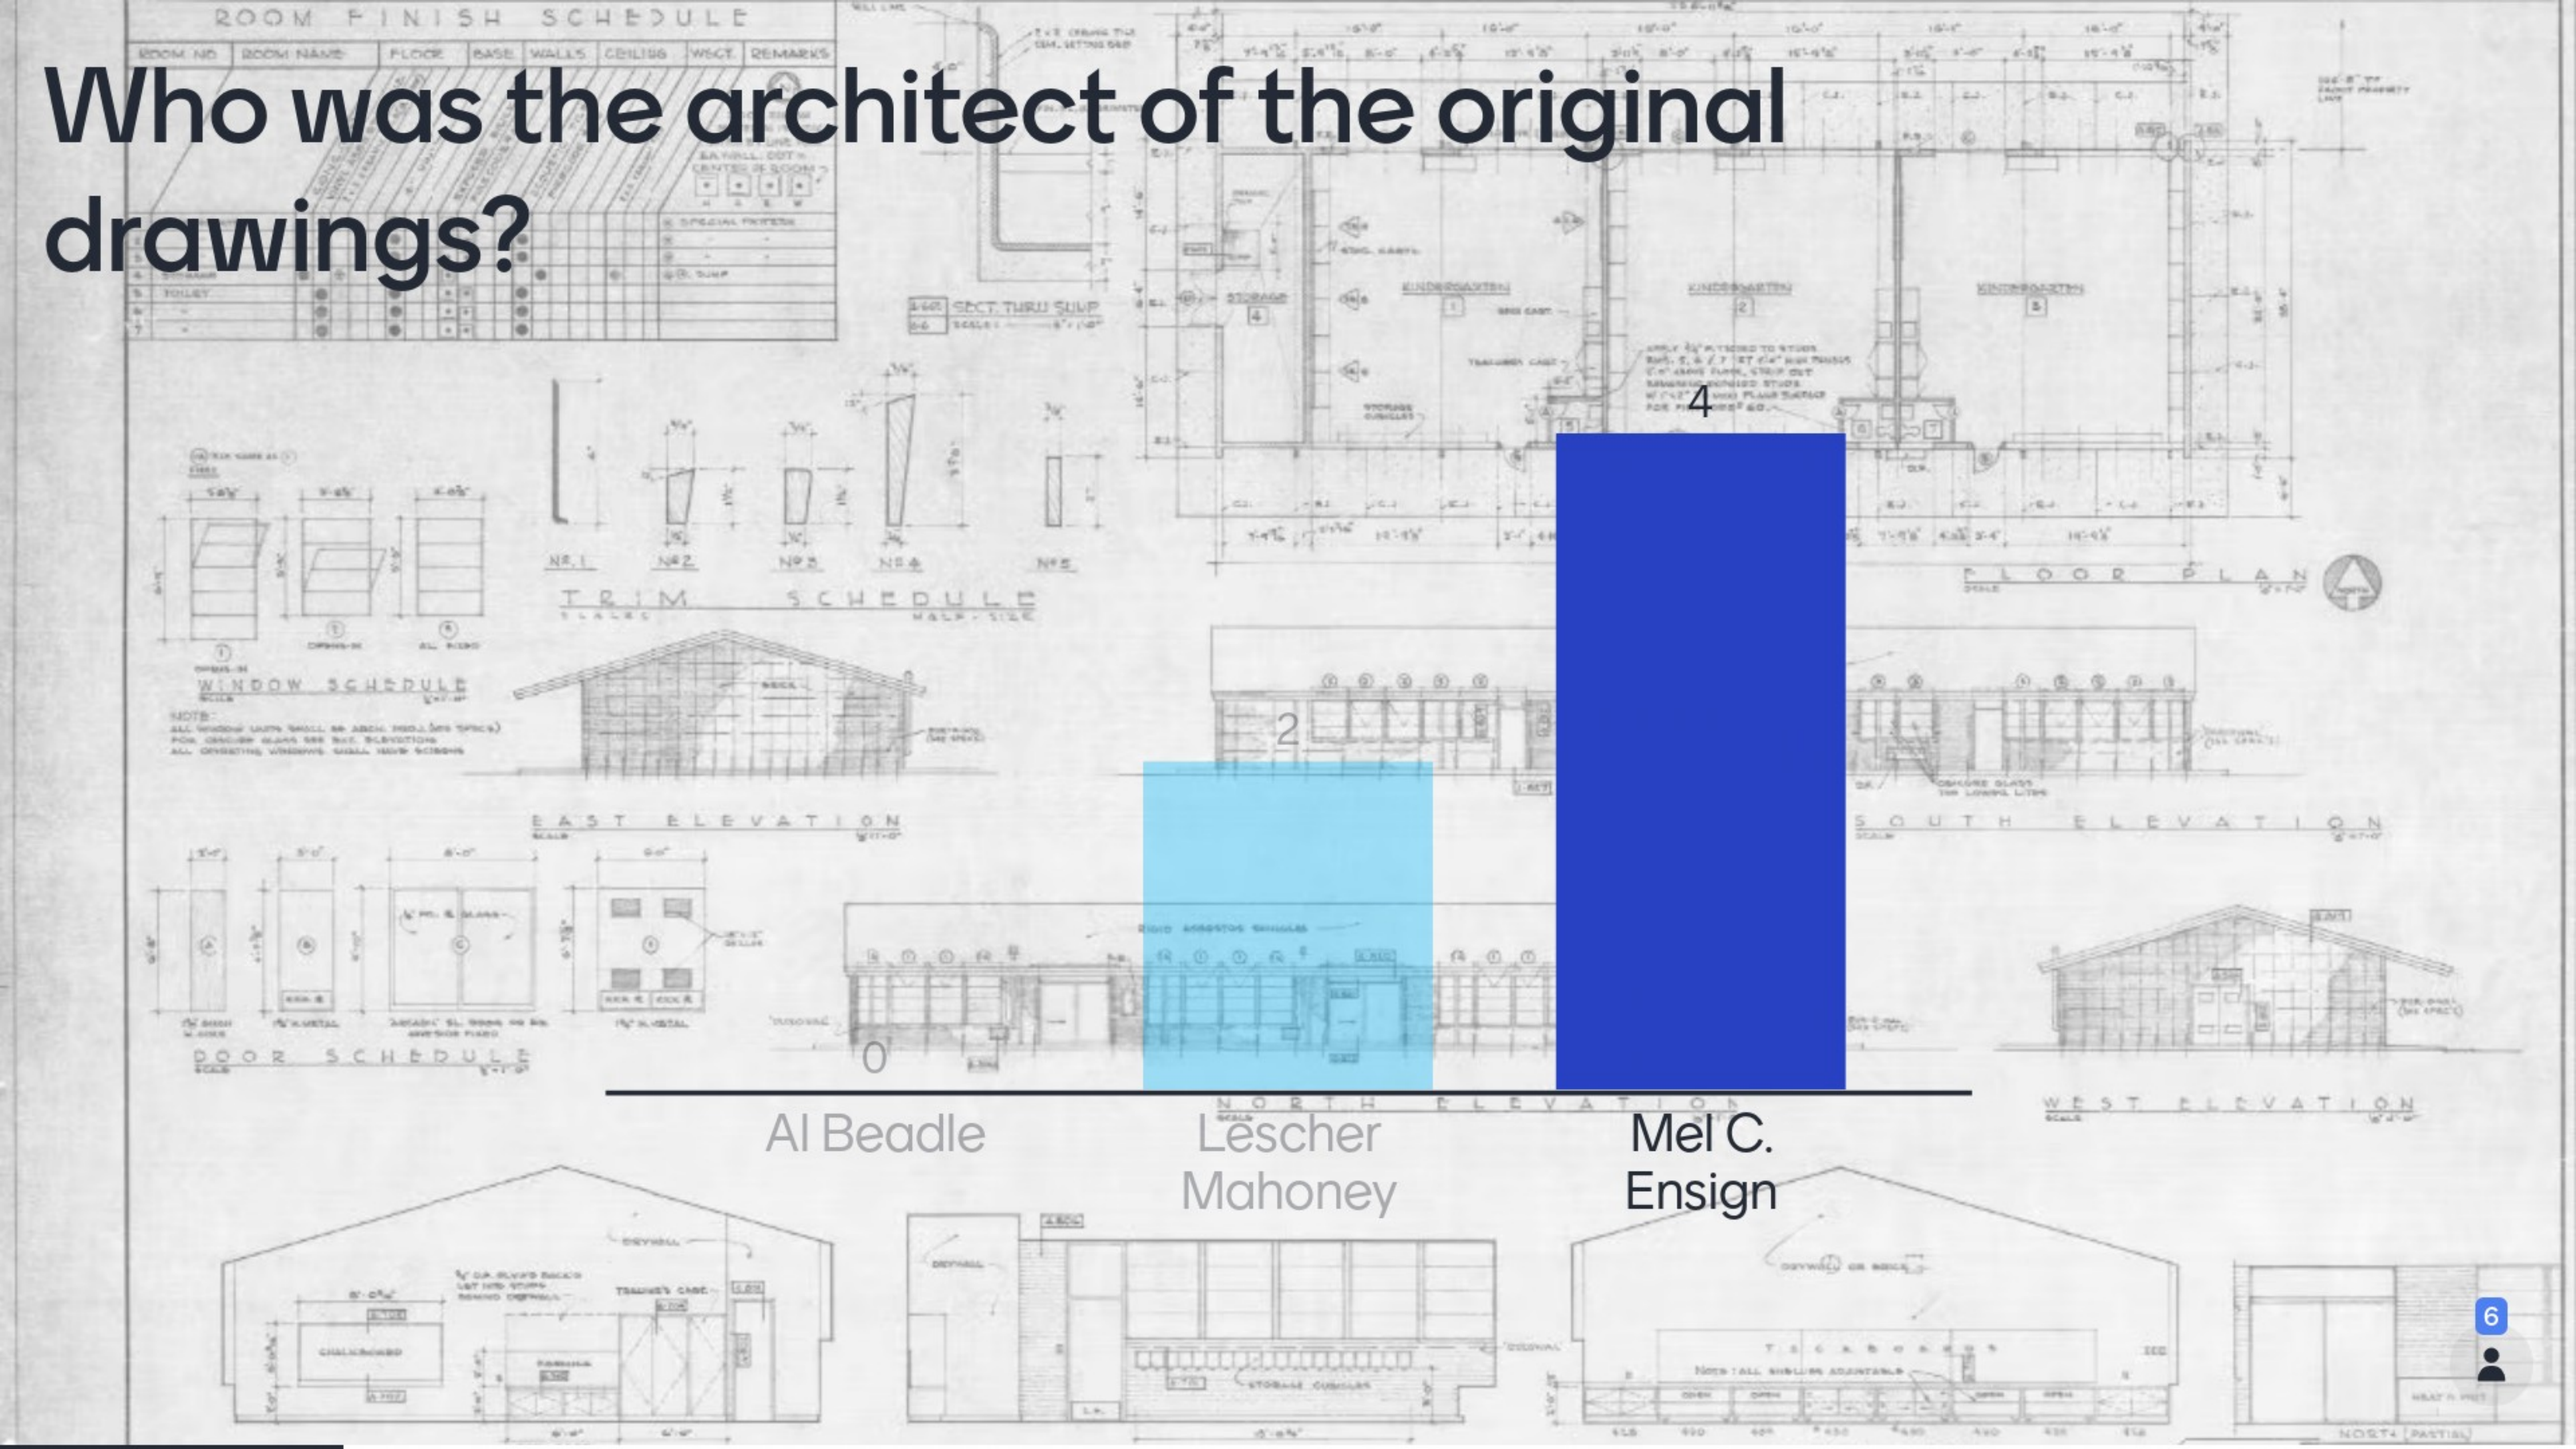

What was the population of Phoenix in 1958?

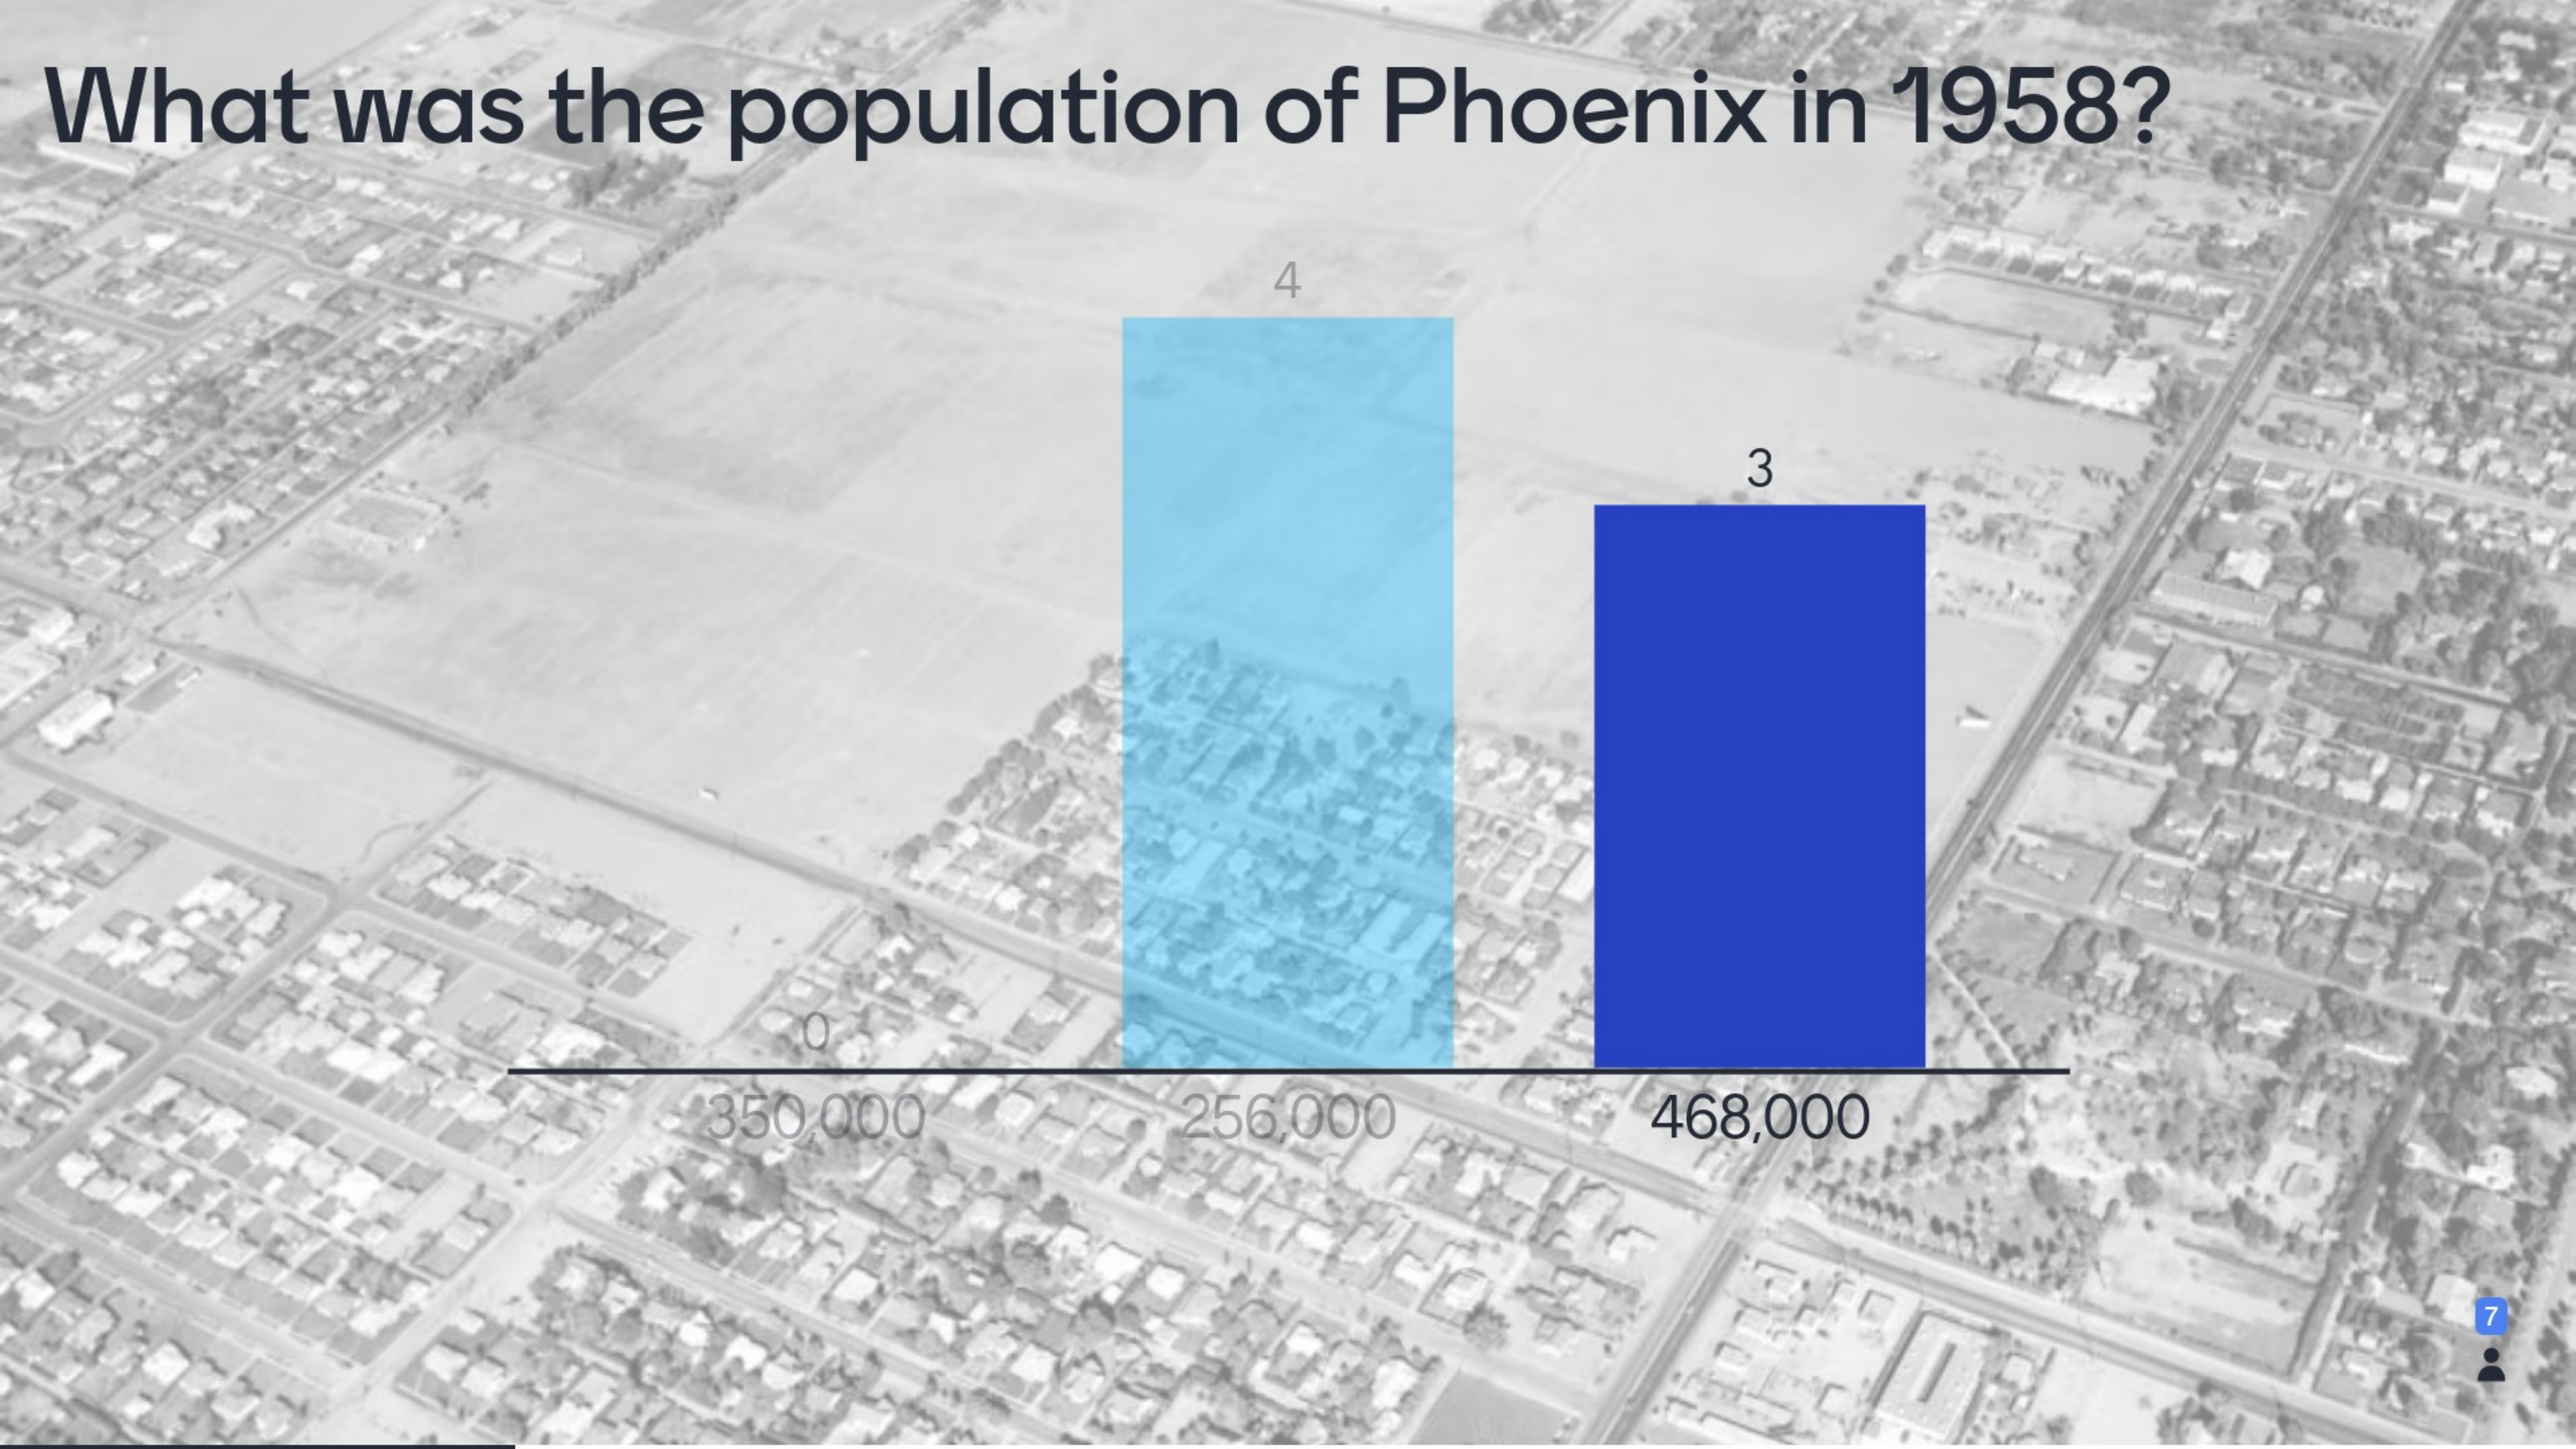

PRIORITIZATION DISCUSSION



Priorities List


1. One site - Pre-K and Panda on North side (no portables)
2. Drive through- safe/ efficient parent drop off and bus lane
3. Literacy center- (spaces for resource- small group)
4. Large PE Space
5. More Staff & Student Restrooms
6. Building 11 Refresh
7. Connecting doors in classrooms
8. Maker space/collab
9. Updated rooms throughout campus

A+ School of Excellence

CORE CONSTRUCTION

SPS+ ARCHITECTS

EXISTING SITE PLAN

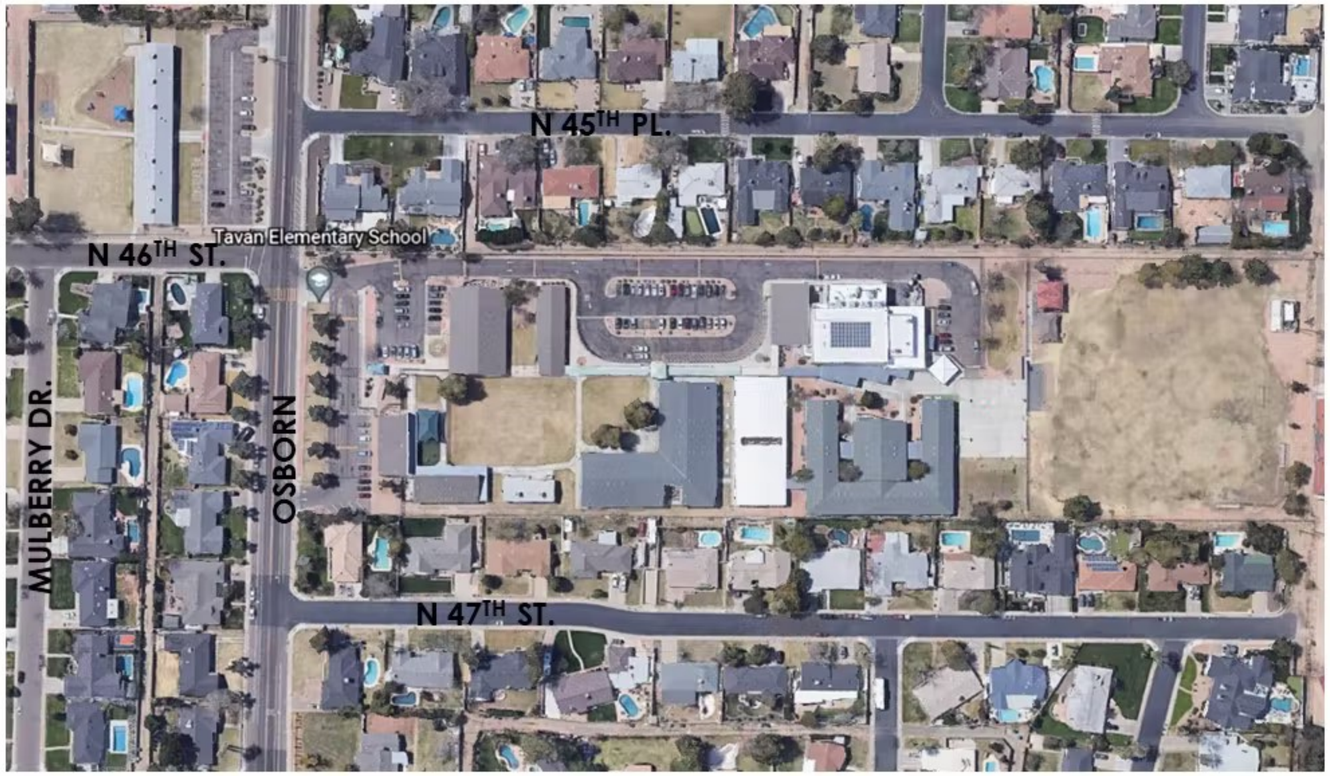

SITE NEEDS:

- Expand parking for staff.
- Improved safety of bus lane.
- Separation of parent and busses.
- Longer parent drop off lane.
- All students on North side of Osborn.
- Maintain stormwater retention areas.
- Removal of aged portables.

TAVAN ELEMENTARY SCHOOL - ACCOMMODATION / SITE PLAN




SCALE: 1" = 30'

ACCOMMODATION PLAN LEGEND


- PRE-K / PANDA
- KINDERGARTEN
- 1ST GRADE
- 2ND GRADE
- 3RD GRADE
- 4TH GRADE
- 5TH GRADE
- ELD/ MATH
- LRC
- CGP
- MAKER
- RESOURCE STAFF
- TEACHER'S LOUNGE
- SCHOOL BUS TRAFFIC
- STUDENT DROP OFF/PICK UP TRAFFIC

TOTAL EXISTING PARKING SPOTS:	72
TOTAL PROPOSED PARKING SPOTS:	93


ENLARGED VIEWS

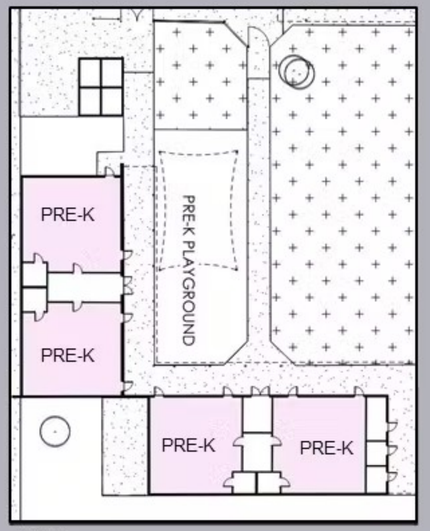


PRE-K

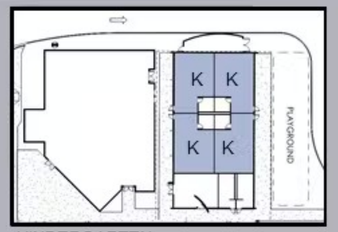


KINDERGARTEN

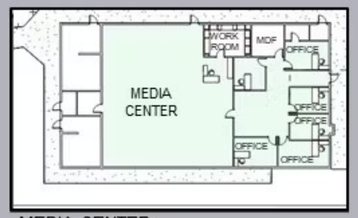


MEDIA CENTER

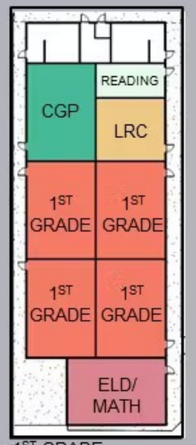

1ST GRADE

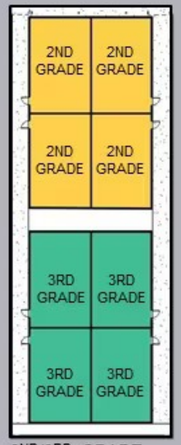


2ND/3RD GRADE

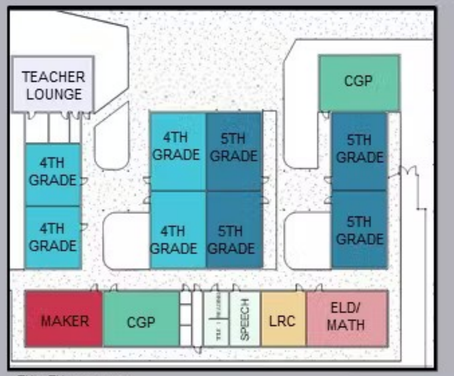

4TH/5TH GRADE


ADMINISTRATION & KINDER AREA

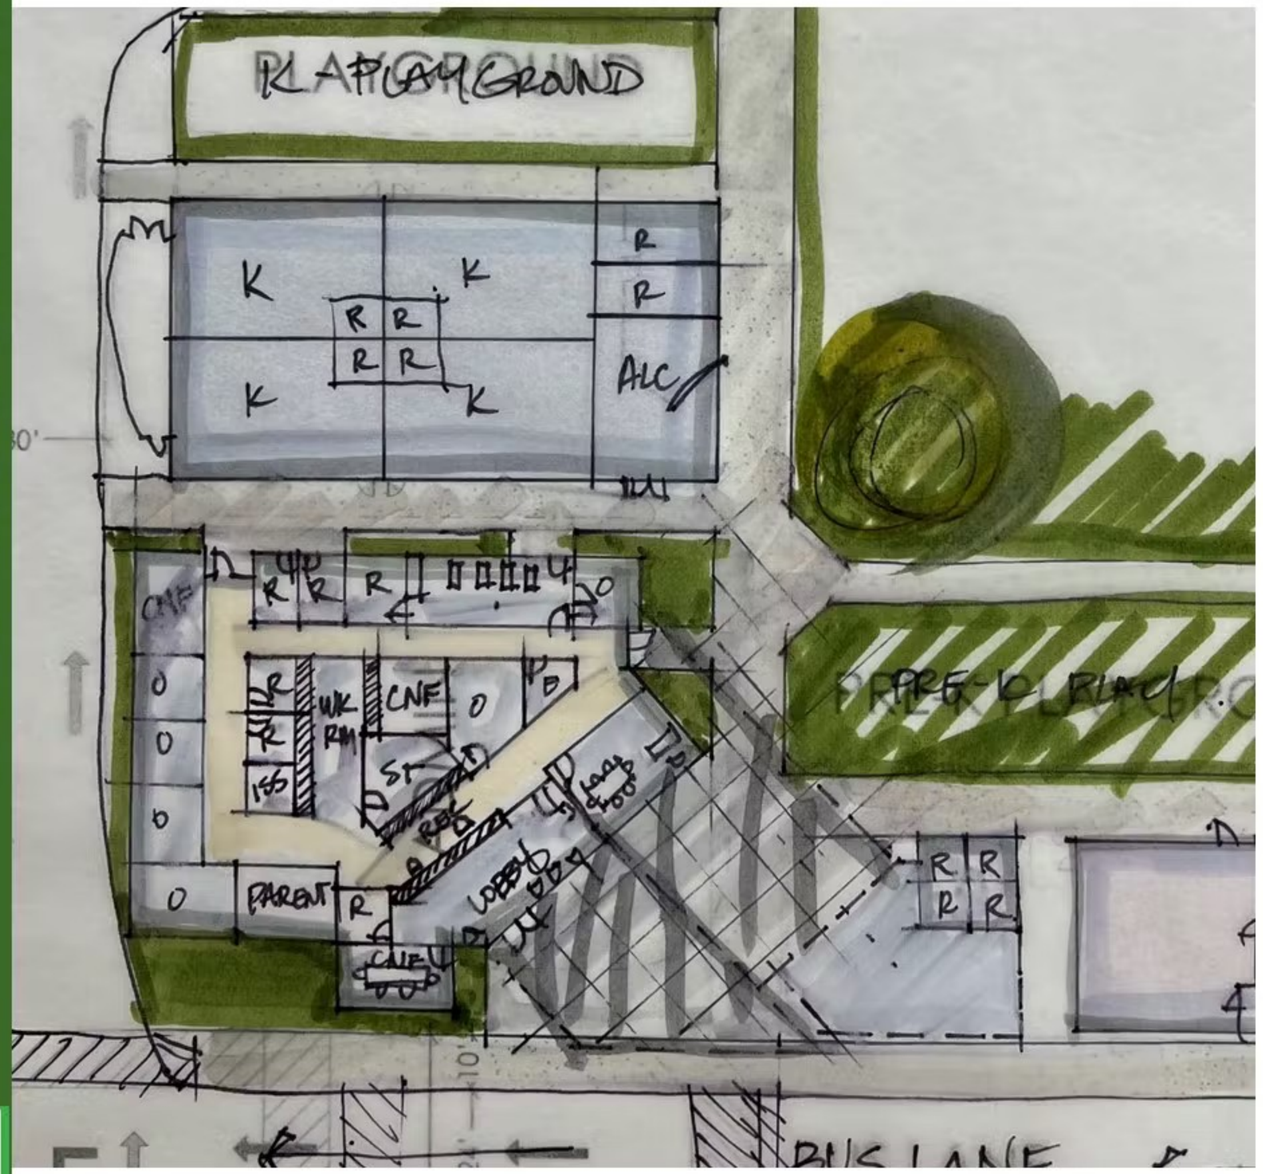

PRIORITIES:

- One site – Pre-K and Panda on North side of Osborn.
- Removal of portables.
- Renovate the existing Administration Building.
- New Administration building with secure lobby, nurse, break room, offices and conference rooms.
- Additional Restrooms
- New K Playground


KEY PLAN:

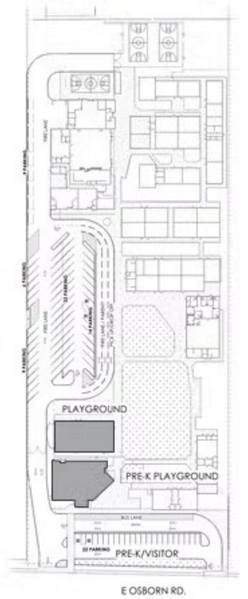

CORE CONSTRUCTION

SPS+ ARCHITECTS


MEDIA AND LITERACY TEAM

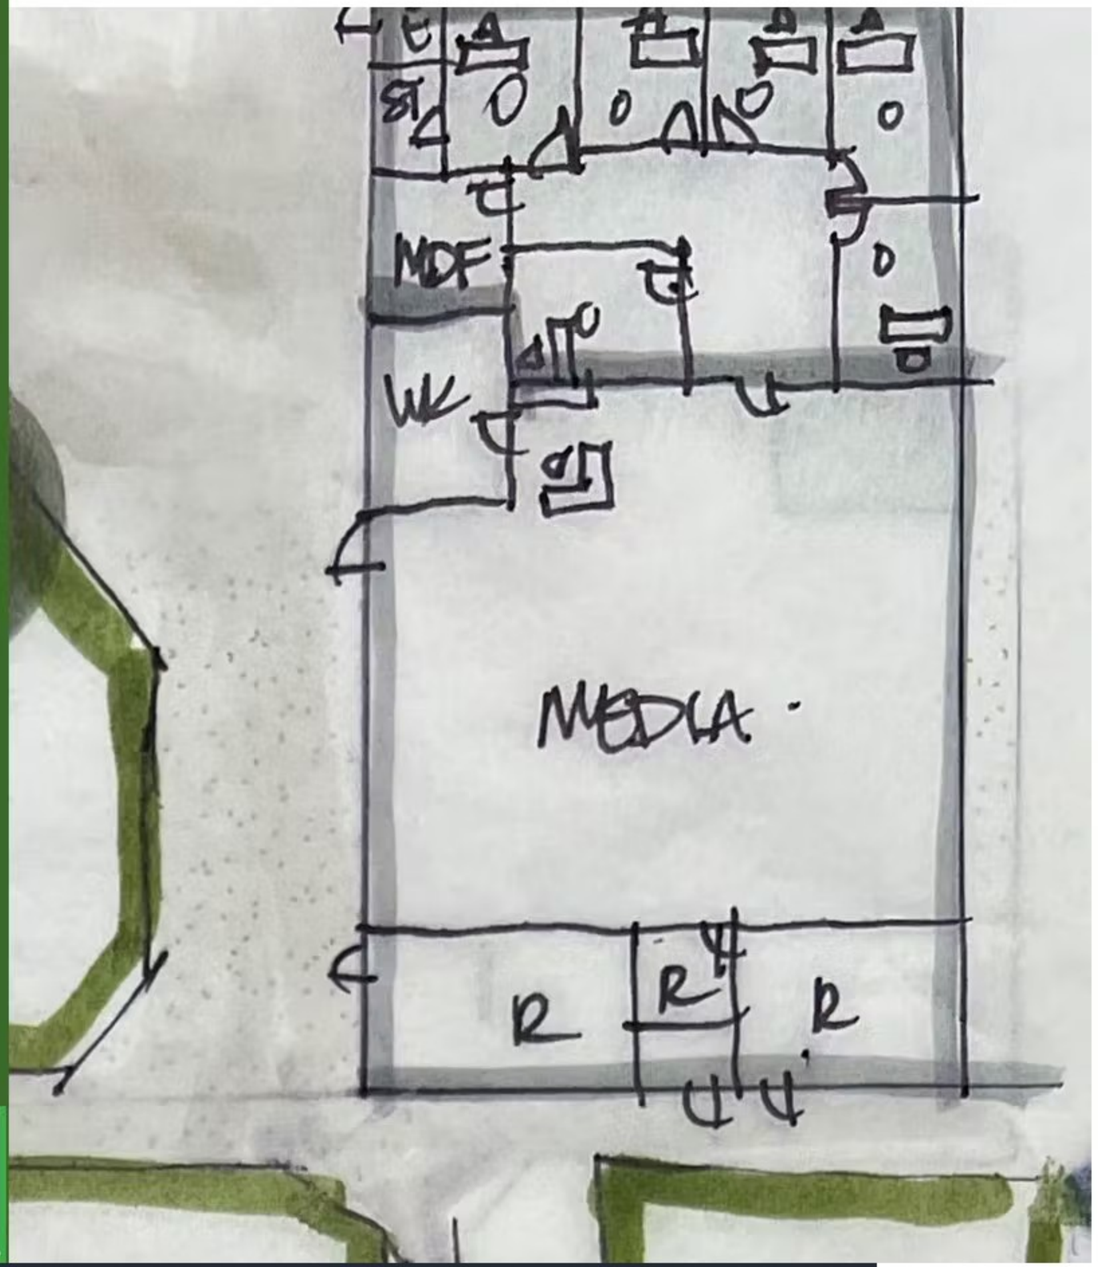

PRIORITIES:

- Create Literacy and Resource Center.
- Created break out rooms/ offices for Resource.
- Added an exterior exit and hallway to north end of building.
- Added a workroom and refresh library reception.


KEY PLAN:

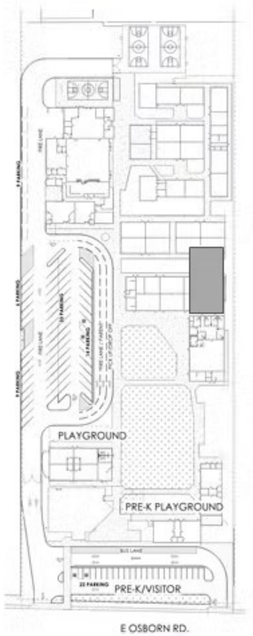

CORE CONSTRUCTION

SPS+ ARCHITECTS

ART, ALC & STORAGE - OPTION

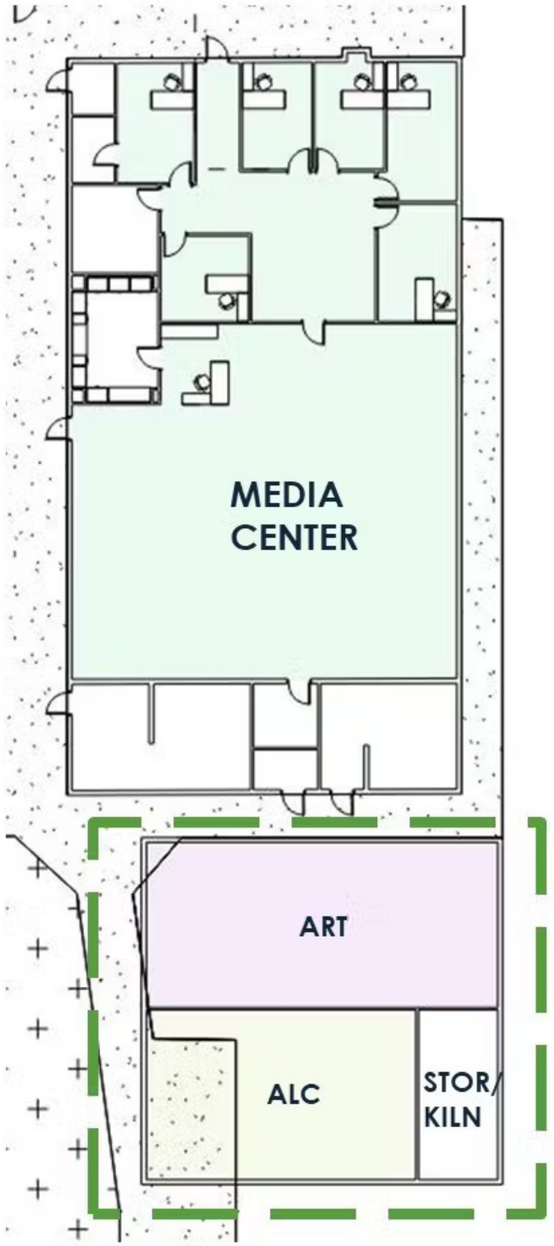


PRIORITIES:

- New construction creating:
  - ALC Classroom (900 SF)
  - Art Classroom (1,000 SF)
  - Storage/ Kiln Room

KEY PLAN:




EXPANDED P.E. – OPTION A

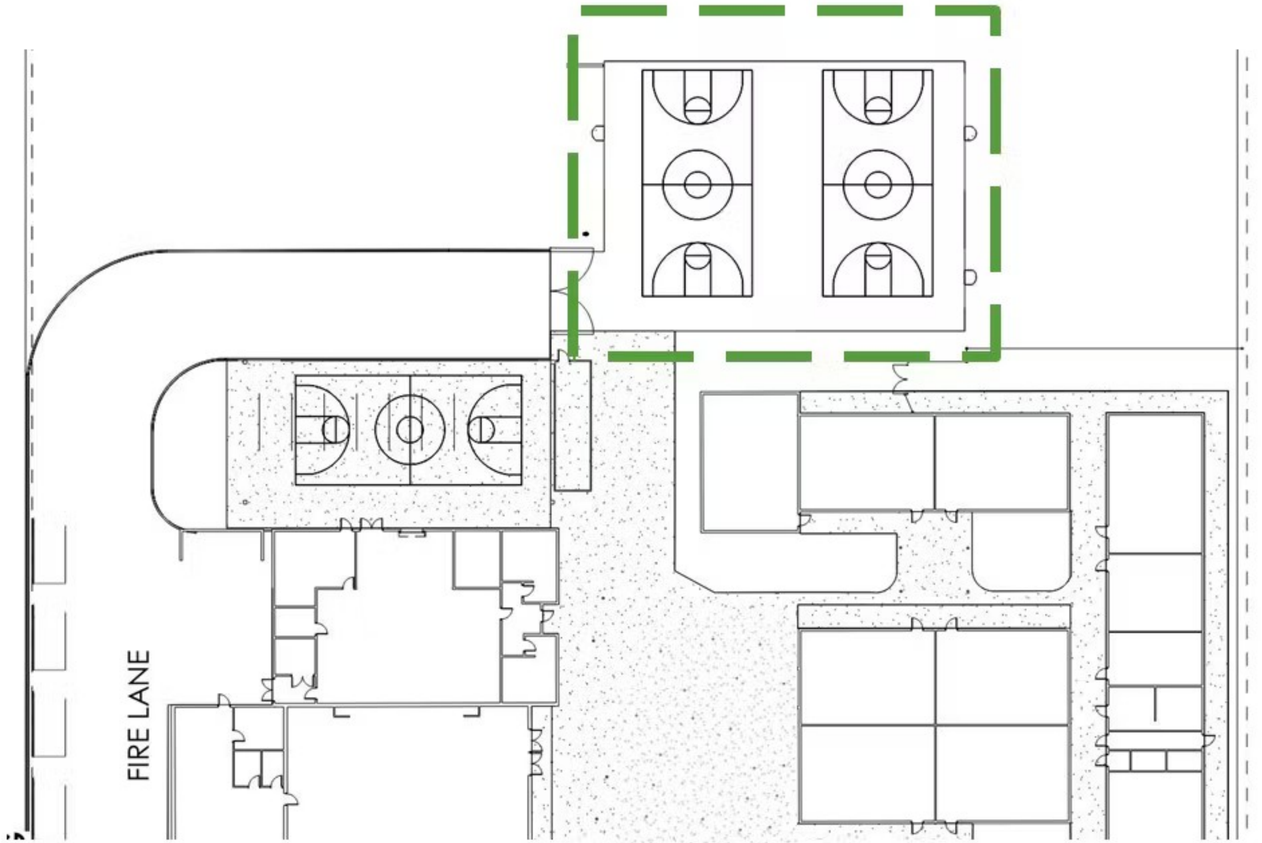

PRIORITIES:

- Expanded P.E. by covering existing courts.
- Potential addition of restrooms and storage for fields and P.E.

KEY PLAN:

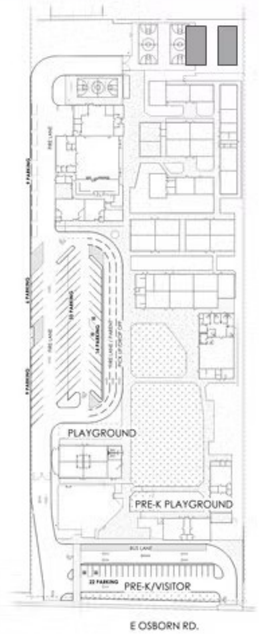






CORE CONSTRUCTION

SPS+ ARCHITECTS


EXPANDED P.E. – OPTION B

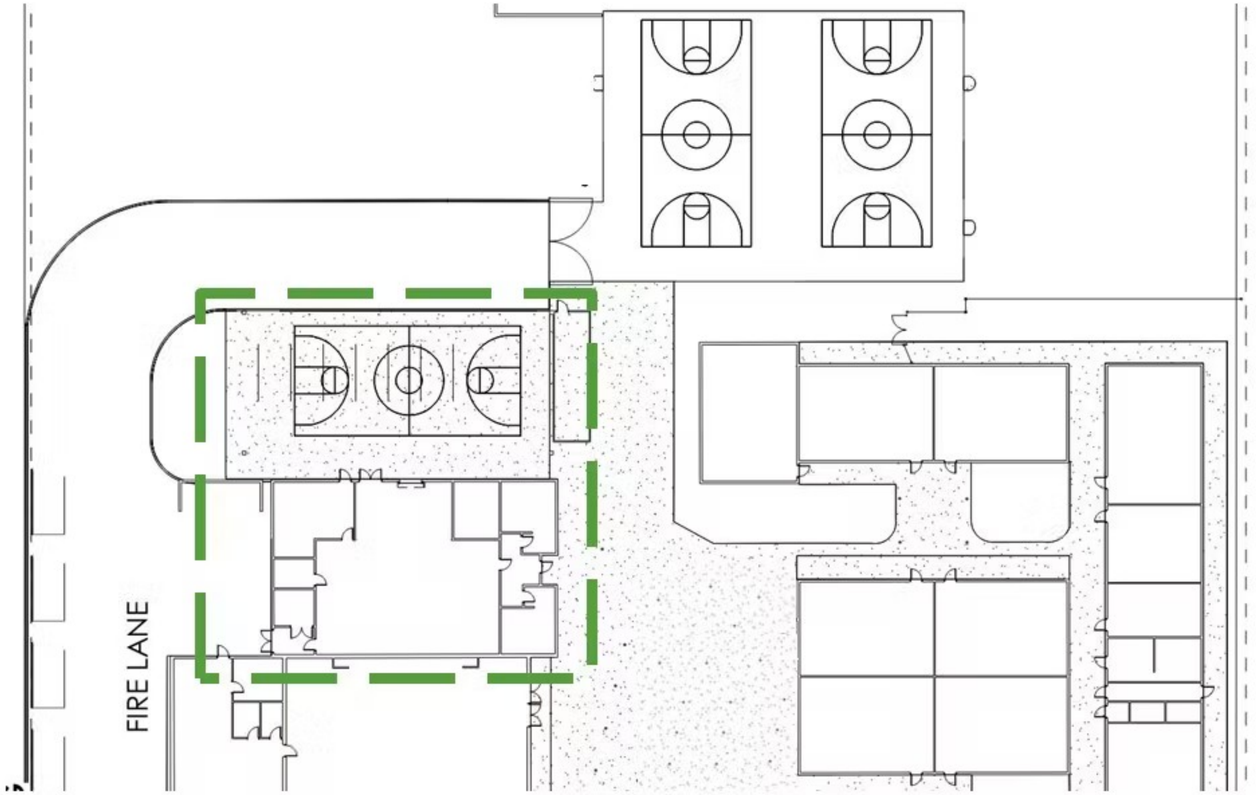

PRIORITIES:

- Expanded P.E. by creating a new exterior covered court.
- New access on north side of existing P.E.
- Potential new restrooms and storage.

KEY PLAN:

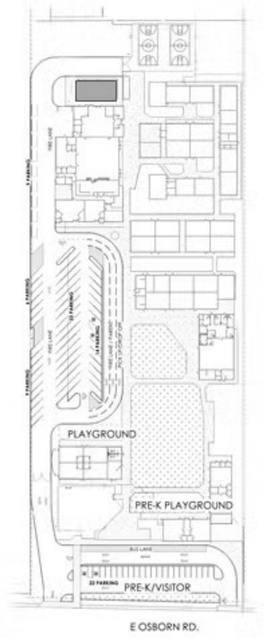





A+ School of Excellence

CORE CONSTRUCTION

SPS+ ARCHITECTS

What is your preferred P.E. expansion option?



TAVAN ELEMENTARY SCHOOL - ACCOMMODATION / SITE PLAN




SCALE: 1" = 30'

ACCOMMODATION PLAN LEGEND


- PRE-K / PANDA
- KINDERGARTEN
- 1ST GRADE
- 2ND GRADE
- 3RD GRADE
- 4TH GRADE
- 5TH GRADE
- ELD/ MATH
- LRC
- CGP
- MAKER
- RESOURCE STAFF
- TEACHER'S LOUNGE
- SCHOOL BUS TRAFFIC
- STUDENT DROP OFF/PICK UP TRAFFIC

TOTAL EXISTING PARKING SPOTS:	72
TOTAL PROPOSED PARKING SPOTS:	93


ENLARGED VIEWS

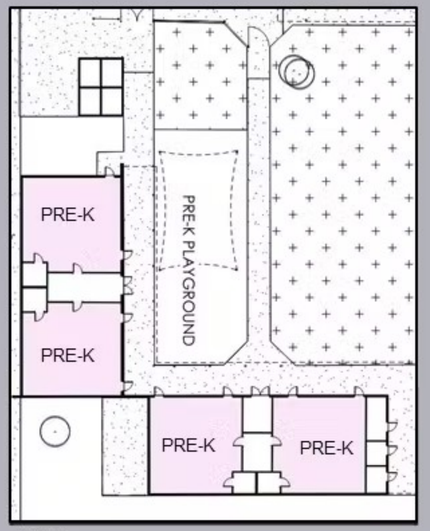


PRE-K

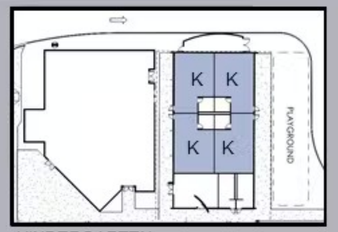


KINDERGARTEN

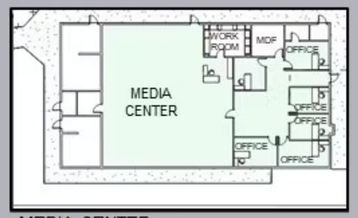


MEDIA CENTER

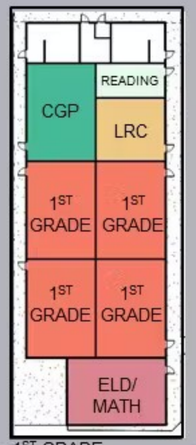

1ST GRADE

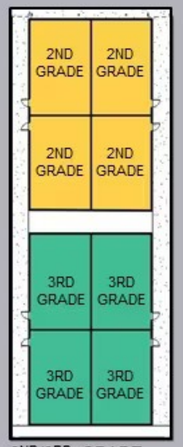


2ND/3RD GRADE

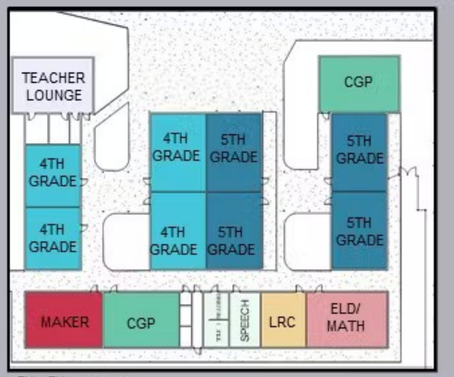

4TH/5TH GRADE

Rank these statements

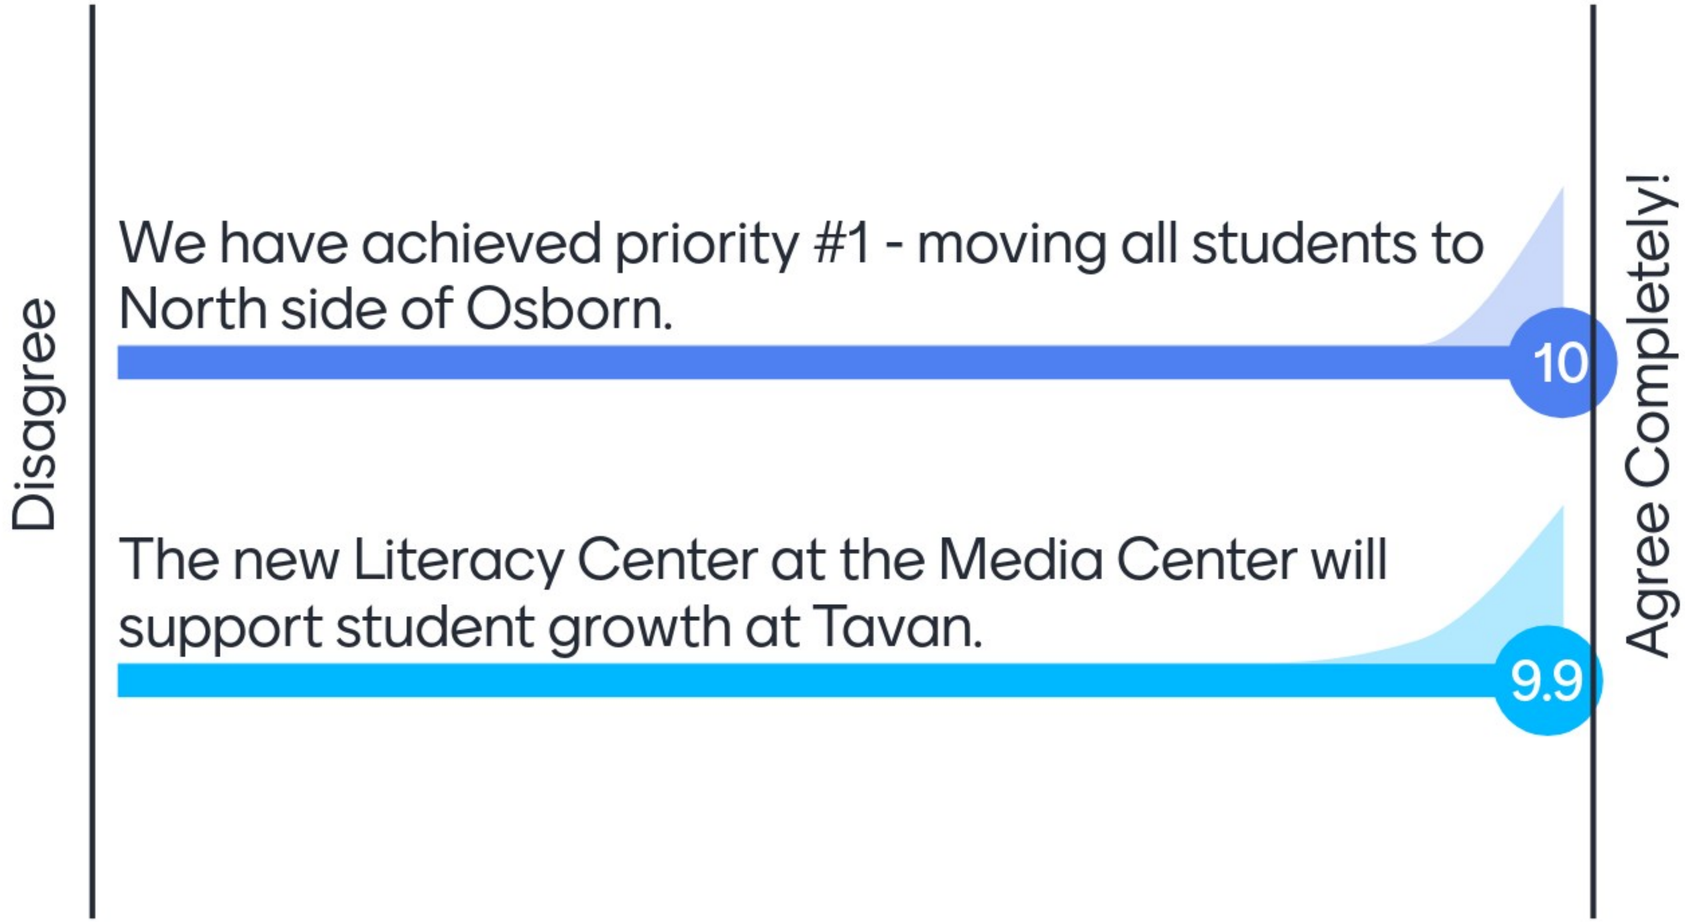


ANY
QUESTIONS?
1 questions
0 upvotes