Pueblo Elementary Visioning

BWS ARCHITECTS | Meeting #6

February 10, 2022



AGENDA

Site Plan Development

Floor Plan Development

Exterior Elevations

Let’s Hear from You




Connect, Grow & Celebrate All ... Viva Pueblo!

- Courtyards / Plazas
- Sun Control
- Shaded Outdoor Play Area
- Color!
  - Interior & exterior
  - Colored as design features
- The Warmth of Materials
- Natural Light & Views in Classrooms
- Connections to the exteriors
- Library – prominence for all
- Collaborative Spaces w/ natural light & views
- Variety of Outdoor Play equipment
- Circular Balls as traffic barriers



GROUP 1



GROUP 2



GROUP 3

VISIONING MEETING #3 SITE PLAN WORKSHOP

GROUP 1




GROUP 2



GROUP 3



OPTION 4

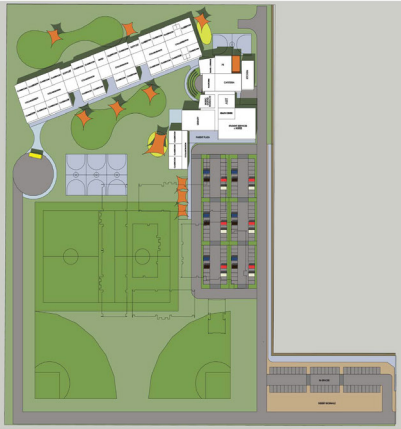

VISIONING MEETING #4 SITE PLAN OPTIONS

SITE PLAN


DIG RETENTION
BUILDING C
CLASSROOM BUILDING
BUILDING A
ADMIN BUILDING
BUILDING B
MULTIPURPOSE BUILDING
OUTDOOR THEATER
PLAY AREA
PLAY AREA
SWING AREA
OPEN PLAY AREA
SUCCULENT GARDEN

HAVE WE ADDRESSED YOUR INPUT FOR THE SITE DESIGN?








CURRENT FLOOR PLANS



ADMIN BUILDING FLOOR PLAN

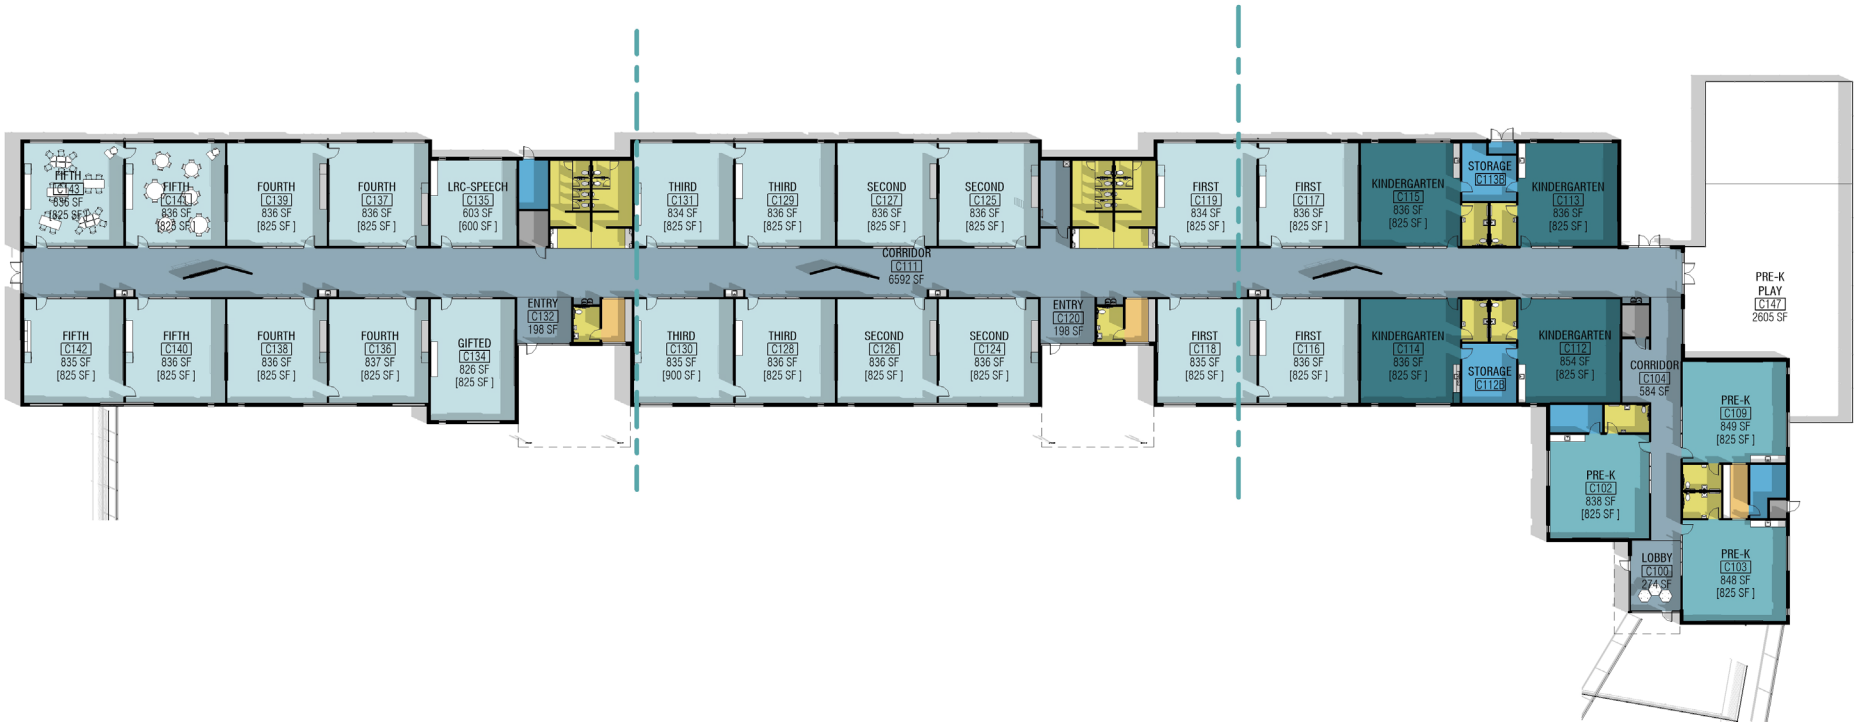

CLASSROOM BUILDING FLOOR PLAN



MULTI-PURPOSE BUILDING FLOOR PLAN

DO THE PLANS REFLECT HOW PUEBLO WILL EDUCATE STUDENTS FOR THE FUTURE?

ACOUSTICAL DESIGN

Incorporate Color's in th shaped pieces. Each grade has a color & comman areas have all the colors



DISCOVERY

Discovery & play All WORKS WELL. MIX IT WITH NATURE LIGHT/CONNECTION OUTDOORS (BOTH SEEM TO BE THE SAME)




NATURAL LIGHT

Like the area for Students to work out in the Classroom



unique communal

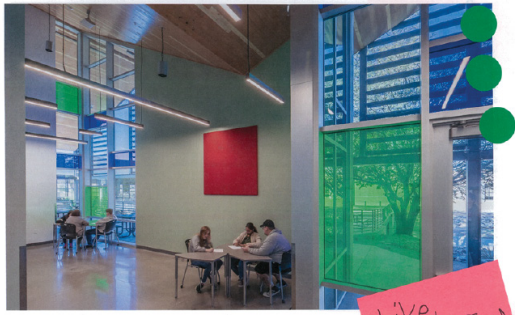

Like color diffused windows






Slats for sun exposure would be nice

WS | ARCHITECTS

CONNECT, GROW, CELEBRATE ALL. . . . VIVA PUEBLO!

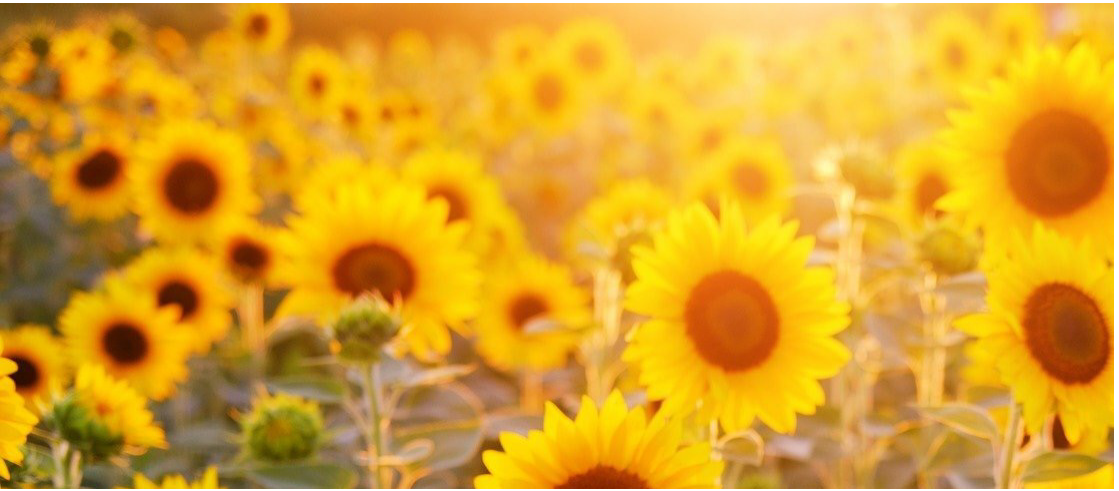



GOALS

DIVERSITY

INCLUSIVENESS

UNIQUE PROGRAM


CONNECTEDNESS

COLLABORATIVE LEARNING





SCHEMATIC DESIGN BUILDING ELEVATIONS

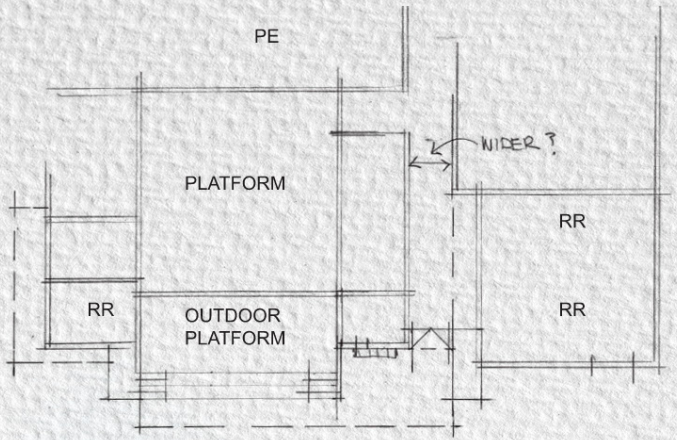



MPR - EAST ELEVATION

SCHEMATIC DESIGN BUILDING ELEVATIONS




SCHEMATIC DESIGN BUILDING ELEVATIONS




CLASSROOM BUILDING - SOUTH ELEVATION


SCHEMATIC DESIGN BUILDING ELEVATIONS

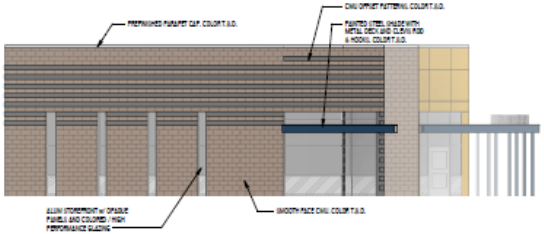


Admin - West Elevation - Color
1/8" = 1'-0"

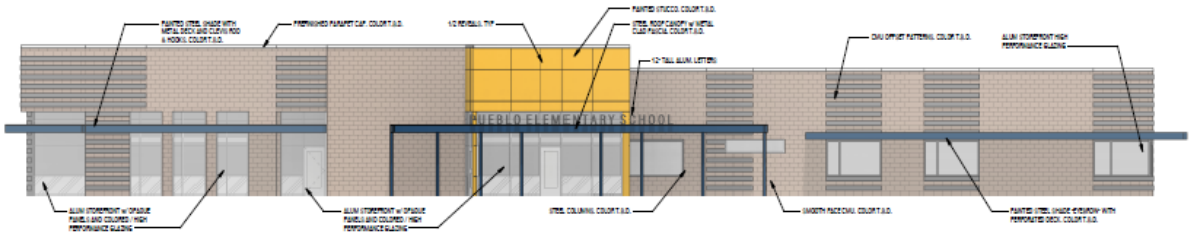

Admin - South Elevation - Color
1/8" = 1'-0"

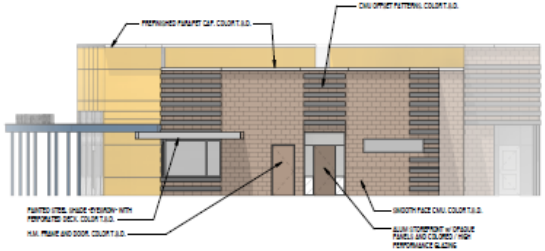


Admin - East Elevation - Color
1/8" = 1'-0"

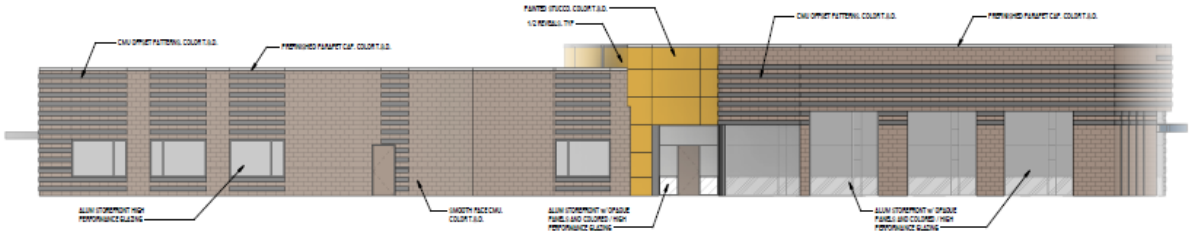


Admin - North Elevation - Color
1/8" = 1'-0"


REVIT BUILDING ELEVATIONS – ADMIN

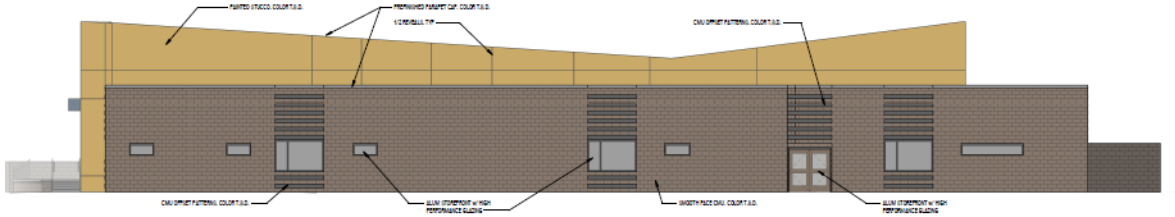


N MPR - North Elevation - Color
SCALE: 1/8" = 1'-0"

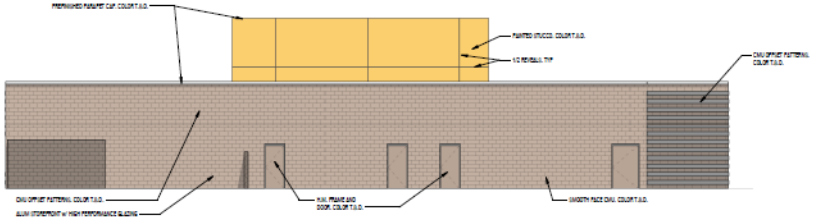

W MPR - West Elevation - Color
SCALE: 1/8" = 1'-0"

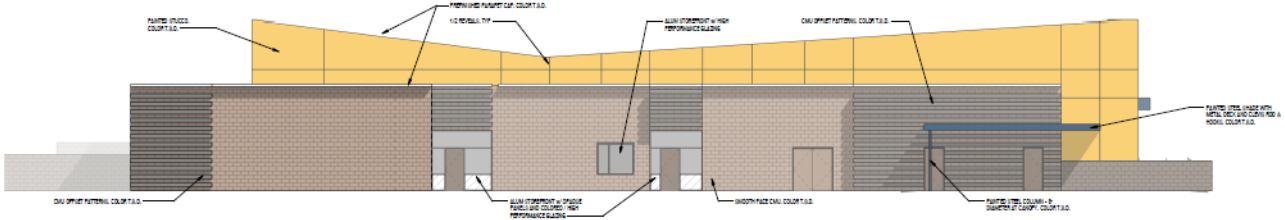

S MPR -South Elevation - Color
SCALE: 1/8" = 1'-0"

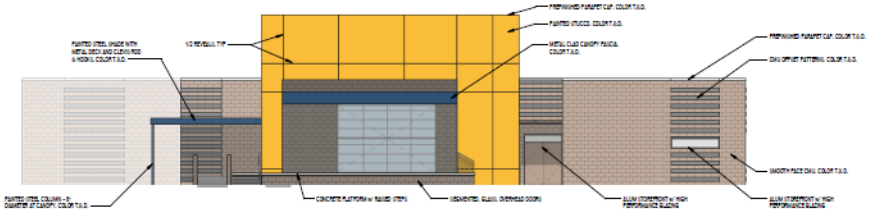


E MPR - East Elevation - Color
SCALE: 1/8" = 1'-0"


REVIT BUILDING ELEVATIONS – MPB




S Classroom - Overall South Elevation - Color
1/16" = 1'-0"

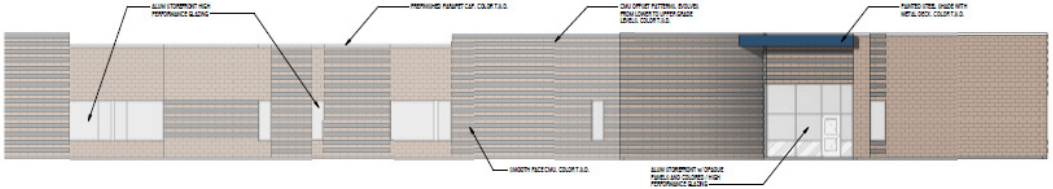

SE Classroom - South (E) Elevation - Color
1/8" = 1'-0"

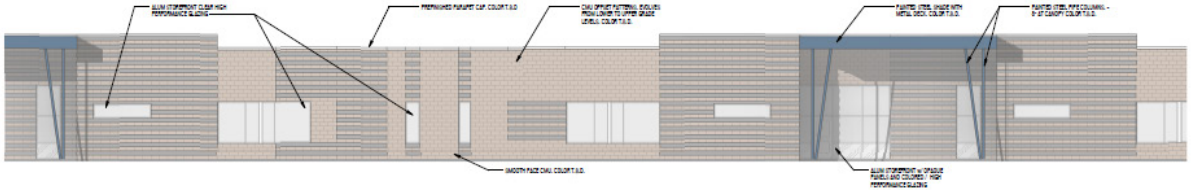

SC Classroom - South (C) Elevation - Color
1/8" = 1'-0"

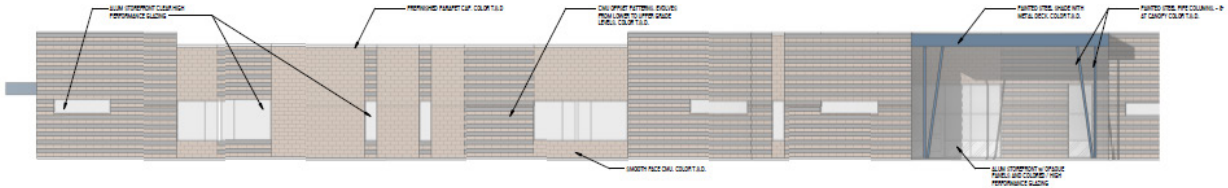

SW Classroom - South (W) Elevation - Color
1/8" = 1'-0"

REVIT BUILDING ELEVATIONS – CLASSROOMS




BUILDING MASSING



BUILDING MASSING

CLASSROOMS OVERALL SOUTH ELEVATION

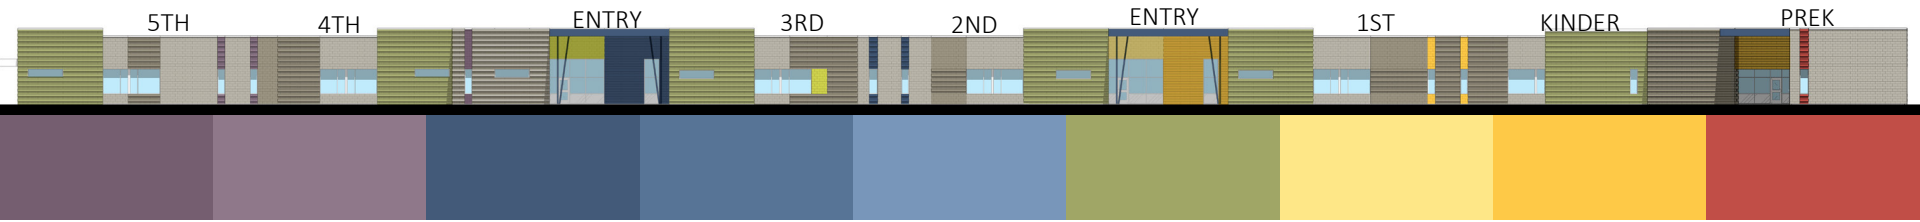





COLOR STUDY



ADMIN - SOUTH ELEVATION



ADMIN - SOUTH ELEVATION



ADMIN - SOUTH ELEVATION



ADMIN - SOUTH ELEVATION

COLOR STUDY

LET'S HEAR FROM YOU



DO YOU LIKE THE DIRECTION THE PROJECT IS HEADING?

HAVE WE ADDRESSED YOUR COMMENTS FROM THE PREVIOUS MEETING?

HAS THE PROJECT CAPTURED THE PUEBLO CULTURE?

QUESTIONS & WRAP UP

