# Ocean View School District

## Vista View Modernization Update
## November 17, 2020

**Presented by:**
**Michael Conroy, Ed.D., Deputy Superintendent**
**Jim Choate, Director of Facilities**

# *Purpose – Review*

1. Exterior Plan

    a) Exterior school branding

2. Interior Branding Plan


    a) Hallway mural locations

    b) Mural design concepts

# *Exterior Plan Branding Concept*




**MURAL GRAPHIC DETAILS**
SCALE: NTS

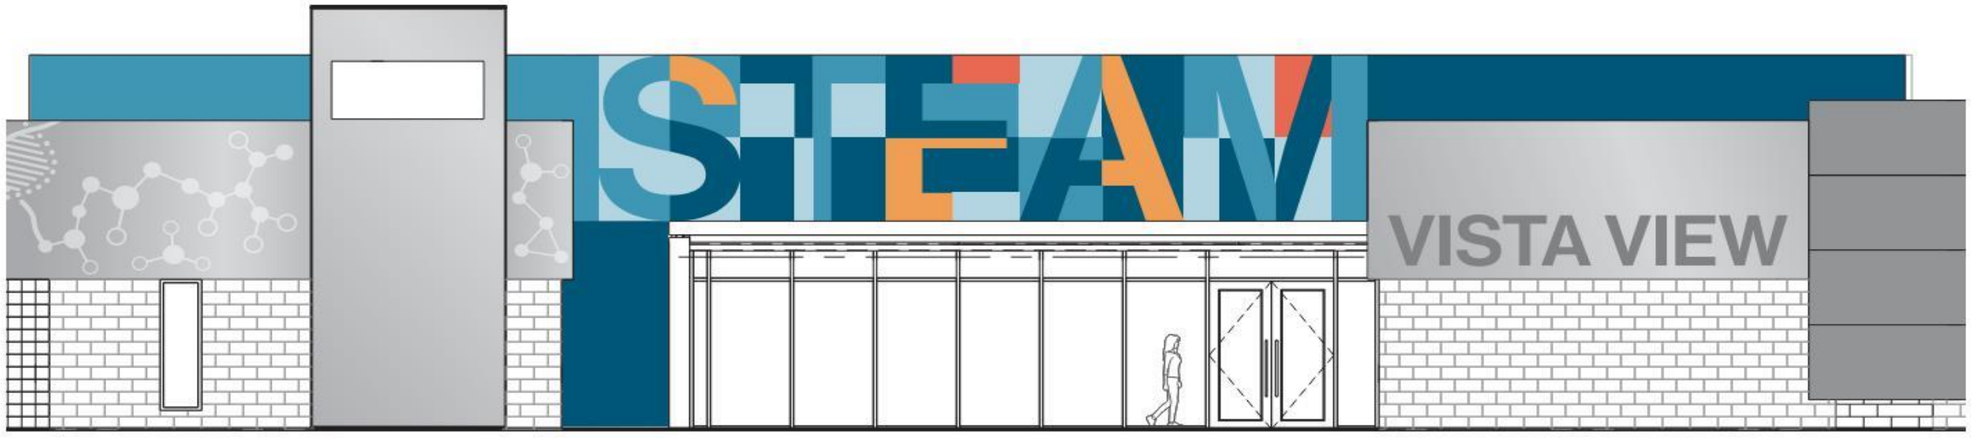


**BUILDING FRONT ENTRANCE - ELEVATION - B - MURAL**
SCALE: 1/8" = 1'- 0"

DLR Group

| | |
|---|---|
| **PROJECT** | Vista View |
| **PROJECT #** | 75-20604-00 |
| **DATE** | 09 24 20 |
| **PHASE** | Schematic Design |

**SHEET** 1

# *Exterior Branding Concept*




# *Exterior Branding Concept*



# *Proposed Interior Mural Plan Locations*



# *Proposed Interior Office Wall Mural*
# *STEAM Mural*

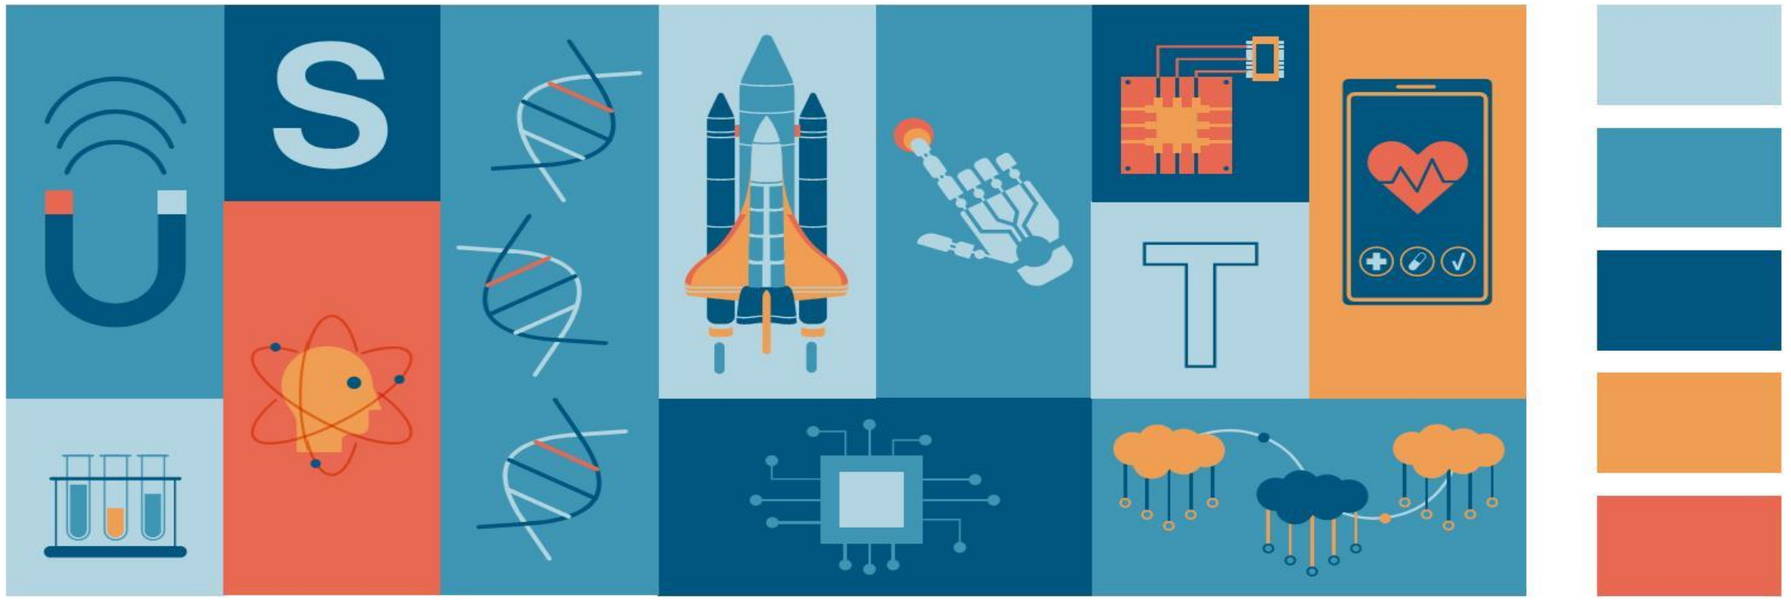


COLOR OPTION 1.1




GRAPHICS WALL | SCALE: 1/4" = 1'- 0"


DLR Group

| | |
|---|---|
| PROJECT | Vista View |
| PROJECT # | 75-20604-00 |
| DATE | 10 05 20 |
| PHASE | Design Development |


SHEET 1

# *Proposed Interior Hallway Mural*


# *Science Mural*

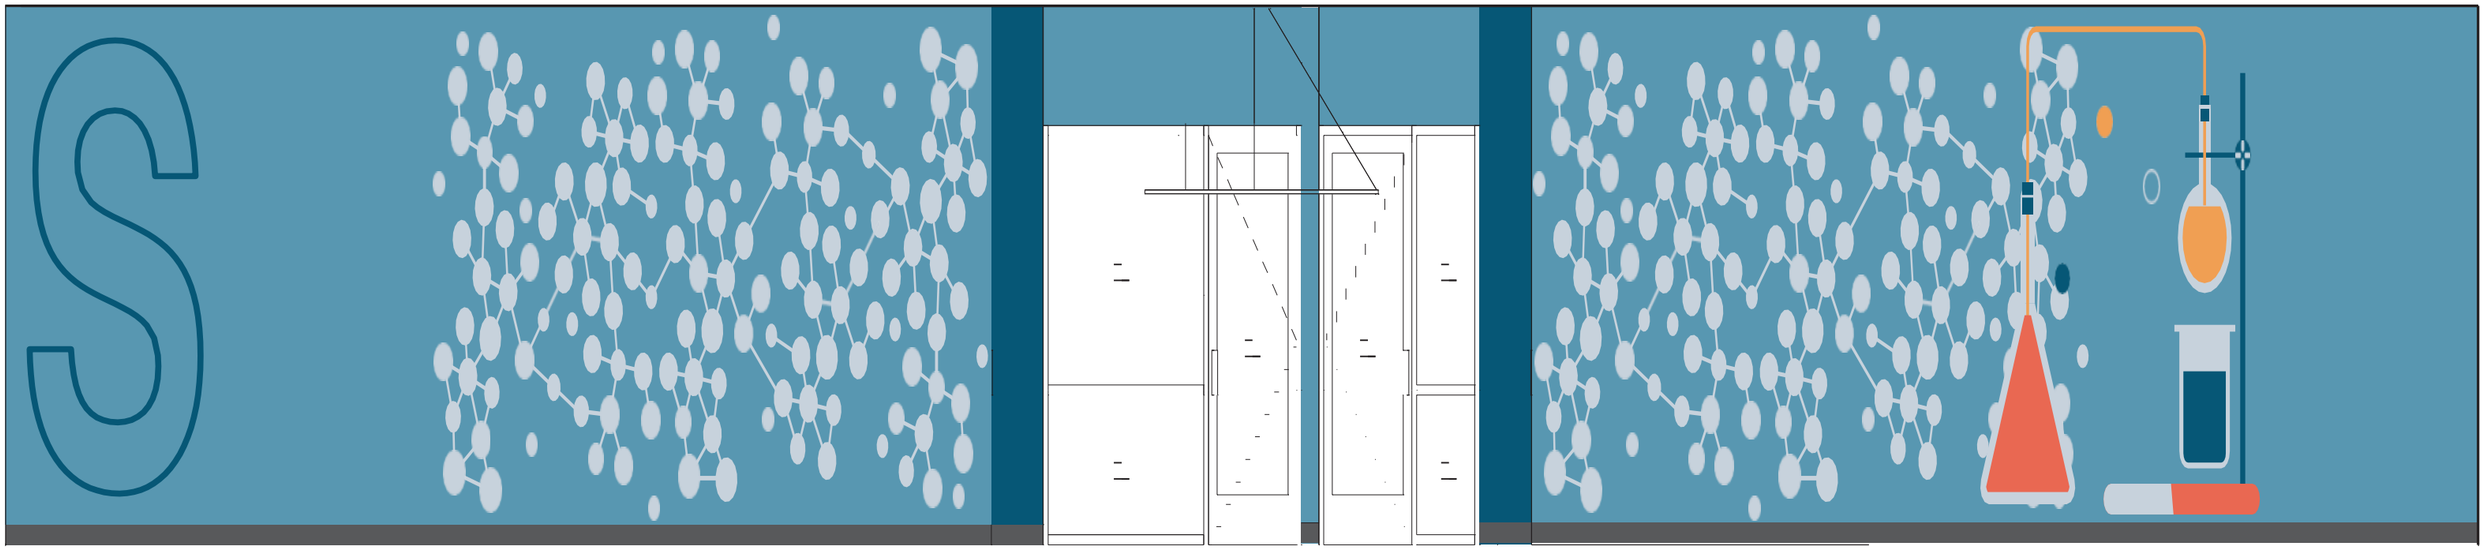


# *Proposed Interior Hallway Mural*
# *Technology Mural*

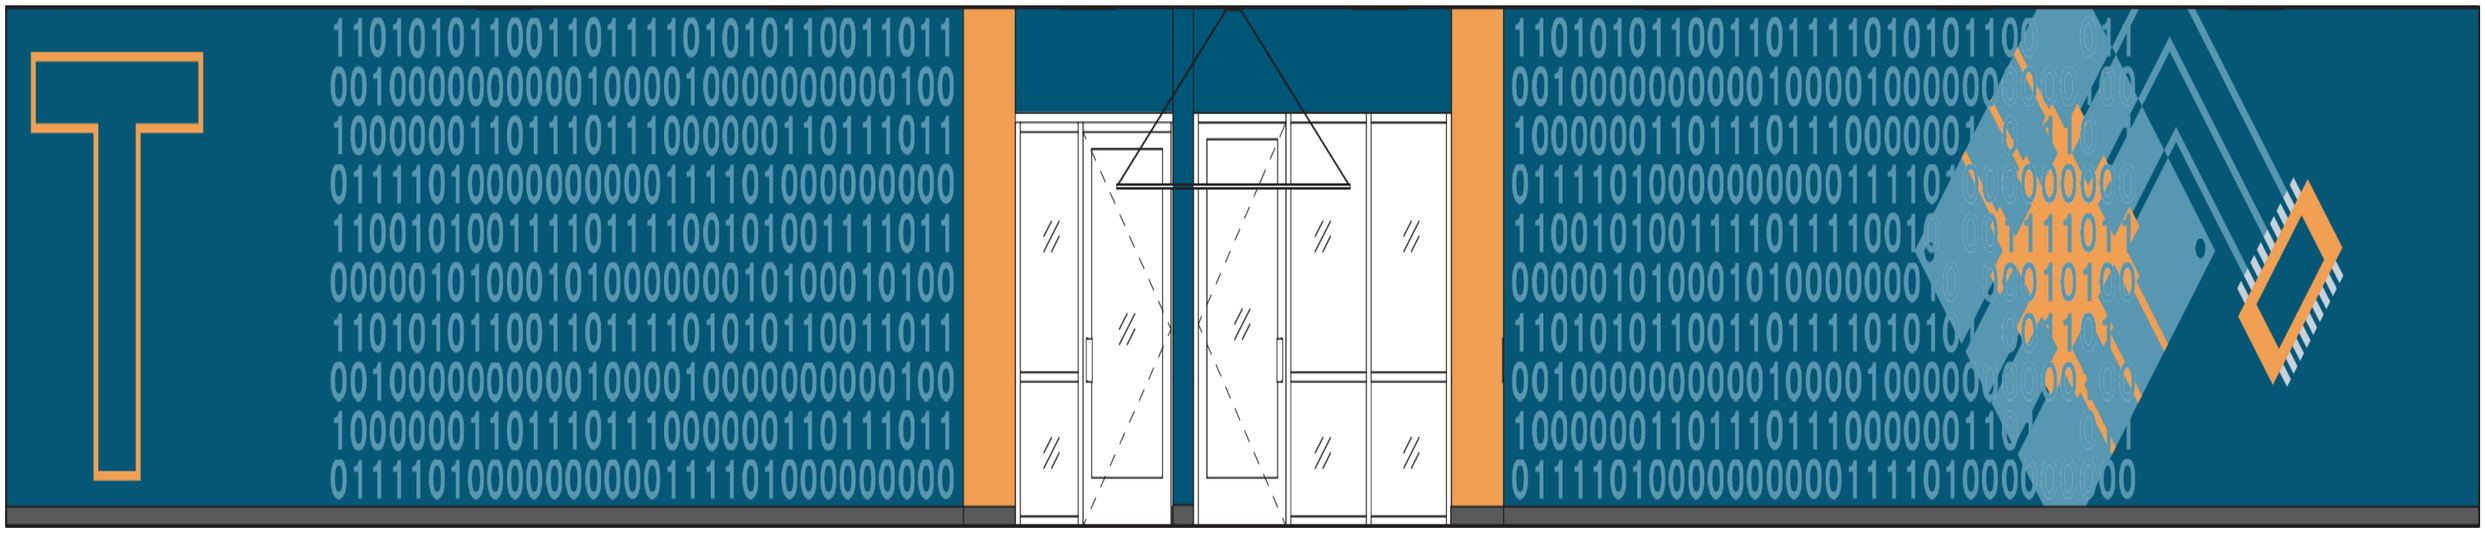

# *Proposed Interior Hallway Mural*
# *Engineering Mural*

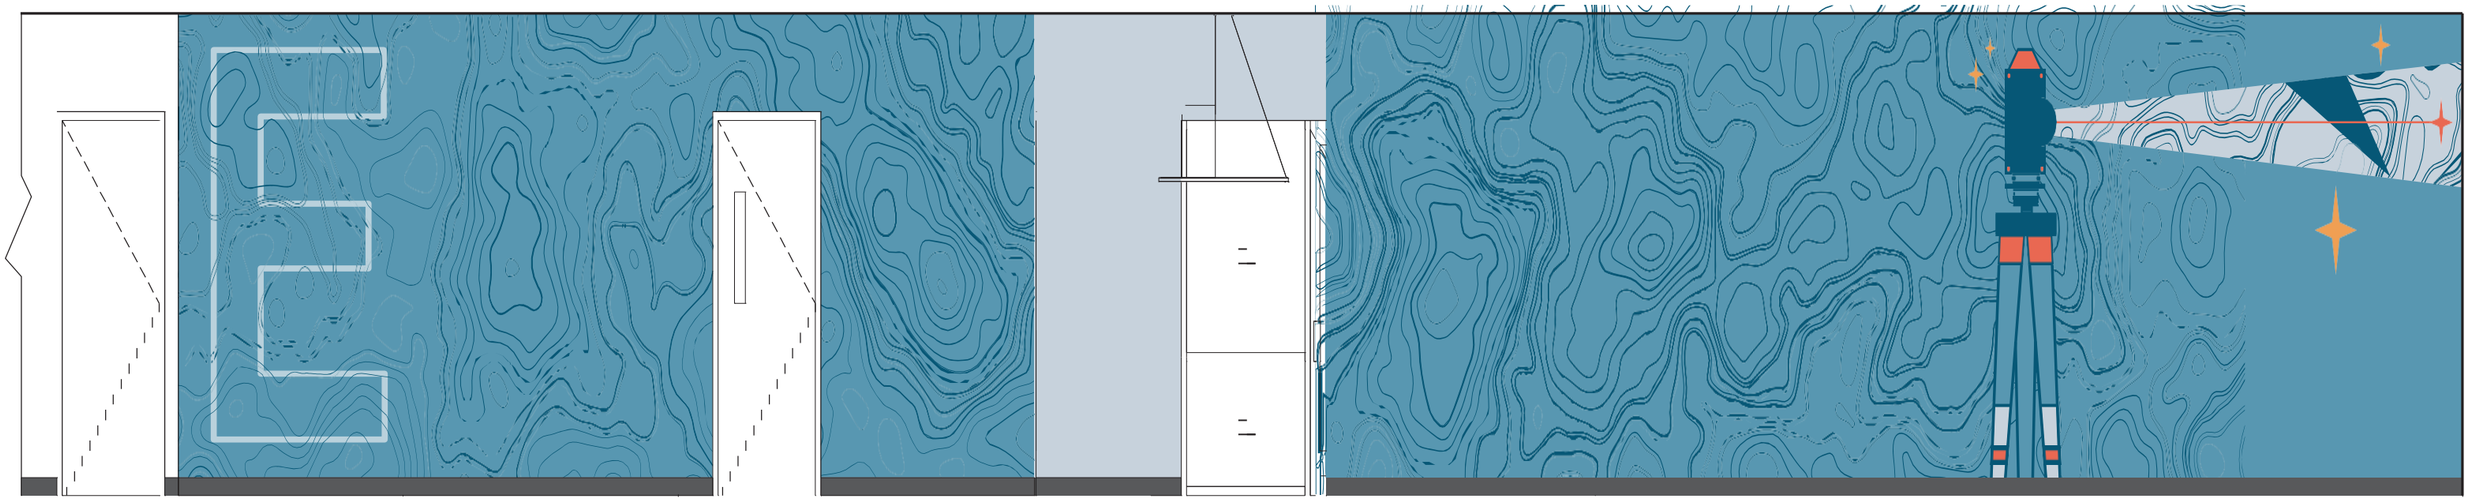


# *Proposed Interior Hallway Mural*
# *Art Mural*

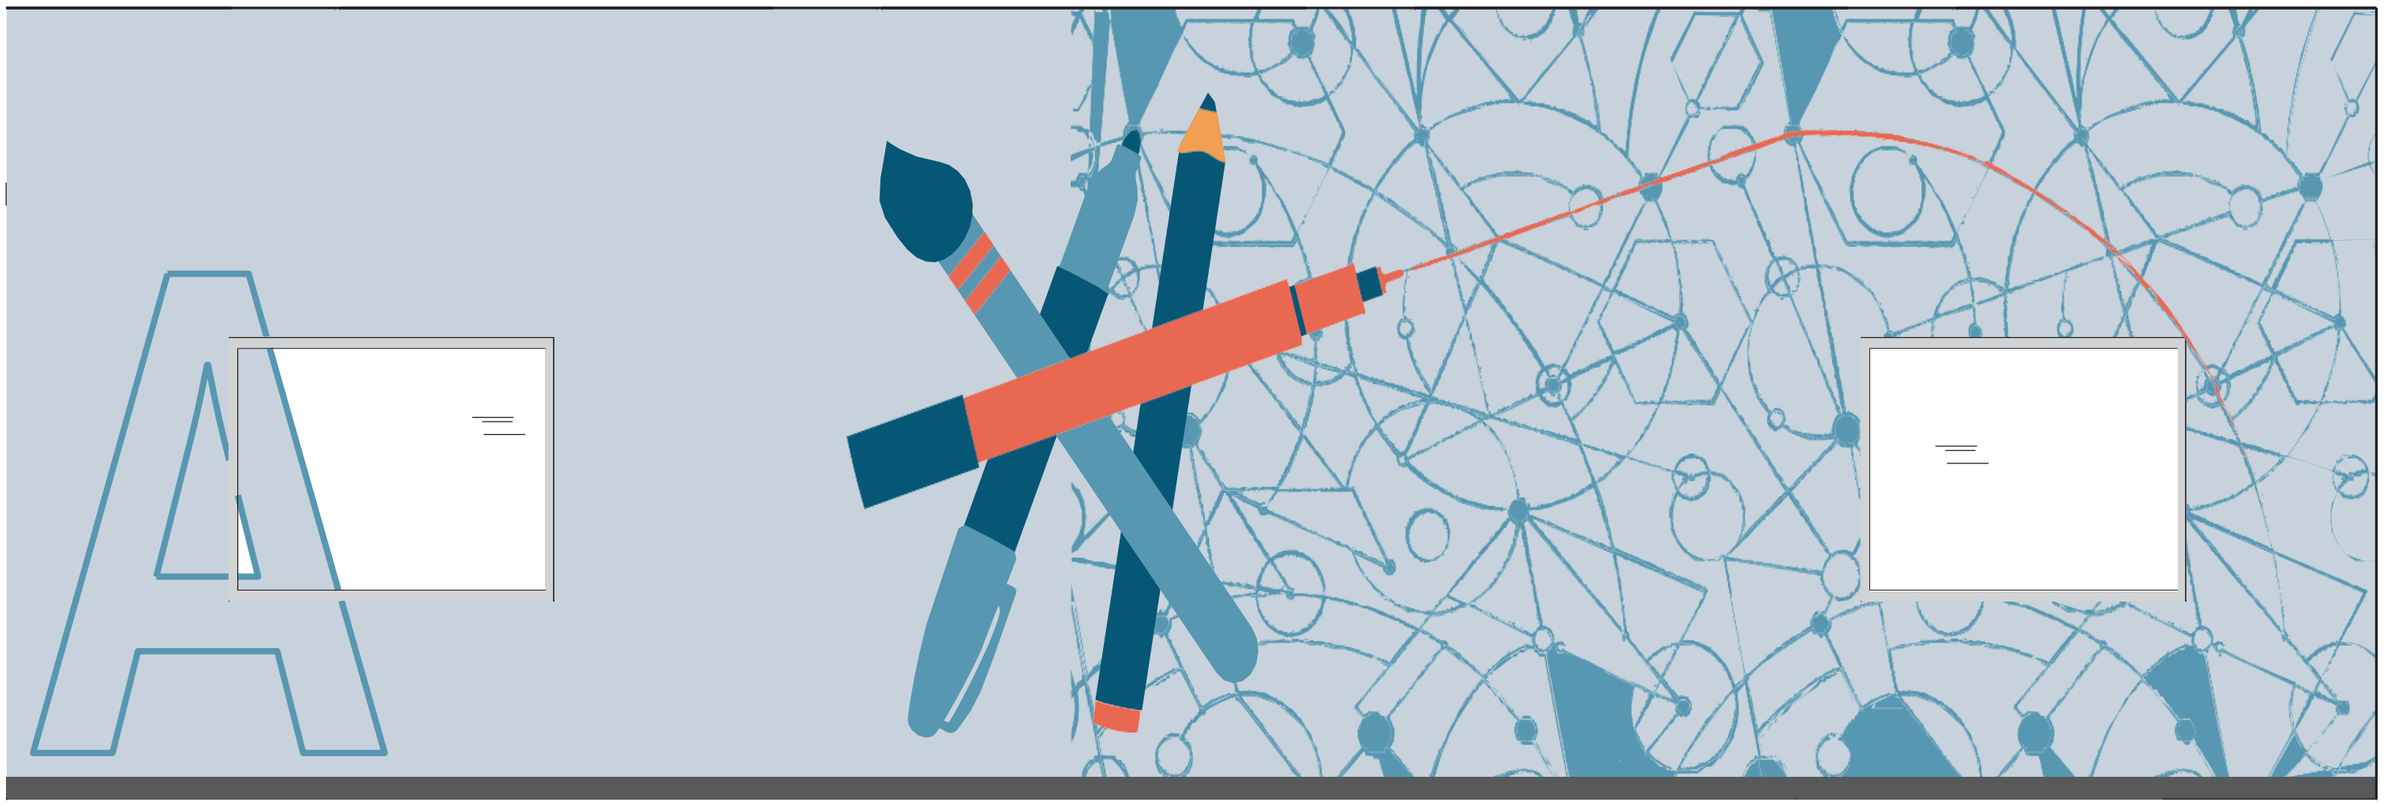


# *Proposed Interior Hallway Mural*

## *Math Mural*

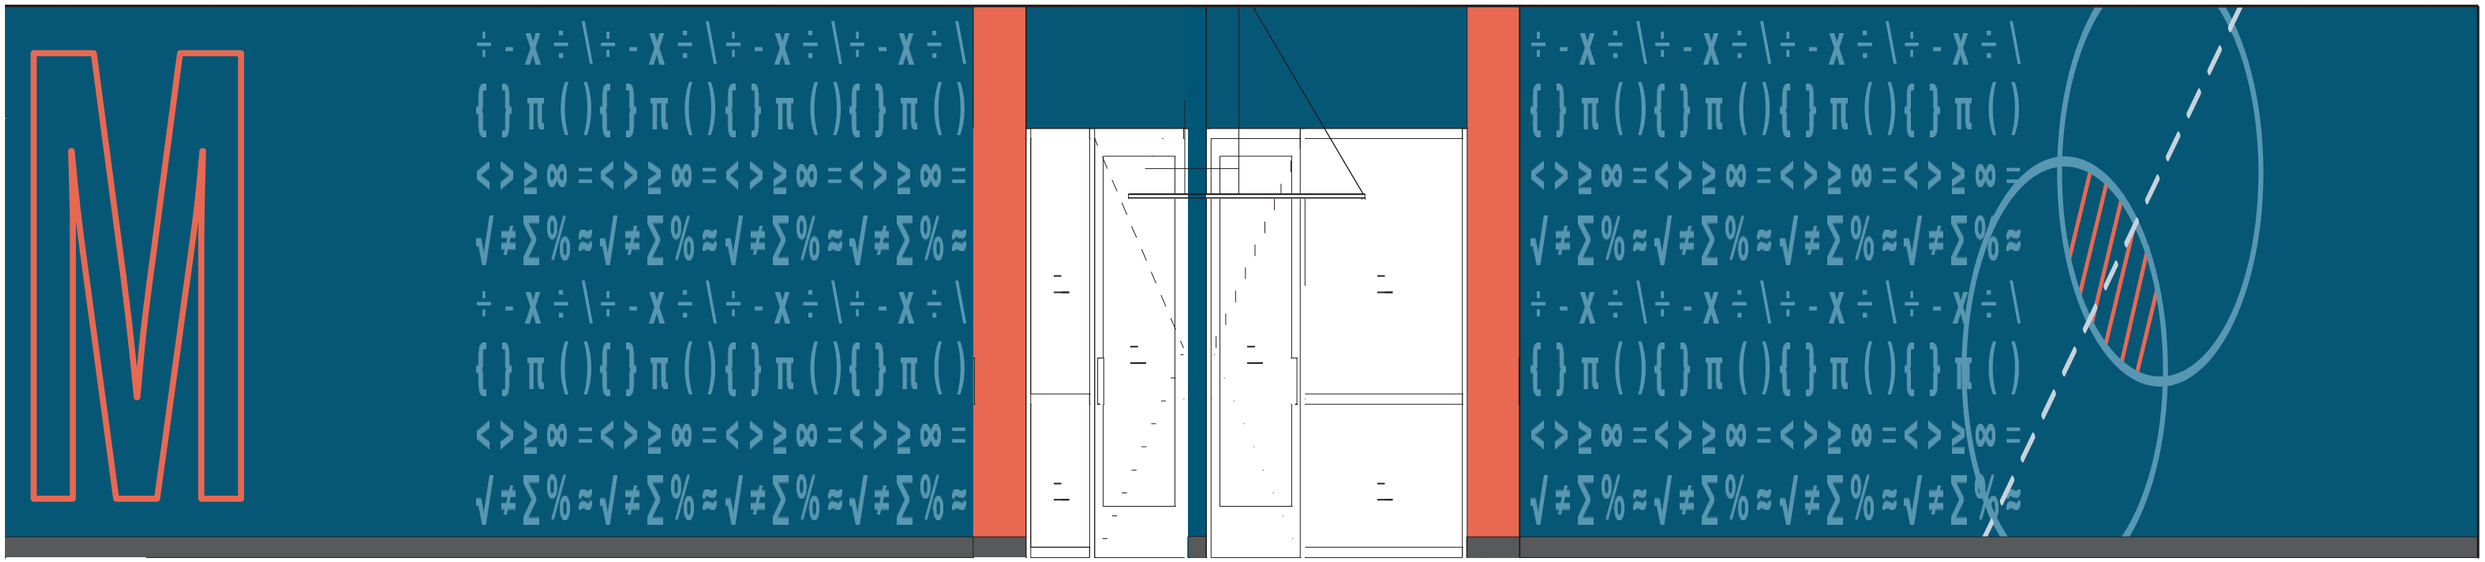

# *Proposed Interior Staff Lounge Mural*
# *Historical Timeline Mural*

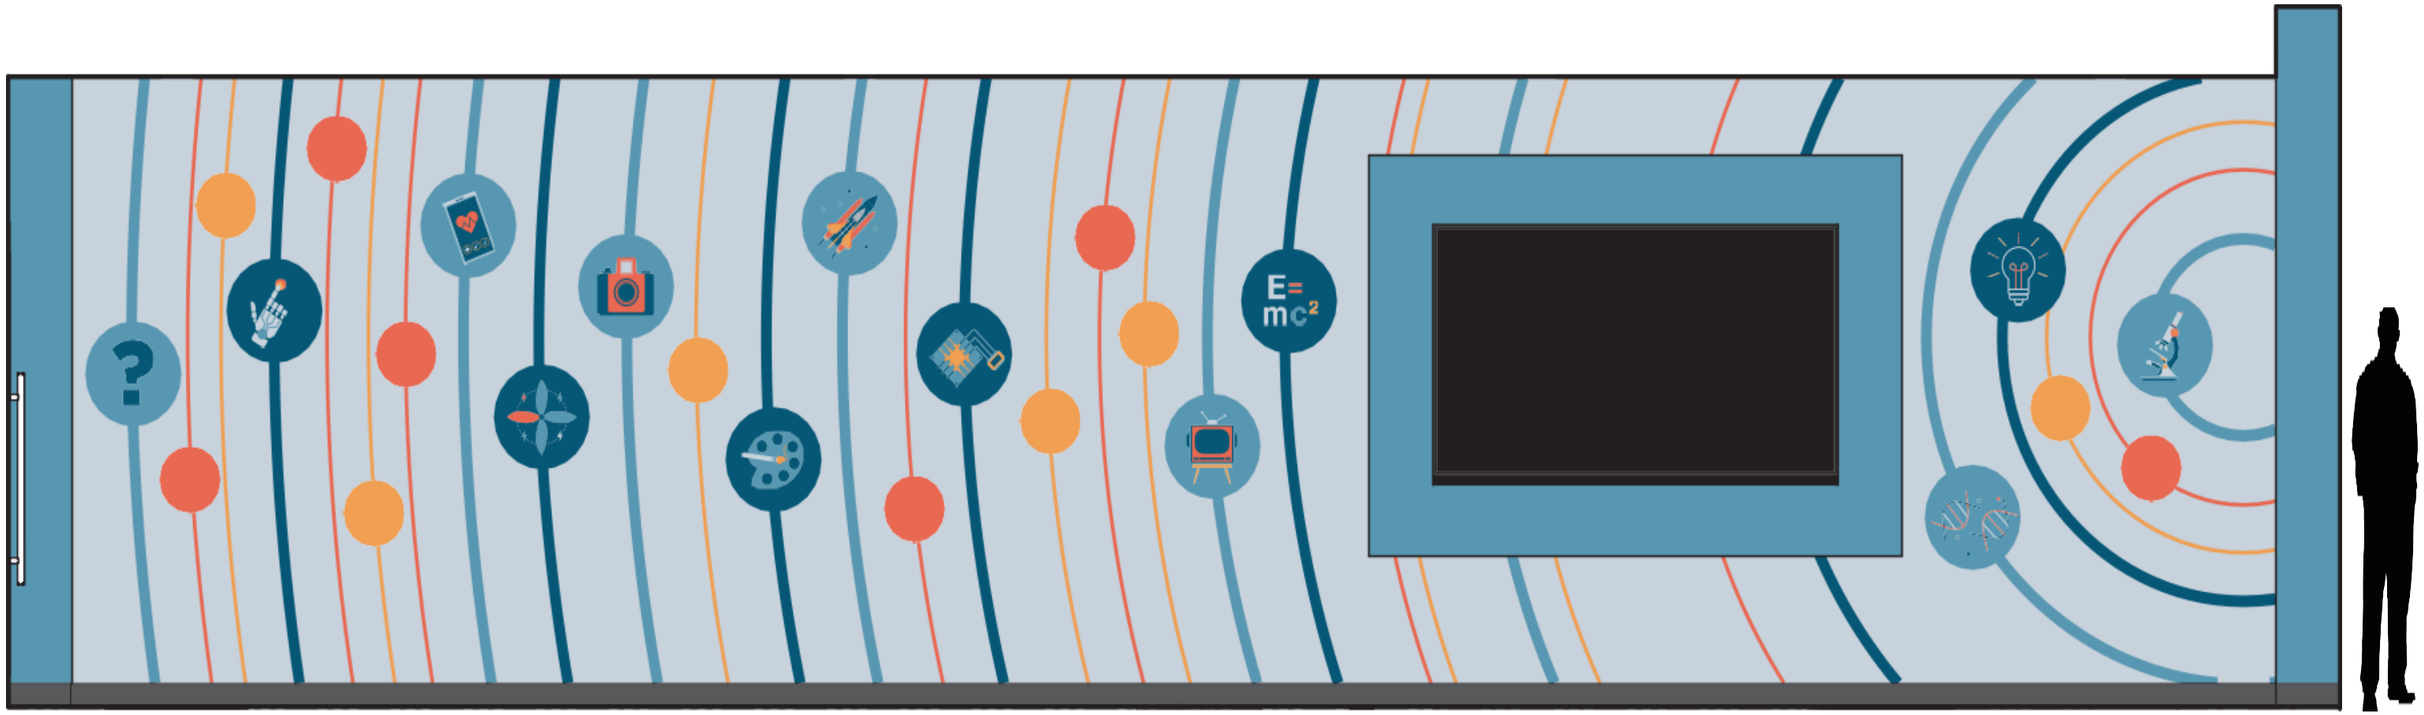

# *Proposed Interior Electronic Wall Location*



# *Proposed Interior Electronic Wall*



# *Board Direction*

Staff  requests consensus and support to move forward with the following recommendations:

1. Proceed with aligning the exterior branding with proposed interior mural branding
2. Proceed with proposed interior mural design concept
3. Proceed with proposed interior electronic wall concept

# Questions?