


# WBHS PHASING LEGEND



1. FALL 2021 (E)
- WRESTLING/CHEER & WEIGHT RM. INFILLS FALL-WINTER 2021 (E-F)
2. WINTER 2021-2022 (F)
- AUX. GYM & ATTACHED CORRIDORS WINTER 2021-2022 (F.1)
3. SPRING 2022 (C)
- ART INFILL & AUDITORIUM SPRING - SUMMER 2022
4. SUMMER 2022 (D)
5. FALL - WINTER 2022-2023 (A)
- ATTENDANCE & CLINIC - DEC. 17TH - JAN. 1ST 2023 (A.3)
- 2ND FLOOR SCIENCE CLASSROOMS IN AREA A - WINTER-SUMMER 2023 (A.4)
6. SPRING-SUMMER 2023
- CONSTRUCTION FIELD OFFICE
- CONVEYOR BELT FOR WRESTLING/CHEER INFILL



NOTICE  
FOR YOUR SAFETY  
OCCUPANCY  
IS LIMITED TO:  
**190**  
PERSONS  
BY ORDER OF:  
THE CODE OFFICIAL  
Keep Posted Under Penalty Of Law

OCCUPANT LOAD SIGN  
NO SCALE

**LEGEND:**

- 2 HOUR FIRE WALL
- 2 HOUR FIRE BARRIER
- 1 HOUR FIRE BARRIER SEE PARTITION TYPES
- INDICATES SEMI-RECESSED FIRE EXTINGUISHER & CABINET (60" AFF)
- INDICATES DOOR EGRESS CAPACITY
- EXIT LIGHTS
- INDICATES MAGNETIC DOOR HOLDER
- INDICATES FIRE ALARM BOXES (PULL STATIONS) (48" AFF)
- FIRE ALARM HORN/STROBE (AUDIO/VISUAL) (90" AFF)
- FIRE ALARM STROBE (VISUAL) (90" AFF)
- EMERGENCY LIGHTS (SEE ELECTRICAL DRAWINGS FOR FIXTURES W/ EMERGENCY BALLAST)
- CIRCULATION
- SMOKE DETECTOR

DATE: April 24, 2021

| Revisions |      |             |
|-----------|------|-------------|
| No.       | Date | Description |

**HUGHES ASSOCIATES**  
ARCHITECTS & ENGINEERS  
656 ELM AVENUE, S.W. | ROANOKE, VIRGINIA 24005-1034  
www.hughesae.com  
540.342.4002

Renovations and Additions  
**WILLIAM BYRD HIGH SCHOOL**  
2902 E Washington Ave  
Vinton, Virginia



DRAWN BY: Author,  
CHECKED BY: Checker

FIRST FLOOR  
LIFE SAFETY  
PLAN

NOT FOR  
CONSTRUCTION  
80% GMP  
COORDINATION ONLY

COMMISSION No.  
20063  
SHEET  
LS-1

© COPYRIGHT 2021  
HUGHES ASSOCIATES ARCHITECTS & ENGINEERS  
A PROFESSIONAL CORPORATION  
ROANOKE COUNTY APPROVAL SEAL

ART INFILL &  
AUD.  
SPRING -  
SUMMER 2022

MECH/ELEC RM.  
- ENTIRE  
COURSE OF  
CONSTRUCTION

1. FALL 2021  
(E.1)

CONSTRUCTION  
FIELD OFFICE

4. SUMMER  
2022 (D)

2. WINTER  
2021-2022  
(F)

AUX GYM &  
ATTACHED  
CORRIDORS  
(F.1)

6. SPRING-SUMMER  
2023

LS-1.2  
A2-1  
1/16" = 1'-0"

FIRST FLOOR LIFE SAFETY PLAN

5. FALL - WINTER  
2022-2023 (A)

ATTENDANCE  
& CLINIC - DEC.  
17TH - JAN. 1ST  
2023 (A.3)

A.3

A.1

A.2

3. SPRING 2022 (C)

1. FALL  
2021 (E)

LS-1.1  
A2-1  
1/16" = 1'-0"

FIRST FLOOR LIFE SAFETY PLAN

4/23/2021 3:36:02 PM  
C:\Users\kgravette\Documents\20063 - William Byrd HS - Central.kgravette@hughesae.com.rvt

NOTICE  
FOR YOUR SAFETY  
OCCUPANCY  
IS LIMITED TO:  
190  
PERSONS  
BY ORDER OF:  
THE CODE OFFICIAL  
Keep Posted Under Penalty Of Law

OCCUPANT LOAD SIGN  
NO SCALE

LEGEND:

- 2 HOUR FIRE WALL
- 2 HOUR FIRE BARRIER
- 1 HOUR FIRE BARRIER SEE PARTITION TYPES
- INDICATES SEMI-RECESSED FIRE EXTINGUISHER & CABINET (60" AFF)
- INDICATES DOOR EGRESS CAPACITY
- EXIT LIGHTS
- DH INDICATES MAGNETIC DOOR HOLDER
- F INDICATES FIRE ALARM BOXES (PULL STATIONS) (48" AFF)
- FIRE ALARM HORN/STROBE (AUDIO/VISUAL) (90" AFF)
- FIRE ALARM STROBE (VISUAL) (90" AFF)
- EMERGENCY LIGHTS (SEE ELECTRICAL DRAWINGS FOR FIXTURES W/ EMERGENCY BALLAST)
- CIRCULATION
- SMOKE DETECTOR

DATE: April 24, 2021

| Revisions |      |             |
|-----------|------|-------------|
| No.       | Date | Description |

HUGHES ASSOCIATES  
ARCHITECTS & ENGINEERS  
6556 ELM AVENUE, S.W. | ROANOKE, VIRGINIA 24005-1034  
www.hughesae.com  
540.342.4002

Renovations and Additions  
WILLIAM BYRD HIGH SCHOOL  
2902 E Washington Ave  
Vinton, Virginia



DRAWN BY: Author,  
CHECKED BY: Checker

SECOND  
FLOOR FILE  
SAFETY PLAN

PROGRESS PRINT  
NOT FOR  
CONSTRUCTION  
80% GMP  
FOR COORDINATION ONLY

COMMISSION No.  
20063  
SHEET  
LS-2

© COPYRIGHT 2021  
HUGHES ASSOCIATES ARCHITECTS & ENGINEERS  
A PROFESSIONAL CORPORATION  
ROANOKE COUNTY APPROVAL SEAL

1. FALL 2021  
(E.1)

4. SUMMER  
2022 (D)

2. WINTER  
2021-2022  
(F)

6. SPRING - SUMMER  
2023 (B)

MECH/ELEC RM.  
- ENTIRE  
COURSE OF  
CONSTRUCTION

ART INFILL &  
AUD.  
SPRING -  
SUMMER 2022

5. FALL - WINTER  
2022 (A)

A.4

3. SPRING  
2022 (C)

1. FALL 2021  
(E)

SECOND FLOOR LIFE SAFETY PLAN  
1/16" = 1'-0"

