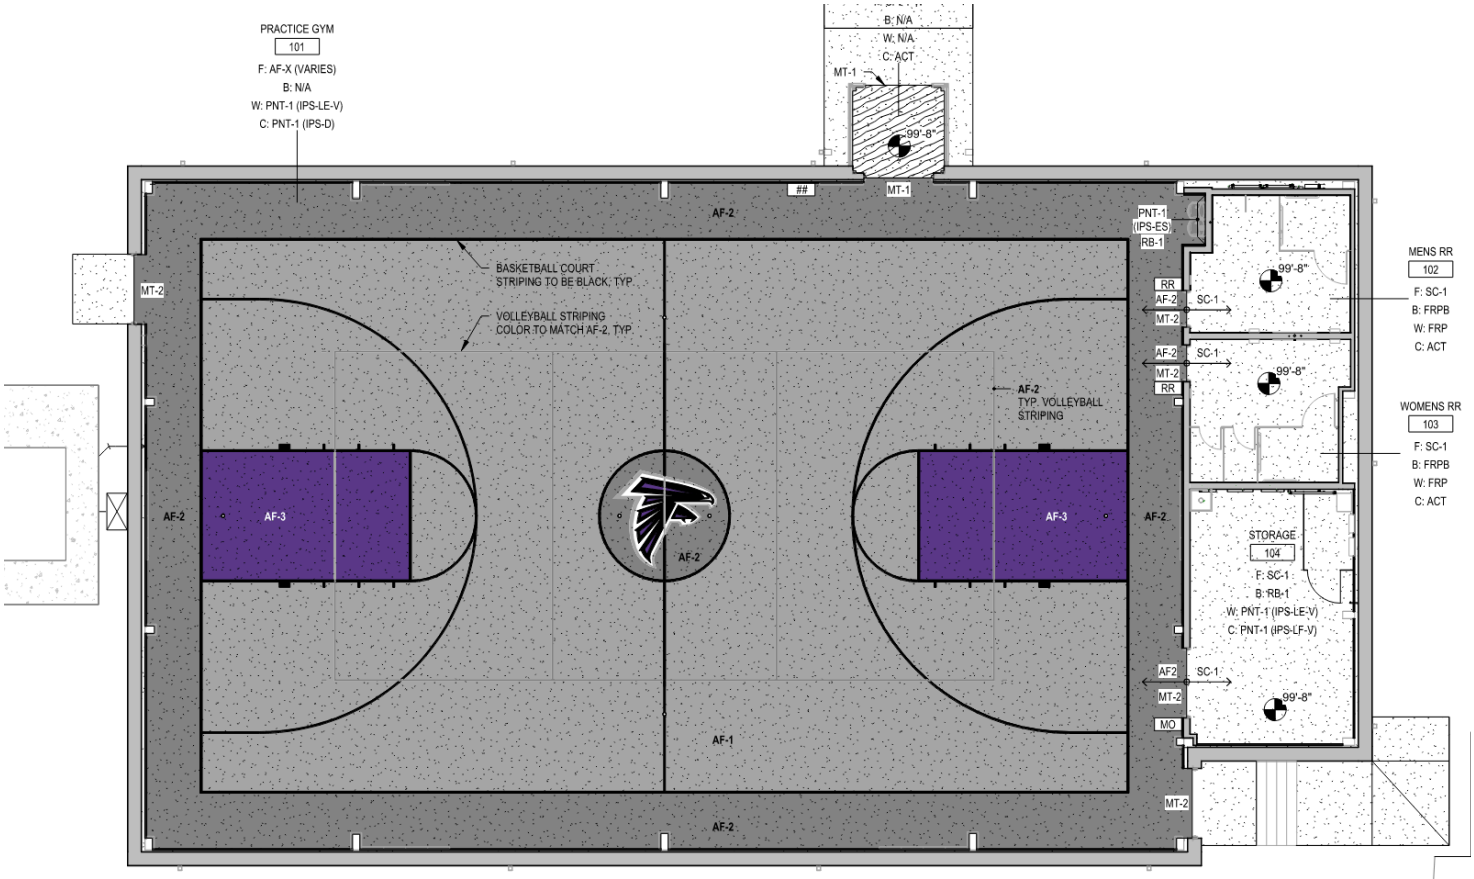

NOTE:
SEE SHEET A-102 FOR FLOOR STRIPING AND VOLLEYBALL SLEEVE LOCATIONS.
SEE SHEET A-211 FOR INTERIOR ELEVATIONS.

1 FIRST FLOOR FINISH PLAN
1/8" = 1'-0"