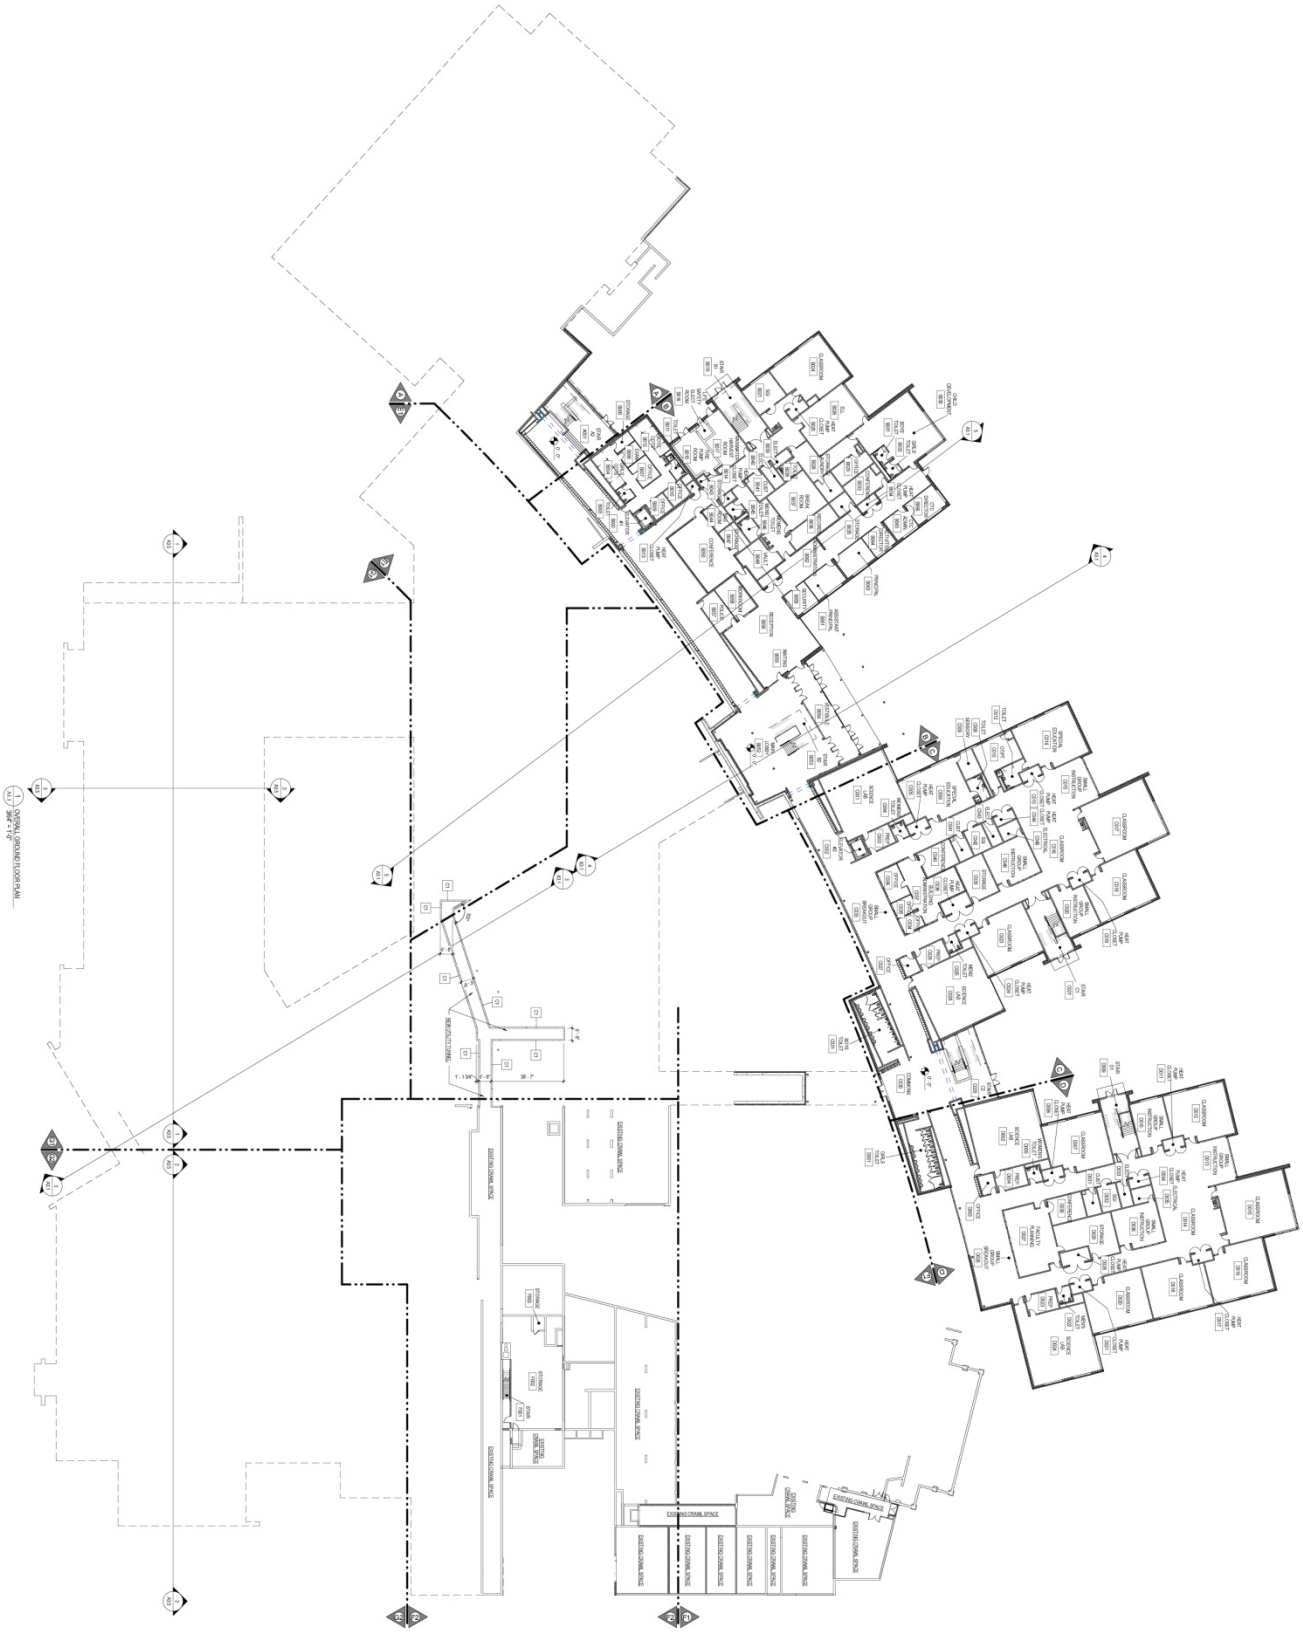

NOT FOR CONSTRUCTION

CRABTREE ROHRBAUGH & ASSOCIATES - ARCHITECTS

401 EAST WINDING HILL ROAD
MECHANICSBURG PA 17055
717-458-0272 FAX 717-458-0047

250 WEST MAIN STREET, SUITE 200
CHARLOTTESVILLE VA 22902
434-975-7262 FAX 434-975-7263

www.cra-architects.com

ADDITIONS & RENOVATIONS TO THE
STATE COLLEGE AREA HIGH SCHOOL - SOUTH BUILDING
STATE COLLEGE AREA SCHOOL DISTRICT
653 WESTERLY PARKWAY
STATE COLLEGE, PA 16801

REVISIONS

No.	Date	Description

KEY PLAN

DRAWING: OVERALL GROUND FLOOR PLAN
SCALE: 3/64" = 1'-0"
Author:
DATE: JULY 17, 2015

PROJECT 2787

A1.1