

ROCKWALL ISD

Rockwall-Heath High School

Cafeteria Expansion Project

August 16, 2021

CORGAN



0' 2' 4' 8' 16'


SITE PLAN

1/32" = 1'-0"

CORGAN

This Document was produced by or under the authority of SUSAN SMITH.

This document is incomplete and may not be used for regulatory approval, permit or construction.

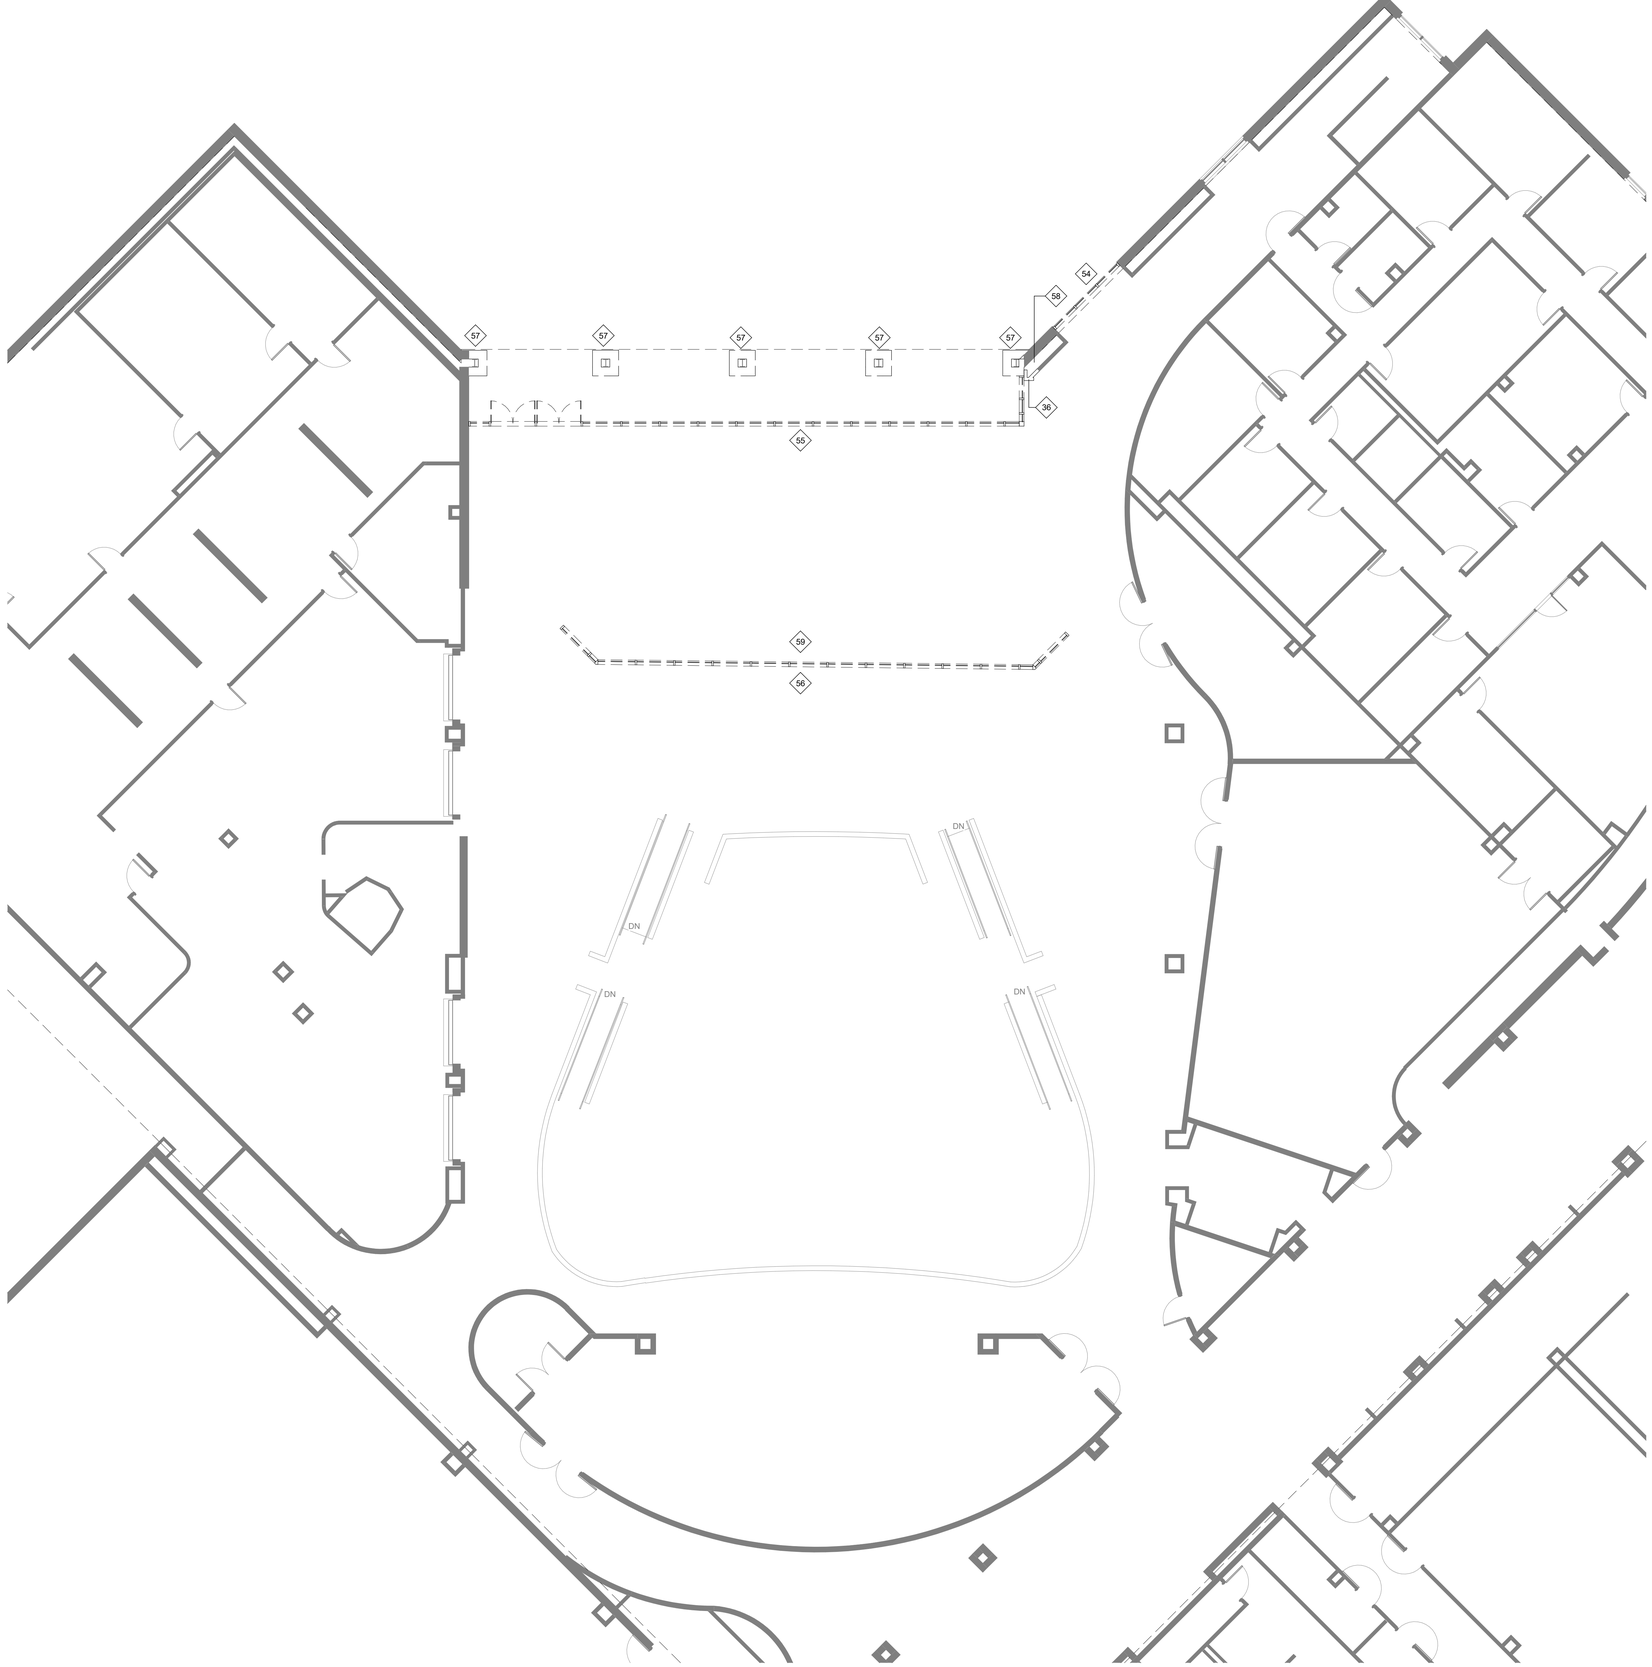

DEMO KEYNOTE LEGEND	
36	REMOVE GYPSUM BOARD AND STUDS
54	REMOVE EXTERIOR WINDOW (FIRST AND SECOND LEVEL WINDOWS)
55	REMOVE EXTERIOR STOREFRONT WALL
56	REMOVE INTERIOR STOREFRONT WALL
57	REMOVE BRICK AND CMU FROM COLUMNS, REMOVE COLUMN WRAP ABOVE TYP.
58	REMOVE ROOF DRAINS FOR REROUTING
59	PATCH AND POLISH FLOOR UNDER STOREFRONT REMOVAL

0' 2' 4' 8' 16'

DEMO FLOOR PLAN


1/8" = 1'-0"

ROCKWALL INDEPENDENT SCHOOL DISTRICT

CORGAN

This Document was produced by or under the authority of SUSAN SMITH.

This document is incomplete and may not be used for regulatory approval, permit or construction.

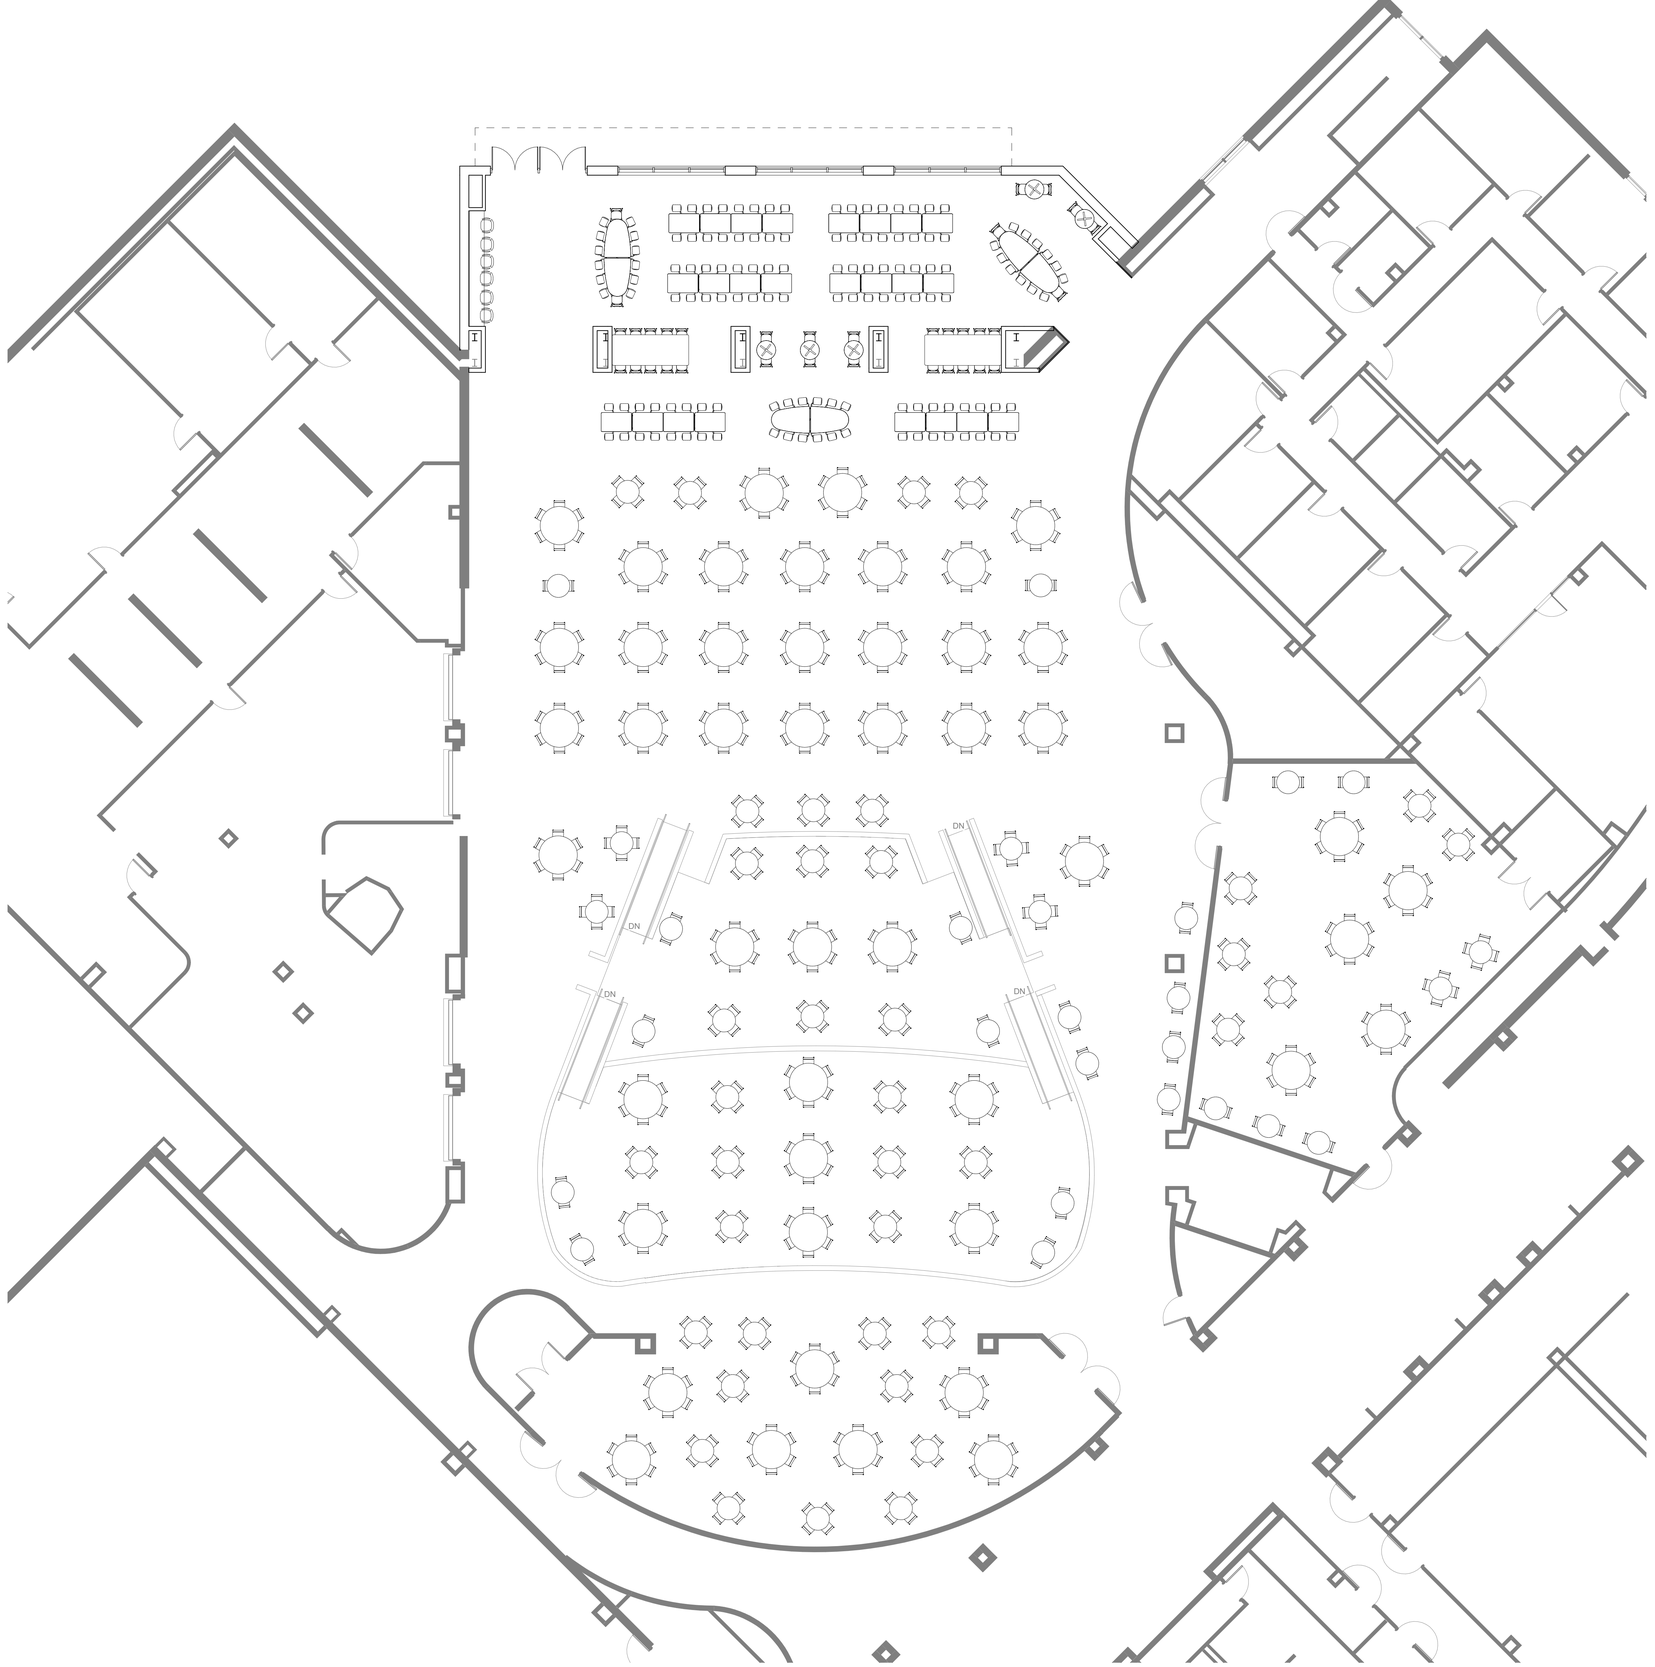

0' 2' 4' 8' 16'

PROPOSED FLOOR PLAN

1/8" = 1'-0"


ROCKWALL INDEPENDENT SCHOOL DISTRICT

CORGAN

This Document was produced by or under the authority of SUSAN SMITH.

This document is incomplete and may not be used for regulatory approval, permit or construction.

172 SEATS

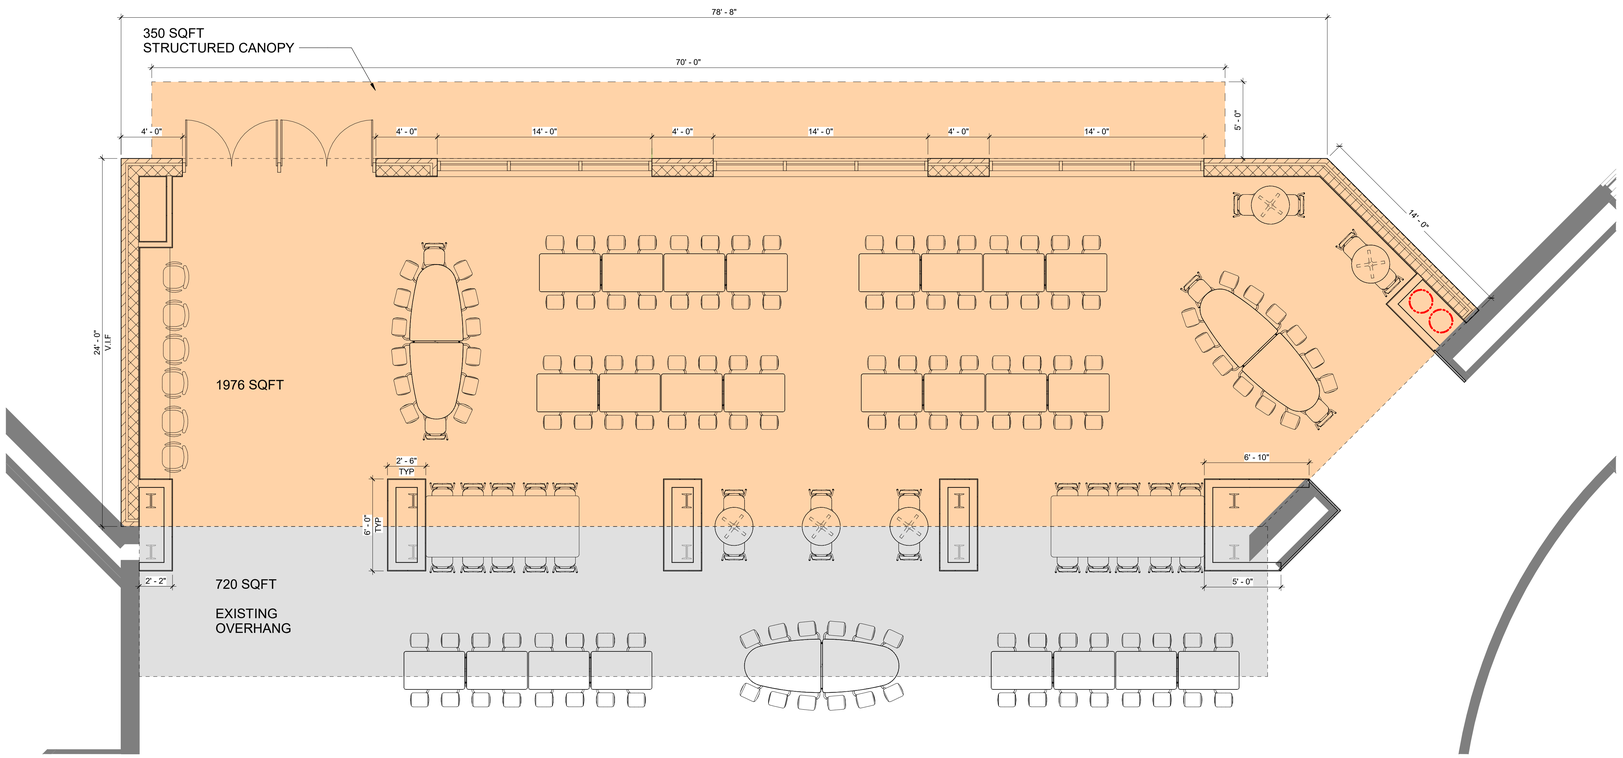

0' 2' 4' 8' 16'

ENLARGED FLOOR PLAN

1/4" = 1'-0"

ROCKWALL INDEPENDENT SCHOOL DISTRICT

CORGAN

This Document was produced by or under the authority of SUSAN SMITH.

This document is incomplete and may not be used for regulatory approval, permit or construction.



0' 2' 4' 8' 16'

NEW ADDITION

ROCKWALL INDEPENDENT SCHOOL DISTRICT

CORGAN

This Document was produced by or under the authority of SUSAN SMITH.

This document is incomplete and may not be used for regulatory approval, permit or construction.