

DALLAS INDEPENDENT SCHOOL DISTRICT

BRAVE/ architecture

BOLD. INNOVATIVE. GENERATIONAL.

MISSION



To provide quality sustainable facilities to enhance student achievement.

COMMUNITY MEETING

HOGG NEW TECH center

April 17, 2024

DALLAS INDEPENDENT SCHOOL DISTRICT

BRAVE architecture

BOLD. INNOVATIVE. GENERATIONAL.

SITE PLAN 1

TRAFFIC MANAGEMENT PLAN 2

ADDITION 3


PROJECT TIMELINE 4

QUESTIONS 5



BRAVE/ architecture

SITE VIEW
Existing/Demolition

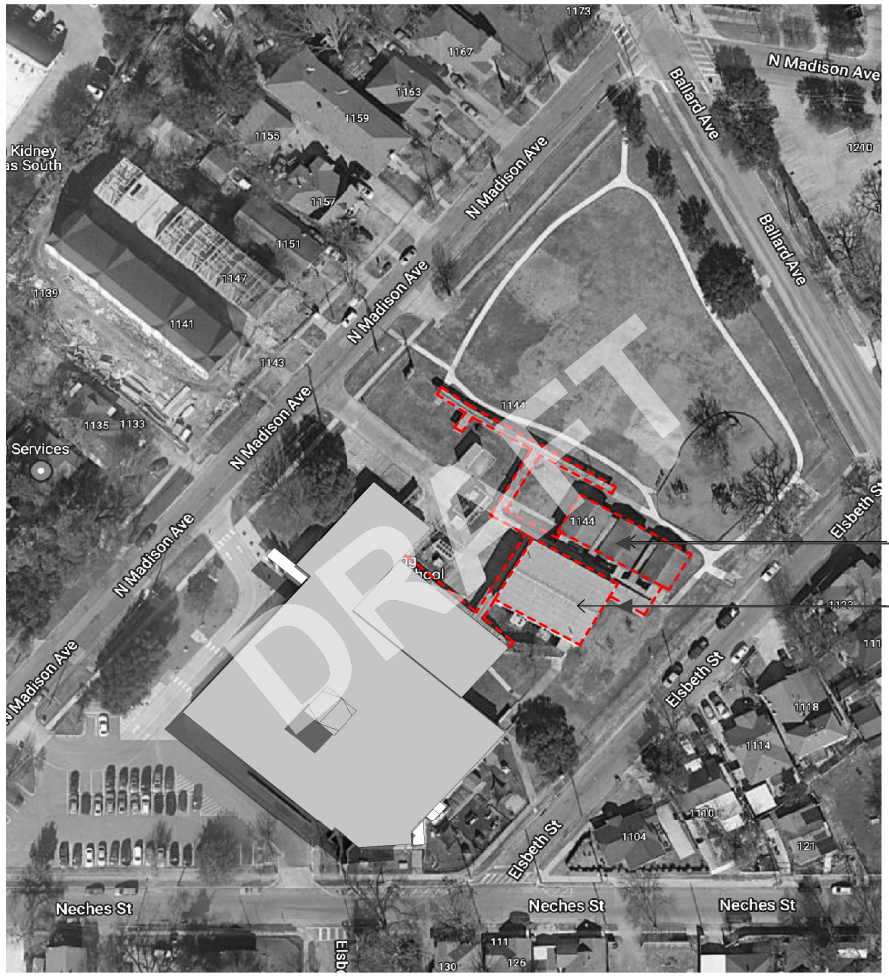

DEMOLISH 3 CLASSROOMS

DEMOLISH EXISTING GYM

N

RENOVATION

Existing School



Exterior

- New Wayfinding Site Signage
- New Marquee Sign
- New Exterior LED Lighting Fixtures
- New Accessibility Compliant Drop Off Area
- New Accessibility Compliant Parking Area

Interior

- New Wayfinding Interior Signage
- New Room Signages
- New Interior LED Lighting Fixtures
- Upgrading HVAC Systems
- Plumbing Improvements
- New Security System
- New Fire Alarm System

BRAVE architecture

SITE VIEW
Proposed



NEW ADA RAMP

3 NEW LASSROOMS

NEW GYM/STORM SHELTER

N

DALLAS INDEPENDENT SCHOOL DISTRICT

BRAVE architecture

BOLD. INNOVATIVE. GENERATIONAL.

ADDITION
Interior Views



Gym/Storm Shelter



Classrooms Corridor

BRAVE architecture

STREET VIEW

Proposed



DRAFT


AERIAL VIEW

Proposed




ZONING PLAN

Site Plan

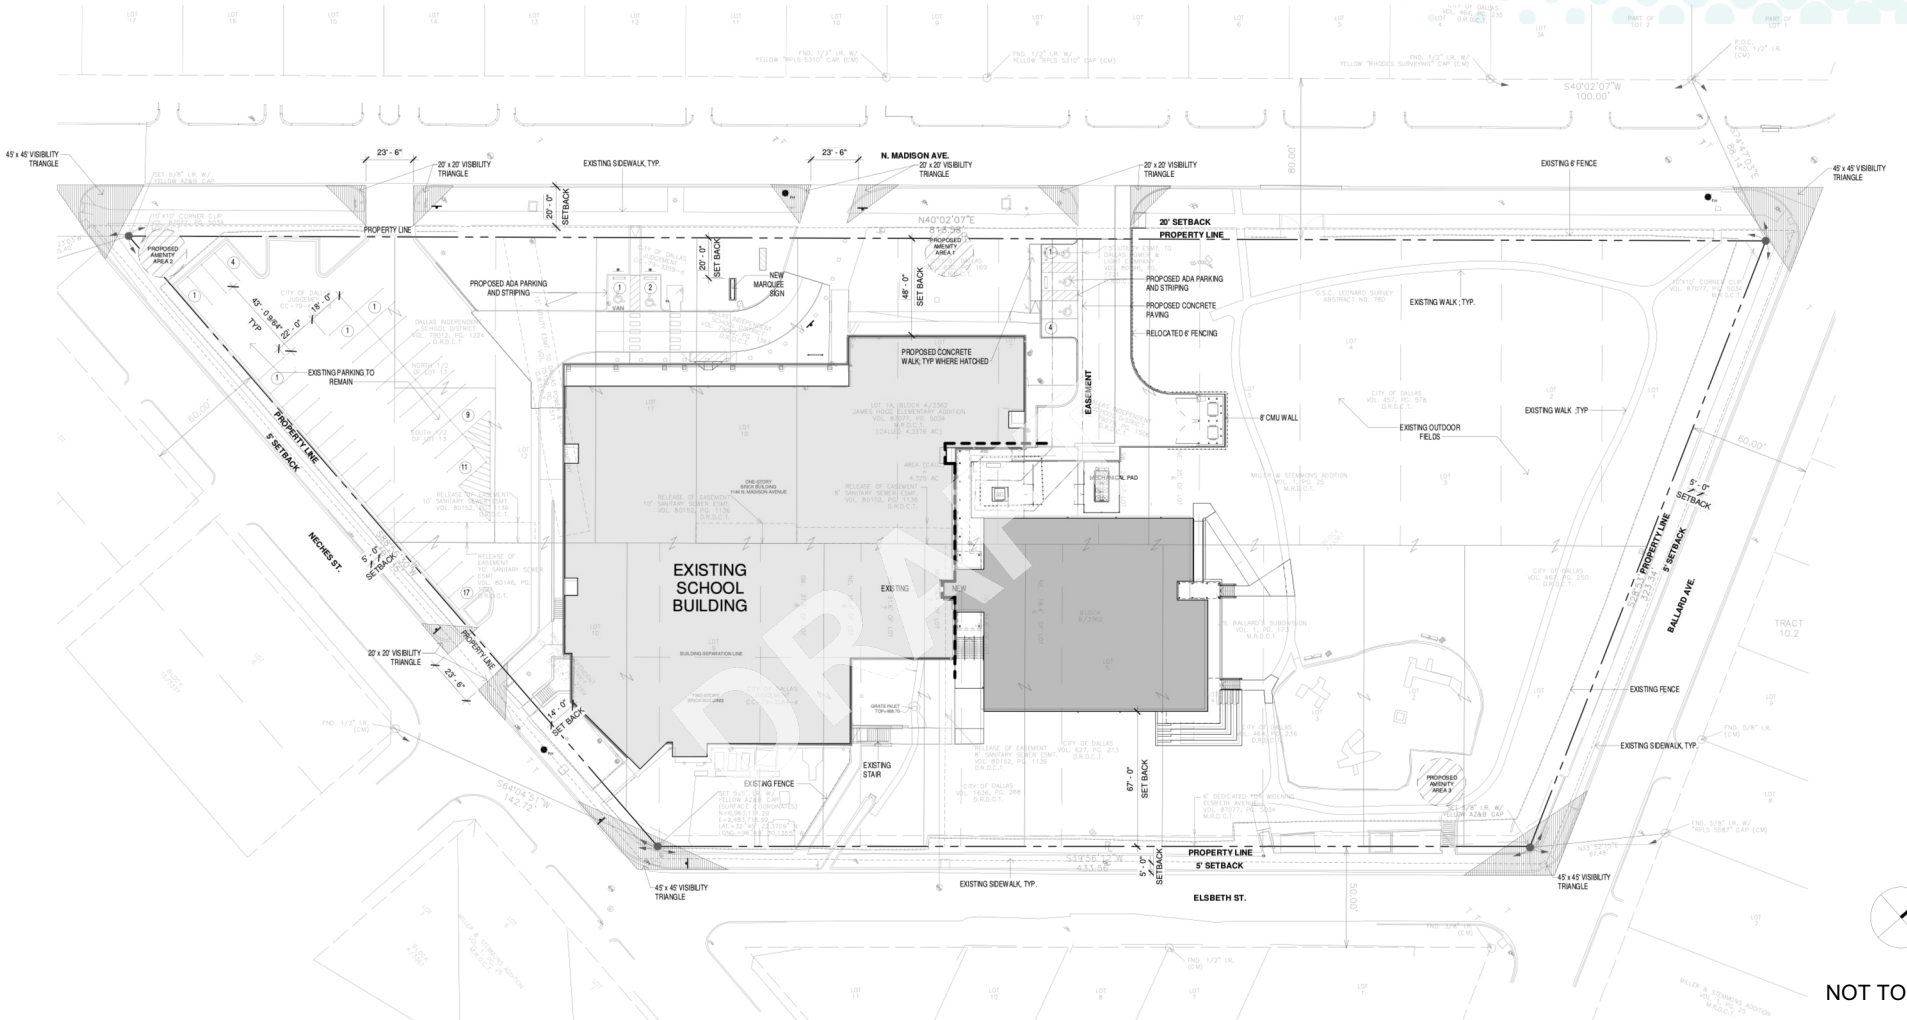

NOT TO SCALE

TRAFFIC MANAGEMENT PLAN

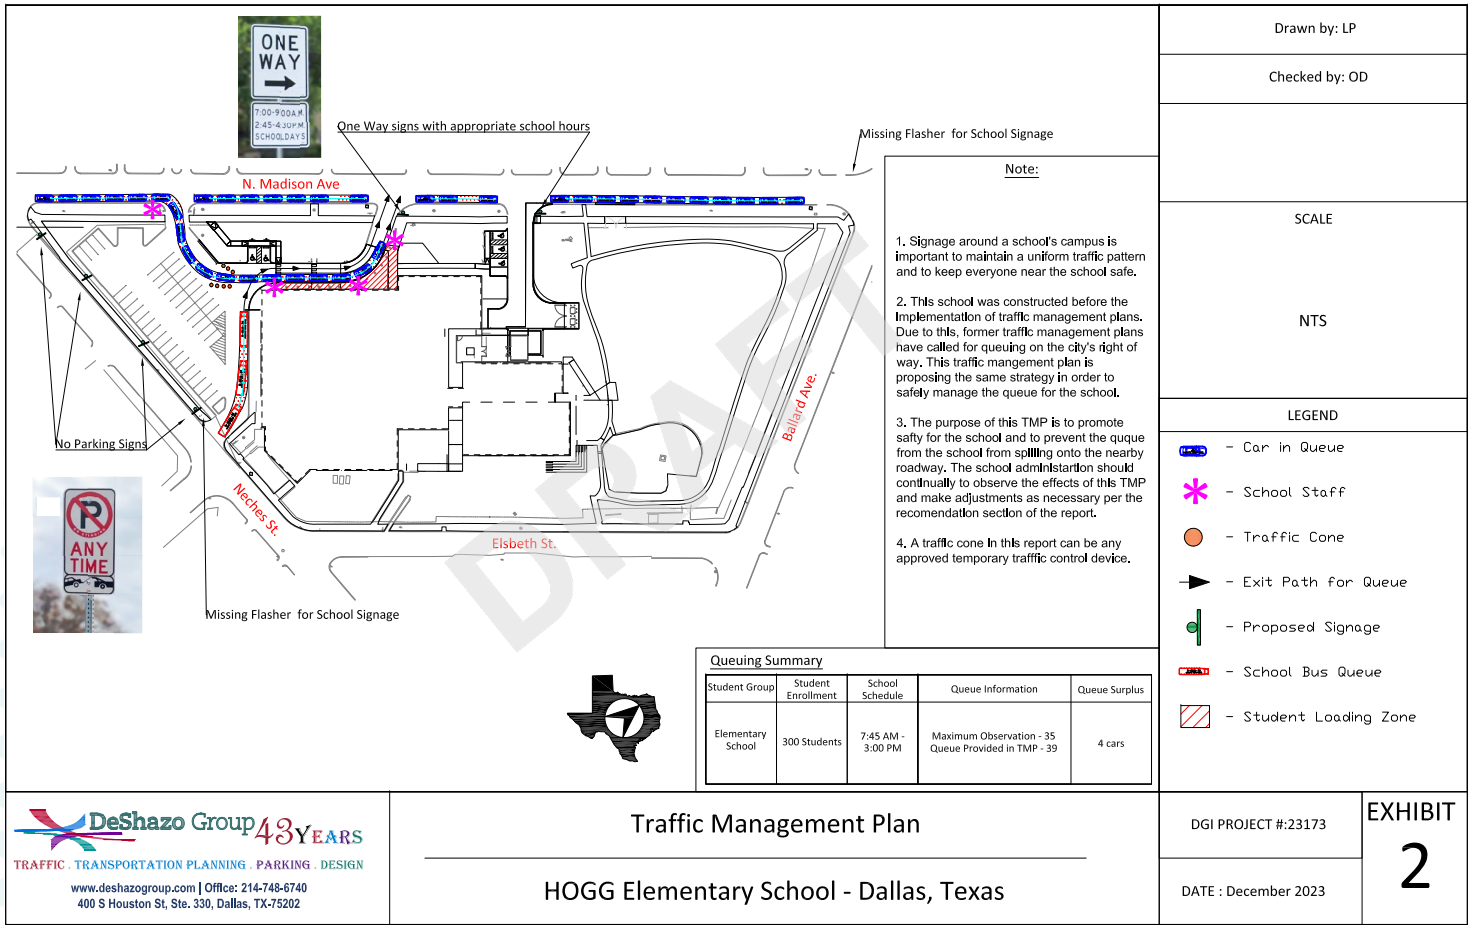


DALLAS INDEPENDENT SCHOOL DISTRICT

BRAVE/ architecture

BOLD. INNOVATIVE. GENERATIONAL.

PROJECT TIMELINE

Contingent upon zoning plan approvals

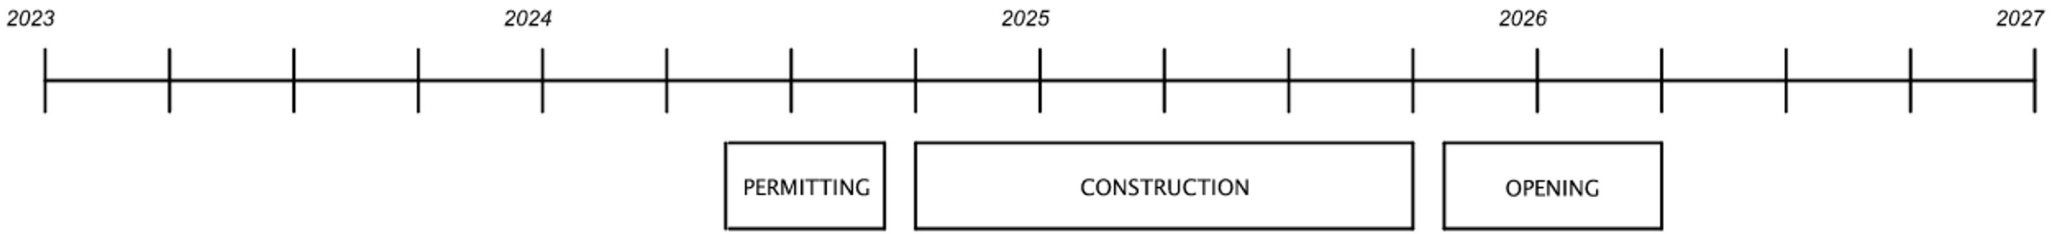

DALLAS INDEPENDENT SCHOOL DISTRICT

BRAVE architecture

BOLD. INNOVATIVE. GENERATIONAL.

Questions?

BRAVE architecture

COMMUNICATION

Stay Updated!

Dallas ISD

@DallasISDBond

@MyNewDallasISD

bondcom@dallasisd.org

Let's Talk!®

BRAVE/ architecture




DALLAS INDEPENDENT SCHOOL DISTRICT

BRAVE/ architecture

BOLD. INNOVATIVE. GENERATIONAL.

SITE PLAN
Landscape

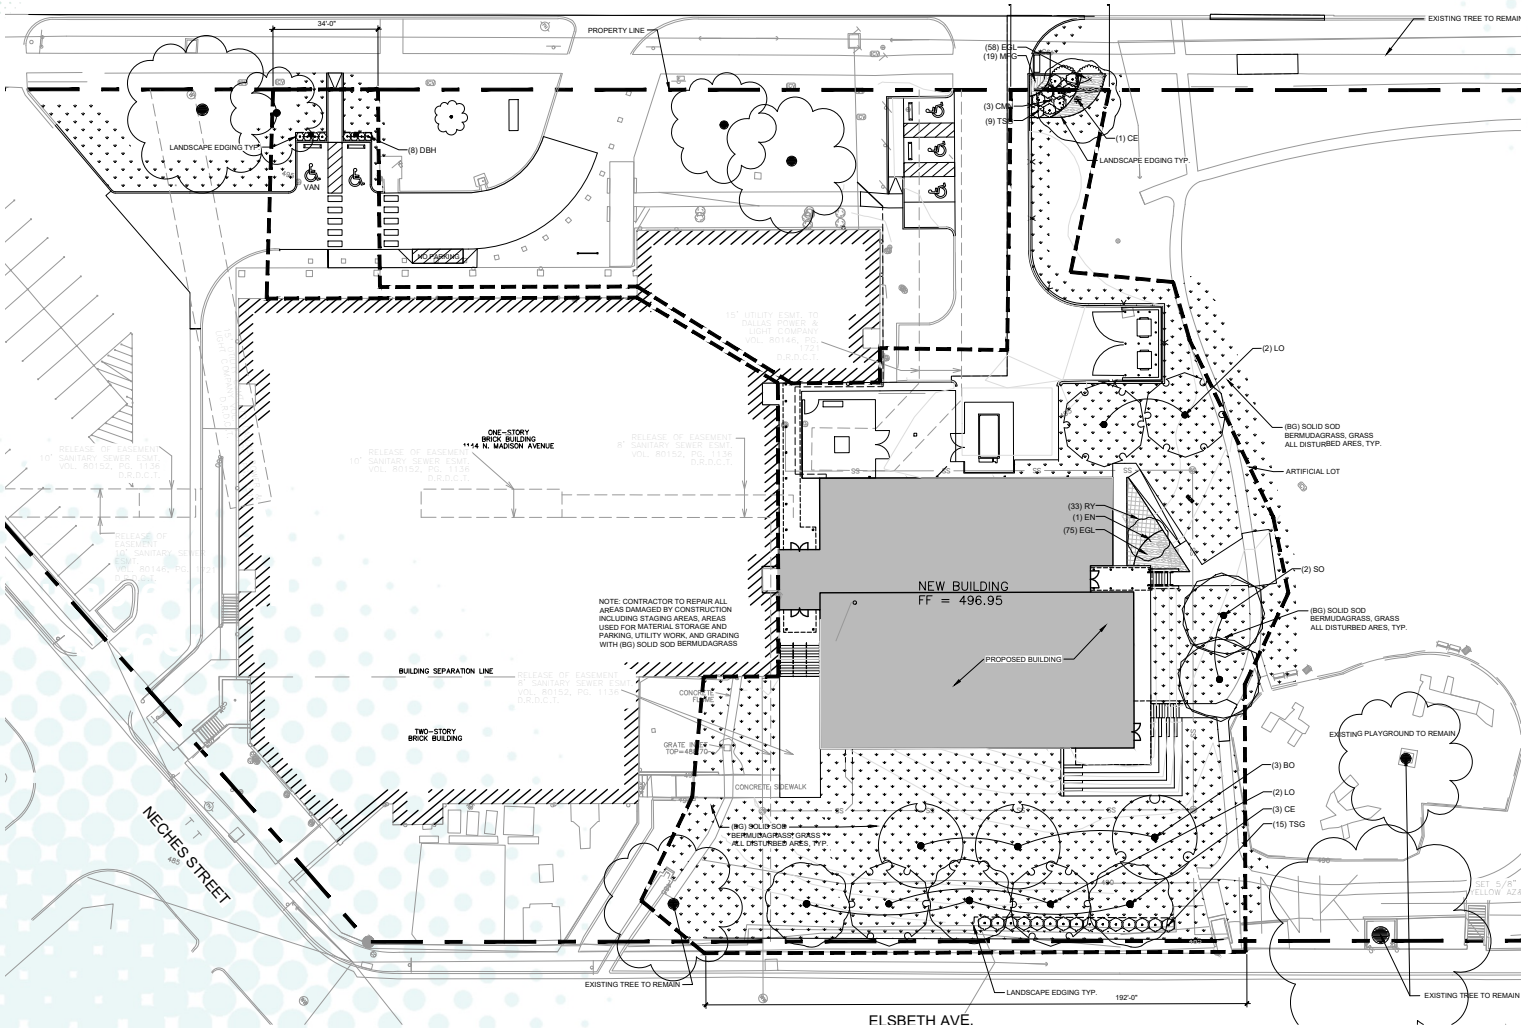

LEGEND

TREES	CODE	COMMON NAME
	BO*	BUR OAK
	CE*	CEDAR ELM
	CMN	CRAPE MYRTLE
	EN	EVE'S NECKLACE
	SO*	SHUMARD RED OAK
	LO*	LIVE OAK

SHRUBS	CODE	COMMON NAME
	DBH	DWARF BURFORD HOLLY
	TSG*	TEXAS SAGE 'GREENCLOUD'
	EGL	EVERGREEN GIANT LIRIOPE
	RY	RED YUCCA
	MFG	MEXICAN FEATHER GRASS

GROUND COVERS	CODE	COMMON NAME
	BG	BERMUDA GRASS 'TIFFWAY 419' SOLID SOD

MATERIALS	ITEM
	LANDSCAPE EDGING

* = NATIVE SPECIES

DALLAS INDEPENDENT SCHOOL DISTRICT

BRAVE/ architecture

BOLD. INNOVATIVE. GENERATIONAL.