
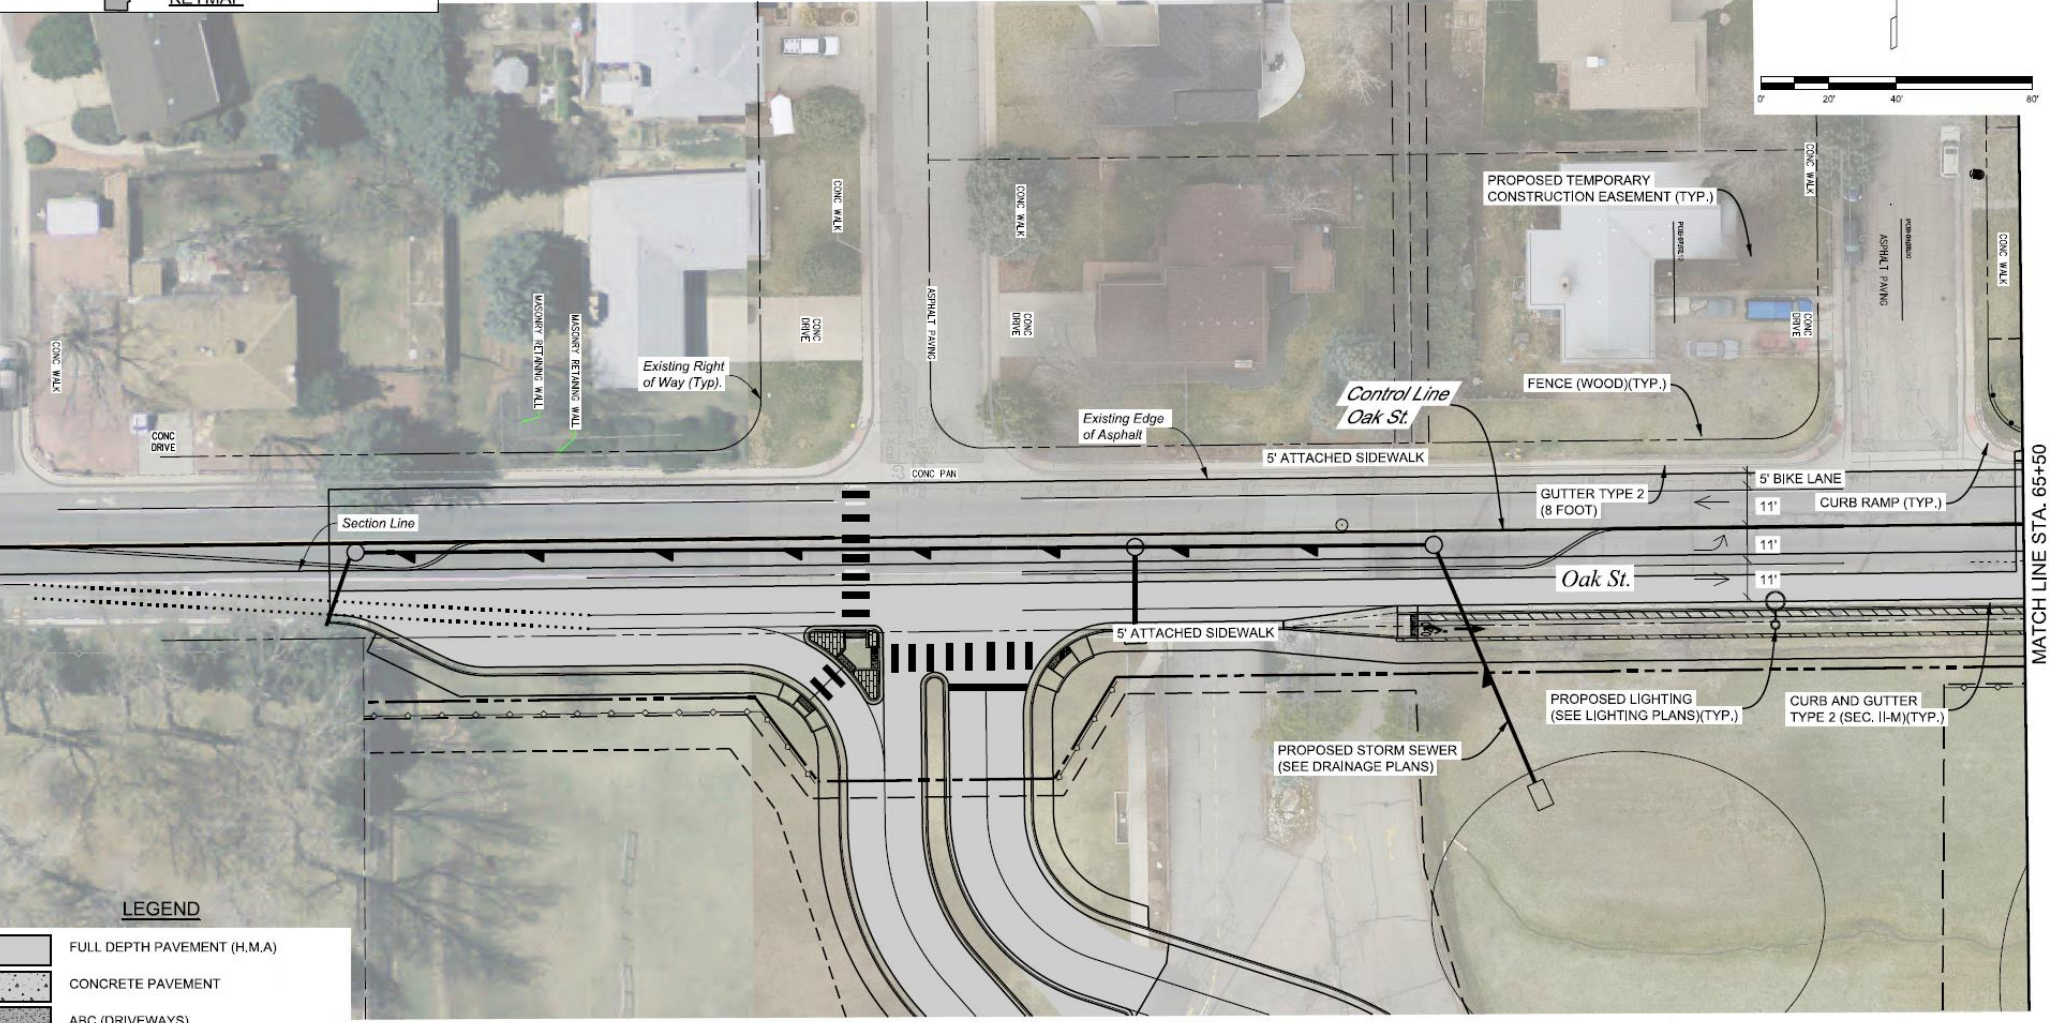
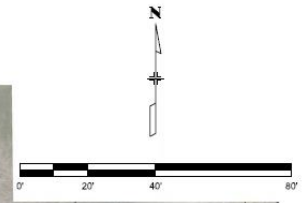


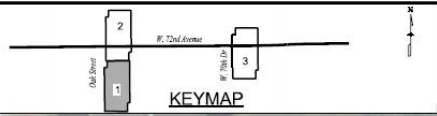

LEGEND

	FULL DEPTH PAVEMENT (H.M.A.)
	CONCRETE PAVEMENT
	ABC (DRIVEWAYS)
	MEDIAN COVER MATERIAL
	LANDSCAPE AREA

\\miller\engineering\muller\cadd\18061\CP3\Drawings\18061_CP3_DES_SidePlan01.dgn
C:\Users\muller\OneDrive\Documents\18061_CP3\Drawings\18061_CP3_DES_SidePlan01.dgn
18061_CP3_DES_SidePlan01.dgn
9/1/2020

Print Date: 9/1/2020	
Drawing File Name: 18061_CP3_DES_SidePlan01.dgn	
Horiz. Scale: 1/40	Vert. Scale: As Noted
Unit Information	Unit Leader Initials

Sheet Revisions		
Date:	Comments	Init.



As Constructed		ROADWAY PLAN W. 72ND PLACE & OAK ST. STA. 60+00.00 TO STA. 65+00.00		Project No./Code
No Revisions:		Designer: DKH	Structure Numbers	
Revised:		Detailer: SAD		
Void:		Sheet Subset: ROADWAY	Subset Sheets: 1 of 3	Sheet Number