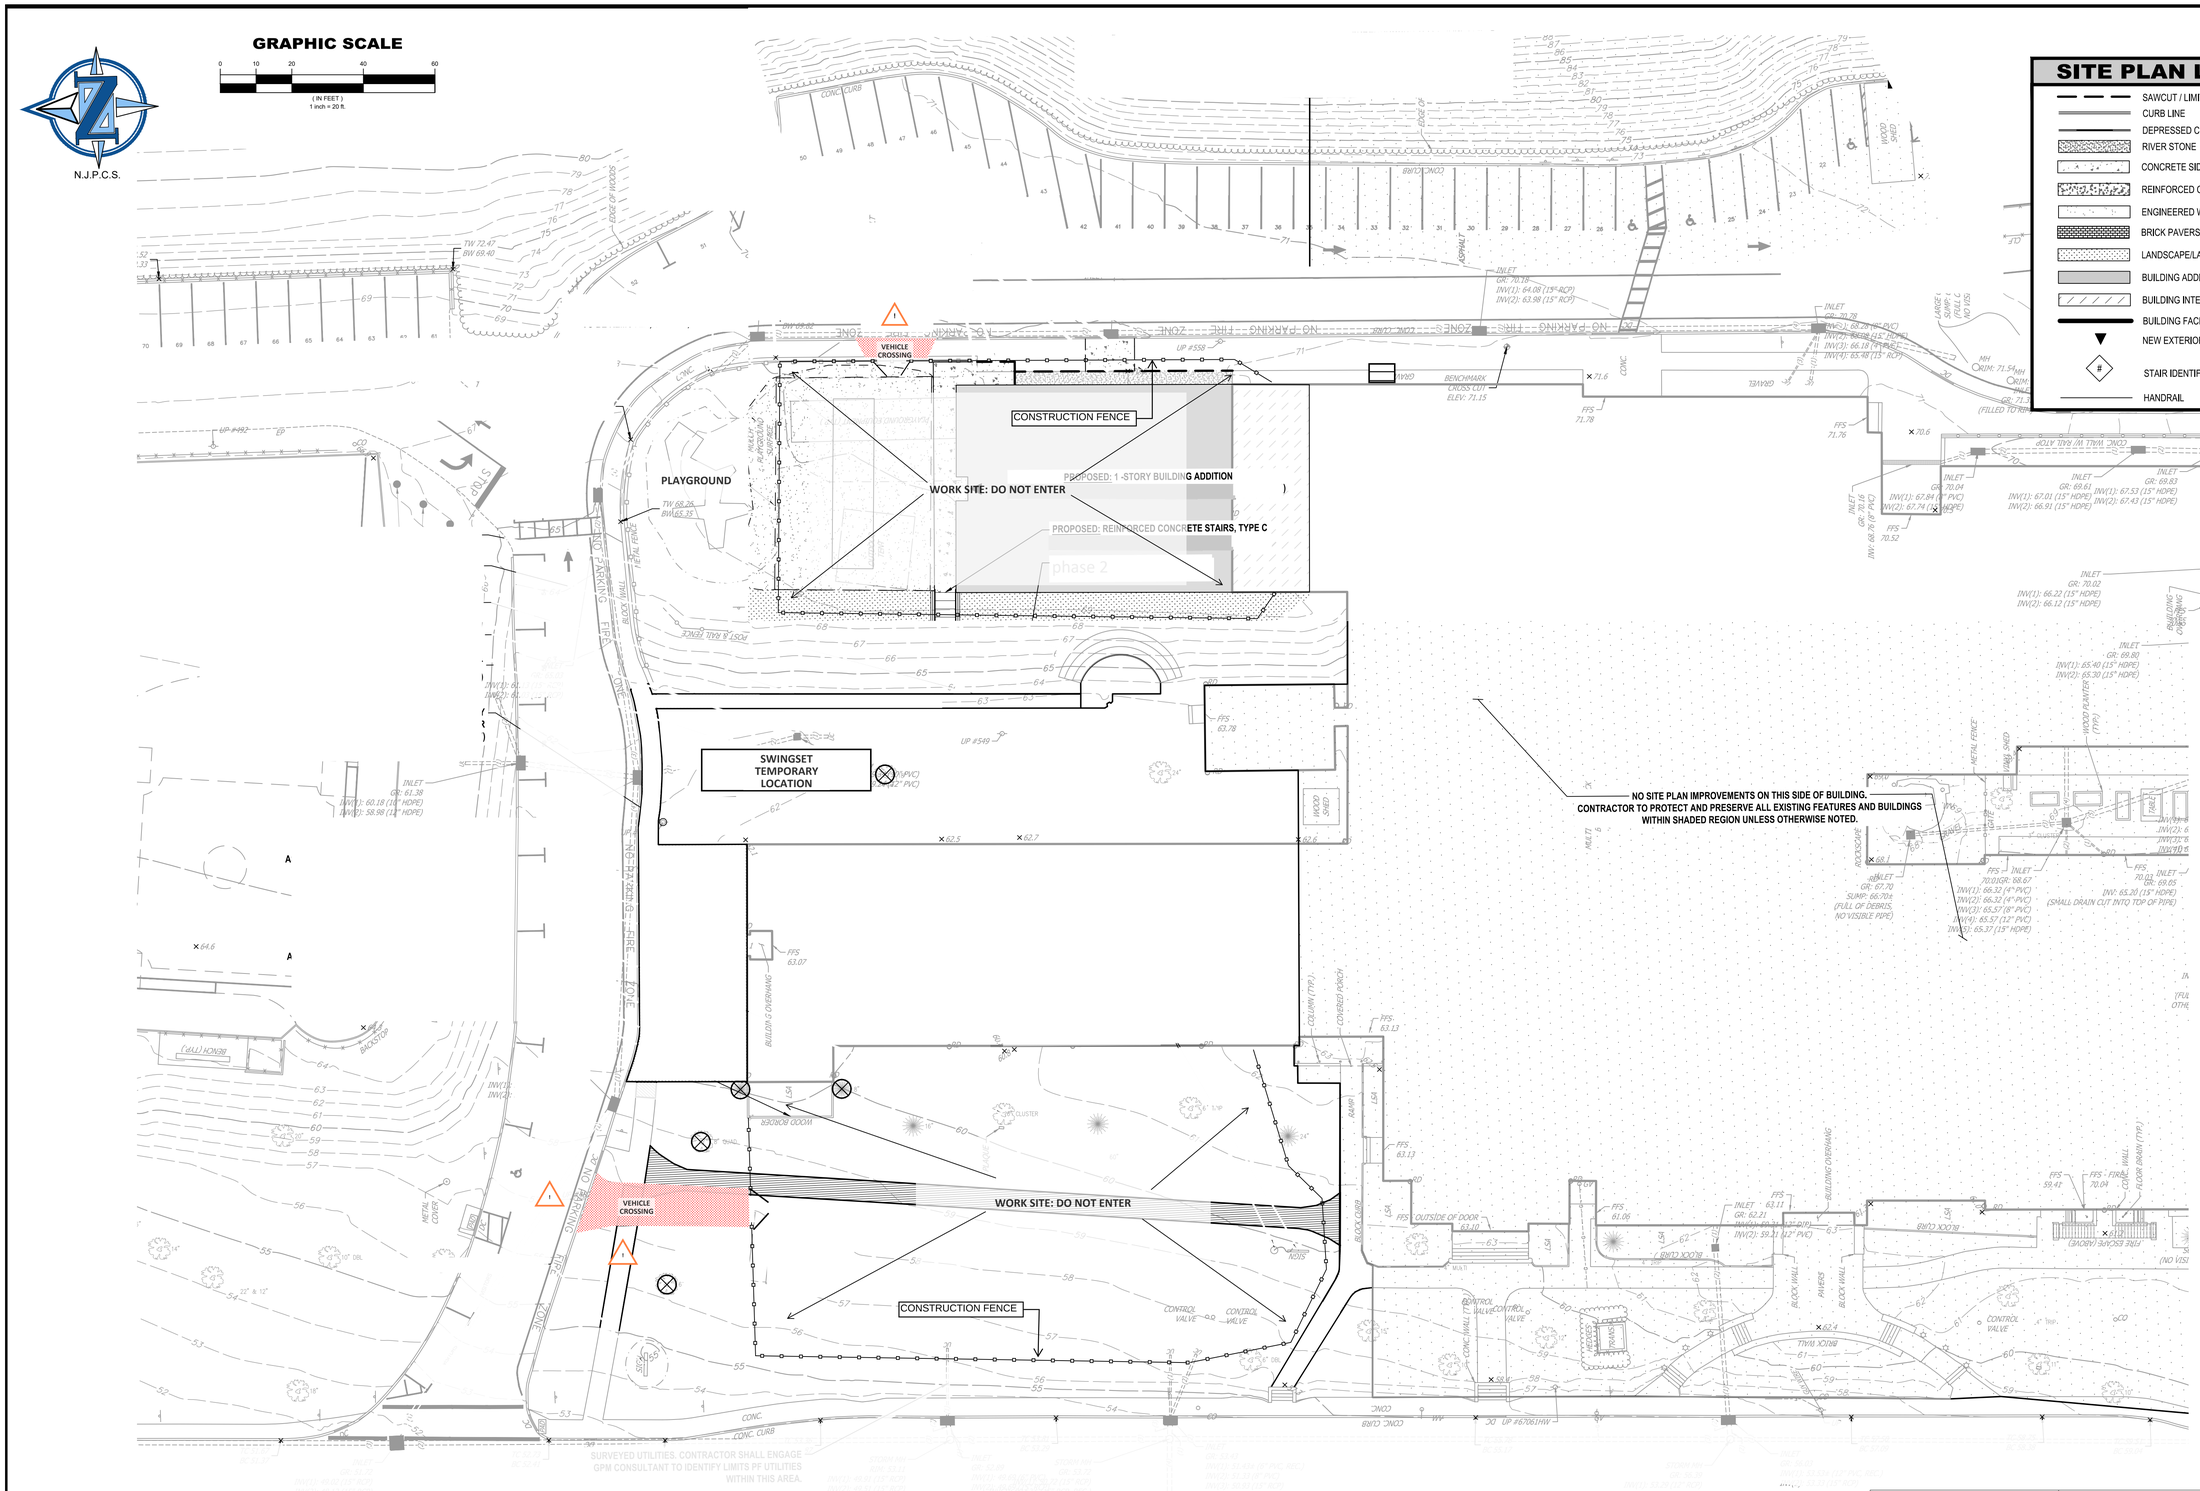

SITE PLAN LEGEND

- SAWCUT / LIMIT OF IMPROVEMEMTS
- CURB LINE
- DEPRESSED CURB LINE
- RIVER STONE
- CONCRETE SIDEWALK
- REINFORCED CONCRETE SIDEWALK
- ENGINEERED WOOD FIBER
- BRICK PAVERS TO BE REINSTALLED
- LANDSCAPE/LAWN AREA
- BUILDING ADDITIONS
- BUILDING INTERIOR RENOVATION
- BUILDING FACE LINE
- NEW EXTERIOR DOOR TO BUILDING
- STAIR IDENTIFICATION
- HANDRAIL

RONIC STAMP

Plaza Drive
e 600
k, NJ 07601
41.3040
41.3050
chitects.com

Date

ownership of this drawing which has been prepared exclusively for the construction of the particular project shown and its use is limited to that specific purpose. Unauthorized reproduction or other use of this drawing is prohibited.
© RSC Architects

A PRODUCT OF:
NEGLIA ENGINEERING ASSOCIATES
34 PARK AVENUE, P.O. BOX 426
LYNDHURST, NJ 07071
TEL: (201) 939-8805 FAX: (201) 939-0846
WWW.NEGLIAGROUP.COM

KEY PLAN:

HAWORTH BOARD OF ED.

RENOVATIONS AND ADDITIONS

205 VALLEY ROAD, HAWORTH, NJ 07641

PROJECT NO:

DCA PROJECT NO:

REV	DATE	DESCRIPTION
	03/31/2023	ISSUED FOR BID
1	11/09/2023	REVISIONS FOR NEW DESIGN
2	12/07/2023	REVISIONS FOR NEW DOOR
3	01/18/2024	REVISIONS PER CLIENT

PHASE: DATE: 02-27-2023

DAVID JUZMESKI, P.E., P.P.
PROFESSIONAL ENGINEER
N.J. LICENSE NO. 46751
PROFESSIONAL PLANNER
N.J. LICENSE NO. 6154

NORBERTO A. HERNANDEZ, P.E.
PROFESSIONAL ENGINEER
N.J. LICENSE NO. 57456

DRAWING TITLE

DEMOLITION PLAN

SCALE: 1" = 20'-0"

CHECKED BY: DRAWN BY: NAH / LAR

DRAWING No.

C-200

DWG. NO. OF