

X Designates outlets



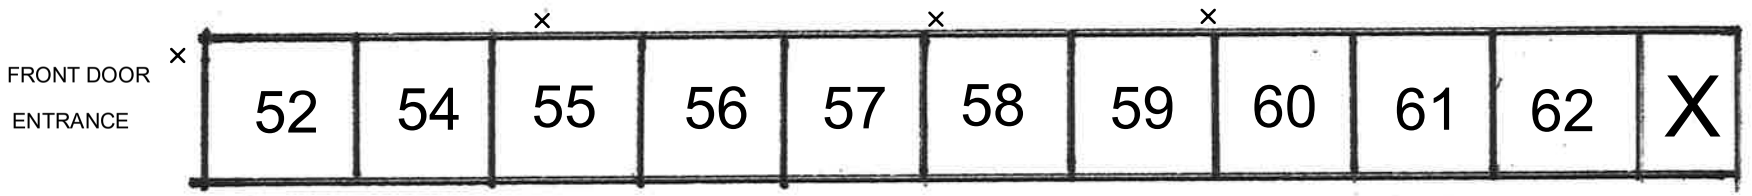


MAIN HALLWAY

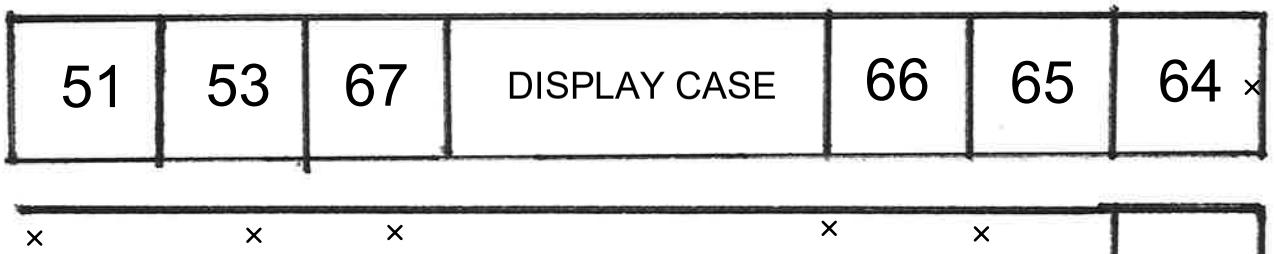

AUDITORIUM

DISPLAY CASE

SCHOOL OFFICE HALLWAY

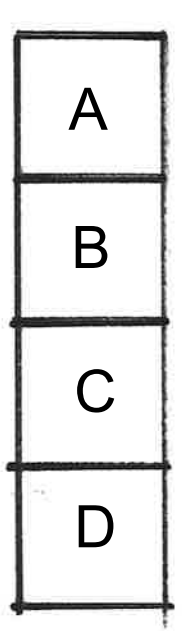

EVENT ENTRANCE