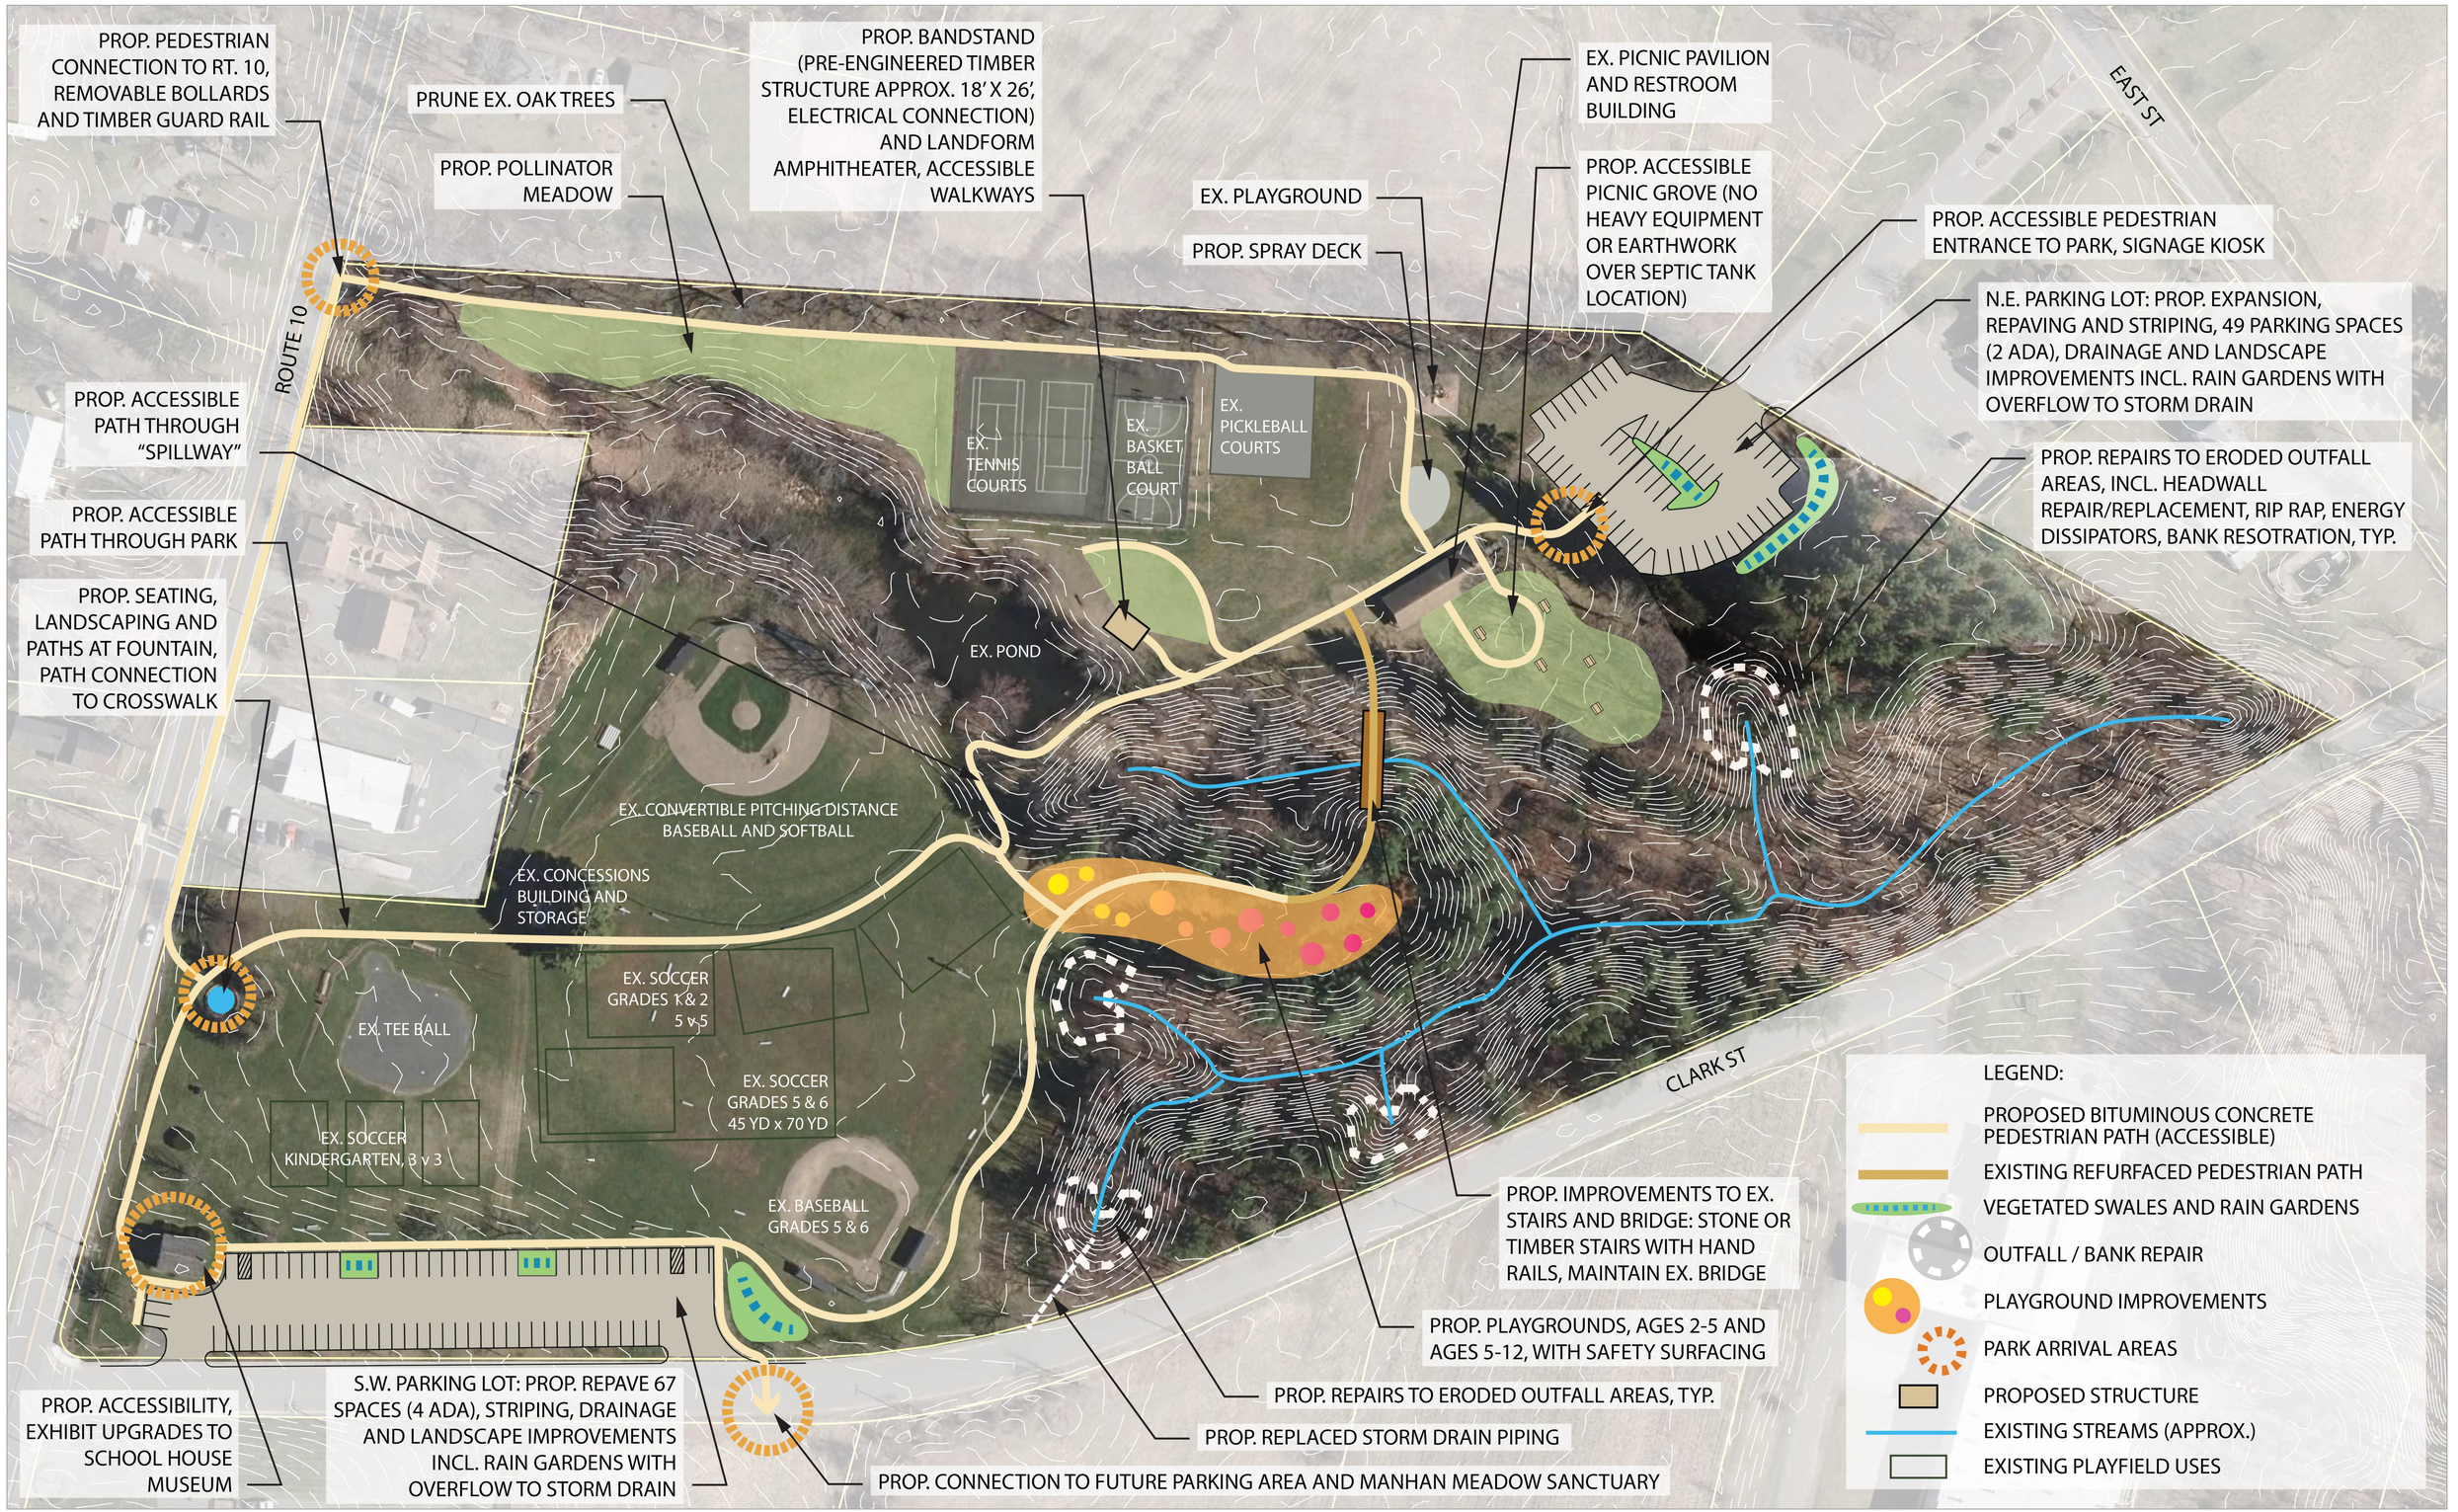


CONANT PARK
Conceptual Master Plan

Southampton, MA
April 2024

Prepared for the Town of Southampton by GZA GeoEnvironmental, Inc.
Project Number 15.0167200.00
Background imagery source: MassGIS Aerial Imagery