




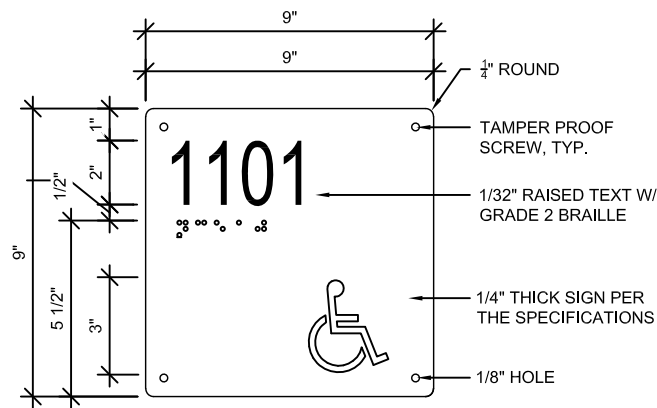


EXTERIOR/INTERIOR CLASSROOM

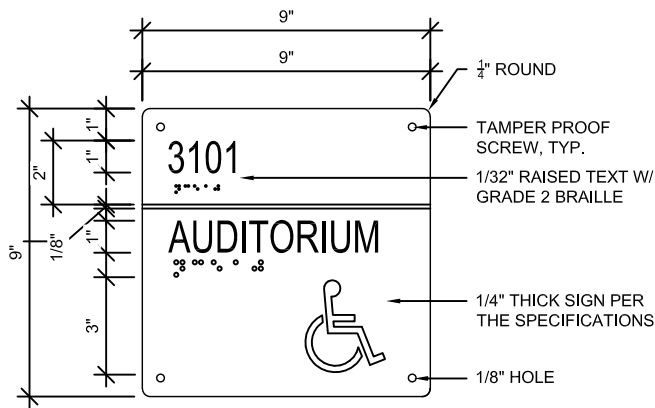


EXTERIOR/INTERIOR WALL SIGN
(COMMON AREA SPACES SUCH AS LIBRARY,
CUSTODIAL, MECHANICAL OR ELECTRICAL ROOMS)

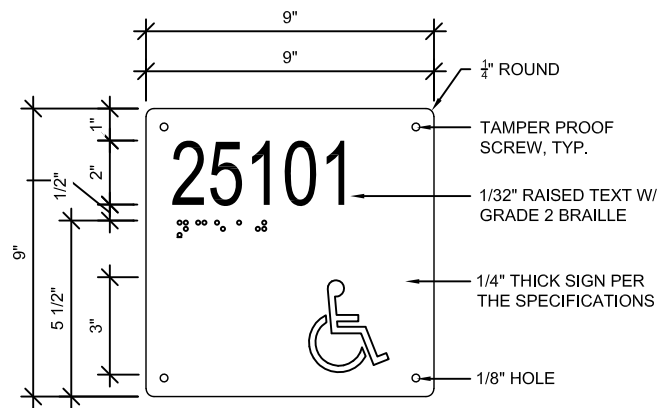


PORTABLE BUILDING

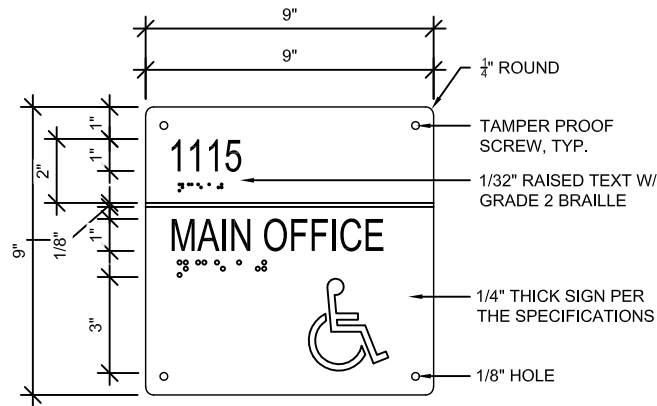


EXTERIOR/INTERIOR MAIN OFFICE

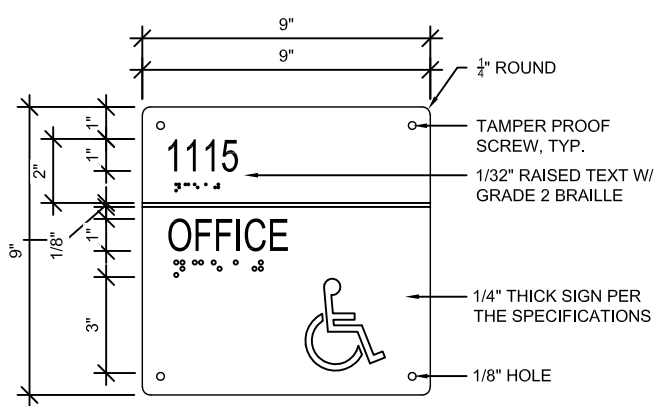


EXTERIOR/INTERIOR OFFICE
(COUNSELOR, PHYSIATRIST, PRINCIPAL, VP...)

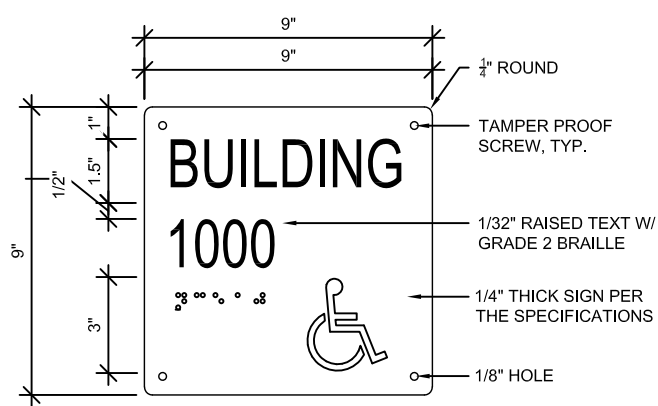


EXTERIOR AT CORRIDORS

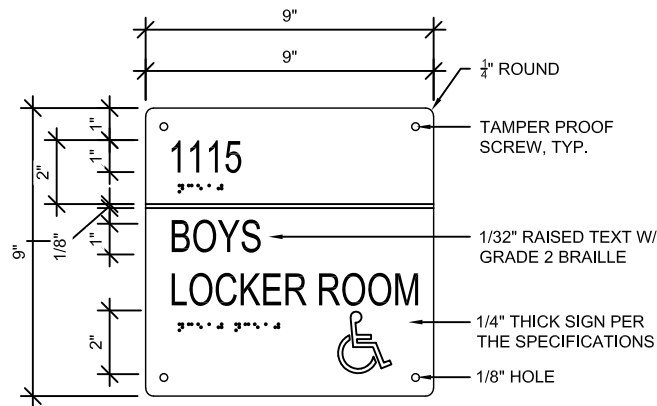

EXTERIOR/INTERIOR BOYS LOCKER ROOM
1" LETTERS AND 2.5" ISA ON TWO LINES

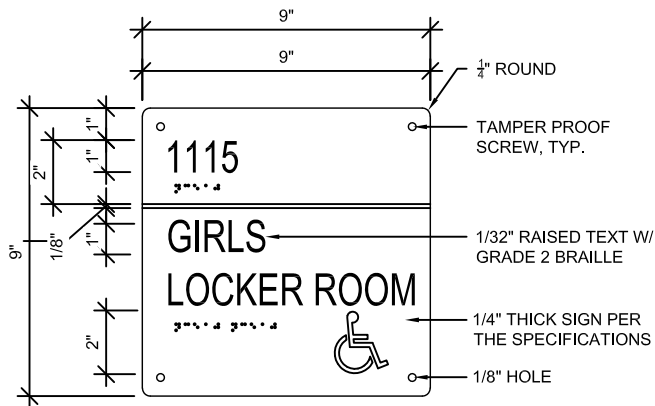

EXTERIOR/INTERIOR GIRLS LOCKER ROOM
1" LETTERS AND 2.5" ISA ON TWO LINES

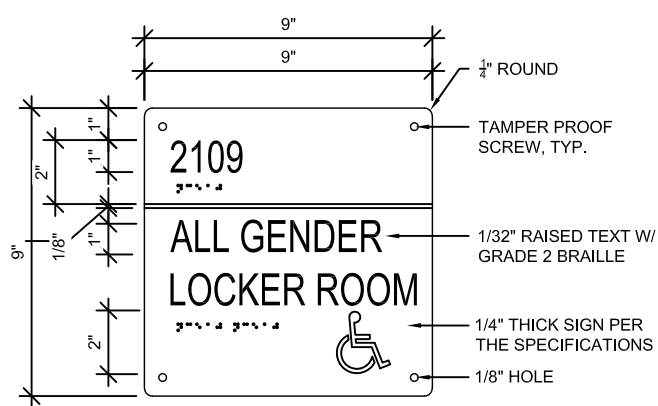

WALL LOCKER ROOM SIGNS
1" LETTERS AND 2" ISA ON TWO LINES

NOTE: BRAILLE SYMBOLS AS SHOWN ARE FOR GRAPHIC REPRESENTATION ONLY.
EACH SIGN TO HAVE ACCURATELY DESIGNED BRAILLE SYMBOLS.

2 DIV 10 - SIGNAGE 8
2" = 1'-0"


Long Beach
Unified
School District
2425 Webster Avenue
Long Beach, CA 90810

LBUSD No.: 00X.000X.00
PTN No.: enter number



Architect
Enter Architect's Address
Architect Address 2
City, State, Zip
(000) 000-0000
www.webaddress.com

Consultant
Enter Consultant's Address
Consultant Address 2
City, State, Zip
(000) 000-0000
www.webaddress.com

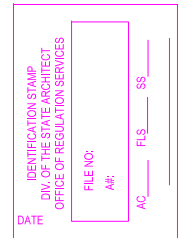

DATE	08/05/2024
JOB	
SCALE	1/16" = 1'-0"
FILE #	
A #	
FILENAME	

SHEET TITLE

School/Project Name

Owner
Owner Address
City, State, Zip

SKETCH NO.

00-00-0