




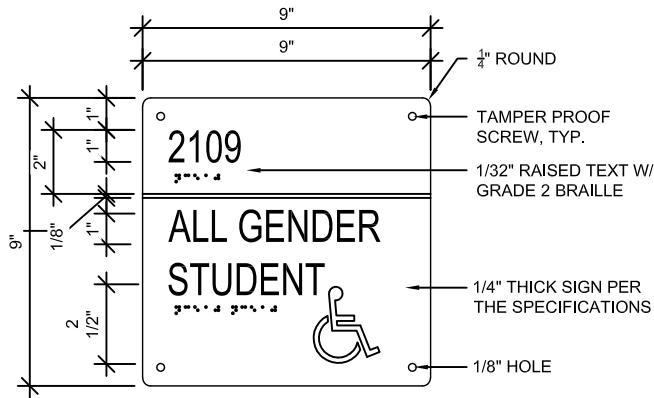


ALL GENDER RESTROOM (STUDENTS)
1" LETTERS AND 2.5" ISA ON TWO LINES

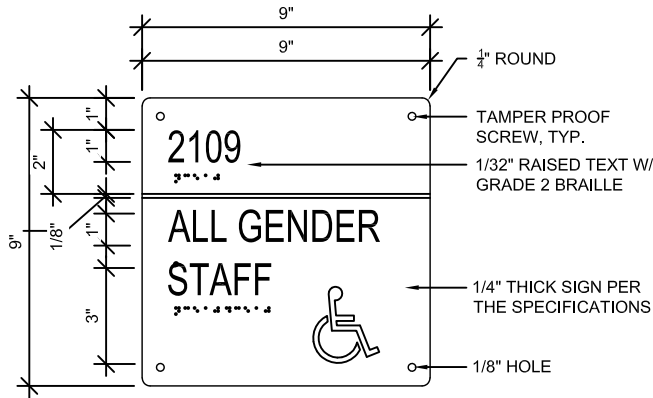


ALL GENDER RESTROOM (STAFF)
USE "ALL GENDER RESTROOM" FOR VISITORS RESTROOMS
1" LETTERS AND 2.5" ISA ON TWO LINES

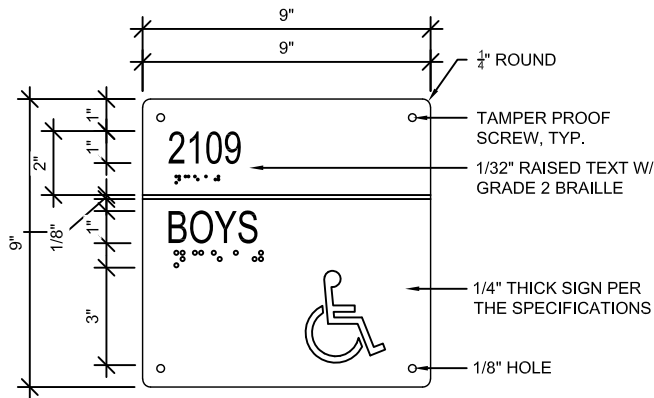


RESTROOM (STUDENTS)

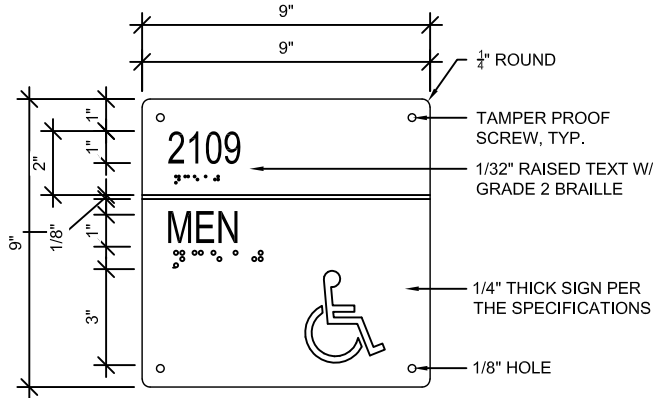

RESTROOM (STAFF AND VISITOR)

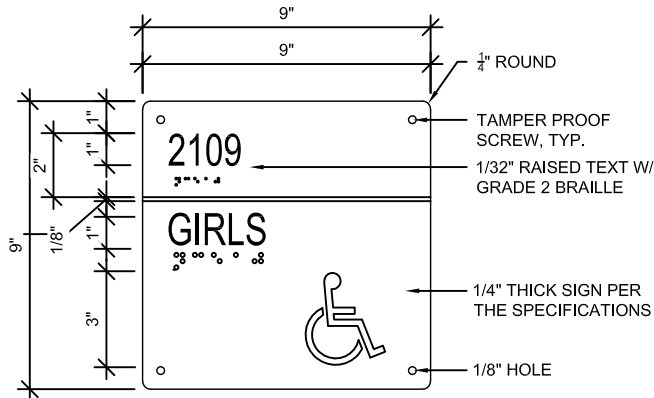


RESTROOM (STUDENTS)

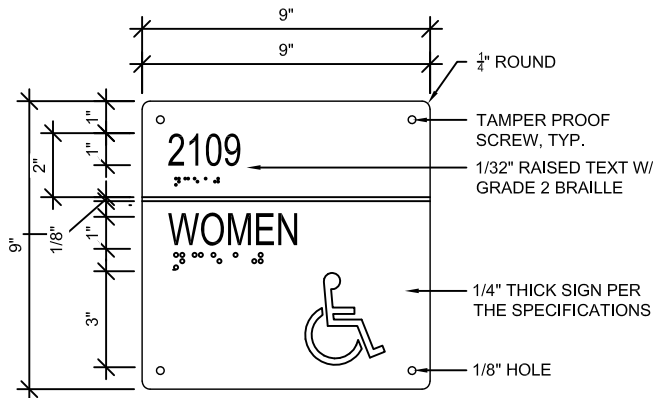


RESTROOM (STAFF AND VISITOR)


RESTROOM WALL SIGNS

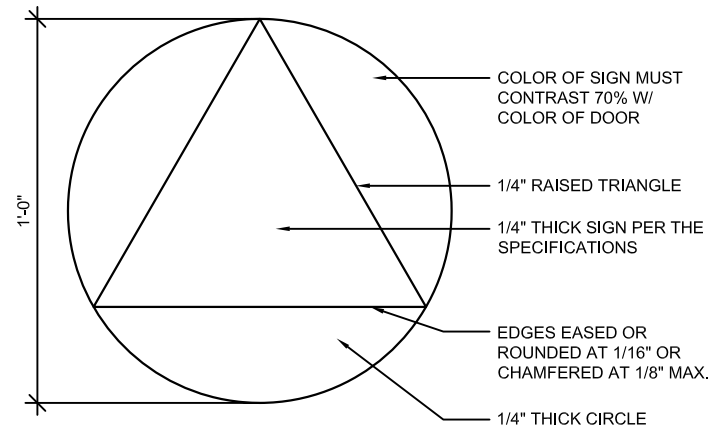

(ALL-GENDER)

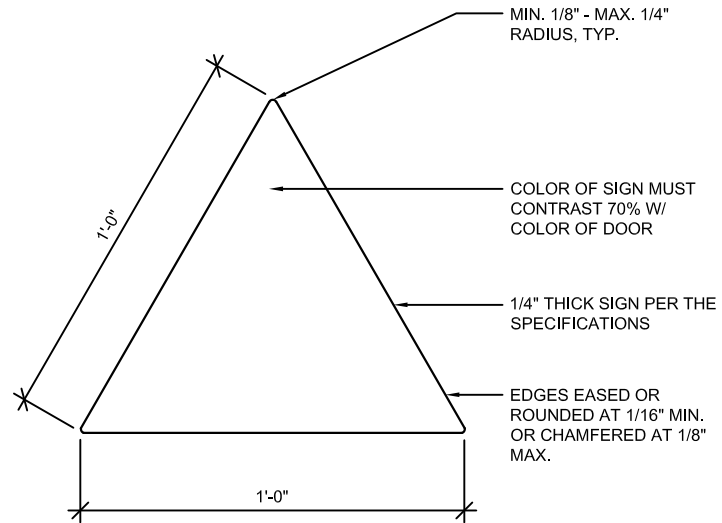

(MEN)

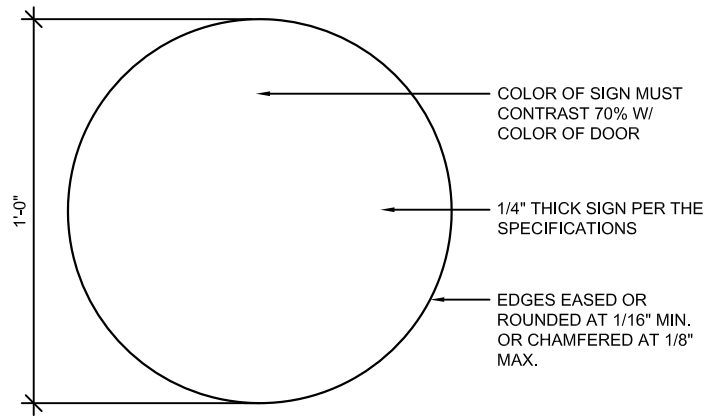

(WOMEN)

RESTROOM DOOR SIGNS


NOTE: BRAILLE SYMBOLS AS SHOWN ARE FOR GRAPHIC REPRESENTATION ONLY.
EACH SIGN TO HAVE ACCURATELY DESIGNED BRAILLE SYMBOLS.

2 DIV 10 - SIGNAGE 8
2" = 1'-0"

**Long Beach
Unified
School District**

2425 Webster Avenue
Long Beach, CA 90810

LBUSD No.: 00X.000X.00
PTN No.: enter number

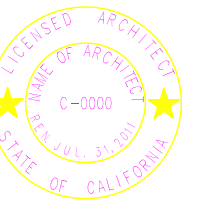


Architect

Enter Architect's Address
Architect Address 2
City, State, Zip
(000) 000-0000
www.webaddress.com

Consultant

Enter Consultant's Address
Consultant Address 2
City, State, Zip
(000) 000-0000
www.webaddress.com

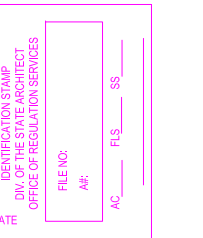

DATE	08/05/2024
JOB	
SCALE	1/16" = 1'-0"
FILE #	
A #	
FILENAME	

SHEET TITLE
School/Project Name

Owner
Owner Address
City, State, Zip

SKETCH NO.
00-00-0