
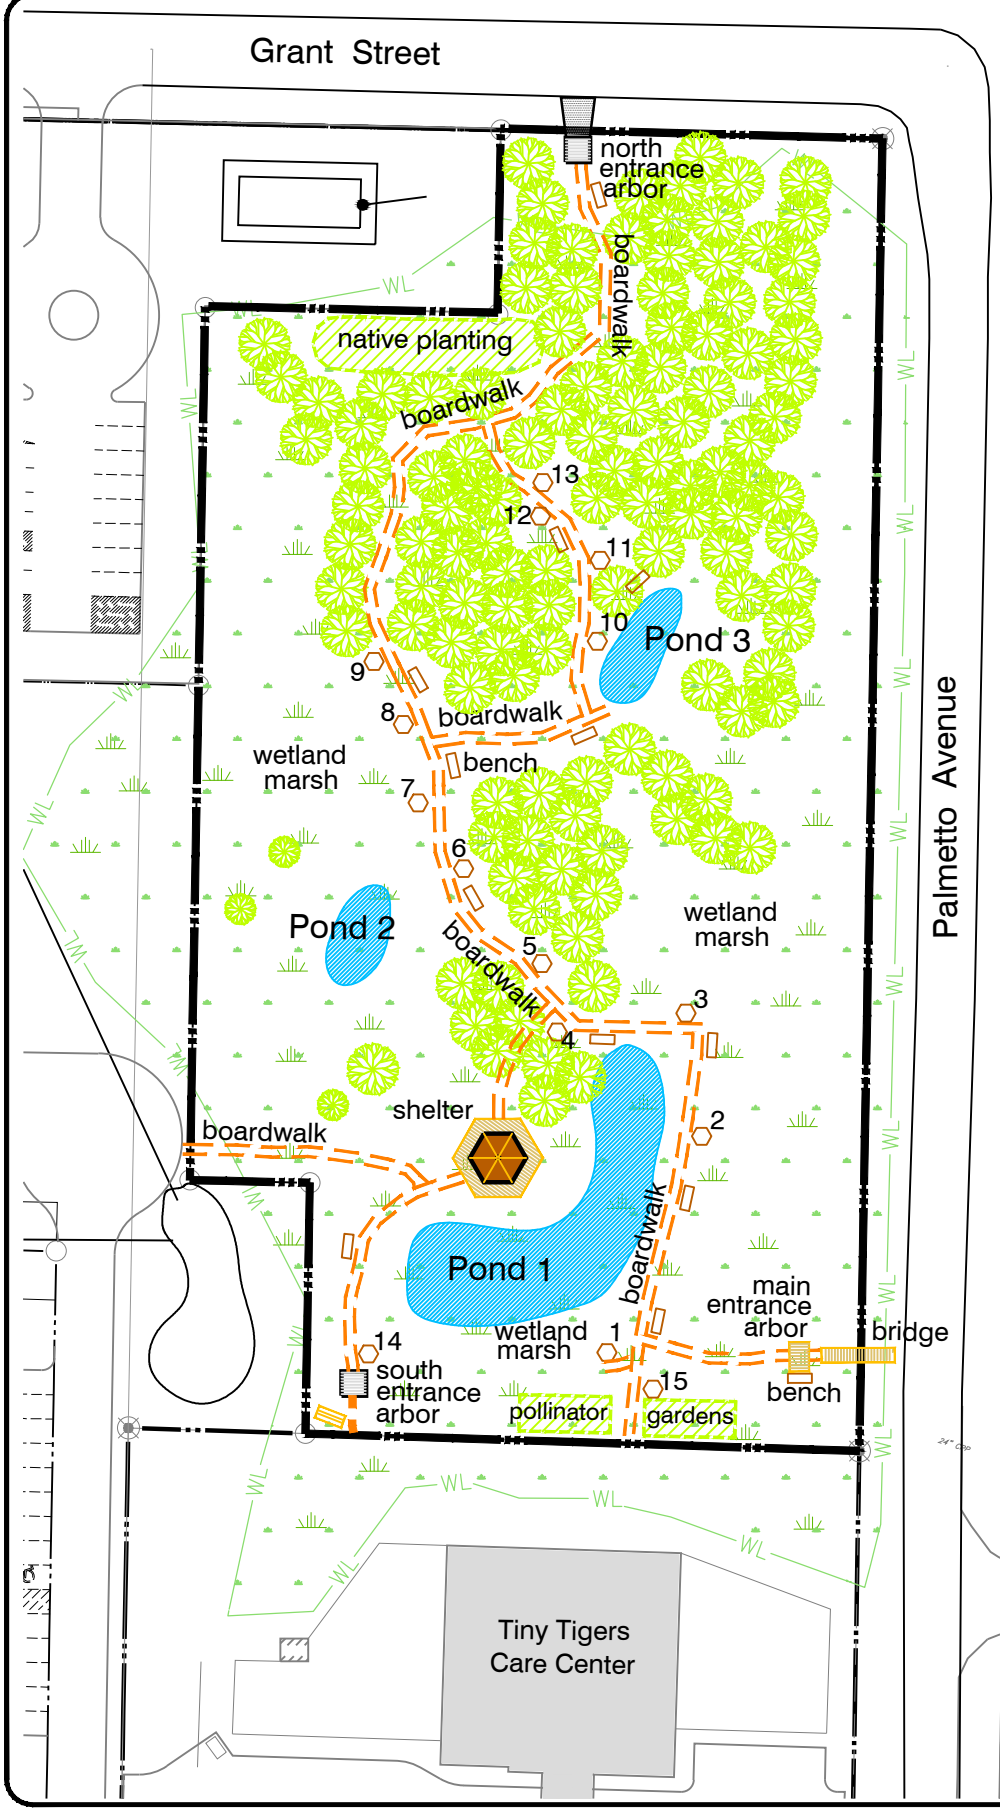


COMPLETED FEATURES

- Pond excavation, 2008
- Native plant inventory, 2009
- Install shoreline plants, 2009
- Clear walking trails, 2009
- Install forest plants, 2009
- Remove invasive plants, 2010
- Construct boardwalks, 2010
- Interpretive signs, 2010
- Entrance arbors, 2010
- Construct boardwalks, 2012
- Entrance bridge, 2013
- Wis Corp trail rehab, 2014
- Donor benches, 2015
- Entrance signs, 2015
- Construct boardwalks, 2015
- Main Entrance Arbor, 2016
- Shelter Building, 2019
- Native Planting, 2023
- Pollinator Gardens, 2024

KEY - Trail Signs

1. Shoreline Habitat
2. History of MOLS
3. Shrub Carr
4. Dead Wood
5. Quaking Aspen
6. Pussy Willow
7. Red-osier Dogwood
8. Sedge Meadow
9. White Ash
10. Nannyberry Viburnum
11. Gray Dogwood
12. Paper Birch
13. Invasive Plants
14. Value of Wetlands
15. Pollinator Gardens

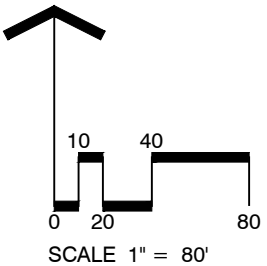

SCALE 1" = 80'

Pro Bono/ MOLS/ Working Park Plan - 2024. dwg Nov. 11, 2024

PROJECT MASTER PLAN

Marshfield Outdoor Learning Sanctuary

Grant St. & Palmetto Ave., Marshfield, WI

Public Art
Site Design
Master Planning
Recreation Design

RANDY LUETH - LANDSCAPE ARCHITECT
Email: RLueth@RL-LA.com Phone: 715-207-2601