


LEGEND

- Proposed Municipal Pump Station
- Proposed Grinder Pump Station
- Proposed Manhole
- Proposed Gravity Sewer
- Proposed Low Pressure Sewer
- Proposed Force Main
- Proposed Sewer Service Area Boundary
- Proposed Greenway Rail Trail
- Private Well
- Existing Gravity Sewer
- Hydrologic Connection
- Existing Manhan Rail Trail
- Water Body
- MassDEP Wetlands
- Protected Open Space
- Town Boundary

LOCUS MAP

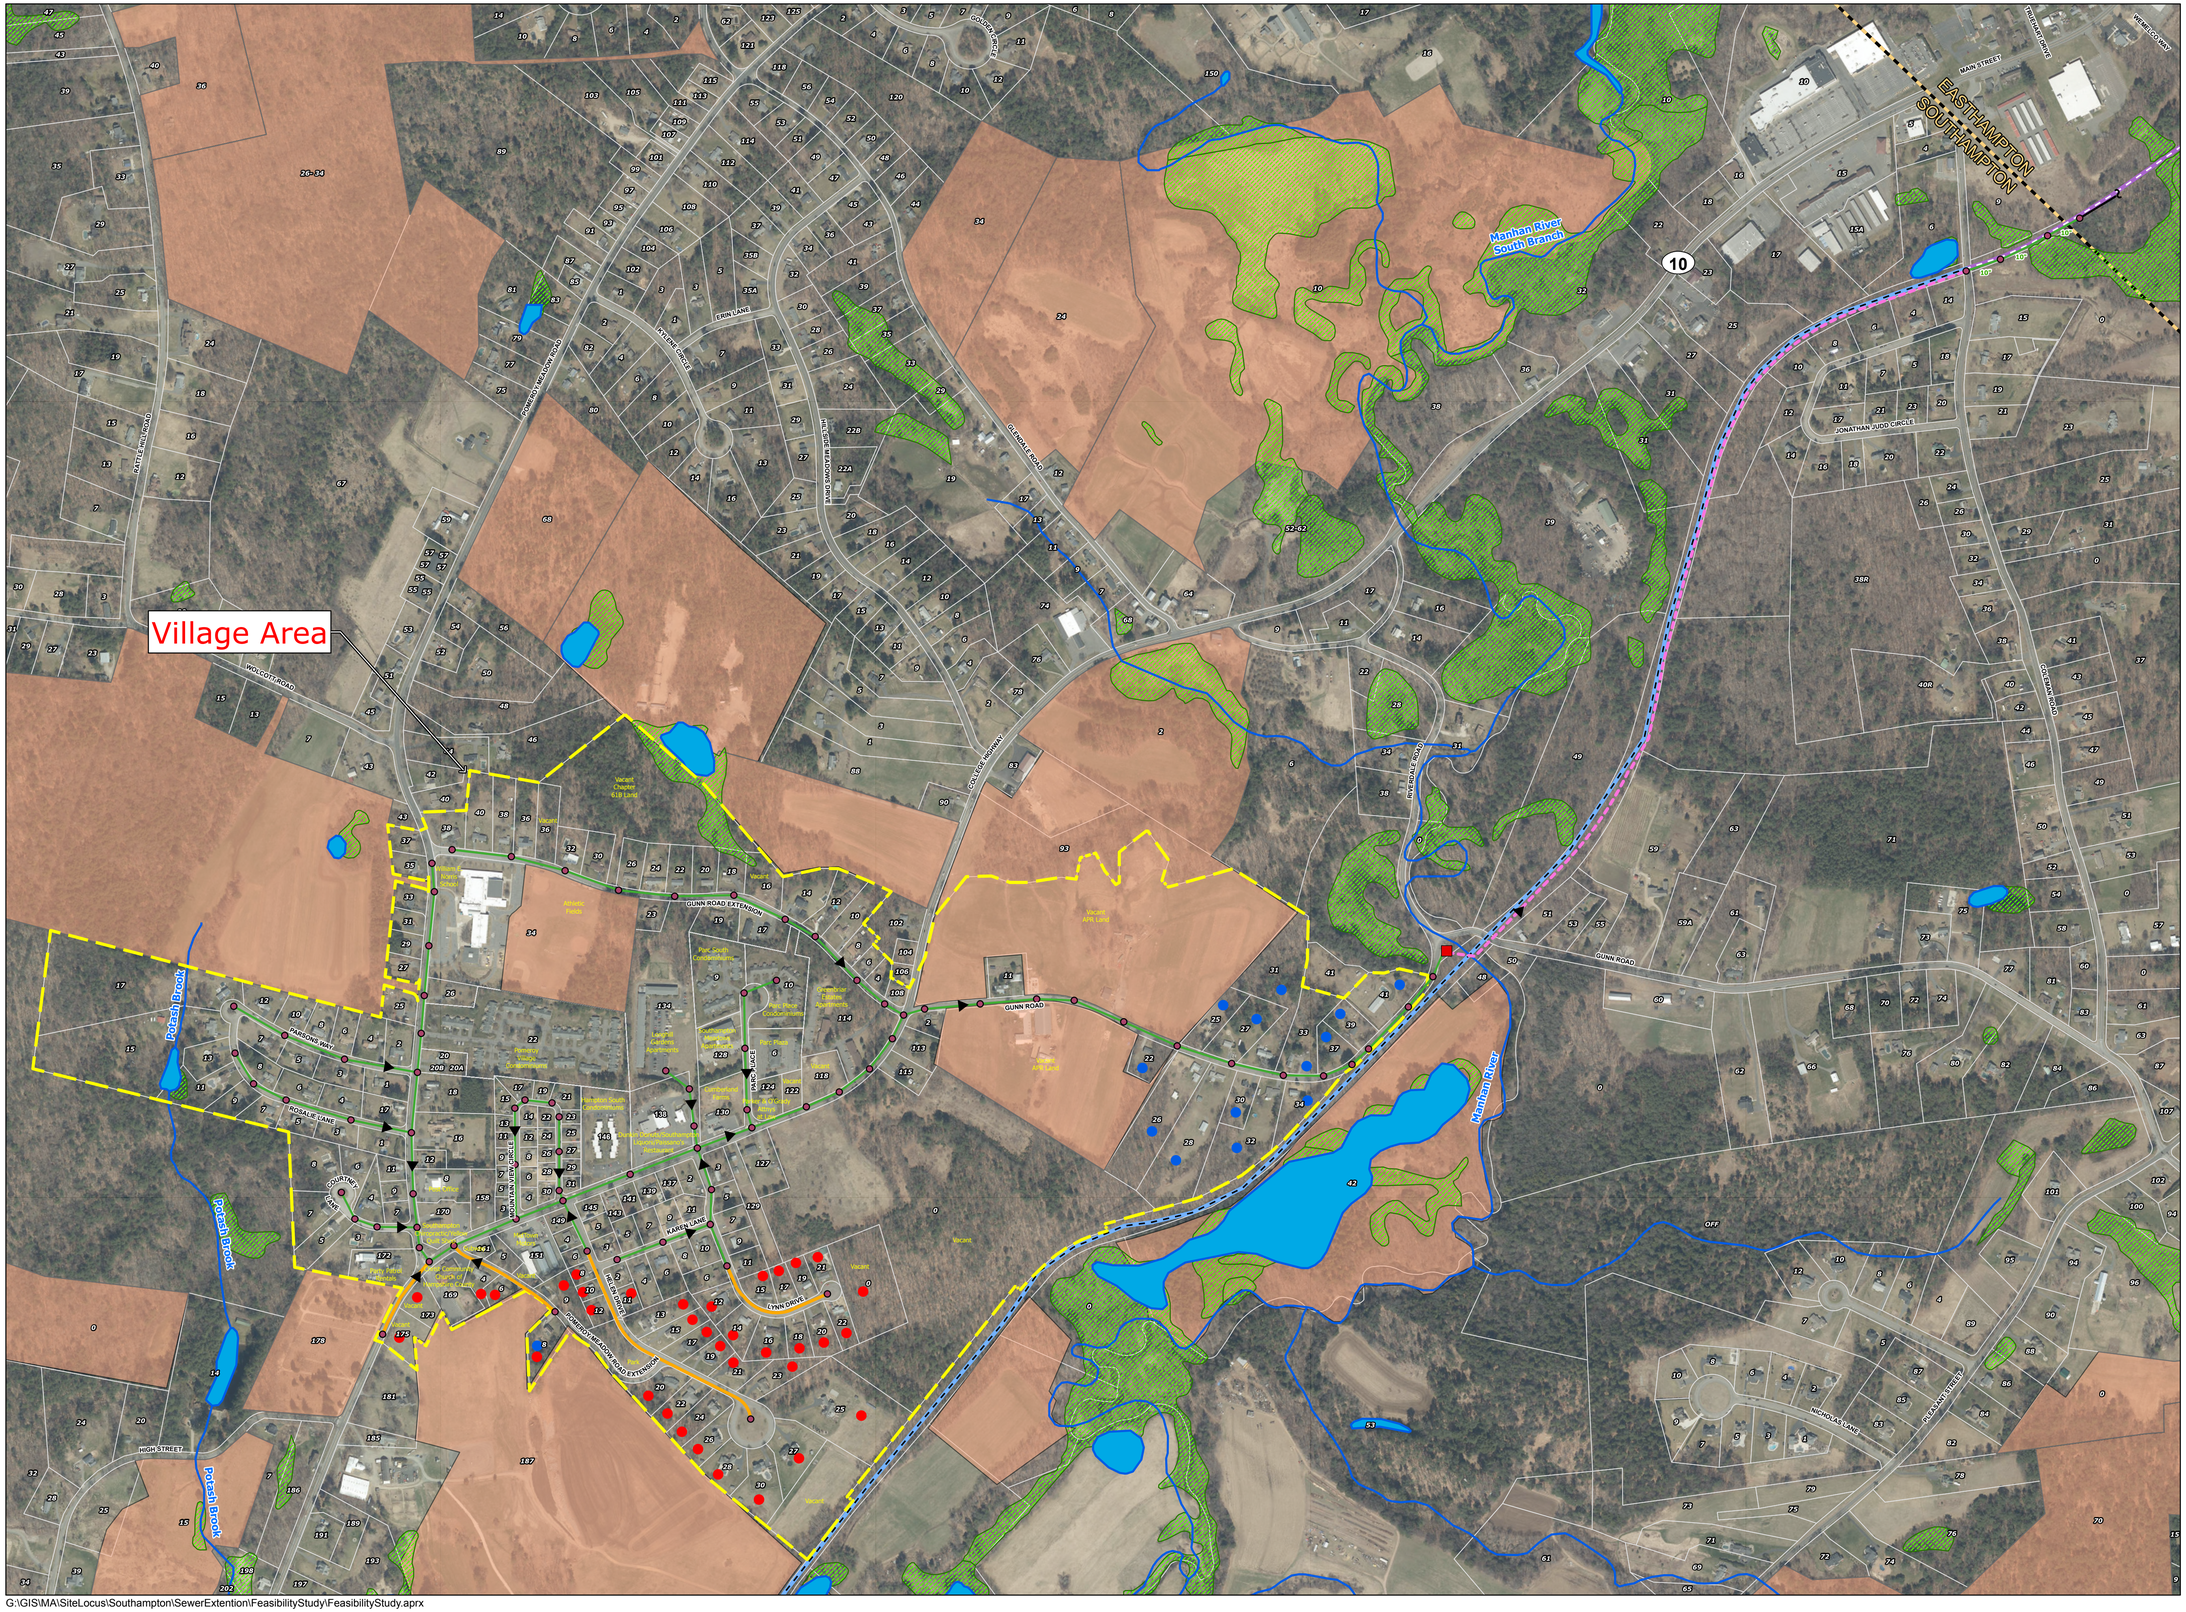

N

0 200 400
Feet
1:4,800

NOTES

1. Based on MassGIS Color Orthophotography (2023).
2. Existing Rail Trail data courtesy of MassGIS.
3. Proposed gravity sewers are 8-inch diameter, unless noted otherwise. Proposed LP sewers are 2-inch diameter. The proposed force main is 6-inch diameter.

MAP A-1
PROPOSED VILLAGE AREA SEWERS

Village Area Sewer Study
Southampton, Massachusetts

November 2024

Tighe&Bond

G:\GIS\MA\SiteLocus\Southampton\SewerExtention\FeasibilityStudy\FeasibilityStudy.aprx