

BID SET


SCHOOL DISTRICT FIVE OF LEXINGTON & RICHLAND COUNTIES

SEVEN OAKS ELEMENTARY SCHOOL BUILDING SIGNAGE MODIFICATIONS

2800 ASHLAND ROAD, COLUMBIA, SC 29210



LOCATION MAP

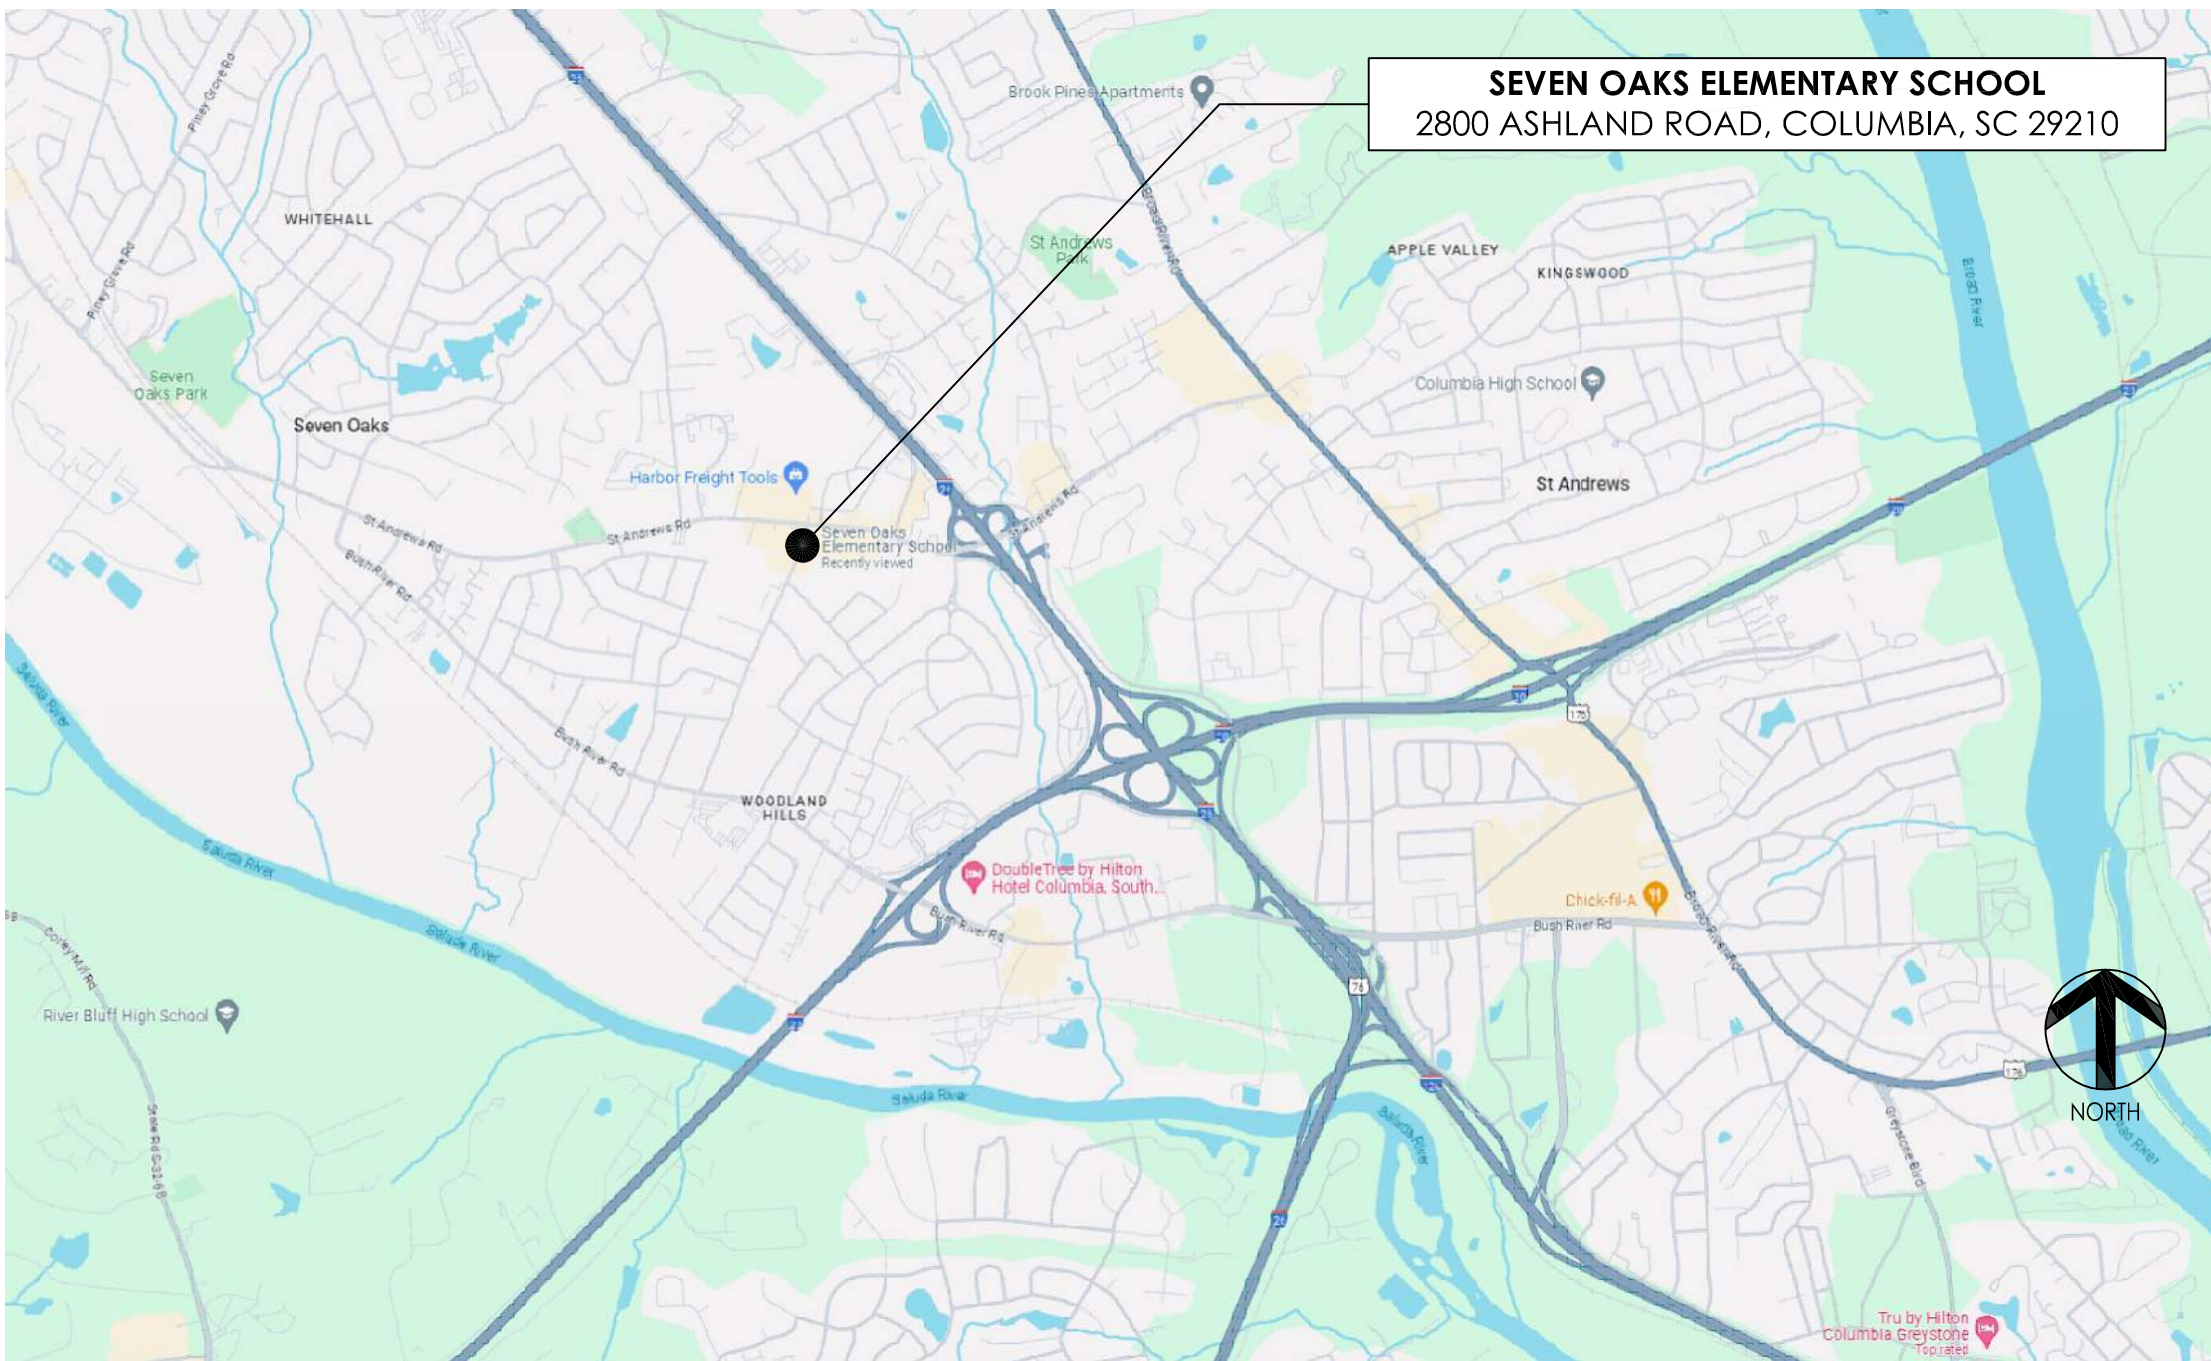

DRAWING LIST


SCHOOL DISTRICT FIVE OF LEXINGTON & RICHLAND COUNTIES	
Sheet Number	Sheet Title
TITLE	
T000	TITLESHEET
ARCHITECTURAL	
A101	EXISTING SIGNAGE
A102	SIGNAGE MODIFICATIONS
A103	NEW EXTERIOR PYLON SIGN WITH MARQUEE

CLIENT




SCHOOL DISTRICT FIVE OF LEXINGTON
& RICHLAND COUNTIES
1020 DUTCH FORK ROAD
IRMO, SC 29063
T. 803.476.8000

ARCHITECT/ENGINEER

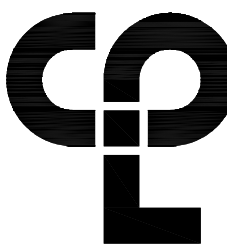

CPL
808 LADY STREET, SUITE D
COLUMBIA, SC 29201
T. 800.233.1225
www.CPLteam.com

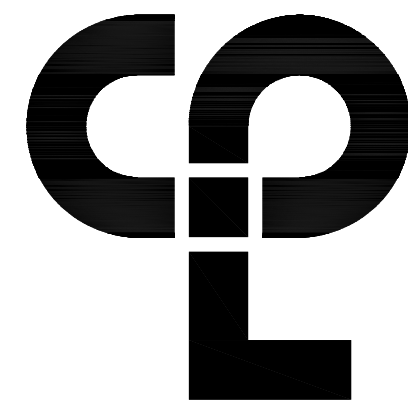

CPL | Architecture Engineering Planning
808 Lady Street, Suite D
Columbia, SC 29201
CPLteam.com



PROJECT INFORMATION

Project Number
R23.15123.00

Client Name

SCHOOL DISTRICT FIVE OF
LEXINGTON & RICHLAND COUNTIES

Project Name

SEVEN OAKS ELEMENTARY
SCHOOL BUILDING SIGNAGE
MODIFICATIONS


Project Address

2800 ASHLAND ROAD, COLUMBIA, SC 29210

PROJECT ISSUE & REVISION SCHEDULE

No. Date Description

PROFESSIONAL STAMPS

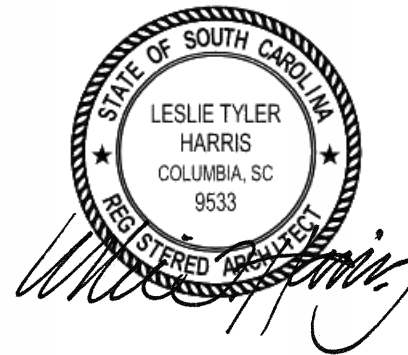

SHEET INFORMATION

Issued
11/01/2024

Project Status
BID SET

Drawn By
PC

Checked By
LH

Drawing Title
TITLESHEET

Scale
AS INDICATED


Revision Number

Drawing Number

Revision Number

LR5

T000

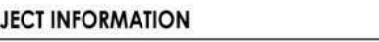

1 Number	15123.00
Name	

SCHOOL DISTRICT FIVE OF KINGSTON & RICHLAND COUNTIES

IVEN OAKS ELEMENTARY HOO L BUILDING SIGNAGE ODIFICATIONS

100 ASHLAND ROAD, COLUMBIA, SC 2921

SUBJECT ISSUE & REVISION SCHEDULE

Date	Description
------	-------------

PROFESSIONAL STAMPS



SET INFORMATION

01/2024	Scale
	AS INDICATED


SET

Checked By _____

POSTING SIGNAGE


Drawing Number Revision Number

LR5
A101

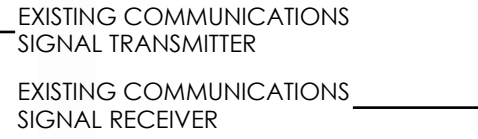


SIGN DEMOLITION NOTES:

1. DISCONNECT, DISMANTLE, REMOVE, AND LEGALLY DISPOSE OF EXISTING PYLON SUPPORTED MARQUEE SIGN AND ALL ELECTRICAL AND RADIO SIGNAL TRANSMITTER / RECEIVER COMPONENTS IN ITS ENTIRETY.
2. FIELD VERIFY LOCATION, SOURCE AND ROUTING OF EXISTING ELECTRICAL UTILITY SERVING THE EXISTING SIGN.
3. DISCONNECT POWER PRIOR TO DISMANTLING THE EXISTING SIGN.
4. PRESERVE SERVICE IN PLACE DURING EXISTING SIGN REMOVAL AND PREPARE TO PROVIDE SERVICE FOR NEW MARQUEE SIGN.
5. VERIFY SERVICE REQUIREMENTS FOR NEW MARQUEE SIGN AND MODIFY EXISTING ELECTRICAL SERVICE TO COMPLY WITH THE NEW SERVICE REQUIREMENTS OF THE NEW SIGN.
6. PROVIDE RELATED ELECTRICAL SERVICE UPGRADES INCLUDING, BUT NOT LIMITED TO CIRCUIT BREAKERS, DISCONNECTS
7. NOTIFY AND COORDINATE WITH OWNERS REPRESENTATIVE NOT LESS THAN 48 HOURS PRIOR TO UTILITY INTERRUPTIONS.
8. SCHEDULE SERVICE INTERRUPTIONS TO OCCUR OUTSIDE OF NORMAL SCHOOL OPERATING HOURS.

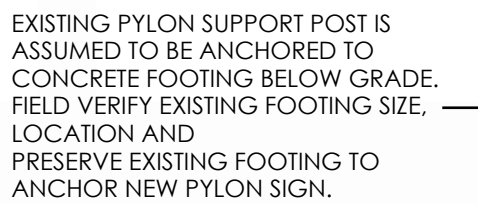

EXISTING SIGNAGE LEGEND

Mark	Type	Description
SIGN A	EXTERIOR LETTERS	WALL MOUNTED, ADHERED TO BACKING PANELS
SIGN B	EXTERIOR LETTERS	WALL MOUNTED, CONCEALED, FLUSH, ANCHORED TO BRICK
SIGN C	EXTERIOR LETTERS	WALL MOUNTED, CONCEALED, FLUSH, ANCHORED TO BRICK
SIGN D	EXTERIOR MARQUEE	PYLON SUPPORT ASSUMED TO BE MOUNTED TO CONCRETE FOOTING (FIELD VERIFY)

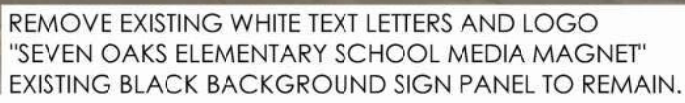

1 EXISTING SIGN A
A101 SCALE: N.T.S.



2 EXISTING SIGN B
A101 SCALE: N.T.S.



3 EXISTING SIGN C
A101 SCALE: N.T.S.



 5 BUILDING SIGNAGE KEY PLAN - OVERHEAD VIEW
A101 SCALE: N.T.S.

Sheet Size: 24x36
Drawing Name: S:\Projects\Signs\Design\06 CAO\CAO ARCH\A2\LR5_2023_15123.00_7 QA\QAS.dwg
Date last processed: 9/24/2024 3:05 PM
Date last plotted: 9/24/2024 3:00 PM
Plotted By: Penny Croston




PROVIDE NEW COLOR TEXT LETTERS AND COLOR LOGO INSTALLED ON NEW LIGHT GRAY OPAQUE BACKING PANEL LAMINATED TO EXISTING BLACK BACKGROUND SIGN PANEL. REFER TO 4/A102 AND NOTES FOR SIGN TYPE A.

1 SIGN A
A102 SCALE: N.T.S.




INSTALL NEW INDIVIDUAL TEXT LETTERS TO READ "GLOBAL MAGNET"; MATCH EXISTING TEXT LETTER MATERIAL, SIZE, FONT, COLOR, AND CONCEALED SURFACE MOUNTING. INSTALL LETTERS TO BE CENTER JUSTIFIED RELATIVE TO THE EXISTING TEXT LETTERS. REFER TO NOTES FOR SIGN TYPES B AND C.

2 SIGN B
A102 SCALE: N.T.S.

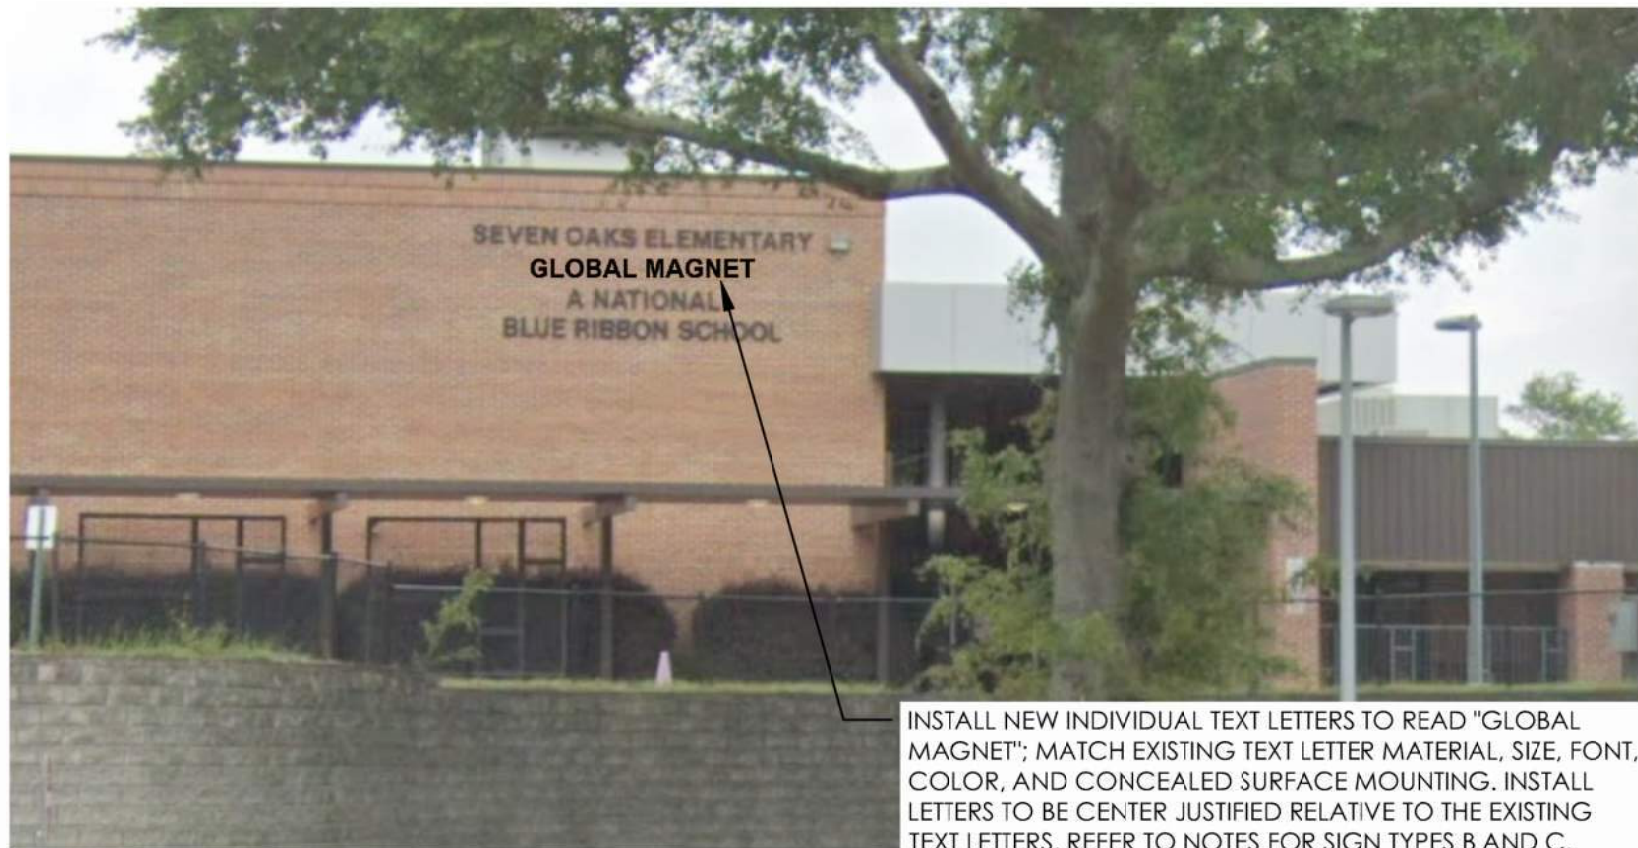

INSTALL NEW INDIVIDUAL TEXT LETTERS TO READ "GLOBAL MAGNET"; MATCH EXISTING TEXT LETTER MATERIAL, SIZE, FONT, COLOR, AND CONCEALED SURFACE MOUNTING. INSTALL LETTERS TO BE CENTER JUSTIFIED RELATIVE TO THE EXISTING TEXT LETTERS. REFER TO NOTES FOR SIGN TYPES B AND C.

3 SIGN C
A102 SCALE: N.T.S.

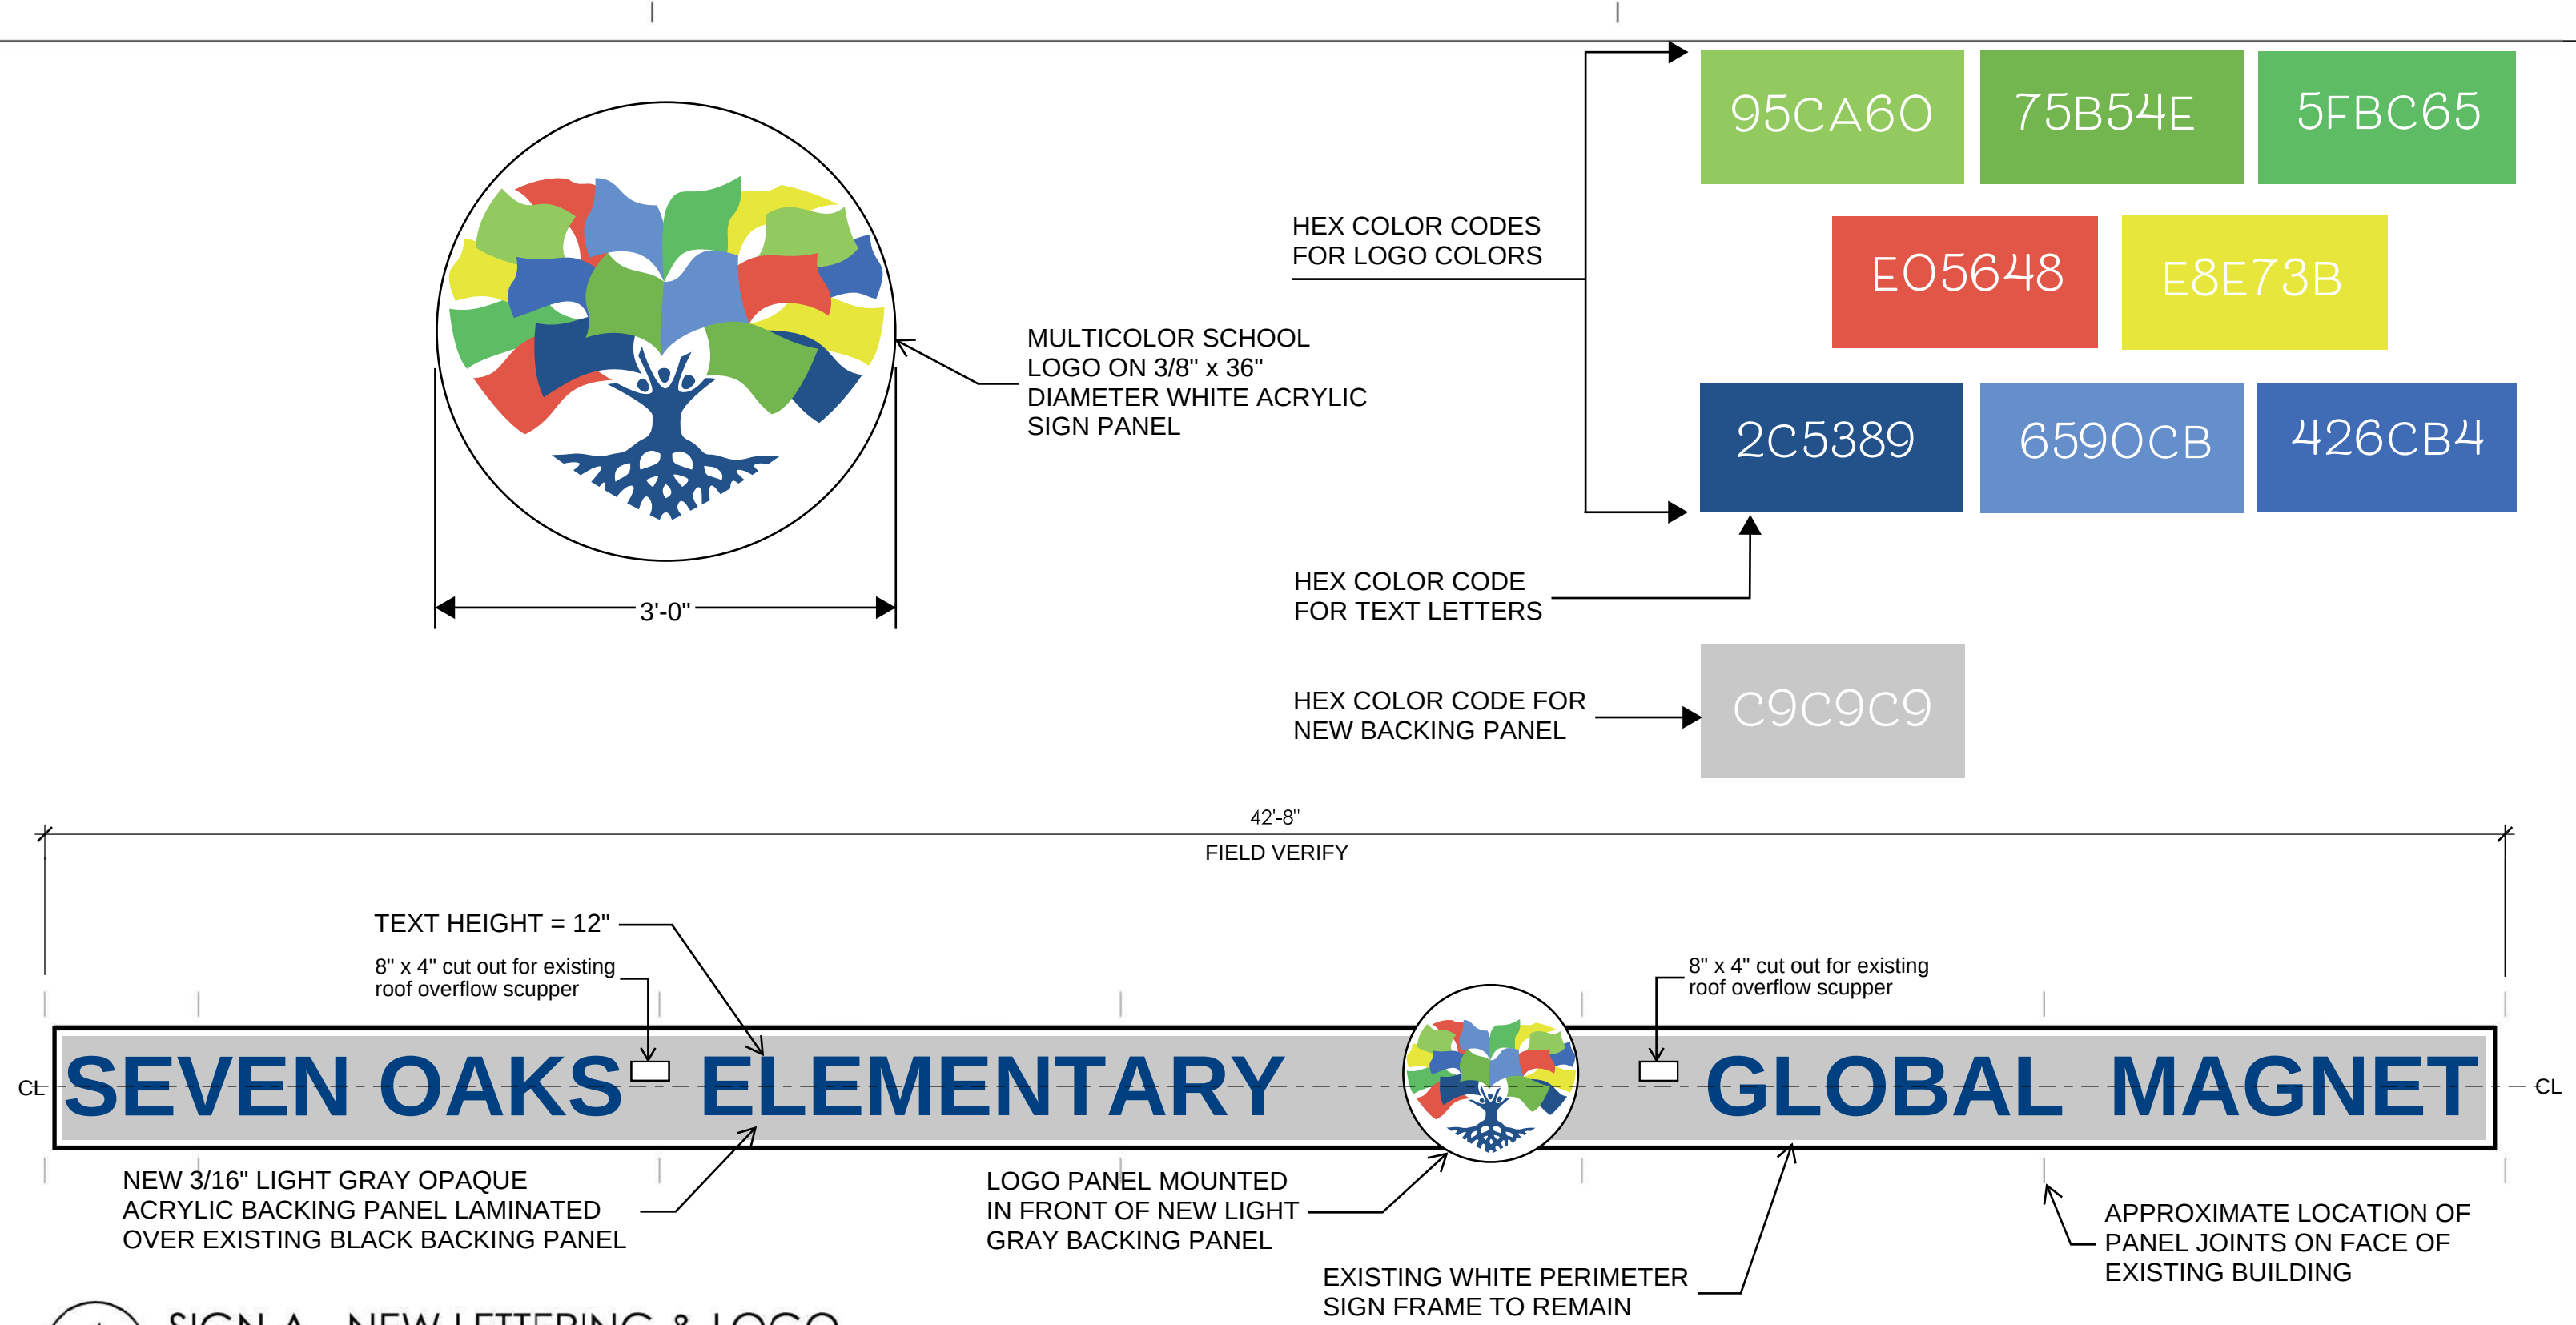

4 SIGN A - NEW LETTERING & LOGO
A102 SCALE: N.T.S.

SIGNAGE LEGEND - MODIFICATIONS

Mark	Type	Description
SIGN A	EXTERIOR LETTERS	NEW 1/4" ACRYLIC FLAT TEXT AND LOGO: TEXT = SEVEN OAKS ELEMENTARY GLOBAL MAGNET
SIGN B	EXTERIOR LETTERS	NEW 1/4" MOLDED ACRYLIC DIMENSIONAL LETTERS, 1" DEPTH, ANCHORED TO BRICK MASONRY, FLUSH MOUNT: TEXT = GLOBAL MAGNET
SIGN C	EXTERIOR LETTERS	NEW 1/4" MOLDED ACRYLIC DIMENSIONAL LETTERS, 1" DEPTH, ANCHORED TO BRICK MASONRY, FLUSH MOUNT: TEXT = GLOBAL MAGNET

GENERAL SIGN PROJECT NOTES


- COORDINATE SCHEDULING OF THE WORK WITH THE OWNER TO OCCUR OUTSIDE OF REGULAR SCHOOL ATTENDANCE HOURS.
- SMOKING, VAPING, ALCOHOLIC BEVERAGES, AND OTHER ILLEGAL SUBSTANCES ARE STRICTLY PROHIBITED ON SCHOOL PROPERTY AT ALL TIMES.
- FIREARMS OR OTHER WEAPONS, WHETHER CONCEALED OR OPENLY CARRIED, ARE STRICTLY PROHIBITED ON SCHOOL PROPERTY AT ALL TIMES.

NOTES FOR SIGN TYPE A

- REMOVE AND DISPOSE EXISTING APPLIED TEXT LETTERS AND MICROPHONE LOGO. FIELD VERIFY EXISTING SIGN MATERIALS AND OVERALL DIMENSIONS (LENGTH X HEIGHT) OF EXISTING WHITE PERIMETER SIGN FRAME AND BLACK BACKING PANELS TO REMAIN.
- FONT STYLE = ARIAL BOLD, ALL CAPITALS
- SUBMIT TEXT LETTER SAMPLE OF ACTUAL SIZE, FONT, MATERIAL, COLOR, AND OTHER APPLICABLE CHARACTERISTICS FOR REVIEW PRIOR TO FABRICATION. SAMPLE MAY BE RETURNED TO INSTALLER AFTER REVIEW FOR INCORPORATION INTO THE PROJECT.
- CLEAN EXISTING BLACK BACKING PANEL AND REMOVE EXCESS ADHESIVES AND RESIDUE FROM THE PANEL SURFACES. PATCH HOLES OR OTHER SURFACE DEFECTS TO RESULT IN A SMOOTH SUBSTRATE, READY FOR THE APPLICATION OF NEW LIGHT GRAY OPAQUE OVERLAY PANEL.
- INSTALL NEW 3/16" LIGHT GRAY OPAQUE ACRYLIC BACKING PANEL LAMINATED DIRECTLY OVER THE EXISTING BLACK BACKGROUND. EXPOSED MECHANICAL FASTENERS OF MATCHING COLOR ARE ACCEPTABLE. CONSULT ARCHITECT PRIOR TO INSTALLATION. SEE COLOR CHART UPPER RIGHT FOR HEX COLOR CODE OF NEW BACKING PANEL.
- TEST FIT LETTER SPACING PRIOR TO PERMANENT APPLICATION TO AVOID INTERFERENCE WITH (2) EXISTING THROUGH WALL SCUPPERS.
- ALLOW ADEQUATE SPACE FOR THE NEW COLOR SCHOOL LOGO TO BE INSTALLED BETWEEN THE WORDS "ELEMENTARY" AND "GLOBAL" AS SHOWN ON THE DRAWING.

NOTES FOR SIGN TYPES B AND C

- DIMENSIONAL LETTERS: FIELD VERIFY EXISTING SIGN MATERIAL, FONT STYLE, COLOR, AND SIZE (HEIGHT X DEPTH) AND MATCH EXISTING.
- SUBMIT TEXT LETTER SAMPLE OF ACTUAL SIZE, FONT, MATERIAL, COLOR, AND OTHER APPLICABLE CHARACTERISTICS FOR REVIEW PRIOR TO FABRICATION. SAMPLE MAY BE RETURNED TO INSTALLER AFTER REVIEW FOR INCORPORATION IN THE PROJECT. ONLY ONE LETTER SAMPLE IS REQUIRED FOR SIGNS B AND C.
- DIMENSIONAL LETTERS: INSTALL LETTERS FLUSH TO THE WALL USING CONCEALED ANCHORS FULLY SECURED TO THE BRICK FACING TO MATCH EXISTING INSTALLATION.
- CENTER JUSTIFY INDIVIDUAL TEXT LETTERS "GLOBAL MAGNET" RELATIVE TO THE EXISTING TEXT LETTERS THAT ARE REMAINING.

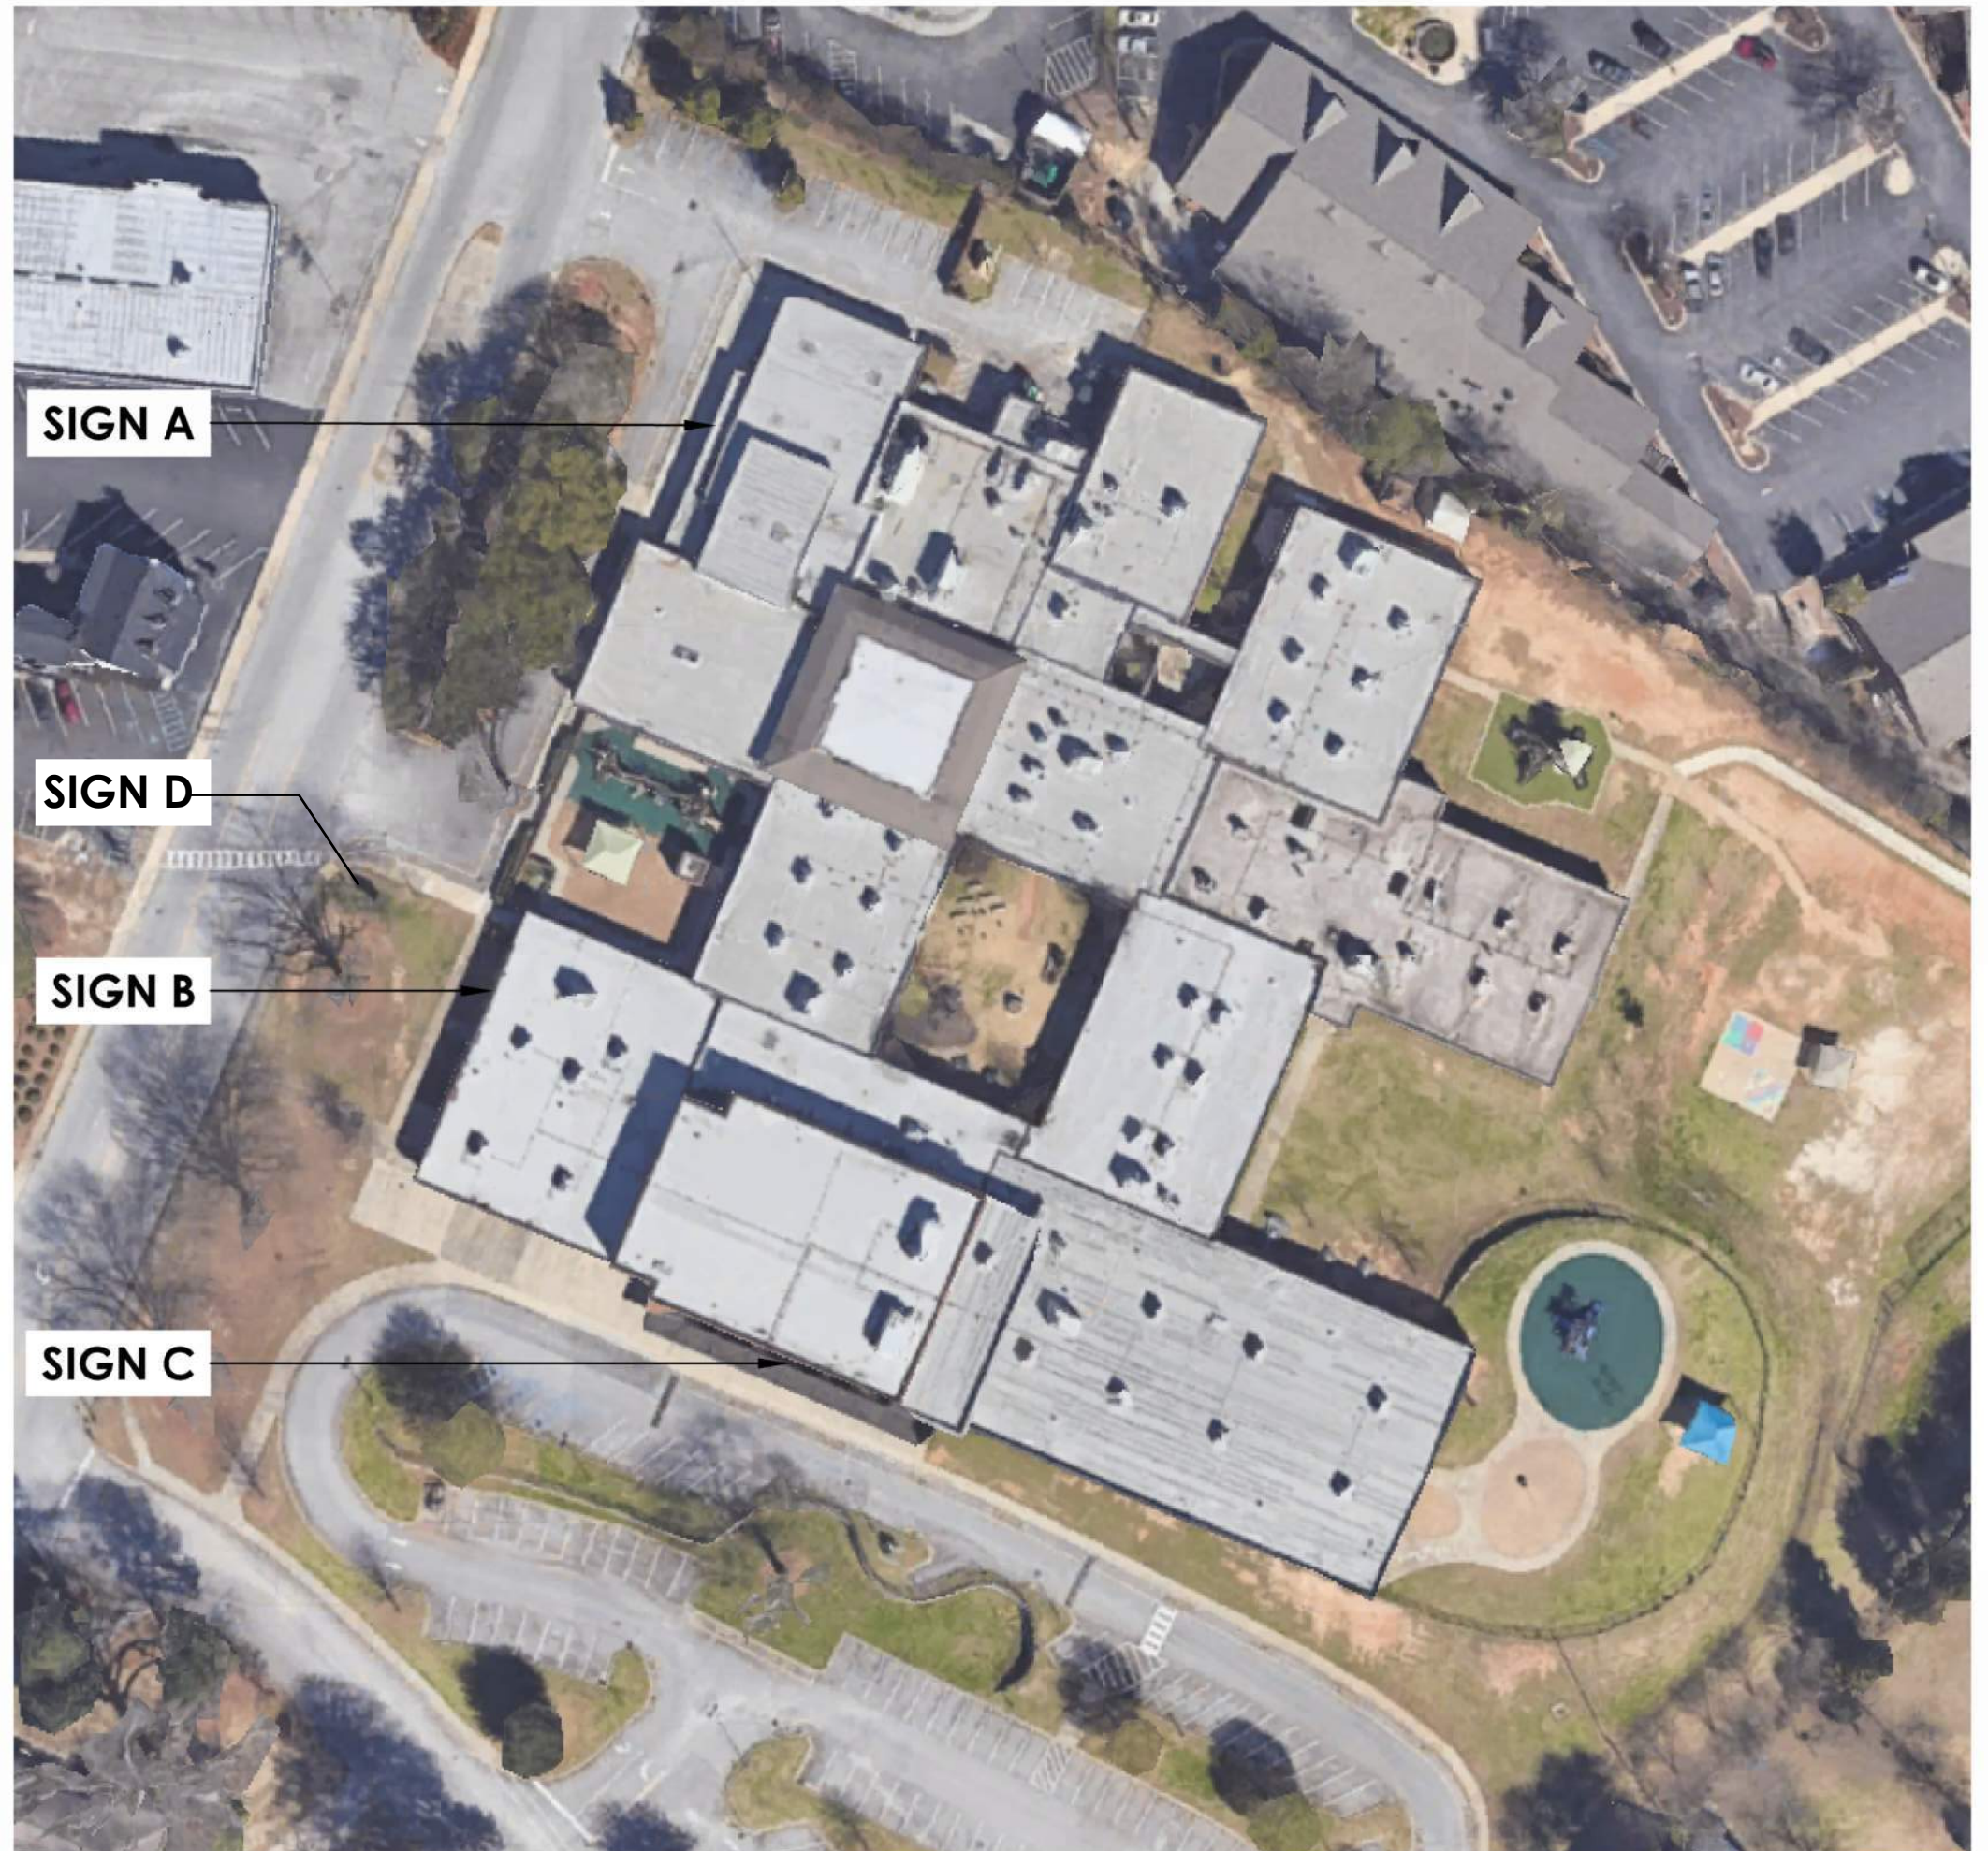

5 BUILDING SIGNAGE KEY PLAN - OVERHEAD VIEW
A102 SCALE: N.T.S.

PROJECT INFORMATION

Project Number
R23.15123.00
Client Name
SCHOOL DISTRICT FIVE OF LEXINGTON & RICHLAND COUNTIES
Project Name
SEVEN OAKS ELEMENTARY SCHOOL BUILDING SIGNAGE MODIFICATIONS

Project Address
2800 ASHLAND ROAD, COLUMBIA, SC 29210

Issued

PROJECT ISSUE & REVISION SCHEDULE

No. Date Description

PROFESSIONAL STAMPS



SHEET INFORMATION

Scale
AS INDICATED
Project Status
BID SET
Drawn By
PC
Checked By
LH
Drawing Title
SIGNAGE MODIFICATIONS

Drawing Number
LR5
Revision Number
A102

