


ZCHS - CONSTRUCTION PHASING

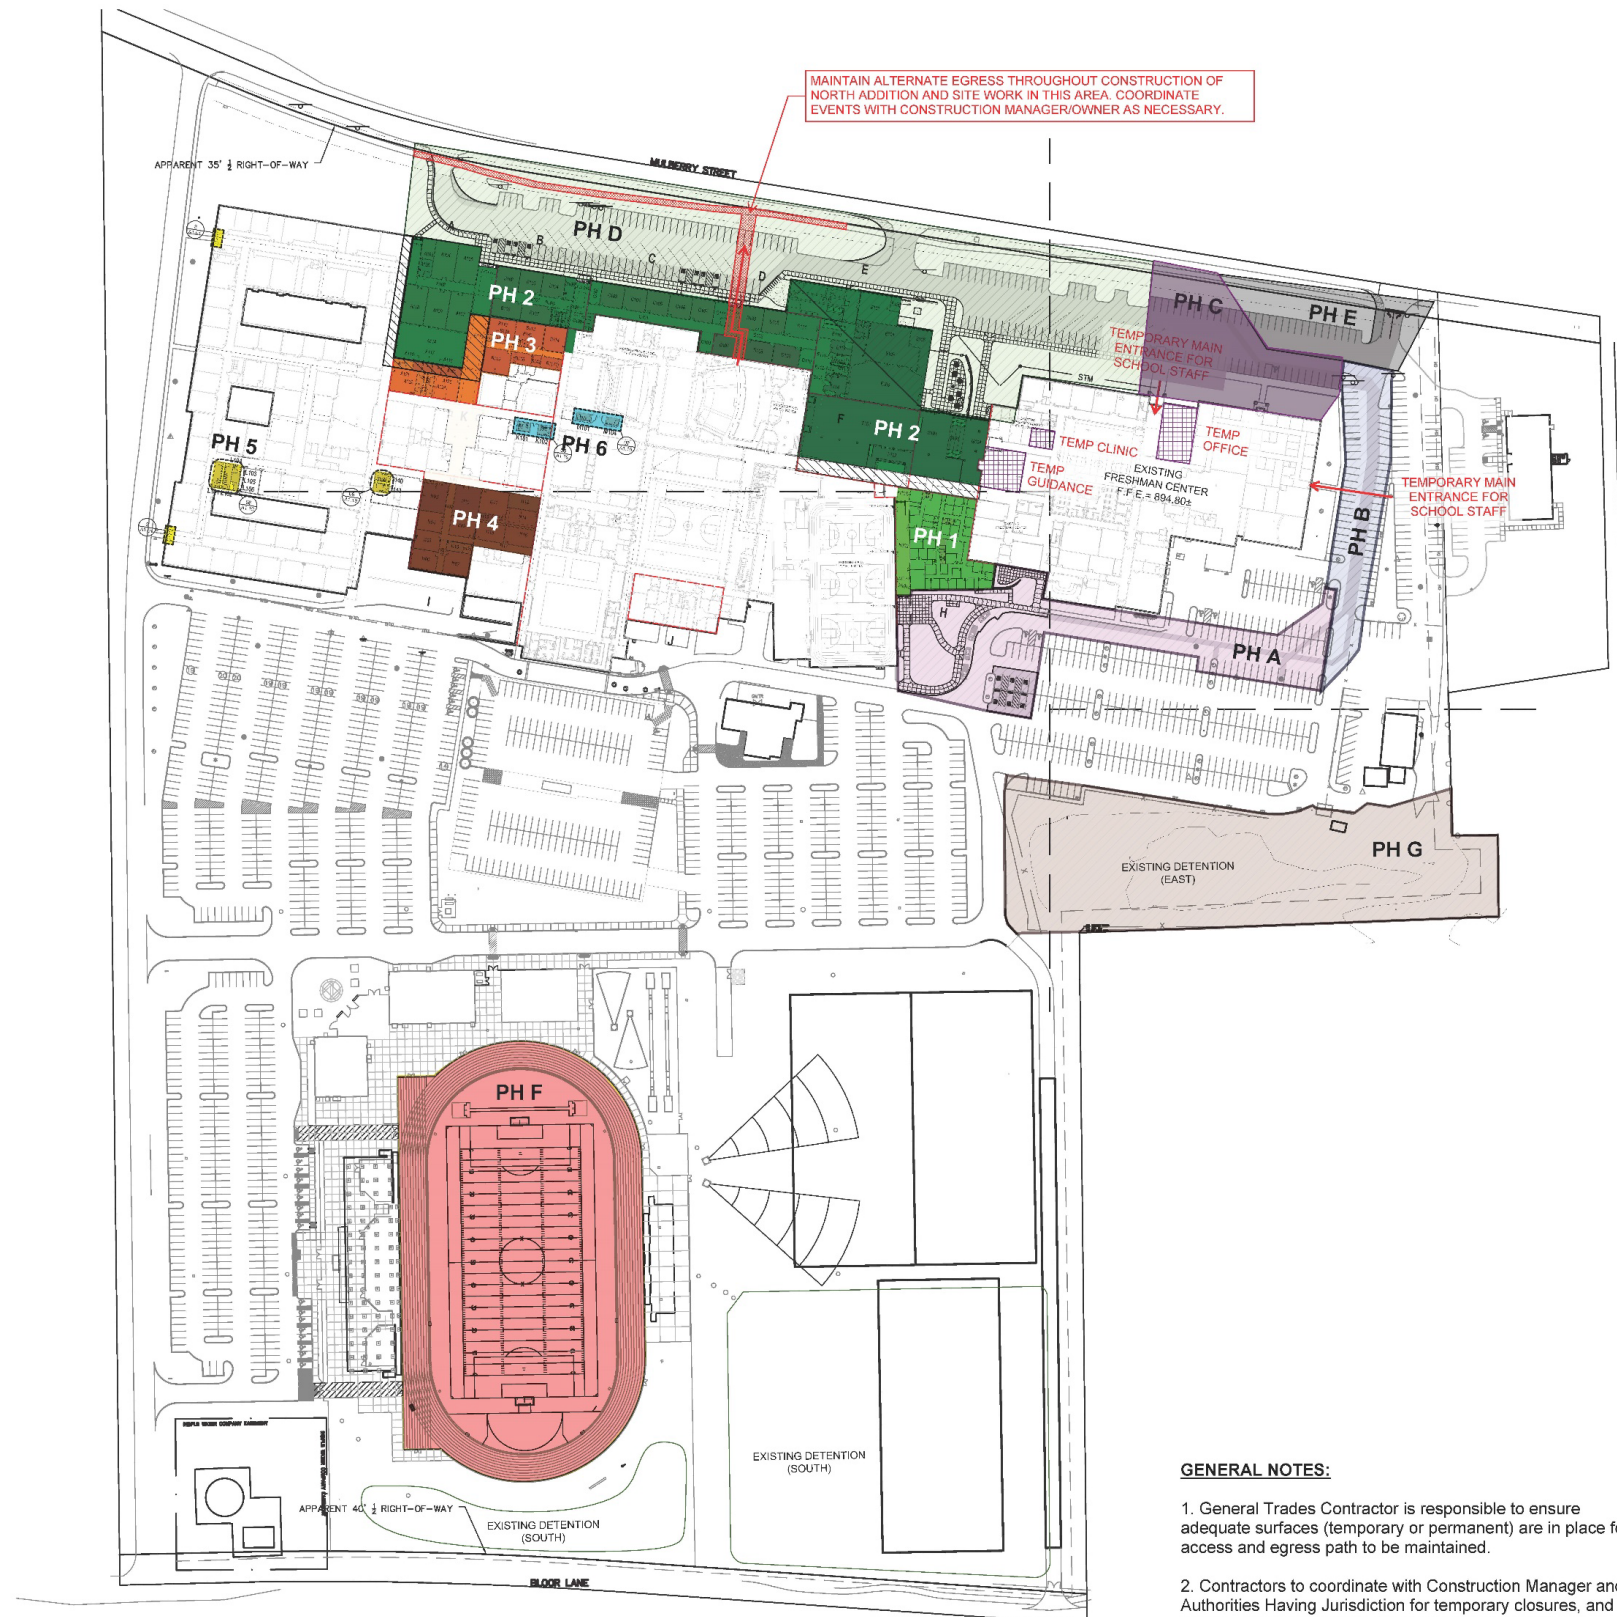

LEGEND

- PHASE 1 - SOUTH ADDITION
- PHASE 2 - NORTH ADDITION
- PHASE 3 - OFFICE TO CLASSROOM RENOVATIONS
- PHASE 4 - DINING TO CLASSROOM RENOVATIONS
- PHASE 5 - WEST RESTROOMS AND ENTRANCE RENOVATIONS
- PHASE 6 - EAST RESTROOMS RENOVATIONS
- PHASE "A" - SOUTH UTILITIES & SITEWORK
- PHASE "B" - EAST UTILITIES & SITEWORK
- PHASE "C" - NORTH UTILITIES & SITEWORK
- PHASE "D" - WEST UTILITIES & SITEWORK
- PHASE "E" - MULBERRY ST. ENTRANCE
- PHASE "F" - TRACK & TURF
- PHASE "G" - STORM DETENTION POND
- OVERBUILD ROOF
- TEMPORARY SPACES

GENERAL NOTES:

1. General Trades Contractor is responsible to ensure adequate surfaces (temporary or permanent) are in place for access and egress path to be maintained.
2. Contractors to coordinate with Construction Manager and Authorities Having Jurisdiction for temporary closures, and access and egress paths, throughout construction.

ALL MARKUPS ARE APPROXIMATE.