COLTON JOINT UNIFIED SCHOOL DISTRICT

2023 Summer Exterior Paint Remodel at Grand Terrace Elementary School


This Document is for **REFERENCE PURPOSES ONLY.** It is the responsibly of the appointed contractor to establish final & full scope of work. Contact CJUSD, Maintainance Dept. for any project clarifications.

N

NOT TO SCALE

Existing Site Photos

SCAN FOR PHOTOS

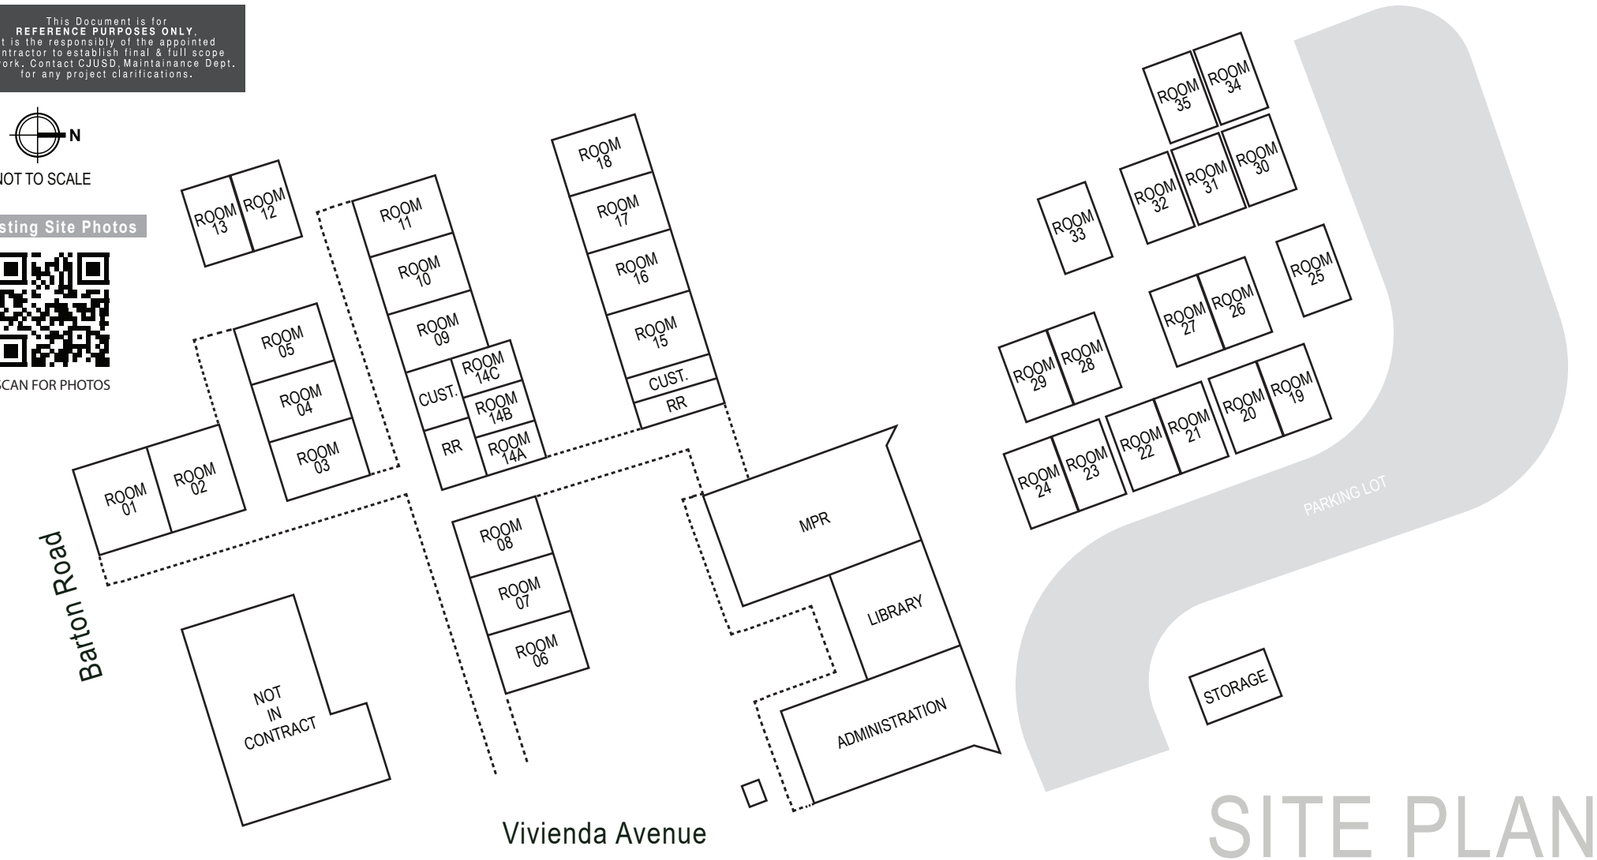

SITE PLAN



Projected Timeline

_____ __, 2023 - _____ __, 2023

School Logo

Exterior Paint Selections

Color Name	GT Gold	GT Blue	ALMOND MILK
Color Swatch			
Hex Code	A5414A	2c4676	EBEBE3
Painted Features	as-noted	as-noted	as-noted

Contact Information

Maintenance & Operations Department
(909)580-5008 / 7:30am - 4:00pm (M-F)
1313 Valley Boulevard,
Colton, CA 92324

Project Address

Grand Terrace Elementary School
12066 Vivienda Ave,
Grand Terrace, CA 92313

Vinicity Map



Scope of Work

Typical exterior paint remodel (complete) to include minor cosmetic repairs. (as-noted) Color change to include but not limited to painting of administration buildings, classroom buildings, MPR buildings, covered walkways & portable classrooms'. **i.e. building coping, main walls, accent walls, columns, doors & window frames.** *Refer to pages 1-10 for more information.*

General Notes

- All exposed aluminum window framing to remain clean & unpainted. (N.I.C.)
- All unfinished surfaces / concrete to remain clean & unpainted, unless otherwise noted. Coordinate with CJUSD, Maintenance Department.
- All door hardware, windows, flooring, landscape & roofing to remain clean & clear of any overspray.
- All galvanized railing, chain link fencing & gates to remain clean & unpainted. Unless otherwise noted.
- All areas in which work is done shall be left clean and in good repair. Any damage done to the existing and/or new work by the contactor or any of his subcontarctors or employees shall be repaired at no cost to the satisfaction of the district.
- Apply all primers and paints according to manufacturer's written instructions & recommendations.

Comments

Contact

Colton Joint Unified School District
Maintenance & Operations Department
(909)580-5008 / 7:30am - 4:00pm

Title	Site Plan w/ General Notes		
Location	Grand Terrace Elementary School		
Drawn	4/24/2023	Reviewed by	
Revised		Approved by	

All rights reserved. This document is the product of intensive creative efforts and contains confidential trade secret information belonging to Labeld Ink incorporated. No disclosure, distribution or reproduction of this material may be made without prior written authorization from Labeld Ink Incorporated. Unauthorized use, disclosure, dissemination or duplication of any of the information contained herein may result in liability under applicable laws.

Labeld Ink design company

Review Set: April 28, 2023

Propos



Existin




This Document is for **REFERENCE PURPOSES ONLY.** It is the responsibly of the appointed contractor to establish final & full scope of work. Contact CJUSD, Maintainance Dept. for any project clarifications.

ADMINISTRATION & MPR BLDG.

Location

Grand Terrace Elementary School
12066 Vivienda Ave,
Grand Terrace, CA 92313

Site Plan Key

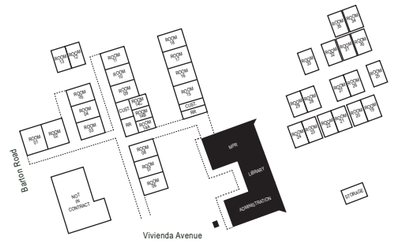

Exterior Paint Selections

GT Gold	GT Blue	ALMOND MILK
A5414A	2c4676	EBEBE3
exterior doors & rendered trim	accent walls, window trim, bldg. coping & columns	Main walls & covered ceilings

**Please forward approved paint manufacturer information i.e. color codes & titles)

Project Notes

1. All exterior doors to be primed & painted (_____, _____), unless otherwise noted.
2. All building exposed metal coping to be painted (_____, _____), unless otherwise noted.
3. All painted door & window framing to be painted (_____, _____), unless otherwise noted.
4. Building main walls to be painted (_____, _____), unless otherwise noted.
5. Building accent walls, as noted *(rendered)* to be painted (_____, _____), unless otherwise noted.
6. Building cornice moldings & accents, as noted *(rendered)* to be painted (_____, _____), unless otherwise noted.

General Notes

- All exposed aluminum framing to remain clean & unpainted. (N.I.C.)
- All unfinished surfaces / concrete to remain clean & unpainted, unless otherwise noted. Coordinate with CJUSD, Maintenance Department.
- All door hardware, windows, flooring, landscape & roofing to remain clean and clear of any overspray.
- All galvanized railing, chain link fencing & gates to remain clean & unpainted. Unless otherwise noted.
- All exposed light fixtures, cameras & fire alarm equipment to remain clean and clear of any overspray. (Exposed electrical conduit and intercom trim plates to be painted noted exterior color, coordinate w/ CJUSD.)
- Existing signage to be removed & replace, unless otherwise noted. Coordinate with CJUSD, Maintenance Department.

Comments

Potential Mural Not In Contract

Contact

Colton Joint Unified School District
Maintenance & Operations Department
(909)580-5008 / 7:30am - 4:00pm

Title	Administration, Library & MPR Building		
Location	Grand Terrace Elementary School		
Drawn	4/24/2023	Reviewed by	
Revised		Approved by	

All rights reserved. This document is the product of intensive creative efforts and contains confidential trade secret information belonging to Labeld Ink incorporated. No disclosure, distribution or reproduction of this material may be made without prior written authorization from Labeld Ink Incorporated. Unauthorized use, disclosure, dissemination or duplication of any of the information contained herein may result in liability under applicable laws.

Review Set: April 28, 2023

Proposed



Proposed



Proposed





Existing



Existing



Existing

COLTON JOINT UNIFIED SCHOOL DISTRICT

023 Summer Exterior Paint Remodel at Grand Terrace Elementary School

Location

Grand Terrace Elementary School
12066 Vivienda Ave,
Grand Terrace, CA 92313

Exterior Paint Selections

GT Gold	GT Blue	ALMOND MILK
A5414A	2c4676	EBEBE3
exterior doors & rendered trim	accent walls, window trim, bldg. coping & columns	Main walls & covered ceilings

Project Notes

**Please forward approved paint manufacturer information i.e. color codes & titles)

1. All exterior doors to be primed & painted (_____, _____), unless otherwise noted.
2. All building exposed metal coping to be painted (_____, _____), unless otherwise noted.
3. All painted door & window framing to be painted (_____, _____), unless otherwise noted.
4. Building main walls to be painted (_____, _____), unless otherwise noted.
5. Building accent walls, as noted *(rendered)* to be painted (_____, _____), unless otherwise noted.
6. Building cornice moldings and accents, as noted *(rendered)* to be painted (_____, _____), unless otherwise noted.

General Notes

- All exposed aluminum framing to remain clean & unpainted. (N.I.C.)
- All unfinished surfaces / concrete to remain clean & unpainted, unless otherwise noted. Coordinate with CJUSD, Maintenance Dept.
- All door hardware, windows, flooring, landscape & roofing to remain clean and clear of any overspray.
- All galvanized railing, chain link fencing & gates to remain clean and unpainted, unless otherwise noted.
- All exposed light fixtures, cameras & fire alarm equipment to remain clean and clear of any overspray. (Exposed electrical conduit and intercom trim plates to be painted noted color, coordinate w/ CJUSD.)
- Existing signage to be removed & replace, unless otherwise noted. Coordinate with CJUSD, Maintenance Department.

Comments

**Addition of building identification signage/lettering recommended.

Potential Mural Not In Contract

No. 3 of 10

Contact

Colton Joint Unified School District
Maintenance & Operations Department
(909)580-5008 / 7:30am - 4:00pm

Title	Administration, Library & MPR Building		
Location	Grand Terrace Elementary School		
Drawn	4/24/2023	Reviewed by	
Revised		Approved by	

All rights reserved. This document is the product of intensive creative efforts and contains confidential trade secret information belonging to Labeld Ink incorporated. No disclosure, distribution or reproduction of this material may be made without prior written authorization from Labeld Ink Incorporated. Unauthorized use, disclosure, dissemination or duplication of any of the information contained herein may result in liability under applicable laws.

Labeld Ink Architectural Graphics

COLTON JOINT UNIFIED SCHOOL DISTRICT

2023 Summer Exterior Paint Remodel at McKinley Elementary School


This Document is for **REFERENCE PURPOSES ONLY.** It is the responsibly of the appointed contractor to establish final & full scope of work. Contact CJUSD, Maintainance Dept. for any project clarifications.

N

NOT TO SCALE

Existing Site Photos

SCAN FOR PHOTOS

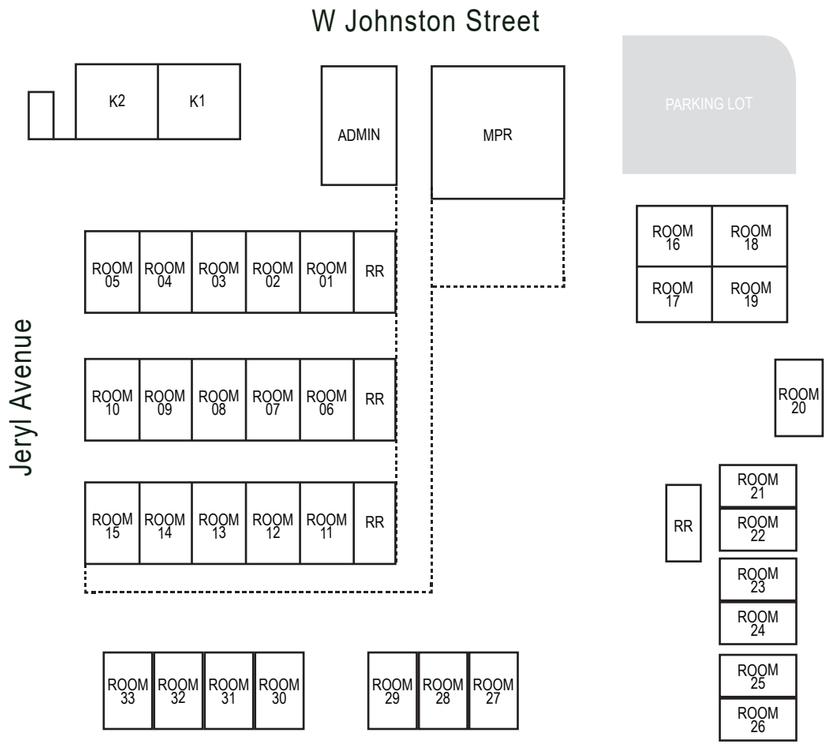

SITE PLAN



Project Address


McKinley Elementary School
600 W Johnston Street,
Colton, CA 92324

School Logo

Exterior Paint Selections

Color Name	MK Green	MK Yellow	Dark Gray	Light Gray	ALMOND MILK
Color Swatch					
Hex Code	216030	eace1a	8e8e8e	d2d2d1	ebebe3
Painted Features	as-noted	as-noted	as-noted	as-noted	as-noted

Vinicity Map

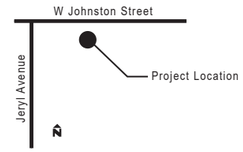

Contact Information

Maintenance & Operations Department
(909)580-5008 / 7:30am - 4:00pm (M-F)
1313 Valley Boulevard,
Colton, CA 92324

Scope of Work

Typical exterior paint remodel to include minor cosmetic repairs. (as-noted)
Color change to include but not limited to painting of administration buildings, classroom buildings, MPR buildings, covered walkways & portable classrooms'.
i.e. building coping, main walls, accent walls, doors & window frames as-shown.
Refer to pages 1-8 for more information.

General Notes

- All exposed aluminum window framing to remain clean & unpainted. (N.I.C.)
- All unfinished surfaces / concrete to remain clean & unpainted, unless otherwise noted. Coordinate with CJUSD, Maintenance Department.
- All door hardware, windows, flooring, landscape & roofing to remain clean & clear of any overspray.
- All galvanized railing, chain link fencing & gates to remain clean & unpainted. Unless otherwise noted.
- All areas in which work is done shall be left clean and in good repair. Any damage done to the existing and/or new work by the contactor or any of his subcontarctors or employees shall be repaired at no cost to the satisfaction of the district.
- Apply all primers and paints according to manufacturer's written instructions & recommendations.

Comments

Contact

Colton Joint Unified School District
Maintenance & Operations Department
(909)580-5008 / 7:30am - 4:00pm

Title	Site Plan w/ General Notes		
Location	McKinley Elementary School		
Drawn	4/20/2023	Reviewed by	
Revised		Approved by	

All rights reserved. This document is the product of intensive creative efforts and contains confidential trade secret information belonging to Labeld Ink incorporated. No disclosure, distribution or reproduction of this material may be made without prior written authorization from Labeld Ink Incorporated. Unauthorized use, disclosure, dissemination or duplication of any of the information contained herein may result in liability under applicable laws.

Labeld Ink design company

Review Set: May 22, 2023

2023 Summer Exterior Paint Remodel at McKinley Elementary School

Proposed



Existing




ADMINISTRATION & MPR BLDG.

Location

McKinley Elementary School
600 W Johnston Street,
Colton, CA 92324

Site Plan Key

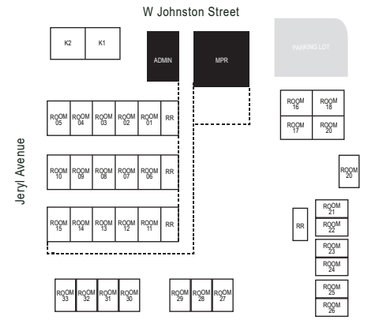

Exterior Paint Selections

MK Green	MK Yellow	Dark Gray	Light Gray	Almond Milk
216030	eace1a	8e8e8e	d2d2d1	ebebe3
as-noted	as-noted	as-noted	as-noted	as-noted

Project Notes

1. All exterior doors to be primed & painted (_____, _____), unless otherwise noted.
2. All building exposed metal coping to be painted (_____, _____), unless otherwise noted.
3. All painted door & window framing to be painted (_____, _____), unless otherwise noted.
4. Building main walls to be painted (_____, _____), unless otherwise noted.
5. Building accent walls, as noted *(rendered)* to be painted (_____, _____), unless otherwise noted.
6. Building cornice moldings & accents, as noted *(rendered)* to be painted (_____, _____), unless otherwise noted.

**Please forward approved paint manufacturer information i.e. color codes & titles)

General Notes

- All exposed aluminum framing to remain clean & unpainted. (N.I.C.)
- All unfinished surfaces / concrete to remain clean & unpainted, unless otherwise noted. Coordinate with CJUSD, Maintenance Department.
- All door hardware, windows, flooring, landscape & roofing to remain clean and clear of any overspray.
- All galvanized railing, chain link fencing & gates to remain clean & unpainted. Unless otherwise noted.
- All exposed light fixtures, cameras & fire alarm equipment to remain clean and clear of any overspray. (Exposed electrical conduit and intercom trim plates to be painted noted exterior color, coordinate w/ CJUSD.)
- Existing signage to be removed & replace, unless otherwise noted. Coordinate with CJUSD, Maintenance Department.

Comments

Potential Mural Not In Contract

Contact

Colton Joint Unified School District
Maintenance & Operations Department
(909)580-5008 / 7:30am - 4:00pm

Title	MPR & Administration Building		
Location	McKinley Elementary School		
Drawn	4/20/2023	Reviewed by	
Revised		Approved by	

All rights reserved. This document is the product of intensive creative efforts and contains confidential trade secret information belonging to Labeld Ink incorporated. No disclosure, distribution or reproduction of this material may be made without prior written authorization from Labeld Ink Incorporated. Unauthorized use, disclosure, dissemination or duplication of any of the information contained herein may result in liability under applicable laws.

Labeld Ink Design Consultancy

Review Set: May 22, 2023

Proposed



Proposed



Proposed





Existing



Existing



Existing

COLTON JOINT UNIFIED SCHOOL DISTRICT

2023 Summer Exterior Paint Remodel at McKinley Elementary School

Location

McKinley Elementary School
600 W Johnston Street,
Colton, CA 92324

Exterior Paint Selections

MK Green	MK Yellow	Dark Gray	Light Gray	Almond Milk
216030	eace1a	3e8e8c	d2d2d1	ebebe3
as-noted	as-noted	as-noted	as-noted	as-noted

Project Notes

**Please forward approved paint manufacturer information i.e. color codes & titles)

1. All exterior doors to be primed & painted (_____, _____), unless otherwise noted.
2. All building exposed metal coping to be painted (_____, _____), unless otherwise noted.
3. All painted door & window framing to be painted (_____, _____), unless otherwise noted.
4. Building main walls to be painted (_____, _____), unless otherwise noted.
5. Building accent walls, as noted *(rendered)* to be painted (_____, _____), unless otherwise noted.
6. Building cornice moldings and accents, as noted *(rendered)* to be painted (_____, _____), unless otherwise noted.

General Notes

- All exposed aluminum framing to remain clean & unpainted. (N.I.C.)
- All unfinished surfaces / concrete to remain clean & unpainted, unless otherwise noted. Coordinate with CJUSD, Maintenance Dept.
- All door hardware, windows, flooring, landscape & roofing to remain clean and clear of any overspray.
- All galvanized railing, chain link fencing & gates to remain clean and unpainted, unless otherwise noted.
- All exposed light fixtures, cameras & fire alarm equipment to remain clean and clear of any overspray. (Exposed electrical conduit and intercom trim plates to be painted noted color, coordinate w/ CJUSD.)
- Existing signage to be removed & replace, unless otherwise noted. Coordinate with CJUSD, Maintenance Department.

Comments

Contact

Colton Joint Unified School District
Maintenance & Operations Department
(909)580-5008 / 7:30am - 4:00pm

Title	Classroom Building Rm. 16-19		
Location	McKinley Elementary School		
Drawn	4/20/2023	Reviewed by	
Revised		Approved by	

All rights reserved. This document is the product of intensive creative efforts and contains confidential trade secret information belonging to Labeld Ink incorporated. No disclosure, distribution or reproduction of this material may be made without prior written authorization from Labeld Ink Incorporated. Unauthorized use, disclosure, dissemination or duplication of any of the information contained herein may result in liability under applicable laws.

Labeld Ink Design company

Proposed



Existing




KINDERGARDEN CR

Location

McKinley Elementary School
600 W Johnston Street,
Colton, CA 92324

Site Plan Key

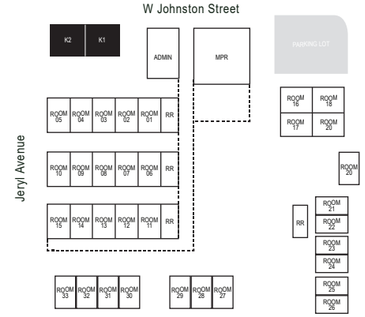

Exterior Paint Selections

MK Green	MK Yellow	Dark Gray	Light Gray	Almond Milk
216030	ebce1a	8e8e8e	d2d2d1	ebebe3
as-noted	as-noted	as-noted	as-noted	as-noted

Project Notes

1. All exterior doors to be primed & painted (_____, _____), unless otherwise noted.
2. All building exposed metal coping to be painted (_____, _____), unless otherwise noted.
3. All painted door & window framing to be painted (_____, _____), unless otherwise noted.
4. Building main walls to be painted (_____, _____), unless otherwise noted.
5. Building accent walls, as noted *(rendered)* to be painted (_____, _____), unless otherwise noted.
6. Building cornice moldings & accents, as noted *(rendered)* to be painted (_____, _____), unless otherwise noted.

**Please forward approved paint manufacturer information i.e. color codes & titles)

General Notes

- All exposed aluminum framing to remain clean & unpainted. (N.I.C.)
- All unfinished surfaces / concrete to remain clean & unpainted, unless otherwise noted. Coordinate with CJUSD, Maintenance Department.
- All door hardware, windows, flooring, landscape & roofing to remain clean and clear of any overspray.
- All galvanized railing, chain link fencing & gates to remain clean & unpainted. Unless otherwise noted.
- All exposed light fixtures, cameras & fire alarm equipment to remain clean and clear of any overspray. (Exposed electrical conduit and intercom trim plates to be painted noted exterior color, coordinate w/ CJUSD.)
- Existing signage to be removed & replace, unless otherwise noted. Coordinate with CJUSD, Maintenance Department.

Comments

Contact
Colton Joint Unified School District
Maintenance & Operations Department
(909)580-5008 / 7:30am - 4:00pm

Title	Kindergarden CR Building		
Location	McKinley Elementary School		
Drawn	4/20/2023	Reviewed by	
Revised		Approved by	

All rights reserved. This document is the product of intensive creative efforts and contains confidential trade secret information belonging to Labeld Ink incorporated. No disclosure, distribution or reproduction of this material may be made without prior written authorization from Labeld Ink Incorporated. Unauthorized use, disclosure, dissemination or duplication of any of the information contained herein may result in liability under applicable laws.

Review Set: May 22, 2023

Proposed




Existing



Location

McKinley Elementary School
600 W Johnston Street,
Colton, CA 92324

Site Plan Key

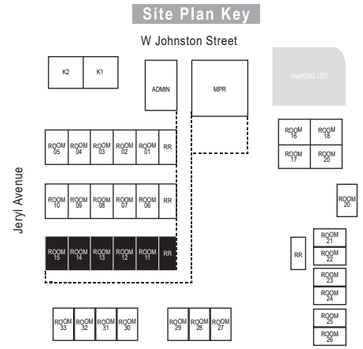

Exterior Paint Selections

MK Green	MK Yellow	Dark Gray	Light Gray	Almond Milk
216030	eace1a	8e8e8e	d2d2d1	ebebe3
as-noted	as-noted	as-noted	as-noted	as-noted

Project Notes

1. All exterior doors to be primed & painted (_____, _____), unless otherwise noted.
2. All building exposed metal coping to be painted (_____, _____), unless otherwise noted.
3. All painted door & window framing to be painted (_____, _____), unless otherwise noted.
4. Building main walls to be painted (_____, _____), unless otherwise noted.
5. Building accent walls, as noted *(rendered)* to be painted (_____, _____), unless otherwise noted.
6. Building cornice moldings & accents, as noted *(rendered)* to be painted (_____, _____), unless otherwise noted.

**Please forward approved paint manufacturer information i.e. color codes & titles)

General Notes

- All exposed aluminum framing to remain clean & unpainted. (N.I.C.)
- All unfinished surfaces / concrete to remain clean & unpainted, unless otherwise noted. Coordinate with CJUSD, Maintenance Department.
- All door hardware, windows, flooring, landscape & roofing to remain clean and clear of any overspray.
- All galvanized railing, chain link fencing & gates to remain clean & unpainted. Unless otherwise noted.
- All exposed light fixtures, cameras & fire alarm equipment to remain clean and clear of any overspray. (Exposed electrical conduit and intercom trim plates to be painted noted exterior color, coordinate w/ CJUSD.)
- Existing signage to be removed & replace, unless otherwise noted. Coordinate with CJUSD, Maintenance Department.

Comments

Contact

Colton Joint Unified School District
Maintenance & Operations Department
(909)580-5008 / 7:30am - 4:00pm

Title	Covered Walkway & CR Bldg.		
Location	McKinley Elementary School		
Drawn	4/20/2023	Reviewed by	
Revised		Approved by	

All rights reserved. This document is the product of intensive creative efforts and contains confidential trade secret information belonging to Labeld Ink incorporated. No disclosure, distribution or reproduction of this material may be made without prior written authorization from Labeld Ink Incorporated. Unauthorized use, disclosure, dissemination or duplication of any of the information contained herein may result in liability under applicable laws.

Labeld Ink design company

Review Set: May 22, 2023

COVERED WALKWAY & CR BLDG.

Proposed



This Document is for **REFERENCE PURPOSES ONLY.** It is the responsibly of the appointed contractor to establish final & full scope of work. Contact CJUSD, Maintainance Dept. for any project clarifications.

Existing




KINDERGARDEN CR

Location

McKinley Elementary School
600 W Johnston Street,
Colton, CA 92324

Site Plan Key

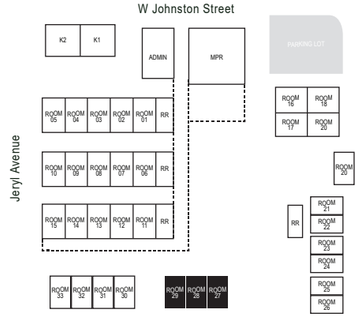

Exterior Paint Selections

MK Green	MK Yellow	Dark Gray	Light Gray	Almond Milk
216030	eace1a	8e8e8e	d2d2d1	ebebe3
as-noted	as-noted	as-noted	as-noted	as-noted

Project Notes

1. All exterior doors to be primed & painted (_____, _____), unless otherwise noted.
2. All building exposed metal coping to be painted (_____, _____), unless otherwise noted.
3. All painted door & window framing to be painted (_____, _____), unless otherwise noted.
4. Building main walls to be painted (_____, _____), unless otherwise noted.
5. Building accent walls, as noted *(rendered)* to be painted (_____, _____), unless otherwise noted.
6. Building cornice moldings & accents, as noted *(rendered)* to be painted (_____, _____), unless otherwise noted.

**Please forward approved paint manufacturer information i.e. color codes & titles)

General Notes

- All exposed aluminum framing to remain clean & unpainted. (N.I.C.)
- All unfinished surfaces / concrete to remain clean & unpainted, unless otherwise noted. Coordinate with CJUSD, Maintenance Department.
- All door hardware, windows, flooring, landscape & roofing to remain clean and clear of any overspray.
- All galvanized railing, chain link fencing & gates to remain clean & unpainted. Unless otherwise noted.
- All exposed light fixtures, cameras & fire alarm equipment to remain clean and clear of any overspray. (Exposed electrical conduit and intercom trim plates to be painted noted exterior color, coordinate w/ CJUSD.)
- Existing signage to be removed & replace, unless otherwise noted. Coordinate with CJUSD, Maintenance Department.

Comments

Contact

Colton Joint Unified School District
Maintenance & Operations Department
(909)580-5008 / 7:30am - 4:00pm

Title	Typical Relo. CR Building		
Location	McKinley Elementary School		
Drawn	4/20/2023	Reviewed by	
Revised		Approved by	

All rights reserved. This document is the product of intensive creative efforts and contains confidential trade secret information belonging to Labeld Ink incorporated. No disclosure, distribution or reproduction of this material may be made without prior written authorization from Labeld Ink Incorporated. Unauthorized use, disclosure, dissemination or duplication of any of the information contained herein may result in liability under applicable laws.

Labeld Ink design company

Review Set: May 22, 2023

Proposed



Existing



KINDERGARDEN CR


Location

McKinley Elementary School
600 W Johnston Street,
Colton, CA 92324

Exterior Paint Selections

MK Green	MK Yellow	Dark Gray	Light Gray	Almond Milk
216030	eace1a	8e8e8e	d2d2d1	ebebe3
as-noted	as-noted	as-noted	as-noted	as-noted

Site Plan Key

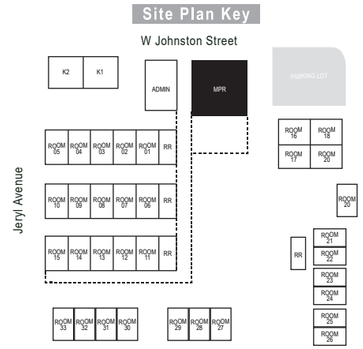

Project Notes

1. All exterior doors to be primed & painted (_____, _____), unless otherwise noted.
2. All building exposed metal coping to be painted (_____, _____), unless otherwise noted.
3. All painted door & window framing to be painted (_____, _____), unless otherwise noted.
4. Building main walls to be painted (_____, _____), unless otherwise noted.
5. Building accent walls, as noted *(rendered)* to be painted (_____, _____), unless otherwise noted.
6. Building cornice moldings & accents, as noted *(rendered)* to be painted (_____, _____), unless otherwise noted.

**Please forward approved paint manufacturer information i.e. color codes & titles)

General Notes

- All exposed aluminum framing to remain clean & unpainted. (N.I.C.)
- All unfinished surfaces / concrete to remain clean & unpainted, unless otherwise noted. Coordinate with CJUSD, Maintenance Department.
- All door hardware, windows, flooring, landscape & roofing to remain clean and clear of any overspray.
- All galvanized railing, chain link fencing & gates to remain clean & unpainted. Unless otherwise noted.
- All exposed light fixtures, cameras & fire alarm equipment to remain clean and clear of any overspray. (Exposed electrical conduit and intercom trim plates to be painted noted exterior color, coordinate w/ CJUSD.)
- Existing signage to be removed & replace, unless otherwise noted. Coordinate with CJUSD, Maintenance Department.

Comments

Contact
Colton Joint Unified School District
Maintenance & Operations Department
(909)580-5008 / 7:30am - 4:00pm

Title	MPR - Covered Lunch Area		
Location	McKinley Elementary School		
Drawn	4/20/2023	Reviewed by	
Revised		Approved by	

All rights reserved. This document is the product of intensive creative efforts and contains confidential trade secret information belonging to Labeld Ink incorporated. No disclosure, distribution or reproduction of this material may be made without prior written authorization from Labeld Ink Incorporated. Unauthorized use, disclosure, dissemination or duplication of any of the information contained herein may result in liability under applicable laws.

Labeld Ink design company

Review Set: May 22, 2023

Proposed



This Document is for **REFERENCE PURPOSES ONLY.** It is the responsibly of the appointed contractor to establish final & full scope of work. Contact CJUSD, Maintainance Dept. for any project clarifications.

Existing




KINDERGARDEN CR

Location

McKinley Elementary School
600 W Johnston Street,
Colton, CA 92324

Site Plan Key

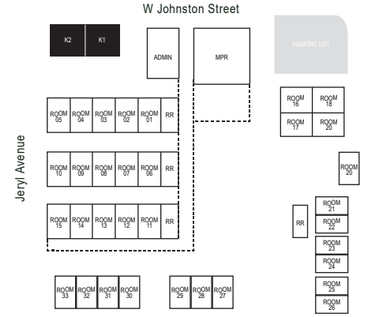

Exterior Paint Selections

	MK Green	MK Yellow	Dark Gray	Light Gray	Almond Milk
	216030	eace1a	8e8e8e	d2d2d1	ebebe3
	as-noted	as-noted	as-noted	as-noted	as-noted

Project Notes

1. All exterior doors to be primed & painted (_____, _____), unless otherwise noted.
2. All building exposed metal coping to be painted (_____, _____), unless otherwise noted.
3. All painted door & window framing to be painted (_____, _____), unless otherwise noted.
4. Building main walls to be painted (_____, _____), unless otherwise noted.
5. Building accent walls, as noted *(rendered)* to be painted (_____, _____), unless otherwise noted.
6. Building cornice moldings & accents, as noted *(rendered)* to be painted (_____, _____), unless otherwise noted.

**Please forward approved paint manufacturer information i.e. color codes & titles)

General Notes

- All exposed aluminum framing to remain clean & unpainted. (N.I.C.)
- All unfinished surfaces / concrete to remain clean & unpainted, unless otherwise noted. Coordinate with CJUSD, Maintenance Department.
- All door hardware, windows, flooring, landscape & roofing to remain clean and clear of any overspray.
- All galvanized railing, chain link fencing & gates to remain clean & unpainted. Unless otherwise noted.
- All exposed light fixtures, cameras & fire alarm equipment to remain clean and clear of any overspray. (Exposed electrical conduit and intercom trim plates to be painted noted exterior color, coordinate w/ CJUSD.)
- Existing signage to be removed & replace, unless otherwise noted. Coordinate with CJUSD, Maintenance Department.

Comments

Contact

Colton Joint Unified School District
Maintenance & Operations Department
(909)580-5008 / 7:30am - 4:00pm

Title	Kindergarden CR Building		
Location	McKinley Elementary School		
Drawn	4/20/2023	Reviewed by	
Revised		Approved by	

All rights reserved. This document is the product of intensive creative efforts and contains confidential trade secret information belonging to Labeld Ink incorporated. No disclosure, distribution or reproduction of this material may be made without prior written authorization from Labeld Ink Incorporated. Unauthorized use, disclosure, dissemination or duplication of any of the information contained herein may result in liability under applicable laws.

Labeld Ink design company

Review Set: May 22, 2023


COLTON JOINT UNIFIED SCHOOL DISTRICT

2024 Summer Exterior Paint Remodel at Woodrow Wilson Elementary School

This Document is for **REFERENCE PURPOSES ONLY.** It is the responsibility of the appointed contractor to establish final & full scope of work. Contact CJUSD, Maintainance Dept. for any project clarifications.

Existing Site Photos

SCAN FOR PHOTOS

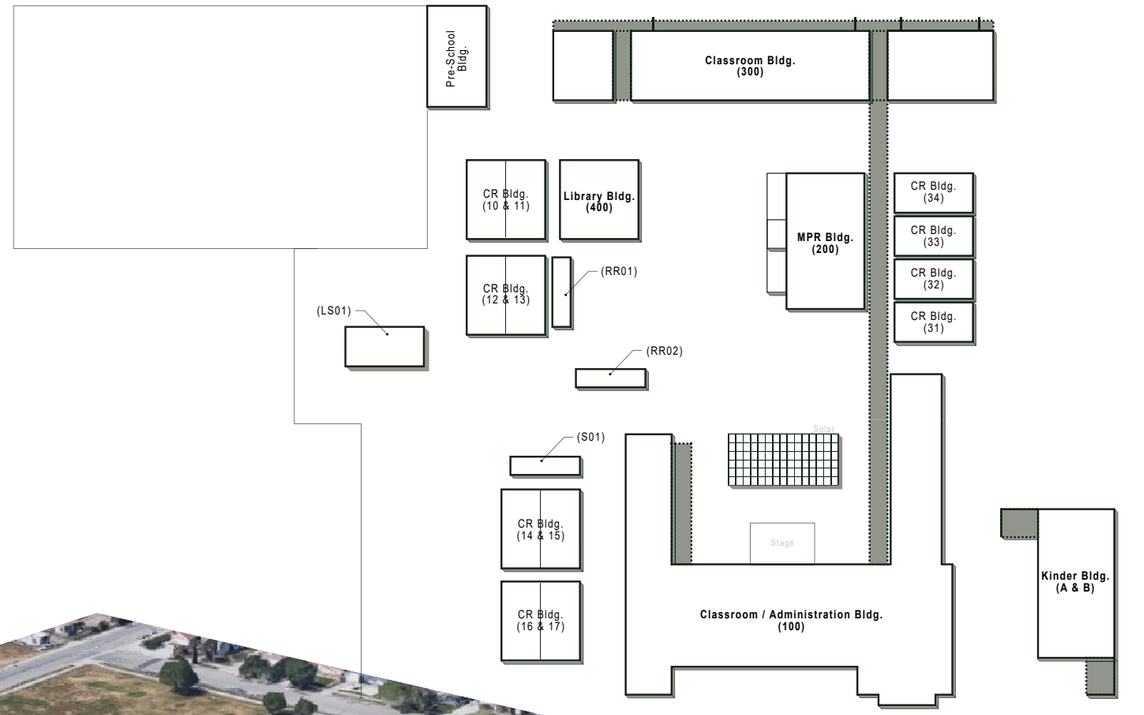



N

NOT TO SCALE

SITE PLAN

Projected Timeline

_____ __, 2024 - _____ __, 2024

School Logo

Contact Information

Maintenance & Operations Department
(909)580-5008 / 7:30am - 4:00pm (M-F)
1313 Valley Boulevard,
Colton, CA 92324


Project Address

Woodrow Wilson Elementary School
750 S 8th Street,
Colton, CA 92324

Exterior Paint Selections

	Wilson Red	Wilson Dark Blue	Wilson Light Blue	Almond Milk
Color Name				
Color Swatch				
Hex Code	933741	35417e	5183c3	EBEBE3
Painted Features	as-noted	as-noted	as-noted	as-noted

Vinicity Map

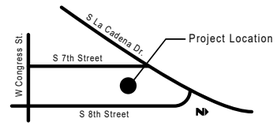

Scope of Work

Typical exterior paint remodel (complete) to include minor cosmetic repairs. (as-noted) Color change to include but not limited to painting of administration buildings, classroom buildings, MPR buildings, covered walkways & portable classrooms'. **i.e. building coping, main walls, accent walls, columns, doors & window frames.** *Refer to pages 1-8 for more information.*

General Notes

- All exposed aluminum window framing to remain clean & unpainted. (N.I.C.)
- All unfinished surfaces / concrete to remain clean & unpainted, unless otherwise noted. Coordinate with CJUSD, Maintenance Department.
- All door hardware, windows, flooring, landscape & roofing to remain clean & clear of any overspray.
- All galvanized railing, chain link fencing & gates to remain clean & unpainted. Unless otherwise noted.
- All areas in which work is done shall be left clean and in good repair. Any damage done to the existing and/or new work by the contactor or any of his subcontarctors or employees shall be repaired at no cost to the satisfaction of the district.
- Apply all primers and paints according to manufacturer's written instructions & recommendations.

Comments

No. 1 of 11

Contact

Colton Joint Unified School District
Maintenance & Operations Department
(909)580-5008 / 7:30am - 4:00pm

Title	Site Plan w/ General Notes		
Location	Woodrow Wilson Elementary School		
Drawn	8/3/2023	Reviewed by	
Revised		Approved by	

All rights reserved. This document is the product of intensive creative efforts and contains confidential trade secret information belonging to Labeld Ink incorporated. No disclosure, distribution or reproduction of this material may be made without prior written authorization from Labeld Ink Incorporated. Unauthorized use, disclosure, dissemination or duplication of any of the information contained herein may result in liability under applicable laws.

Labeld Ink design company

Review Set: September 8, 2023

Proposed



Existing




Key Notes

CR & ADMINISTRATION BLDG. (100)

Location

Woodrow Wilson Elementary School
750 S 8th Street,
Colton, CA 92324

Site Plan Key

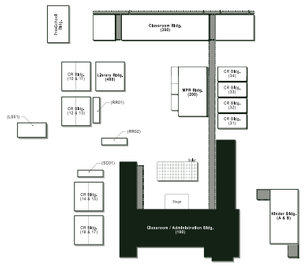

Exterior Paint Selections

Wilson Red	Wilson Dark Blue	Wilson Light Blue	Almond Milk
933741	35417e	5183c3	EBEBE3
exterior doors & accents	partial trim, accents walls, bldg. coping & columns	accents	Main walls & covered ceilings

**Please forward approved paint manufacturer information i.e. color codes & titles)

Project Notes

1. All exterior doors to be primed & painted (_____, _____), unless otherwise noted.
2. All building exposed metal coping to be painted (_____, _____), unless otherwise noted.
3. All painted door & window framing to be painted (_____, _____), unless otherwise noted.
4. Building main walls to be painted (_____, _____), unless otherwise noted.
5. Building accent walls, as noted *(rendered)* to be painted (_____, _____), unless otherwise noted.
6. Building cornice moldings & accents, as noted *(rendered)* to be painted (_____, _____), unless otherwise noted.

General Notes

- All exposed aluminum framing to remain clean & unpainted. (N.I.C.)
- All unfinished surfaces / concrete to remain clean & unpainted, unless otherwise noted. Coordinate with CJUSD, Maintenance Department.
- All door hardware, windows, flooring, landscape & roofing to remain clean and clear of any overspray.
- All galvanized railing, chain link fencing & gates to remain clean & unpainted. Unless otherwise noted.
- All exposed light fixtures, cameras & fire alarm equipment to remain clean and clear of any overspray. (Exposed electrical conduit and intercom trim plates to be painted noted exterior color, coordinate w/ CJUSD.)
- Existing signage to be removed & replace, unless otherwise noted. Coordinate with CJUSD, Maintenance Department.

Comments

**Addition of building identification signage/lettering recommended.

Potential Lettering Not In Contract

Contact

Colton Joint Unified School District
Maintenance & Operations Department
(909)580-5008 / 7:30am - 4:00pm

Title	CR & Administration Building (100)		
Location	Woodrow Wilson Elementary School		
Drawn	8/3/2023	Reviewed by	
Revised		Approved by	

All rights reserved. This document is the product of intensive creative efforts and contains confidential trade secret information belonging to Labeld Ink incorporated. No disclosure, distribution or reproduction of this material may be made without prior written authorization from Labeld Ink Incorporated. Unauthorized use, disclosure, dissemination or duplication of any of the information contained herein may result in liability under applicable laws.

Labeld Ink design & signage company

Review Set: September 8, 2023

Proposed



Proposed



Proposed





Existing



Existing



Existing

COLTON JOINT UNIFIED SCHOOL DISTRICT

2023 Summer Exterior Paint Remodel at Woodrow Wilson Elementary School

Location

Woodrow Wilson Elementary School
750 S 8th Street,
Colton, CA 92324

Exterior Paint Selections

Wilson Red	Wilson Dark Blue	Wilson Light Blue	Almond Milk
933741	35417e	5183c3	EBEBE3
exterior doors & accents	partial trim, accents walls, bldg. coping & columns	accents	Main walls & covered ceilings

Project Notes

**Please forward approved paint manufacturer information i.e. color codes & titles)

1. All exterior doors to be primed & painted (_____, _____), unless otherwise noted.
2. All building exposed metal coping to be painted (_____, _____), unless otherwise noted.
3. All painted door & window framing to be painted (_____, _____), unless otherwise noted.
4. Building main walls to be painted (_____, _____), unless otherwise noted.
5. Building accent walls, as noted *(rendered)* to be painted (_____, _____), unless otherwise noted.
6. Building cornice moldings and accents, as noted *(rendered)* to be painted (_____, _____), unless otherwise noted.

General Notes

- All exposed aluminum framing to remain clean & unpainted. (N.I.C.)
- All unfinished surfaces / concrete to remain clean & unpainted, unless otherwise noted. Coordinate with CJUSD, Maintenance Dept.
- All door hardware, windows, flooring, landscape & roofing to remain clean and clear of any overspray.
- All galvanized railing, chain link fencing & gates to remain clean and unpainted, unless otherwise noted.
- All exposed light fixtures, cameras & fire alarm equipment to remain clean and clear of any overspray. (Exposed electrical conduit and intercom trim plates to be painted noted color, coordinate w/ CJUSD.)
- Existing signage to be removed & replace, unless otherwise noted. Coordinate with CJUSD, Maintenance Department.

Comments

**Addition of building identification signage/lettering recommended.

Potential Mural Not In Contract

Contact

Colton Joint Unified School District
Maintenance & Operations Department
(909)580-5008 / 7:30am - 4:00pm

Title	CR & Administration Building (100)		
Location	Woodrow Wilson Elementary School		
Drawn	8/3/2023	Reviewed by	
Revised		Approved by	

All rights reserved. This document is the product of intensive creative efforts and contains confidential trade secret information belonging to Labeld Ink incorporated. No disclosure, distribution or reproduction of this material may be made without prior written authorization from Labeld Ink Incorporated. Unauthorized use, disclosure, dissemination or duplication of any of the information contained herein may result in liability under applicable laws,.

Labeld Ink Visual Storytelling Company

Proposed



Existing




Key Notes

MPR BLDG. (200)

Location

Woodrow Wilson Elementary School
750 S 8th Street,
Colton, CA 92324

Site Plan Key

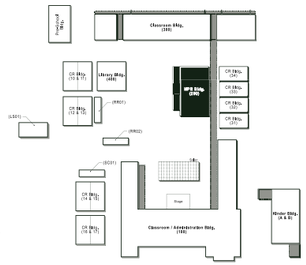

Exterior Paint Selections

Wilson Red	Wilson Dark Blue	Wilson Light Blue	Almond Milk
933741	35417e	5183c3	EBEBE3
exterior doors & accents	partial trim, accents walls, bldg. coping & columns	accents	Main walls & covered ceilings

**Please forward approved paint manufacturer information i.e. color codes & titles)

Project Notes

1. All exterior doors to be primed & painted (_____, _____), unless otherwise noted.
2. All building exposed metal coping to be painted (_____, _____), unless otherwise noted.
3. All painted door & window framing to be painted (_____, _____), unless otherwise noted.
4. Building main walls to be painted (_____, _____), unless otherwise noted.
5. Building accent walls, as noted *(rendered)* to be painted (_____, _____), unless otherwise noted.
6. Building cornice moldings & accents, as noted *(rendered)* to be painted (_____, _____), unless otherwise noted.

General Notes

- All exposed aluminum framing to remain clean & unpainted. (N.I.C.)
- All unfinished surfaces / concrete to remain clean & unpainted, unless otherwise noted. Coordinate with CJUSD, Maintenance Department.
- All door hardware, windows, flooring, landscape & roofing to remain clean and clear of any overspray.
- All galvanized railing, chain link fencing & gates to remain clean & unpainted. Unless otherwise noted.
- All exposed light fixtures, cameras & fire alarm equipment to remain clean and clear of any overspray. (Exposed electrical conduit and intercom trim plates to be painted noted exterior color, coordinate w/ CJUSD.)
- Existing signage to be removed & replace, unless otherwise noted. Coordinate with CJUSD, Maintenance Department.

Comments

**Addition of building identification signage/lettering recommended.

Contact

Colton Joint Unified School District
Maintenance & Operations Department
(909)580-5008 / 7:30am - 4:00pm

Title	MPR Building (200)		
Location	Woodrow Wilson Elementary School		
Drawn	8/3/2023	Reviewed by	
Revised		Approved by	

All rights reserved. This document is the product of intensive creative efforts and contains confidential trade secret information belonging to Labeld Ink incorporated. No disclosure, distribution or reproduction of this material may be made without prior written authorization from Labeld Ink Incorporated. Unauthorized use, disclosure, dissemination or duplication of any of the information contained herein may result in liability under applicable laws.

Labeld Ink design company

Review Set: September 8, 2023

Proposed



Proposed



Proposed









Existing

Existing

Existing

COLTON JOINT UNIFIED SCHOOL DISTRICT

2023 Summer Exterior Paint Remodel at Woodrow Wilson Elementary School

Location

Woodrow Wilson Elementary School
750 S 8th Street,
Colton, CA 92324

Exterior Paint Selections

Wilson Red	Wilson Dark Blue	Wilson Light Blue	Almond Milk
933741	35417e	5183c3	EBEBE3
exterior doors & accents	partial trim, accents walls, bldg. coping & columns	accents	Main walls & covered ceilings

Project Notes

**Please forward approved paint manufacturer information i.e. color codes & titles)

1. All exterior doors to be primed & painted (_____, _____), unless otherwise noted.
2. All building exposed metal coping to be painted (_____, _____), unless otherwise noted.
3. All painted door & window framing to be painted (_____, _____), unless otherwise noted.
4. Building main walls to be painted (_____, _____), unless otherwise noted.
5. Building accent walls, as noted *(rendered)* to be painted (_____, _____), unless otherwise noted.
6. Building cornice moldings and accents, as noted *(rendered)* to be painted (_____, _____), unless otherwise noted.

General Notes

- All exposed aluminum framing to remain clean & unpainted. (N.I.C.)
- All unfinished surfaces / concrete to remain clean & unpainted, unless otherwise noted. Coordinate with CJUSD, Maintenance Dept.
- All door hardware, windows, flooring, landscape & roofing to remain clean and clear of any overspray.
- All galvanized railing, chain link fencing & gates to remain clean and unpainted, unless otherwise noted.
- All exposed light fixtures, cameras & fire alarm equipment to remain clean and clear of any overspray. (Exposed electrical conduit and intercom trim plates to be painted noted color, coordinate w/ CJUSD.)
- Existing signage to be removed & replace, unless otherwise noted. Coordinate with CJUSD, Maintenance Department.

Comments

**Addition of building identification signage/lettering recommended.

Potential Mural Not In Contract

Contact

Colton Joint Unified School District
Maintenance & Operations Department
(909)580-5008 / 7:30am - 4:00pm

Title	MPR Building (200), Accents		
Location	Woodrow Wilson Elementary School		
Drawn	8/3/2023	Reviewed by	
Revised		Approved by	

All rights reserved. This document is the product of intensive creative efforts and contains confidential trade secret information belonging to Labeld Ink incorporated. No disclosure, distribution or reproduction of this material may be made without prior written authorization from Labeld Ink Incorporated. Unauthorized use, disclosure, dissemination or duplication of any of the information contained herein may result in liability under applicable laws.

Labeld ink design company

Proposed




Existing



Location

Woodrow Wilson Elementary School
750 S 8th Street,
Colton, CA 92324

Site Plan Key

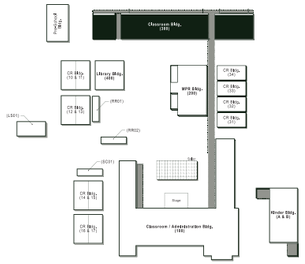

Exterior Paint Selections

Wilson Red	Wilson Dark Blue	Wilson Light Blue	Almond Milk
933741	35417e	5183c3	EBEBE3
exterior doors & accents	partial trim, accents walls, bldg. coping & columns	accents	Main walls & covered ceilings

**Please forward approved paint manufacturer information i.e. color codes & titles)

Project Notes

1. All exterior doors to be primed & painted (_____, _____), unless otherwise noted.
2. All building exposed metal coping to be painted (_____, _____), unless otherwise noted.
3. All painted door & window framing to be painted (_____, _____), unless otherwise noted.
4. Building main walls to be painted (_____, _____), unless otherwise noted.
5. Building accent walls, as noted *(rendered)* to be painted (_____, _____), unless otherwise noted.
6. Building cornice moldings & accents, as noted *(rendered)* to be painted (_____, _____), unless otherwise noted.

General Notes

- All exposed aluminum framing to remain clean & unpainted. (N.I.C.)
- All unfinished surfaces / concrete to remain clean & unpainted, unless otherwise noted. Coordinate with CJUSD, Maintenance Department.
- All door hardware, windows, flooring, landscape & roofing to remain clean and clear of any overspray.
- All galvanized railing, chain link fencing & gates to remain clean & unpainted. Unless otherwise noted.
- All exposed light fixtures, cameras & fire alarm equipment to remain clean and clear of any overspray. (Exposed electrical conduit and intercom trim plates to be painted noted exterior color, coordinate w/ CJUSD.)
- Existing signage to be removed & replace, unless otherwise noted. Coordinate with CJUSD, Maintenance Department.

Key Notes

Comments

**Addition of building identification signage/lettering recommended.

Potential lettering / window graphics; Not In Contract

CLASSROOM BLDG. (300)

Contact

Colton Joint Unified School District
Maintenance & Operations Department
(909)580-5008 / 7:30am - 4:00pm

Title	Classroom Building (300) - West		
Location	Woodrow Wilson Elementary School		
Drawn	8/3/2023	Reviewed by	
Revised		Approved by	

All rights reserved. This document is the product of intensive creative efforts and contains confidential trade secret information belonging to Labeld Ink incorporated. No disclosure, distribution or reproduction of this material may be made without prior written authorization from Labeld Ink Incorporated. Unauthorized use, disclosure, dissemination or duplication of any of the information contained herein may result in liability under applicable laws.

Labeld Ink design company

Review Set: September 8, 2023

Proposed



Proposed



Proposed





Existing



Existing



Existing

COLTON JOINT UNIFIED SCHOOL DISTRICT

2023 Summer Exterior Paint Remodel at Woodrow Wilson Elementary School

Location

Woodrow Wilson Elementary School
750 S 8th Street,
Colton, CA 92324

Exterior Paint Selections

Wilson Red	Wilson Dark Blue	Wilson Light Blue	Almond Milk
933741	35417e	5183c3	EBEBE3
exterior doors & accents	partial trim, accents walls, bldg. coping & columns	accents	Main walls & covered ceilings

Project Notes

**Please forward approved paint manufacturer information i.e. color codes & titles)

1. All exterior doors to be primed & painted (_____, _____), unless otherwise noted.
2. All building exposed metal coping to be painted (_____, _____), unless otherwise noted.
3. All painted door & window framing to be painted (_____, _____), unless otherwise noted.
4. Building main walls to be painted (_____, _____), unless otherwise noted.
5. Building accent walls, as noted *(rendered)* to be painted (_____, _____), unless otherwise noted.
6. Building cornice moldings and accents, as noted *(rendered)* to be painted (_____, _____), unless otherwise noted.

General Notes

- All exposed aluminum framing to remain clean & unpainted. (N.I.C.)
- All unfinished surfaces / concrete to remain clean & unpainted, unless otherwise noted. Coordinate with CJUSD, Maintenance Dept.
- All door hardware, windows, flooring, landscape & roofing to remain clean and clear of any overspray.
- All galvanized railing, chain link fencing & gates to remain clean and unpainted, unless otherwise noted.
- All exposed light fixtures, cameras & fire alarm equipment to remain clean and clear of any overspray. (Exposed electrical conduit and intercom trim plates to be painted noted color, coordinate w/ CJUSD.)
- Existing signage to be removed & replace, unless otherwise noted. Coordinate with CJUSD, Maintenance Department.

Comments

**Addition of building identification signage/lettering recommended.

Contact

Colton Joint Unified School District
Maintenance & Operations Department
(909)580-5008 / 7:30am - 4:00pm

Title	Classroom Building (300) - East		
Location	Woodrow Wilson Elementary School		
Drawn	8/3/2023	Reviewed by	
Revised		Approved by	

All rights reserved. This document is the product of intensive creative efforts and contains confidential trade secret information belonging to Labeld Ink incorporated. No disclosure, distribution or reproduction of this material may be made without prior written authorization from Labeld Ink Incorporated. Unauthorized use, disclosure, dissemination or duplication of any of the information contained herein may result in liability under applicable laws,.

Labeld Ink Architecture Company

Proposed



Existing




Key Notes

MPR BLDG. (200)

Location

Woodrow Wilson Elementary School
750 S 8th Street,
Colton, CA 92324

Site Plan Key

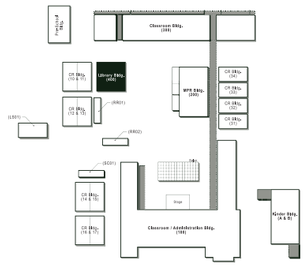

Exterior Paint Selections

Wilson Red	Wilson Dark Blue	Wilson Light Blue	Almond Milk
933741	35417e	5183c3	EBEBE3
exterior doors & accents	partial trim, accents walls, bldg. coping & columns	accents	Main walls & covered ceilings

**Please forward approved paint manufacturer information i.e. color codes & titles)

Project Notes

1. All exterior doors to be primed & painted (_____, _____), unless otherwise noted.
2. All building exposed metal coping to be painted (_____, _____), unless otherwise noted.
3. All painted door & window framing to be painted (_____, _____), unless otherwise noted.
4. Building main walls to be painted (_____, _____), unless otherwise noted.
5. Building accent walls, as noted *(rendered)* to be painted (_____, _____), unless otherwise noted.
6. Building cornice moldings & accents, as noted *(rendered)* to be painted (_____, _____), unless otherwise noted.

General Notes

- All exposed aluminum framing to remain clean & unpainted. (N.I.C.)
- All unfinished surfaces / concrete to remain clean & unpainted, unless otherwise noted. Coordinate with CJUSD, Maintenance Department.
- All door hardware, windows, flooring, landscape & roofing to remain clean and clear of any overspray.
- All galvanized railing, chain link fencing & gates to remain clean & unpainted. Unless otherwise noted.
- All exposed light fixtures, cameras & fire alarm equipment to remain clean and clear of any overspray. (Exposed electrical conduit and intercom trim plates to be painted noted exterior color, coordinate w/ CJUSD.)
- Existing signage to be removed & replace, unless otherwise noted. Coordinate with CJUSD, Maintenance Department.

Comments

**Addition of building identification signage/lettering recommended.

Potential Mural Not In Contract

Contact

Colton Joint Unified School District
Maintenance & Operations Department
(909)580-5008 / 7:30am - 4:00pm

Title	Library Building (400)		
Location	Woodrow Wilson Elementary School		
Drawn	8/3/2023	Reviewed by	
Revised		Approved by	

All rights reserved. This document is the product of intensive creative efforts and contains confidential trade secret information belonging to Labeld Ink incorporated. No disclosure, distribution or reproduction of this material may be made without prior written authorization from Labeld Ink Incorporated. Unauthorized use, disclosure, dissemination or duplication of any of the information contained herein may result in liability under applicable laws.

Review Set: September 8, 2023

Proposed



Proposed



Proposed





Existing



Existing



Existing

COLTON JOINT UNIFIED SCHOOL DISTRICT

2023 Summer Exterior Paint Remodel at Woodrow Wilson Elementary School

Location

Woodrow Wilson Elementary School
750 S 8th Street,
Colton, CA 92324

Exterior Paint Selections

Wilson Red	Wilson Dark Blue	Wilson Light Blue	Almond Milk
933741	35417e	5183c3	EBEBE3
exterior doors & accents	partial trim, accents walls, bldg. coping & columns	accents	Main walls & covered ceilings

Project Notes

**Please forward approved paint manufacturer information i.e. color codes & titles)

1. All exterior doors to be primed & painted (_____, _____), unless otherwise noted.
2. All building exposed metal coping to be painted (_____, _____), unless otherwise noted.
3. All painted door & window framing to be painted (_____, _____), unless otherwise noted.
4. Building main walls to be painted (_____, _____), unless otherwise noted.
5. Building accent walls, as noted *(rendered)* to be painted (_____, _____), unless otherwise noted.
6. Building cornice moldings and accents, as noted *(rendered)* to be painted (_____, _____), unless otherwise noted.

General Notes

- All exposed aluminum framing to remain clean & unpainted. (N.I.C.)
- All unfinished surfaces / concrete to remain clean & unpainted, unless otherwise noted. Coordinate with CJUSD, Maintenance Dept.
- All door hardware, windows, flooring, landscape & roofing to remain clean and clear of any overspray.
- All galvanized railing, chain link fencing & gates to remain clean and unpainted, unless otherwise noted.
- All exposed light fixtures, cameras & fire alarm equipment to remain clean and clear of any overspray. (Exposed electrical conduit and intercom trim plates to be painted noted color, coordinate w/ CJUSD.)
- Existing signage to be removed & replace, unless otherwise noted. Coordinate with CJUSD, Maintenance Department.

Comments

**Addition of building identification signage/lettering recommended.

Contact

Colton Joint Unified School District
Maintenance & Operations Department
(909)580-5008 / 7:30am - 4:00pm

Title	Typical Relo. CR Buildings		
Location	Woodrow Wilson Elementary School		
Drawn	8/3/2023	Reviewed by	
Revised		Approved by	

All rights reserved. This document is the product of intensive creative efforts and contains confidential trade secret information belonging to Labeld Ink incorporated. No disclosure, distribution or reproduction of this material may be made without prior written authorization from Labeld Ink Incorporated. Unauthorized use, disclosure, dissemination or duplication of any of the information contained herein may result in liability under applicable laws.

Labeld Ink design company

Proposed



Existing



Key Notes

MPR BLDG. (200)

Location

Woodrow Wilson Elementary School
750 S 8th Street,
Colton, CA 92324

Site Plan Key



Exterior Paint Selections

Wilson Red	Wilson Dark Blue	Wilson Light Blue	Almond Milk
933741	35417e	5183c3	EBEBE3
exterior doors & accents	partial trim, accents walls, bldg. coping & columns	accents	Main walls & covered ceilings

**Please forward approved paint manufacturer information i.e. color codes & titles)

Project Notes

1. All exterior doors to be primed & painted (_____, _____), unless otherwise noted.
2. All building exposed metal coping to be painted (_____, _____), unless otherwise noted.
3. All painted door & window framing to be painted (_____, _____), unless otherwise noted.
4. Building main walls to be painted (_____, _____), unless otherwise noted.
5. Building accent walls, as noted *(rendered)* to be painted (_____, _____), unless otherwise noted.
6. Building cornice moldings & accents, as noted *(rendered)* to be painted (_____, _____), unless otherwise noted.

General Notes

- All exposed aluminum framing to remain clean & unpainted. (N.I.C.)
- All unfinished surfaces / concrete to remain clean & unpainted, unless otherwise noted. Coordinate with CJUSD, Maintenance Department.
- All door hardware, windows, flooring, landscape & roofing to remain clean and clear of any overspray.
- All galvanized railing, chain link fencing & gates to remain clean & unpainted. Unless otherwise noted.
- All exposed light fixtures, cameras & fire alarm equipment to remain clean and clear of any overspray. (Exposed electrical conduit and intercom trim plates to be painted noted exterior color, coordinate w/ CJUSD.)
- Existing signage to be removed & replace, unless otherwise noted. Coordinate with CJUSD, Maintenance Department.

Comments

**Addition of building identification signage/lettering recommended.

Contact

Colton Joint Unified School District
Maintenance & Operations Department
(909)580-5008 / 7:30am - 4:00pm

No. 10 of 11

Title	Typical Relo. CR Buildings		
Location	Woodrow Wilson Elementary School		
Drawn	8/3/2023	Reviewed by	
Revised		Approved by	

All rights reserved. This document is the product of intensive creative efforts and contains confidential trade secret information belonging to Labeld Ink incorporated. No disclosure, distribution or reproduction of this material may be made without prior written authorization from Labeld Ink Incorporated. Unauthorized use, disclosure, dissemination or duplication of any of the information contained herein may result in liability under applicable laws.

Review Set: September 8, 2023

Proposed



Proposed



Proposed





Existing



Existing



Existing

COLTON JOINT UNIFIED SCHOOL DISTRICT

2023 Summer Exterior Paint Remodel at Woodrow Wilson Elementary School

Location

Woodrow Wilson Elementary School
750 S 8th Street,
Colton, CA 92324

Exterior Paint Selections

Wilson Red	Wilson Dark Blue	Wilson Light Blue	Almond Milk
933741	35417e	5183c3	EBEBE3
exterior doors & accents	partial trim, accents walls, bldg. coping & columns	accents	Main walls & covered ceilings

Project Notes

**Please forward approved paint manufacturer information i.e. color codes & titles)

1. All exterior doors to be primed & painted (_____, _____), unless otherwise noted.
2. All building exposed metal coping to be painted (_____, _____), unless otherwise noted.
3. All painted door & window framing to be painted (_____, _____), unless otherwise noted.
4. Building main walls to be painted (_____, _____), unless otherwise noted.
5. Building accent walls, as noted *(rendered)* to be painted (_____, _____), unless otherwise noted.
6. Building cornice moldings and accents, as noted *(rendered)* to be painted (_____, _____), unless otherwise noted.

General Notes

- All exposed aluminum framing to remain clean & unpainted. (N.I.C.)
- All unfinished surfaces / concrete to remain clean & unpainted, unless otherwise noted. Coordinate with CJUSD, Maintenance Dept.
- All door hardware, windows, flooring, landscape & roofing to remain clean and clear of any overspray.
- All galvanized railing, chain link fencing & gates to remain clean and unpainted, unless otherwise noted.
- All exposed light fixtures, cameras & fire alarm equipment to remain clean and clear of any overspray. (Exposed electrical conduit and intercom trim plates to be painted noted color, coordinate w/ CJUSD.)
- Existing signage to be removed & replace, unless otherwise noted. Coordinate with CJUSD, Maintenance Department.

Comments

**Addition of building identification signage/lettering recommended.

Contact

Colton Joint Unified School District
Maintenance & Operations Department
(909)580-5008 / 7:30am - 4:00pm

No. 11 of 11

Title	Kindergarden CR Building (A&B)		
Location	Woodrow Wilson Elementary School		
Drawn	8/3/2023	Reviewed by	
Revised		Approved by	

All rights reserved. This document is the product of intensive creative efforts and contains confidential trade secret information belonging to Labeld Ink incorporated. No disclosure, distribution or reproduction of this material may be made without prior written authorization from Labeld Ink Incorporated. Unauthorized use, disclosure, dissemination or duplication of any of the information contained herein may result in liability under applicable laws, .

Labeld Ink Architecture

Proposed





Existing

Proposed





Existing

COLTON JOINT UNIFIED SCHOOL DISTRICT

2023 Summer Exterior Paint Remodel at Woodrow Wilson Elementary School

Location

Woodrow Wilson Elementary School
750 S 8th Street,
Colton, CA 92324

Exterior Paint Selections

Project Notes

**Please forward approved paint manufacturer information i.e. color codes & titles)

1. All exterior doors to be primed & painted (_____, _____), unless otherwise noted.
2. All building exposed metal coping to be painted (_____, _____), unless otherwise noted.
3. All painted door & window framing to be painted (_____, _____), unless otherwise noted.
4. Building main walls to be painted (_____, _____), unless otherwise noted.
5. Building accent walls, as noted *(rendered)* to be painted (_____, _____), unless otherwise noted.
6. Building cornice moldings and accents, as noted *(rendered)* to be painted (_____, _____), unless otherwise noted.

General Notes

- All exposed aluminum framing to remain clean & unpainted. (N.I.C.)
- All unfinished surfaces / concrete to remain clean & unpainted, unless otherwise noted. Coordinate with CJUSD, Maintenance Dept.
- All door hardware, windows, flooring, landscape & roofing to remain clean and clear of any overspray.
- All galvanized railing, chain link fencing & gates to remain clean and unpainted, unless otherwise noted.
- All exposed light fixtures, cameras & fire alarm equipment to remain clean and clear of any overspray. (Exposed electrical conduit and intercom trim plates to be painted noted color, coordinate w/ CJUSD.)
- Existing signage to be removed & replace, unless otherwise noted. Coordinate with CJUSD, Maintenance Department.

Comments

Potential Mural Not In Contract, refer to proposal 023-685

Contact

Colton Joint Unified School District
Maintenance & Operations Department
(909)580-5008 / 7:30am - 4:00pm

No. 1 of 1

Title	Handball Courts (Play Area)		
Location	Woodrow Wilson Elementary School		
Drawn	8/3/2023	Reviewed by	
Revised		Approved by	

All rights reserved. This document is the product of intensive creative efforts and contains confidential trade secret information belonging to Labeld Ink incorporated. No disclosure, distribution or reproduction of this material may be made without prior written authorization from Labeld Ink Incorporated. Unauthorized use, disclosure, dissemination or duplication of any of the information contained herein may result in liability under applicable laws,.

Labeld Ink Anything Labeled