




Laguna Beach High School Pool Project

PROJECT DESIGN FEATURES EXHIBITS
CEQA CONDITIONS OF APPROVAL



MAY 14, 2025

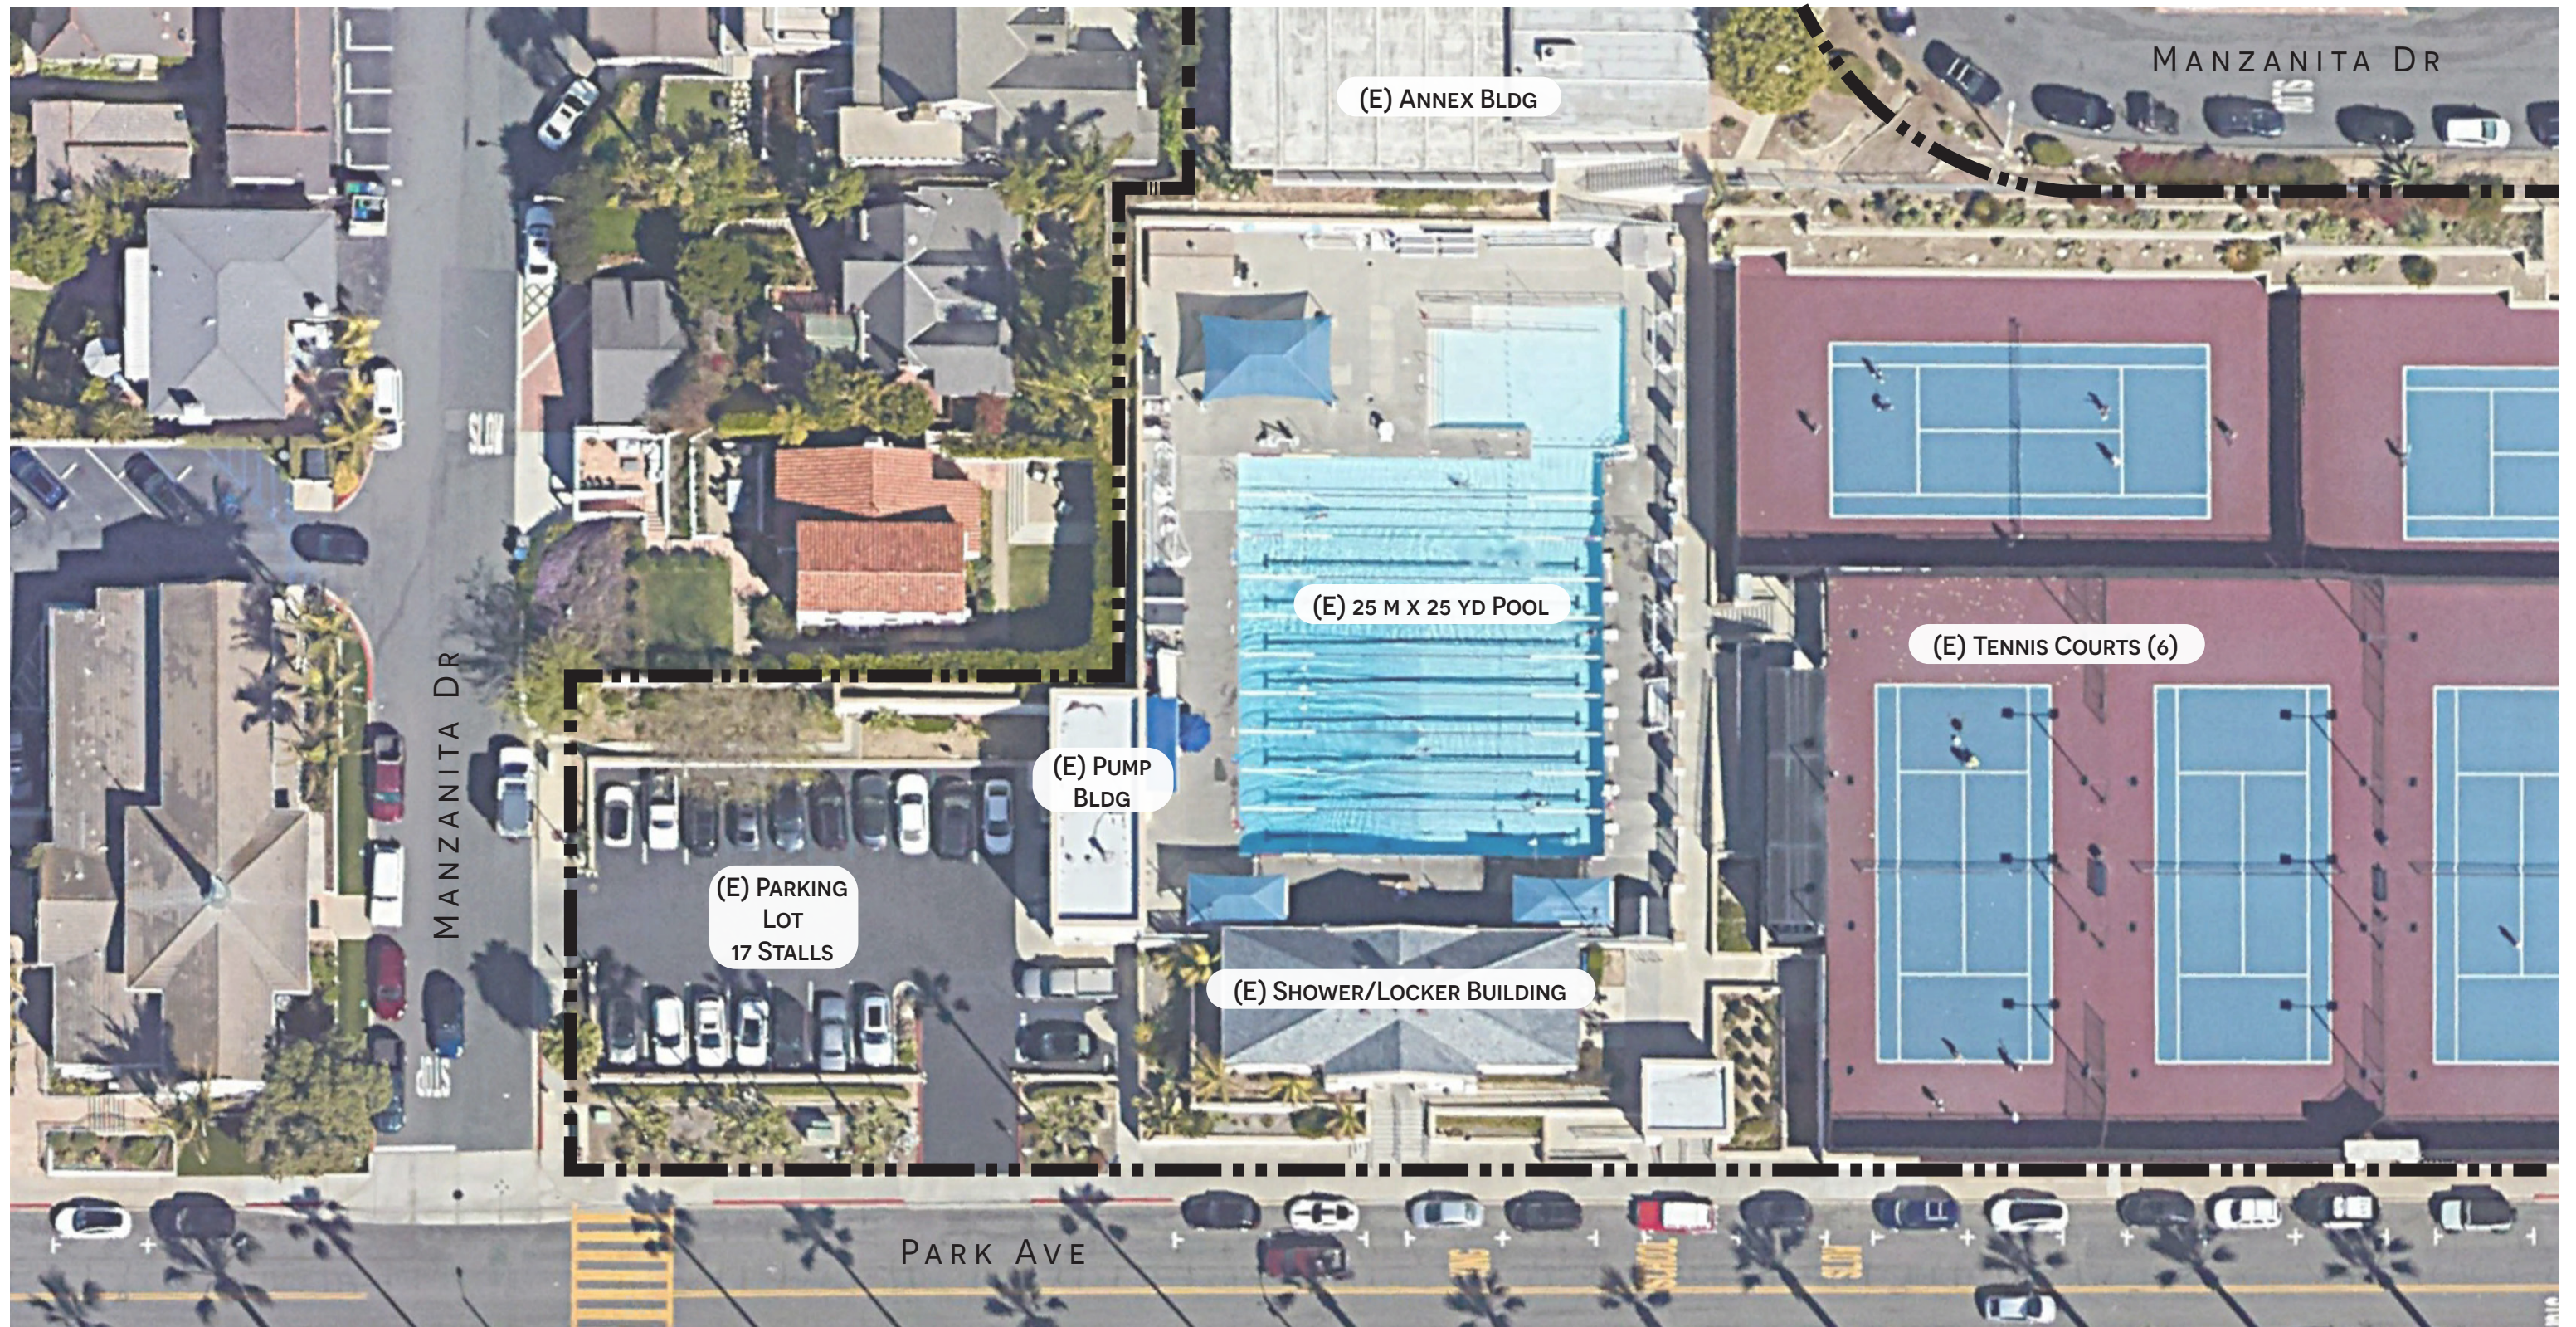


EXISTING SITE PLAN

LAGUNA BEACH HIGH SCHOOL POOL



2

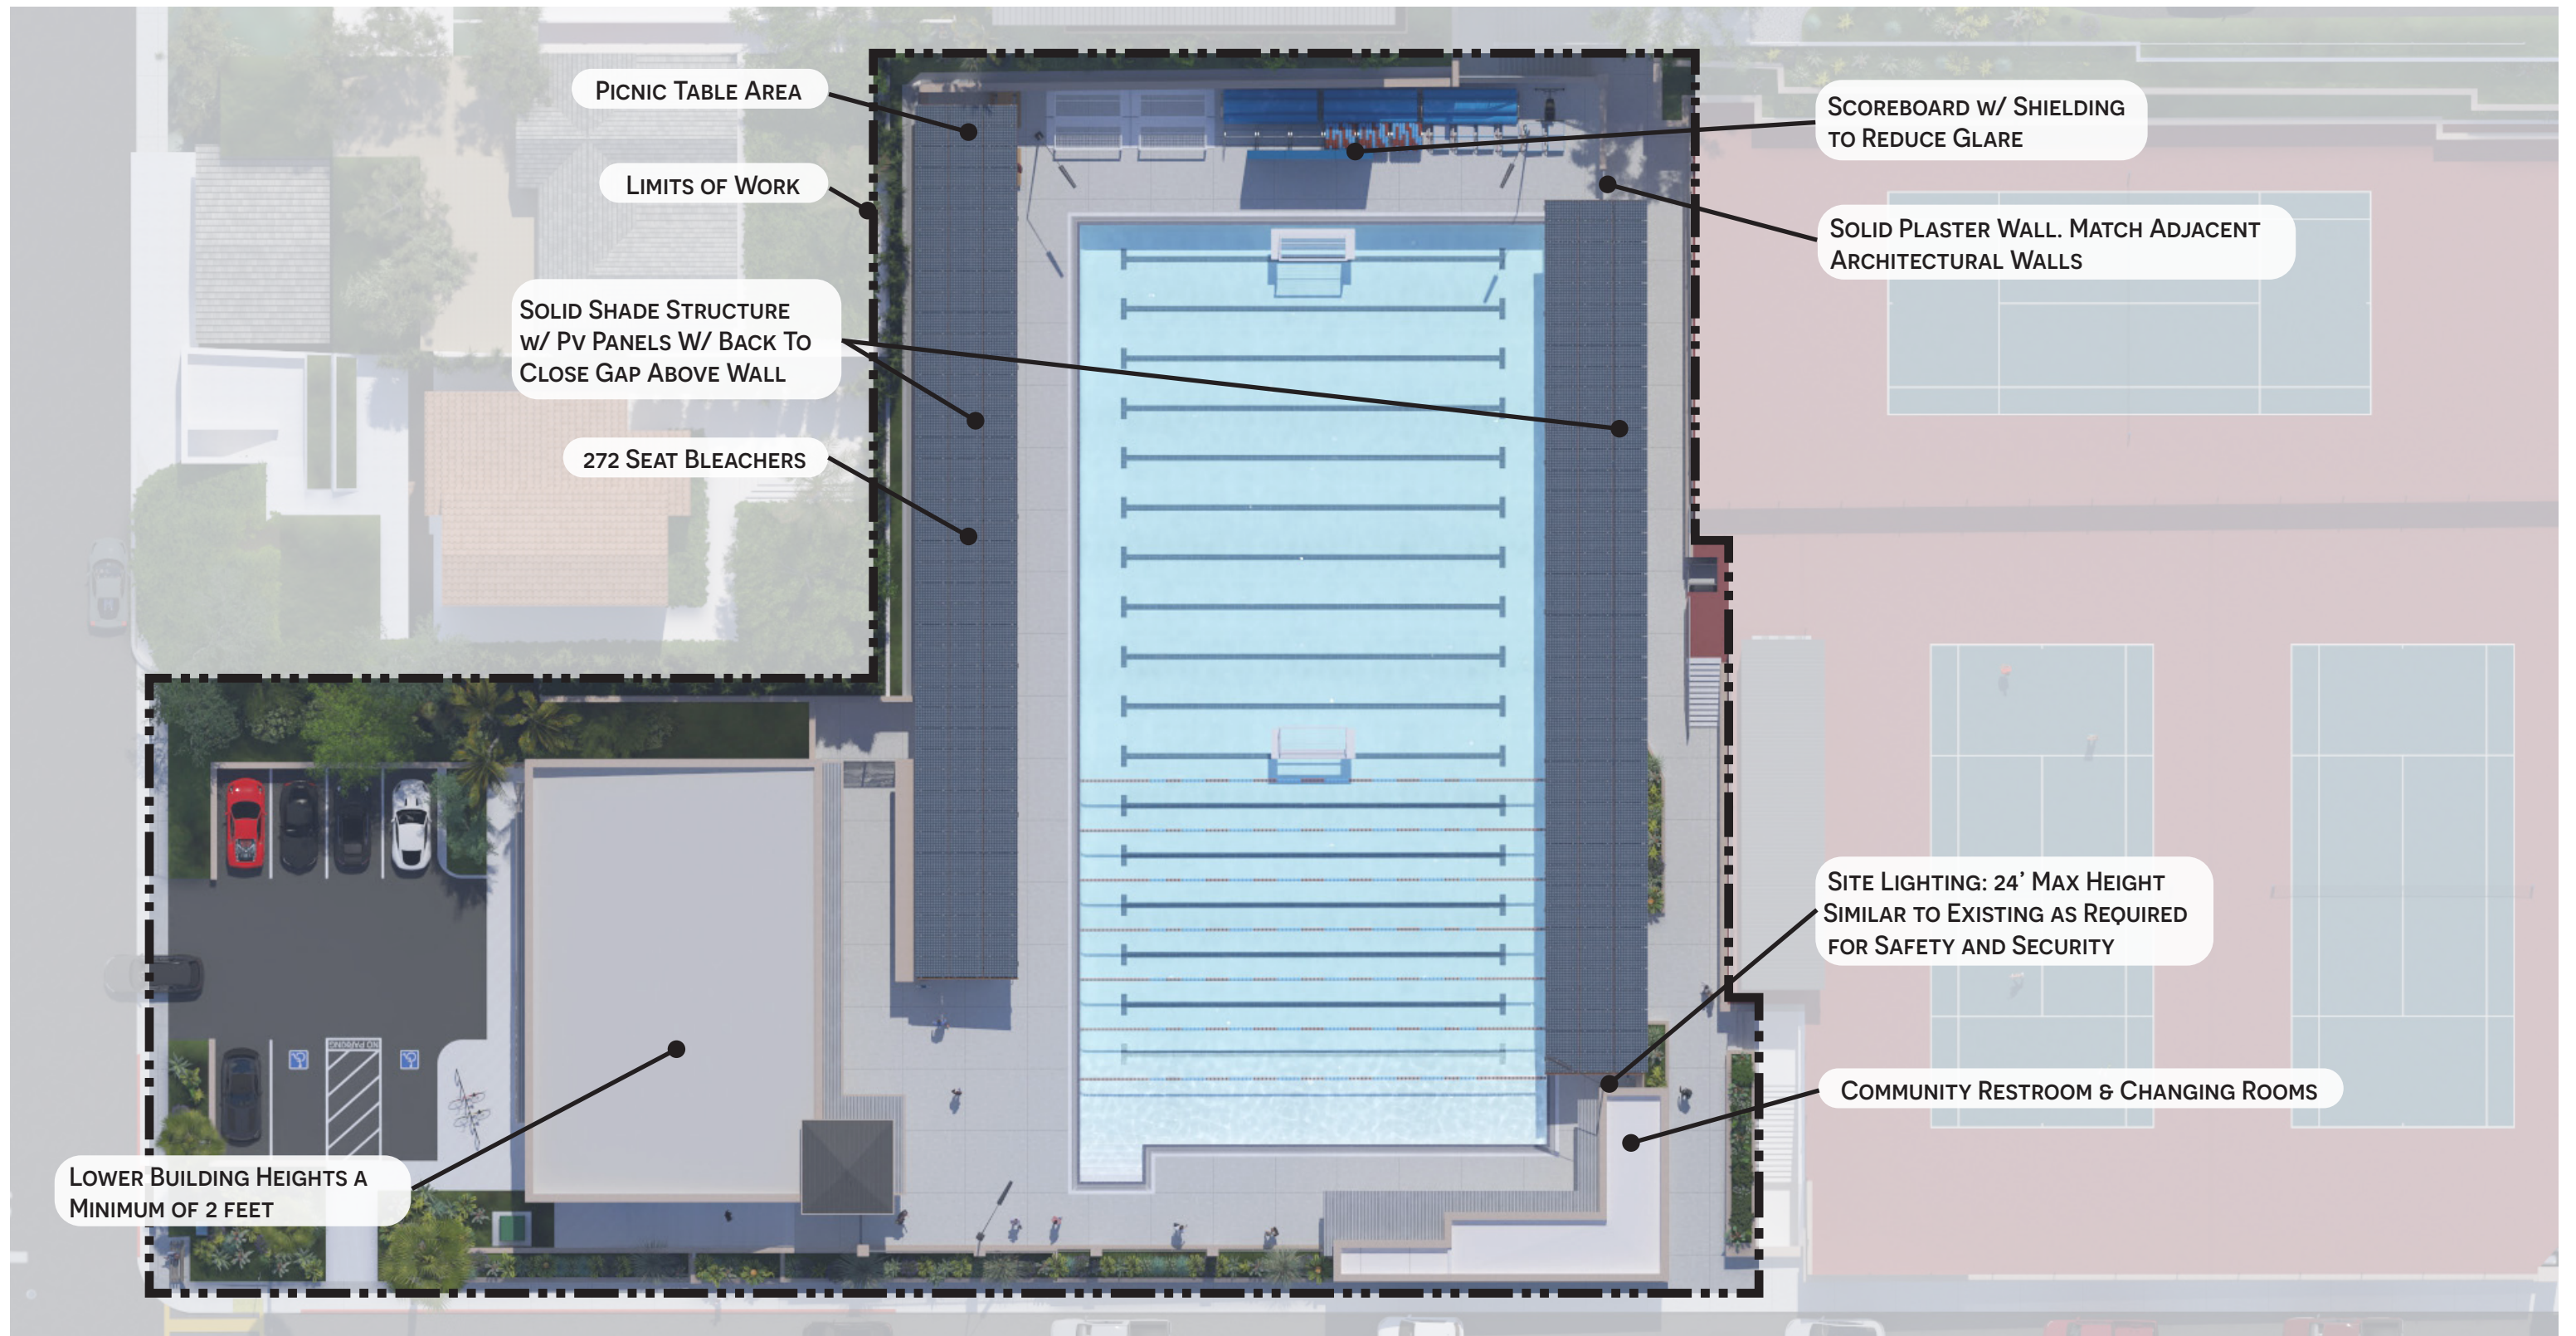

NEW SITE PLAN **LAGUNA BEACH HIGH SCHOOL POOL**

SCALE: 1" = 30'

0' 15' 30' 60'




EXTERIOR VIEWS - POOL

LAGUNA BEACH HIGH SCHOOL POOL



EXTERIOR VIEWS - BUILDING LAGUNA BEACH HIGH SCHOOL POOL

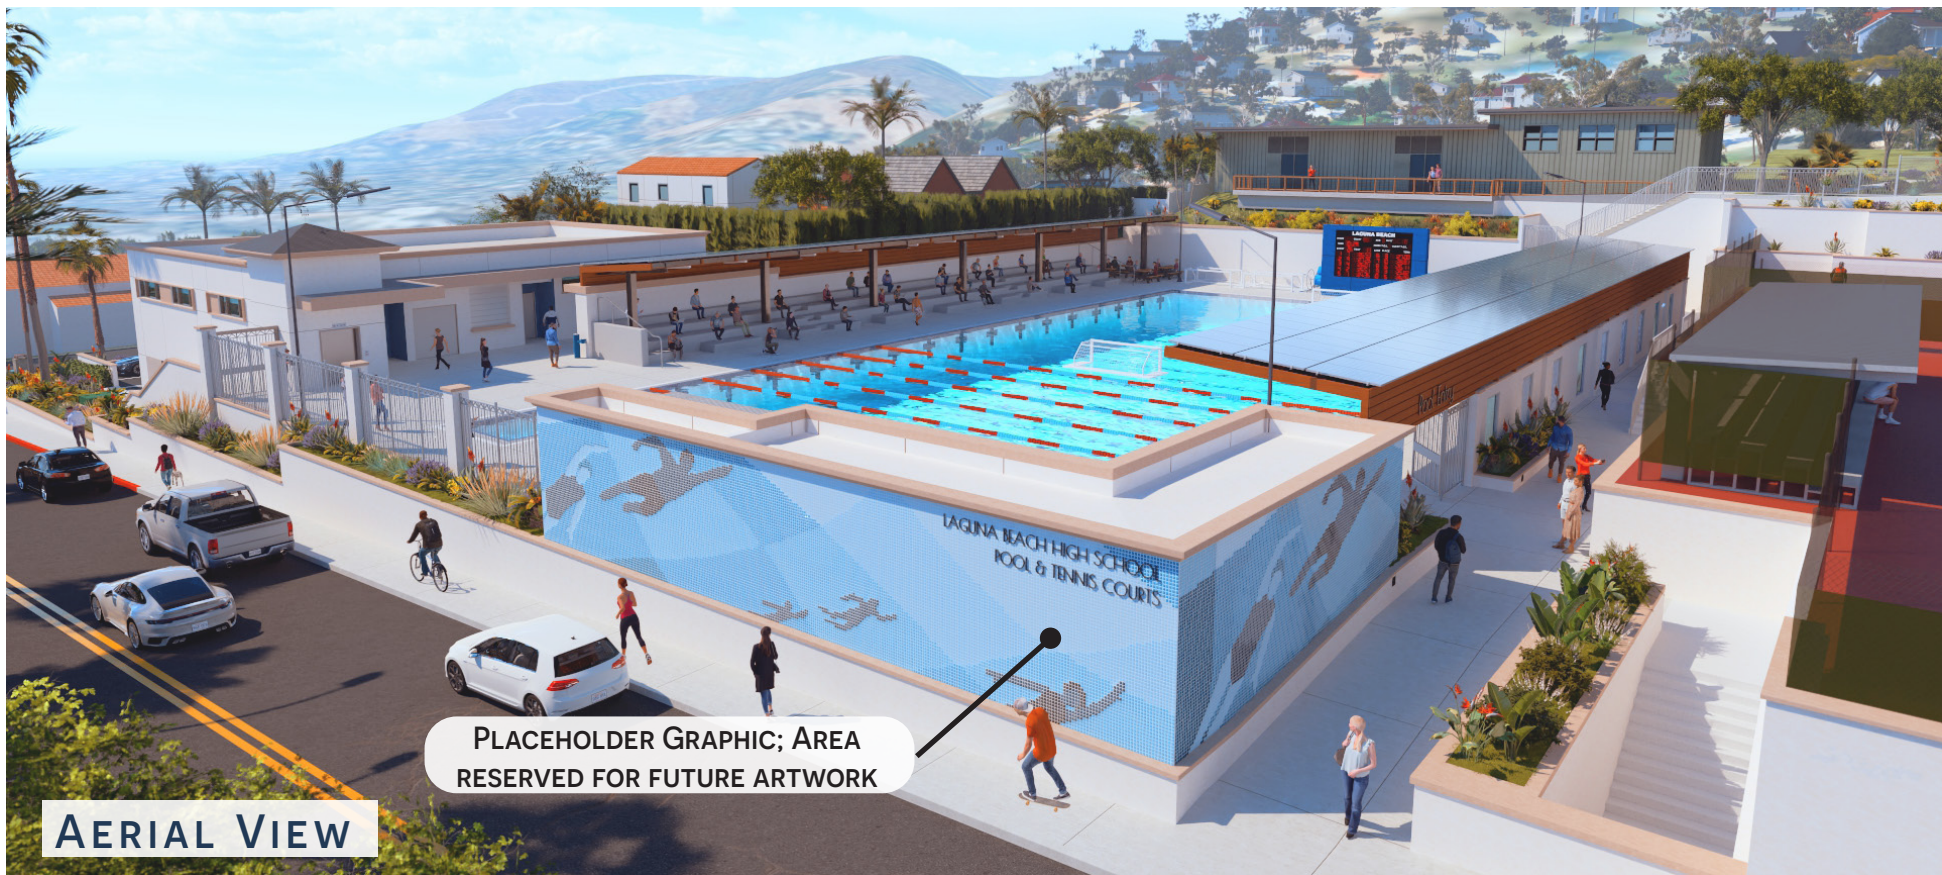

AERIAL VIEW



VIEW FROM ANNEX



CORRIDOR BETWEEN POOL & TENNIS




VIEW FROM MANZANITA DR

EXTERIOR VIEWS - COMPLEX LAGUNA BEACH HIGH SCHOOL POOL



EXTERIOR VIEWS - NIGHT **LAGUNA BEACH HIGH SCHOOL POOL**

*LIGHTING SHOWN IN THESE RENDERINGS IS CONCEPTUAL AND DOES NOT REFLECT ACTUAL LIGHTING OUTPUT OR PERFORMANCE.

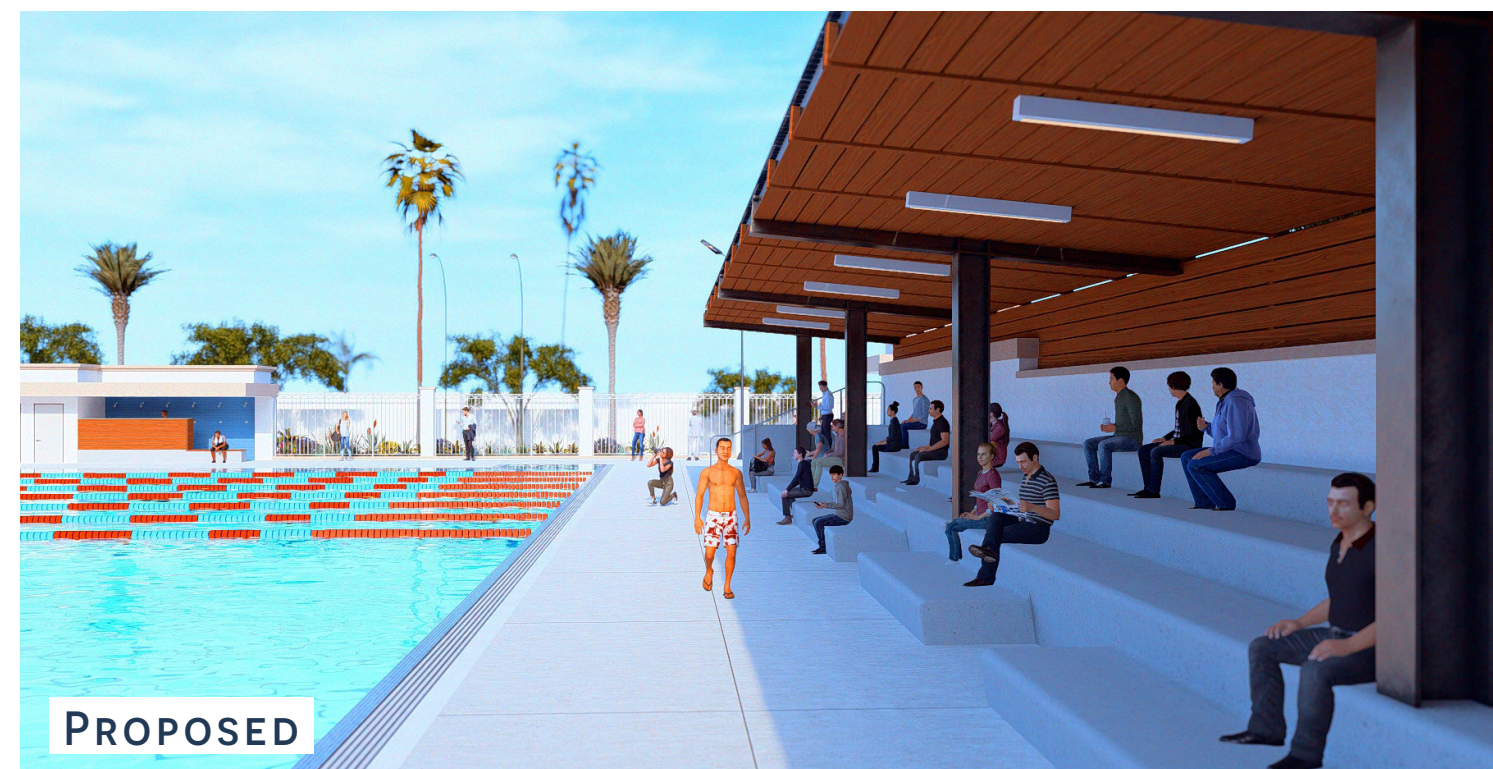


EXTERIOR VIEWS - COMPARISONS

LAGUNA BEACH HIGH SCHOOL POOL



EXISTING
TWISTED PICKET
FENCE DESIGN
TO BE USED AT
PERIMETER

SLATE TILE ROOF
& WEATHER VANE
AT ELEVATOR
TOWER TO
MATCH EXISTING
BUILDING

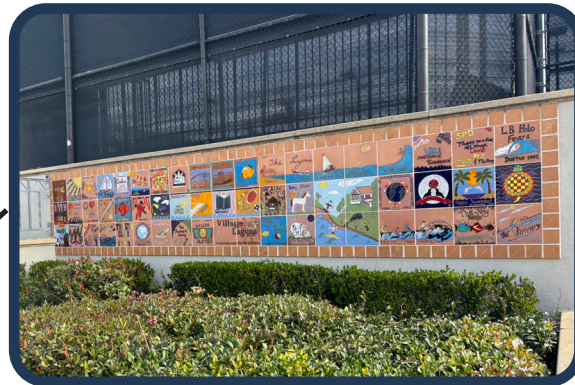

EXISTING
STUDENT WALL
MURAL TILES TO
BE PRESERVED

DESIGN STYLE TO
MATCH EXISTING
CAMPUS DESIGN



EXTERIOR VIEWS - PRESERVATION OF EXISTING DESIGN

LAGUNA BEACH HIGH SCHOOL POOL