


AMHERST HIGH SCHOOL SITE LOGISTICS PLAN

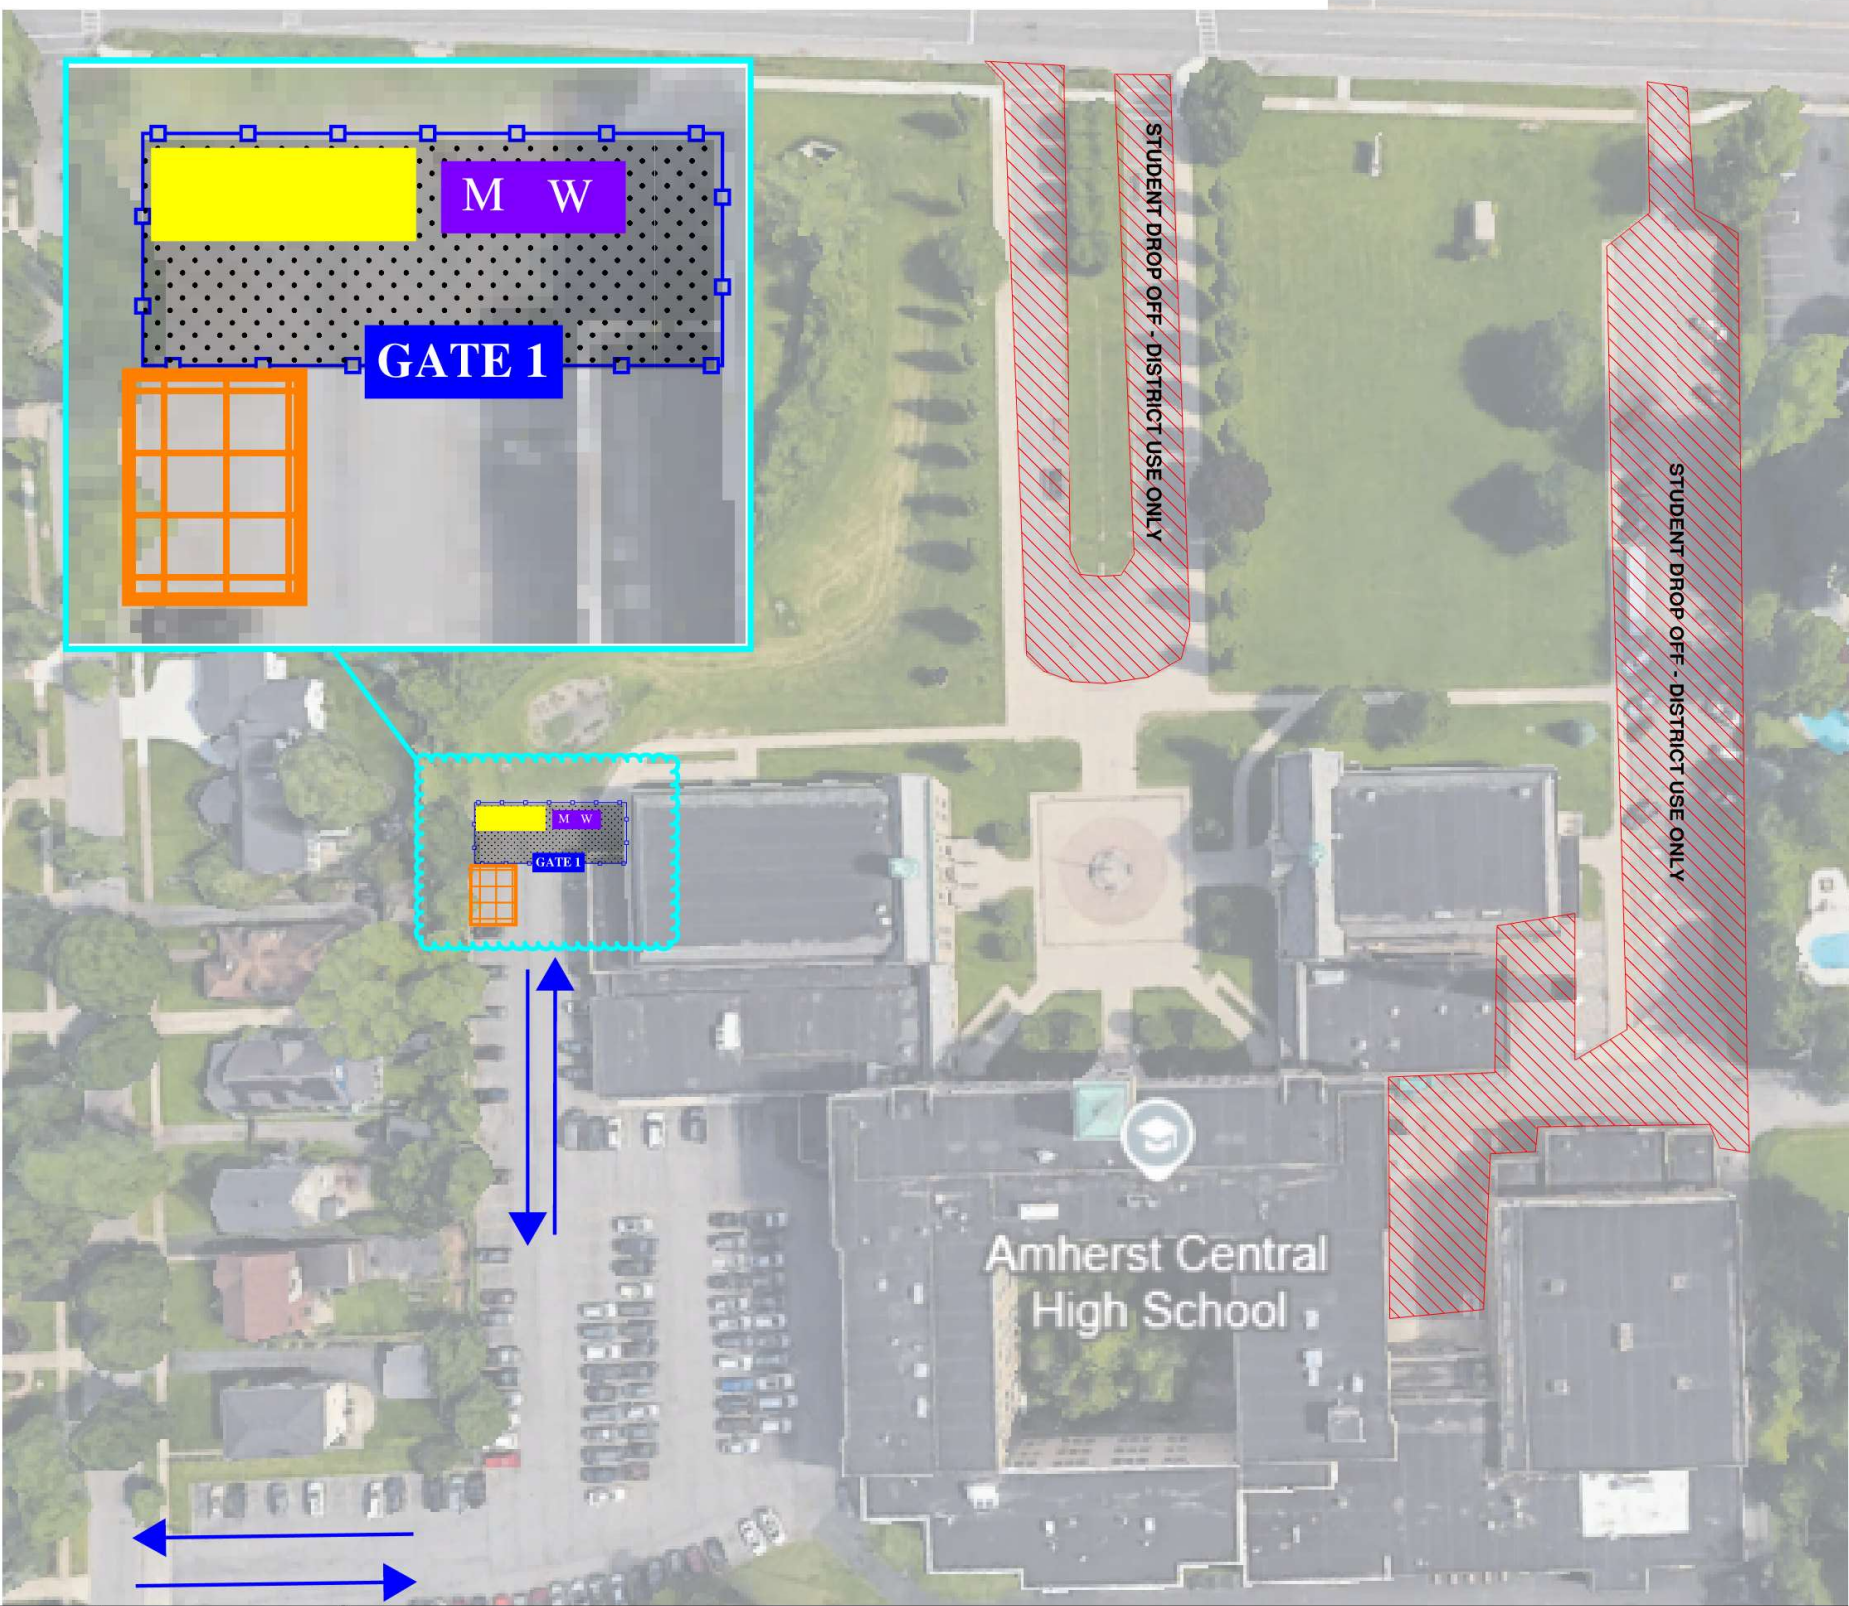

SEQUENCE A: 06/25/25 - 8/15/25

General Notes:

- 1. Reference Scope of Work and Special Provisions for responsibility of temporary construction / facilities as shown.
- 2. Site Work Contractor to install and maintain temporary site fencing and entry/exit gates for the duration of the Middle School renovations. Gate 2 shall be the primary entrance / exit gate for construction use. Include wheels to minimize wearing of existing asphalt surface. Existing gate access to be coordinated with the Owner and CM.
- 3. General Trades Contractor to provide dumpsters and temporary toilet facilities for the duration of the Middle School renovations. Dumpster locations do not represent quantities. Refer to Special Provisions and Scope of Work for dumpster requirements. Include plywood surfacing for underneath dumpsters for protection of asphalt.

SITE LOGISTICS KEY

	CONSTRUCTION FENCING - PORTABLE
	CONTRACTOR PARKING
	DUMPSTERS
	SITE TRAFFIC FLOW
	TEMPORARY STAGING AREA
	TEMPORARY TOILET UNIT

SL-7

**SITE
LOGISTICS
PLAN**

AMHERST CENTRAL SCHOOL DISTRICT - PHASE 2
AMHERST HIGH SCHOOL
4301 Main Street Amherst, NY 14226

Exhibit I
2/10/2025