
WINDERMERE ELEMENTARY SCHOOL SITE LOGISTICS PLAN

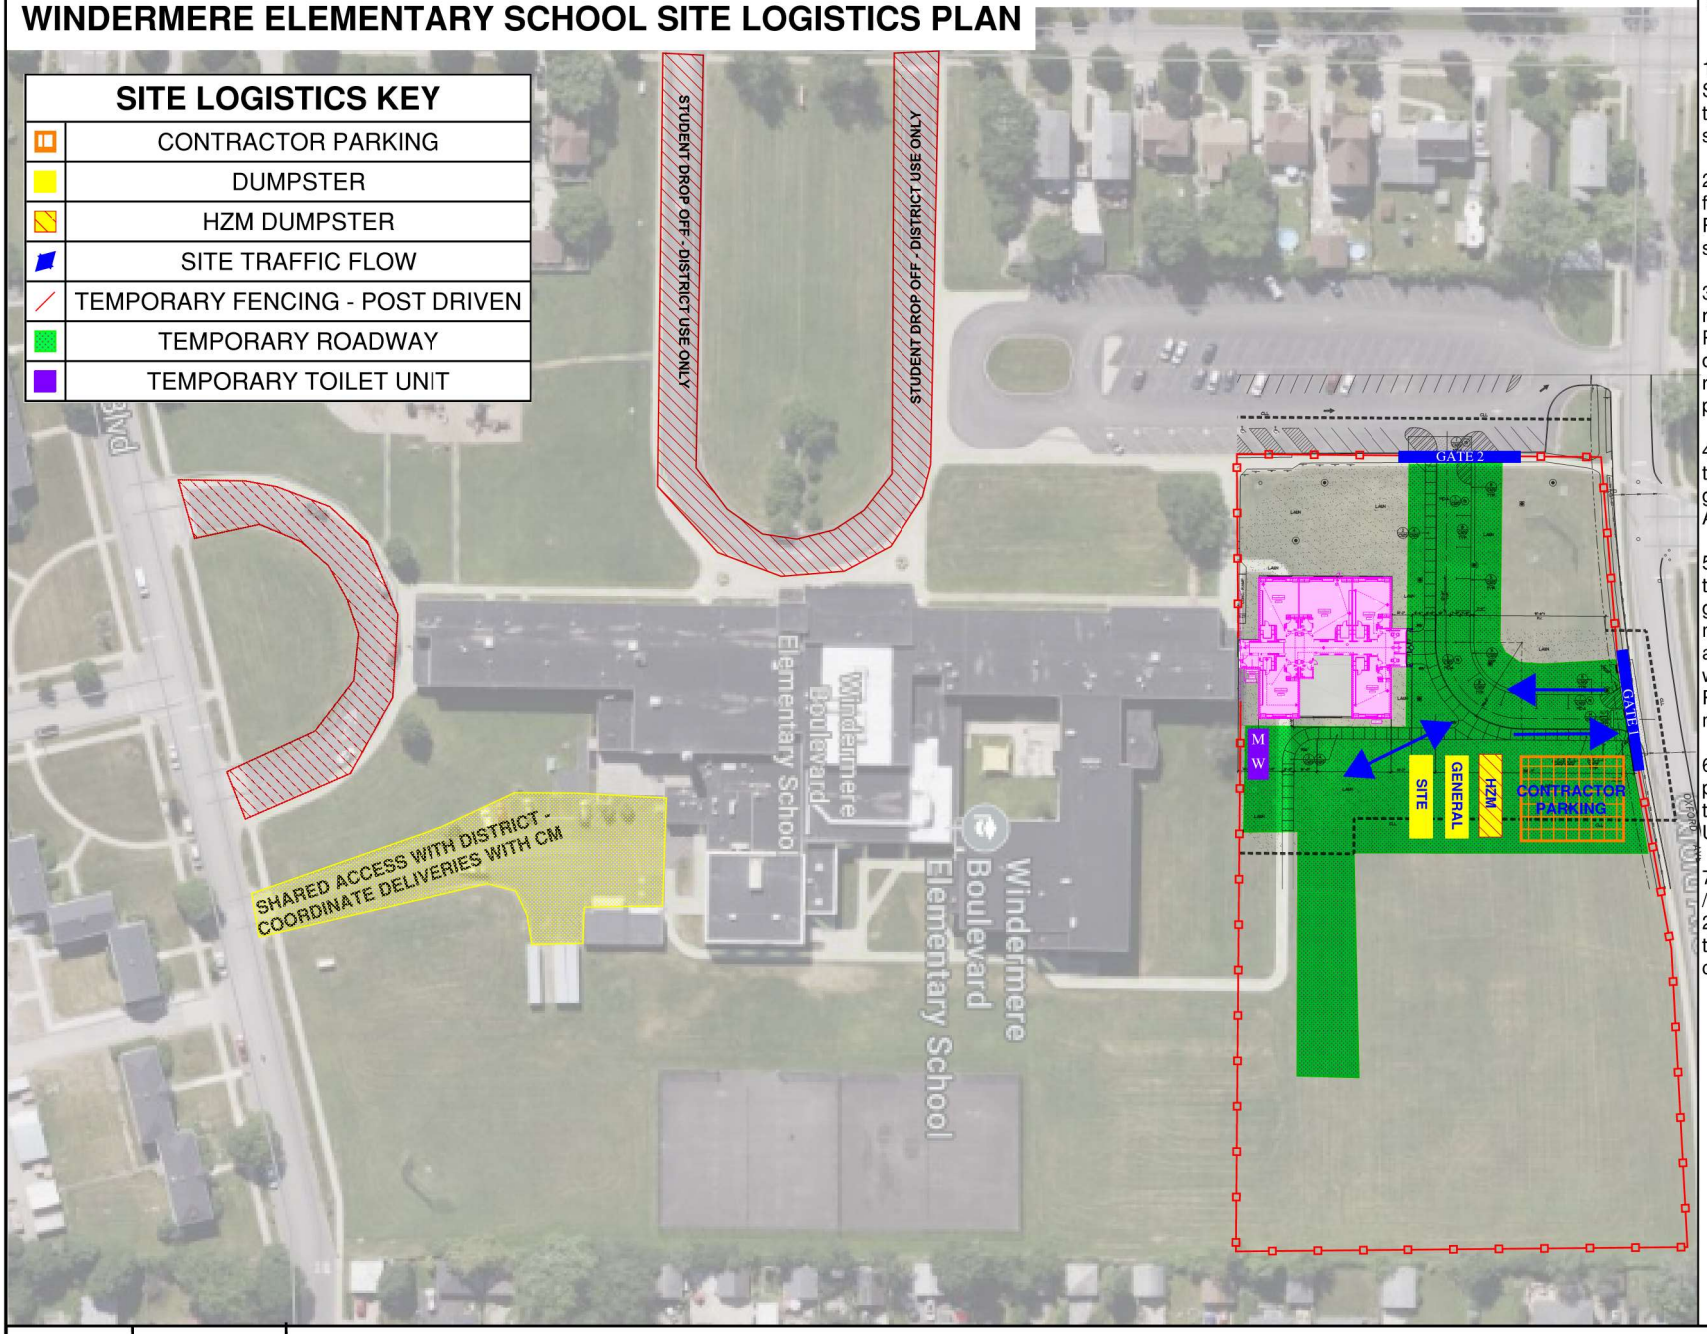

SEQUENCE A: 05/01/25 - 06/30/25

General Notes:

1. Reference Scope of Work and Special Provisions for responsibility of temporary construction / facilities as shown.

2. Contractor to relocate all portable fencing at the direction of the CM. Reference Logistics Plans for sequencing and schedule durations.

3. Dumpster locations do not represent quantities. Refer to Special Provisions and Scope of Work for dumpster requirements. Contractor to relocate dumpster locations as work progresses.

4. Contractor to install and maintain temporary site fencing and entry/exit gates for the duration of the UPK Addition / associated Site Work.


5. Site Work Contractor to install temporary roadway (as shown in green). Temporary compacted stone material lay down area to be included and maintained until landscaping work is scheduled to begin. Reference Milestone Schedule for more information.

6. General Trades Contractor to provide dumpsters and temporary toilet facilities for the duration of the UPK Addition.

7. Contractors to use Gate 1 for entry / exit to site during school hours. Gate 2 to be used for July - August during the duration of the UPK addition construction.

SL-2	SITE LOGISTICS PLAN	**AMHERST CENTRAL SCHOOL DISTRICT - PHASE 2** WINDERMERE ELEMENTARY SCHOOL 291 Windermere Blvd. Amherst, NY 14226	**Exhibit E** **2/10/2025**

WINDERMERE ELEMENTARY SCHOOL SITE LOGISTICS PLAN

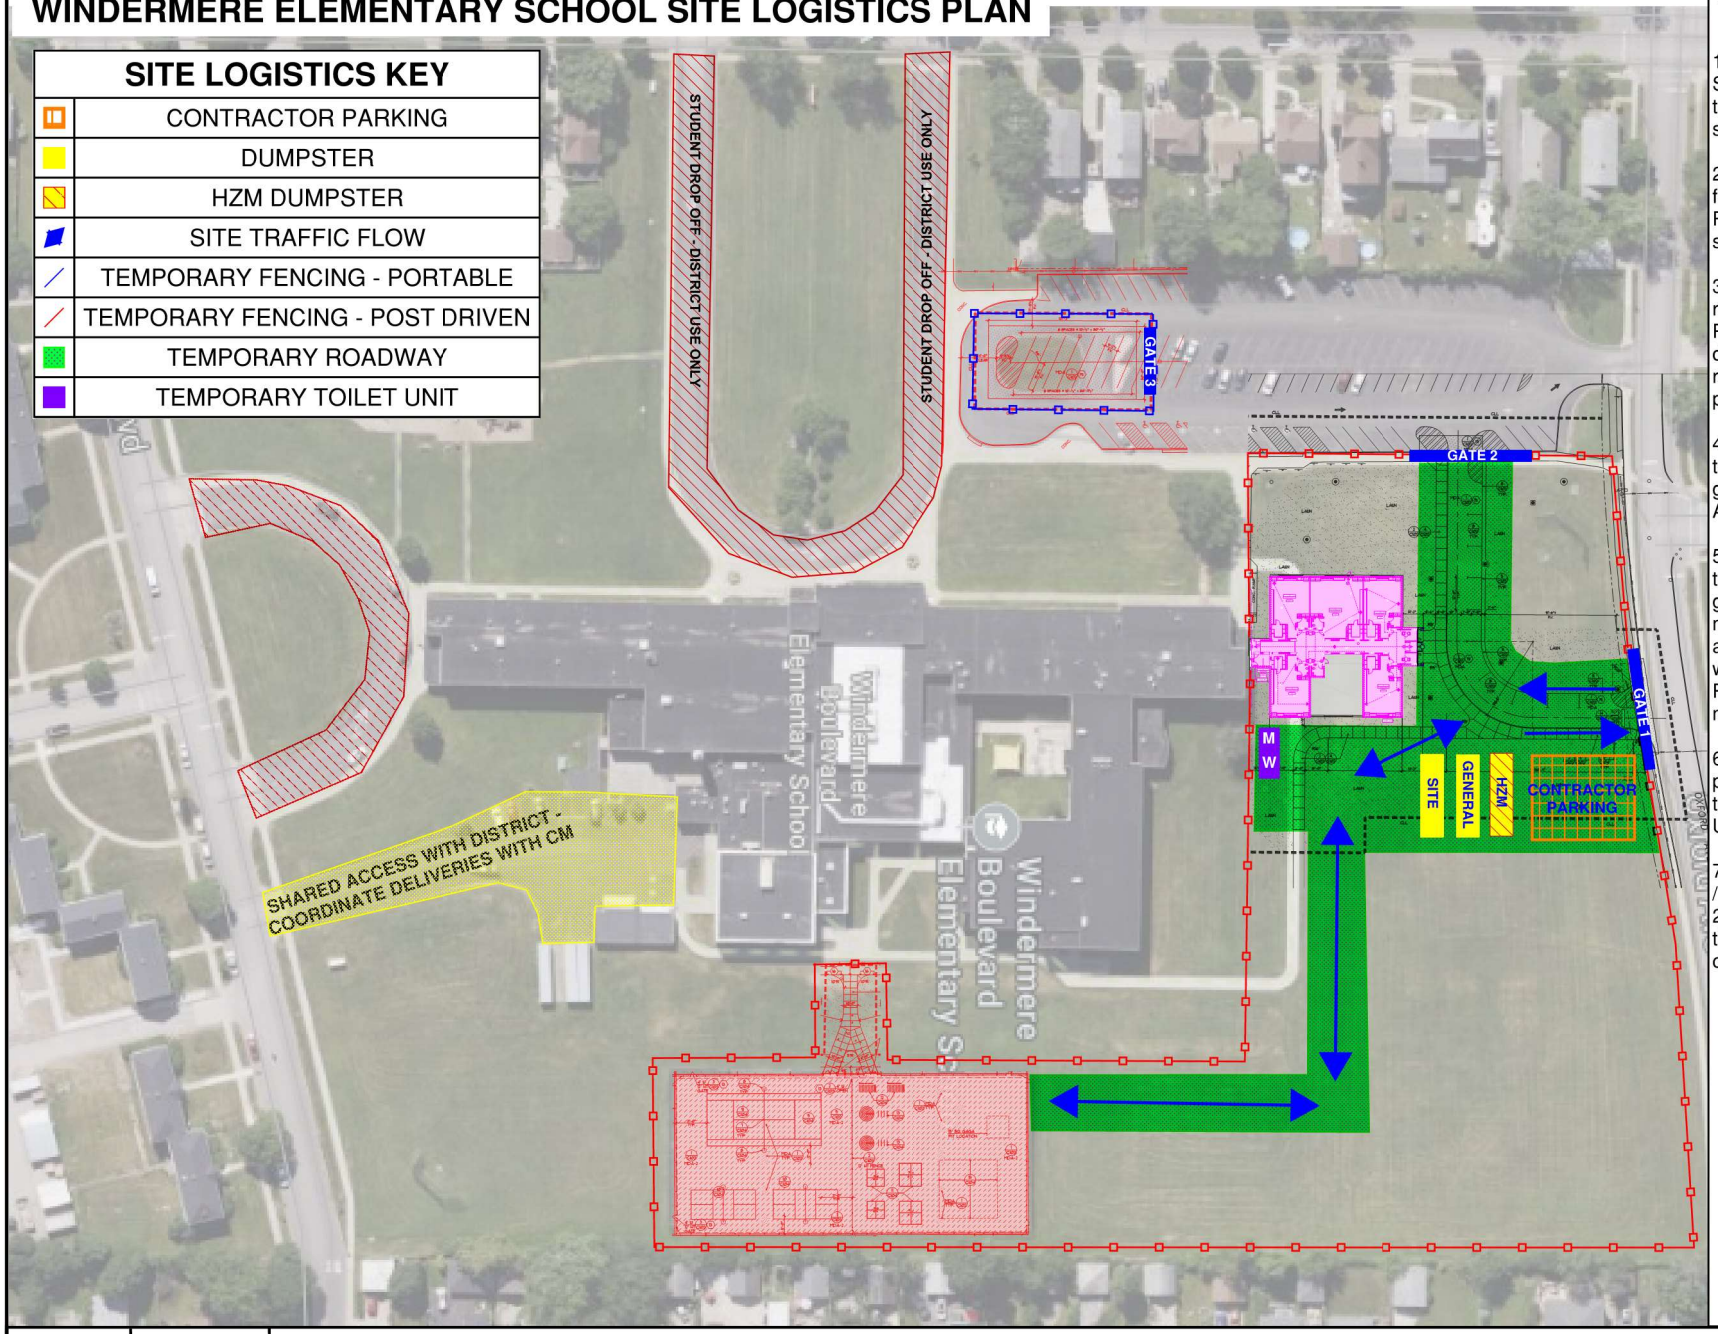

SEQUENCE B: 07/01/25 - 08/15/25

General Notes:

1. Reference Scope of Work and Special Provisions for responsibility of temporary construction / facilities as shown.

2. Contractor to relocate all portable fencing at the direction of the CM. Reference Logistics Plans for sequencing and schedule durations.

3. Dumpster locations do not represent quantities. Refer to Special Provisions and Scope of Work for dumpster requirements. Contractor to relocate dumpster locations as work progresses.

4. Contractor to install and maintain temporary site fencing and entry/exit gates for the duration of the UPK Addition / associated Site Work.

5. Site Work Contractor to install temporary roadway (as shown in green). Temporary compacted stone material lay down area to be included and maintained until landscaping work is scheduled to begin. Reference Milestone Schedule for more information.


6. General Trades Contractor to provide dumpsters and temporary toilet facilities for the duration of the UPK Addition.

7. Contractors to use Gate 1 for entry / exit to site during school hours. Gate 2 to be used for July - August during the duration of the UPK addition construction.

SL-3	SITE LOGISTICS PLAN	**AMHERST CENTRAL SCHOOL DISTRICT - PHASE 2** WINDERMERE ELEMENTARY SCHOOL 291 Windermere Blvd. Amherst, NY 14226	**Exhibit E** **2/10/2025**

WINDERMERE ELEMENTARY SCHOOL SITE LOGISTICS PLAN

SITE LOGISTICS KEY
CONTRACTOR PARKING
DUMPSTER
HZM DUMPSTER
SITE TRAFFIC FLOW
TEMPORARY FENCING - POST DRIVEN
TEMPORARY ROADWAY
TEMPORARY TOILET UNIT

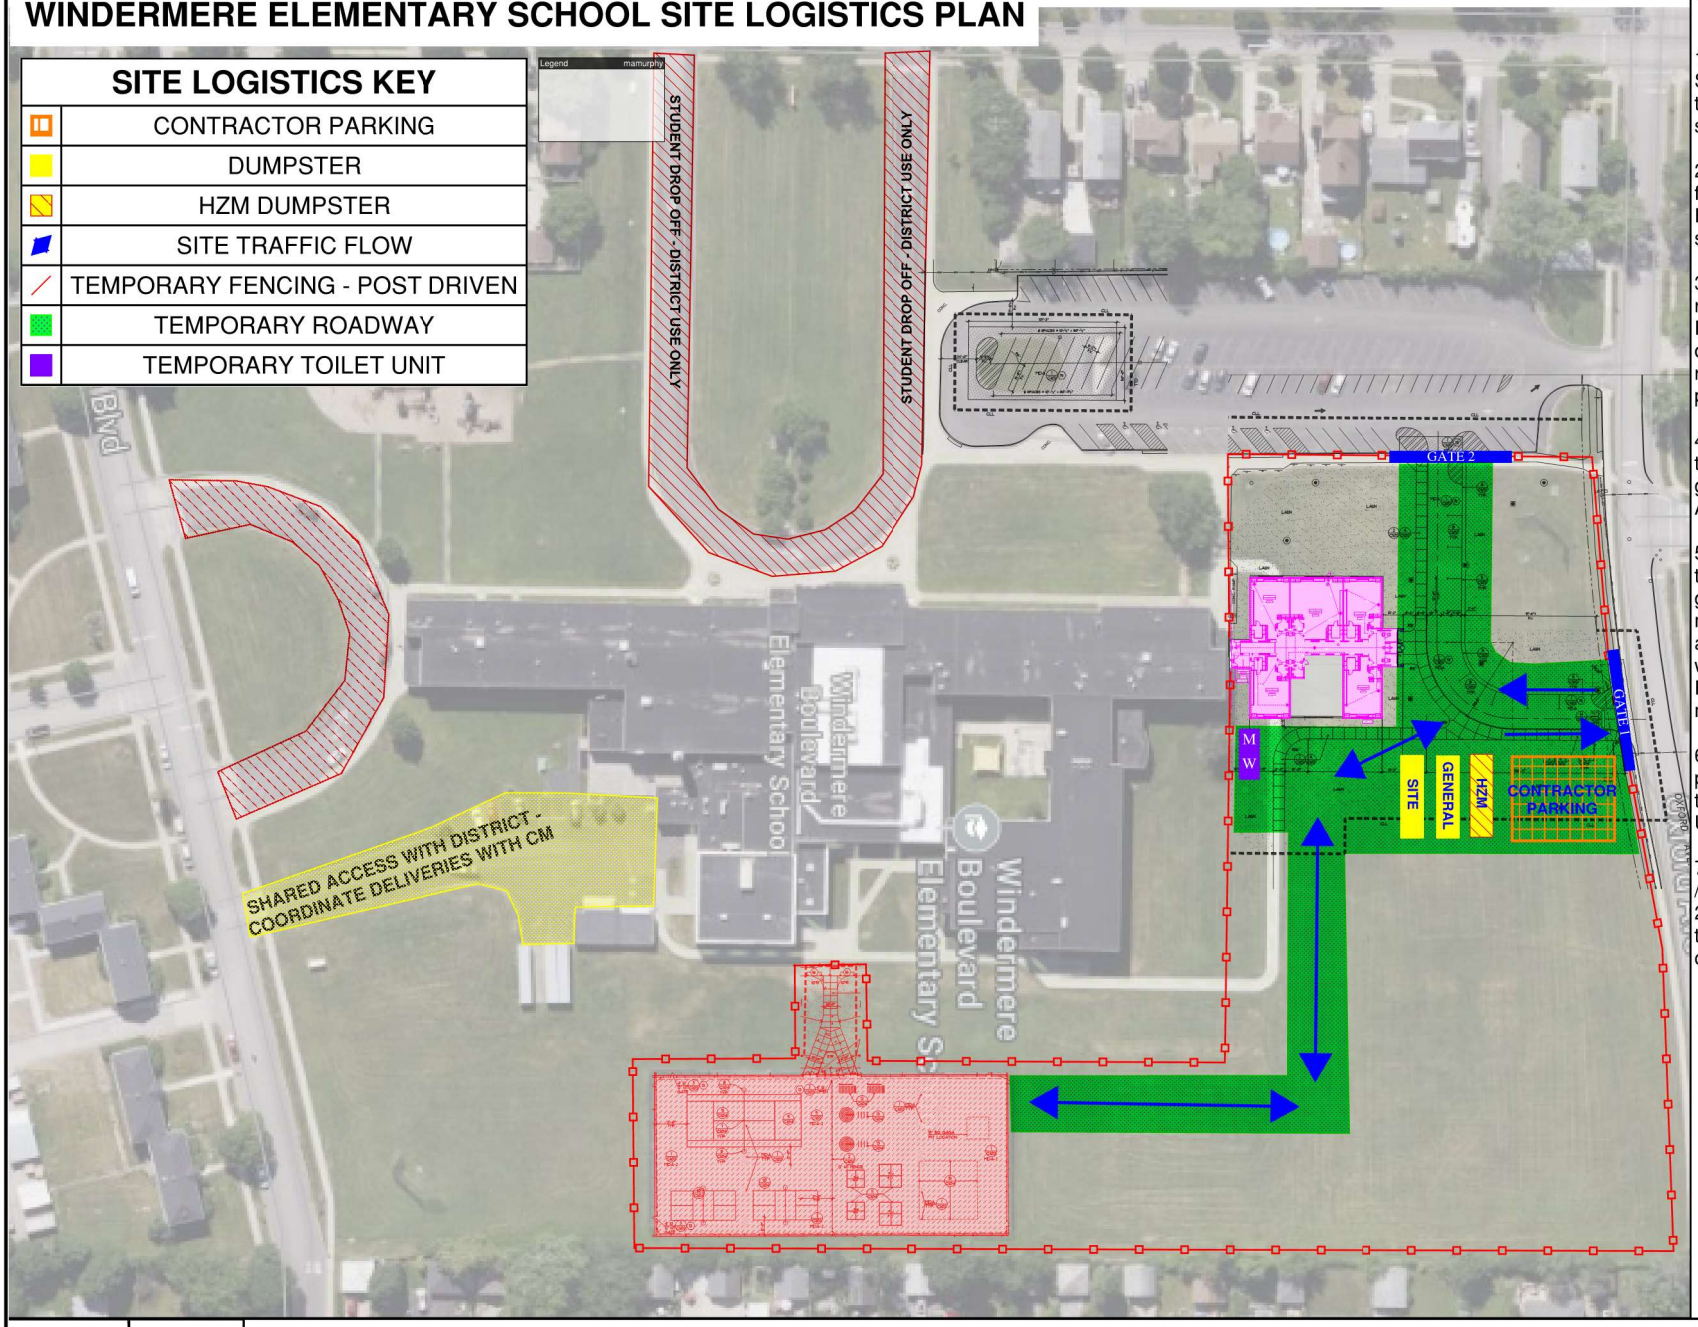

SEQUENCE C: 08/15/25 - 09/30/25

General Notes:

1. Reference Scope of Work and Special Provisions for responsibility of temporary construction / facilities as shown.

2. Contractor to relocate all portable fencing at the direction of the CM. Reference Logistics Plans for sequencing and schedule durations.

3. Dumpster locations do not represent quantities. Refer to Special Provisions and Scope of Work for dumpster requirements. Contractor to relocate dumpster locations as work progresses.

4. Contractor to install and maintain temporary site fencing and entry/exit gates for the duration of the UPK Addition / associated Site Work.


5. Site Work Contractor to install temporary roadway (as shown in green). Temporary compacted stone material lay down area to be included and maintained until landscaping work is scheduled to begin. Reference Milestone Schedule for more information.

6. General Trades Contractor to provide dumpsters and temporary toilet facilities for the duration of the UPK Addition.

7. Contractors to use Gate 1 for entry / exit to site during school hours. Gate 2 to be used for July - August during the duration of the UPK addition construction.

WINDERMERE ELEMENTARY SCHOOL SITE LOGISTICS PLAN

SITE LOGISTICS KEY
CONTRACTOR PARKING
DUMPSTER
HZM DUMPSTER
SITE TRAFFIC FLOW
TEMPORARY FENCING - POST DRIVEN
TEMPORARY ROADWAY
TEMPORARY TOILET UNIT

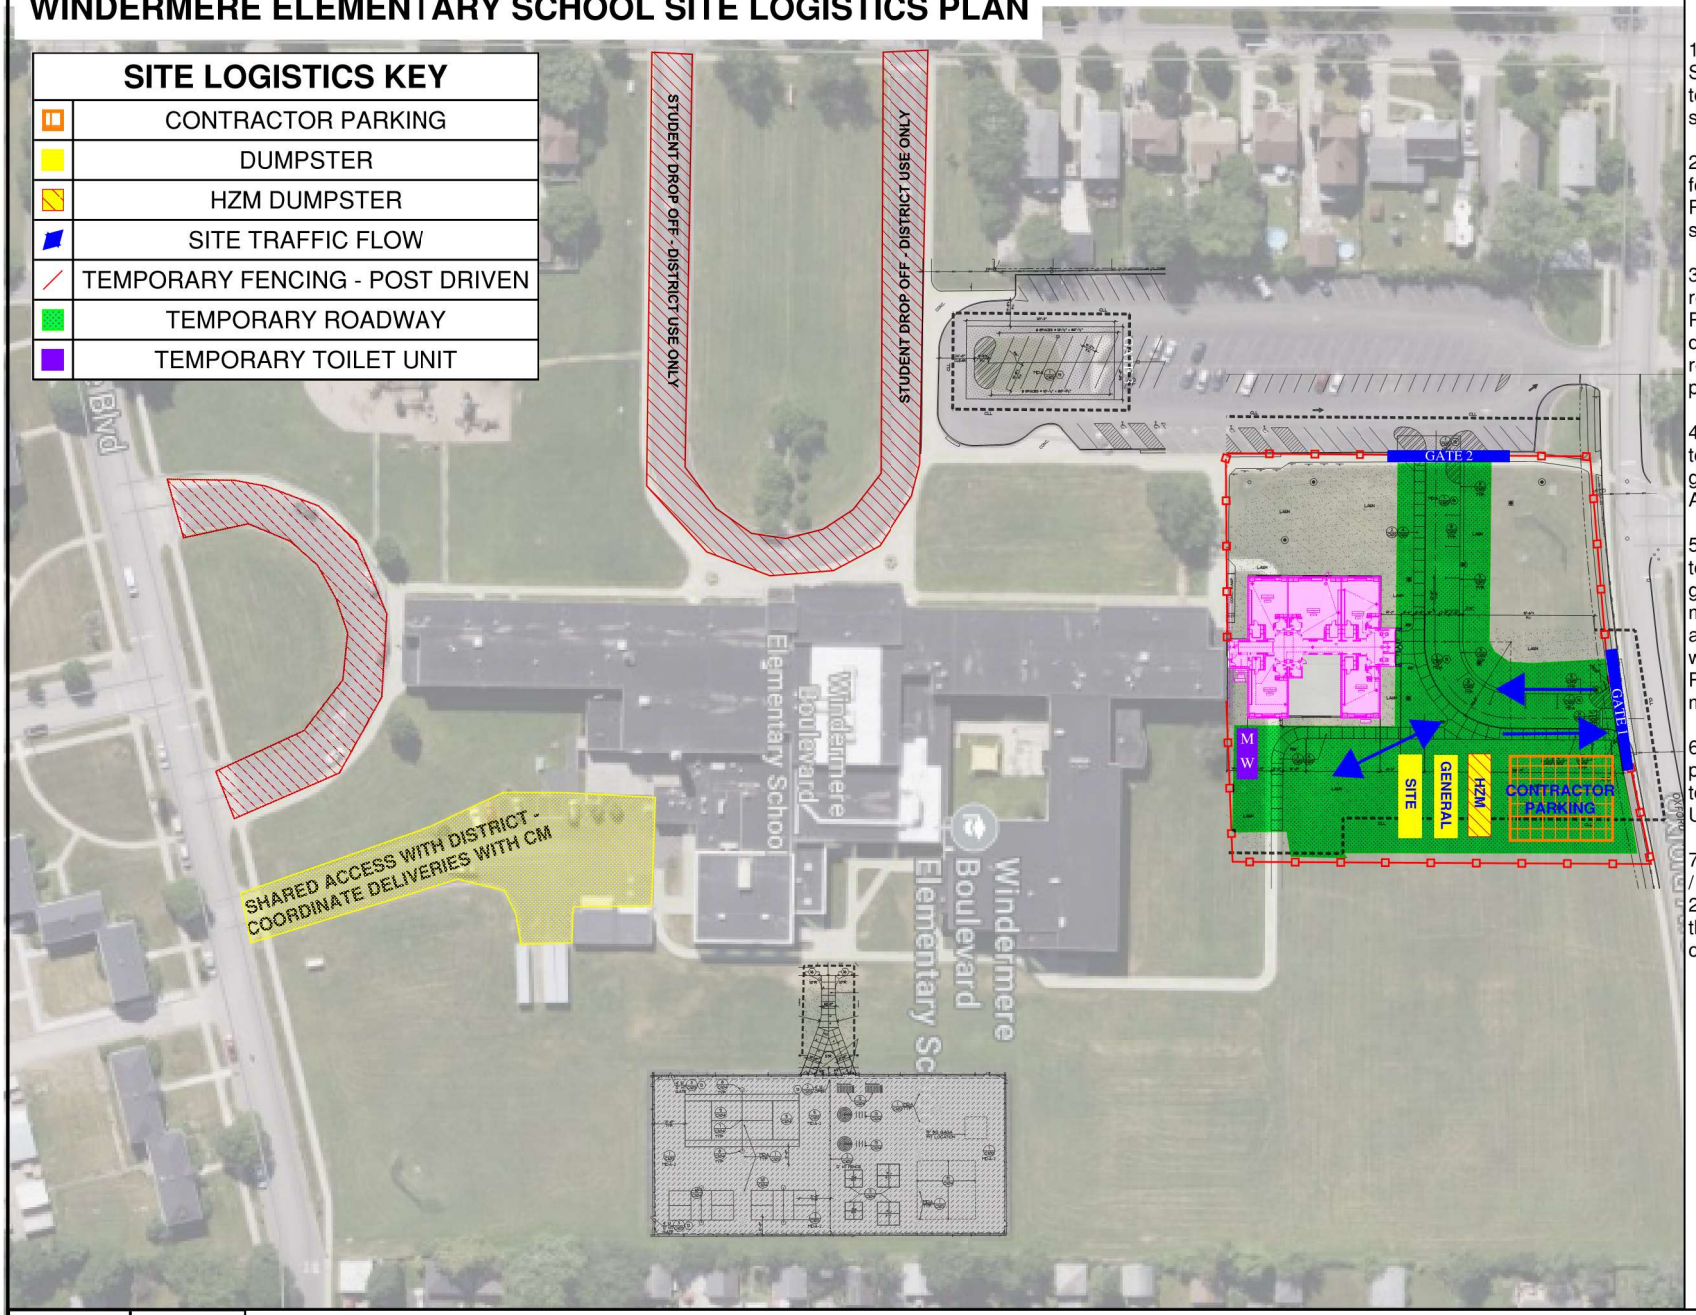

SEQUENCE D: 10/01/25 - 08/15/26

General Notes:

1. Reference Scope of Work and Special Provisions for responsibility of temporary construction / facilities as shown.

2. Contractor to relocate all portable fencing at the direction of the CM. Reference Logistics Plans for sequencing and schedule durations.

3. Dumpster locations do not represent quantities. Refer to Special Provisions and Scope of Work for dumpster requirements. Contractor to relocate dumpster locations as work progresses.

4. Contractor to install and maintain temporary site fencing and entry/exit gates for the duration of the UPK Addition / associated Site Work.

5. Site Work Contractor to install temporary roadway (as shown in green). Temporary compacted stone material lay down area to be included and maintained until landscaping work is scheduled to begin. Reference Milestone Schedule for more information.

6. General Trades Contractor to provide dumpsters and temporary toilet facilities for the duration of the UPK Addition.

7. Contractors to use Gate 1 for entry / exit to site during school hours. Gate 2 to be used for July - August during the duration of the UPK addition construction.