MOUNT DIABLO UNIFIED SCHOOL DISTRICT

RIO VISTA ES ACOUSTICAL CEILING TILE AND SHADE COVERINGS

AUGUST 01, 2025

CONSTRUCTION DOCUMENTS

196

991 W HEDDING ST., SUITE 101
SAN JOSE, CA 95126
TEL (408) 715-4470

PROFESSIONAL STAMP

THE ARCHITECT DOES NOT REPRESENT THAT THESE PLANS OR THE SPECIFICATIONS ARE SUITABLE FOR ANY SITE OTHER THAN THE ONE FOR WHICH THEY WERE SPECIFICALLY PREPARED. THE ARCHITECT DISCLAIMS RESPONSIBILITY FOR THESE PLANS AND SPECIFICATIONS IF THEY ARE USED IN WHOLE OR IN PART AT ANY OTHER SITE. WRITTEN DIMENSIONS ON THESE DRAWINGS SHALL HAVE PRECEDENCE OVER SCALED DIMENSIONS.

PROJECT OWNER & TITLE

MOUNT DIABLO UNIFIED SCHOOL DISTRICT
1936 Carlotta Dr. Concord
Concord, CA 94519

RIO VISTA ES ACOUSTICAL CEILING TILE AND SHADE COVERINGS
611 Pacifica Ave
Bay Point, CA 94565

SHEET TITLE

COVER SHEET

DRAWN BY: DV JOB NUMBER: 23118.01

SHEET NO.

G-000

DATE: AUGUST 01, 2025

CONSTRUCTION DOCUMENTS

DATE PLOTTED: 8/1/2025 5:00:19 PM FILE LOCATION: Autodesk Docs://MDUSD - Roller Shades/23118_MTDUSD_RIO VISTA as MOD_INC01-A22.rvt

MOUNT DIABLO UNIFIED SCHOOL DISTRICT

RIO VISTA ES ACOUSTICAL CEILING TILE AND SHADE COVERINGS

SYMBOLS

DRAFTING ITEMS

- DATUM - CONTROL POINT
- DIMENSION LINE AND TICK
- MATCHLINE - SEE: 1 / A101
- BREAK LINE
- 01.23.A KEYNOTE
- Name / Elevation PROJECT LEVEL MARKER
- 0 COLUMN GRID MARKER
- REVISION CLOUD
- REVISION TAG
- PROJECT NORTH
- PROJECT NORTH ARROW
- 101AA DOOR MARK
- OUTLINE OF HIDDEN OBJECT, N.I.C. ITEM, REMOVED MATERIAL

VIEW REFERENCES

- 1 / A101 SIM — VIEW REFERENCE / SHEET REFERENCE
- 1 / A101 SIM — DETAIL VIEW
- 1 / A101 TYP. — SECTION VIEW
- 1 / A101 SIM — ENLARGED VIEW
- 1A / A-101 / 1A — INTERIOR ELEVATION (VIEW REFERENCE / SHEET REFERENCE)
- 99 / A1-100 — EXTERIOR ELEVATION
- A — WINDOW MARK AND TYPE


ABBREVIATIONS

@	AT	MATL	MATERIAL
℄	CENTER LINE	MAX	MAXIMUM
d	PENNY	MB	MACHINE BOLT
d#	POUND	MECH	MECHANICAL
⊥	PERPENDICULAR	MFR	MANUFACTURE OR MANUFACTURER
∠	ANGLE	MH	MAN HOLE
AB	ANCHOR BOLT	MIN	MINIMUM
AC	ASPHALTIC CONCRETE	MISC	MISCELLANEOUS
ACT	ACOUSTICAL CEILING TILE	MIR	MIRROR
AFF	ABOVE FINISH FLOOR	MTG	MOUNTING
ALT	ALTERNATE	N	NORTH
ALUM	ALUMINUM	NIC	NOT IN CONTRACT
ANOD	ANODIZED	NO OR #	NUMBER
APPROX	APPROXIMATE	NTS	NOT TO SCALE
ARCH	ARCHITECT OR ARCHITECTURAL	OC	ON CENTER
BD	BOARD	OD	OUTSIDE DIAMETER
BLDG	BUILDING	OPNG	OPENING
BLK(G)	BLOCK(ING)	PL	PLATE OR PROPERTY LINE
BOB	BOTTOM OF BEAM	PLAM	PLASTIC LAMINATE
BM	BEAM	PLAS	PLASTER (NUMBER - SEE SPECS)
CB	CATCH BASIN	PCC	PLAIN CEMENT CONCRETE
CI	CAST IRON	PLYWD	PLYWOOD
CJ	CONSTRUCTION JOINT	PNT	PAINT (NUMBER - SEE SPECS)
CLG	CEILING	PTD	PAPER TOWEL DISPENSER
CLR	CLEAR	PTDF	PRESSURE TREATED DOUGLAS FUR
CMU	CONCRETE MASONRY UNIT	QT	QUARRY TILE
CO	CLEAN OUT	RD	ROOF DRAIN
COL	COLUMN	REF	REFRIGERATOR
CONC	CONCRETE	REINF	REINFORCE OR REINFORCING
CONT	CONTINUOUS	RH	ROUND HEAD
CSK	COUNTERSINK	RM	ROOM
CW	COLD WATER	RO	ROUGH OPENING
CH	CHANNEL	S	SOUTH
DBL	DOUBLE	S.C.D.	SEE CIVIL DRAWINGS
DEPT	DEPARTMENT	SCH	SCHEDULE
DET	DETAIL	SD	STORM DRAIN
DF	DRINKING FOUNTAIN	S.E.D.	SEE ELECTRICAL DRAWINGS
DIA	DIAMETER	SHR	SHOWER
DIAG	DIAGONAL	SHT	SHEET
DN	DOWN	SHTHG	SHEATHING
DS	DOWNSPOUT	SIM	SIMILAR
DWG	DRAWING	S.L.D.	SEE LANDSCAPE DRAWINGS
E	EAST	SMACNA	THE ARCH SHEET METAL MANUAL
(E)	EXISTING	S.MP.D	SEE MECHANICAL/PLUMBING DRAWINGS
EB	EXPANSION BOLT	SPEC	SPECIFICATION
EJ	EXPANSION JOINT	SQ	SQUARE
ELEV	ELEVATION	S.S.D.	SEE STRUCTURAL DRAWINGS
ELEC	ELECTRICAL)	SSTL	STAINLESS STEEL
EP	EDGE OF PAVING	STD	STANDARD
EQ	EQUAL	S.T.D.	SEE TECHNOLOGY DRAWINGS
EQUIP	EQUIPMENT	STL	STEEL
FD	FLOOR DRAIN	SUSP	SUSPENDED
FE(C)	FIRE EXTINGUISHER (& CABINET)	SYM	SYMMETRICAL
FF	FINISHED FLOOR	TSCD	TOILET SEAT COVER DISPENSER
FG	FINISHED GRADE	TOB	TOP OF BEAM
FH	FLAT HEAD OR FIRE HYDRANT	TOC	TOP OF CURB OR TOP OF CONCRETE
FIN	FINISH	TCB	TOP OF CATCH BASIN
FL	FLOW LINE	TEL	TELEPHONE
FLG	FLASHING	TEMP	TEMPERATURE OR TEMPERED
FLR	FLOOR	T&G	TONGUE & GROOVE
FOC	FACE OF CONCRETE	TP	TOP OF PAVING
FOF	FACE OF FINISH	TS	STRUCTURAL TUBING
FOM	FACE OF MASONRY	TTD	TOILET TISSUE DISPENSER
FOS	FACE OF STUD	TV	TELEVISION
FRP	FIBERGLASS REINFORCED PANEL	TOW	TOP OF WALL
FT	FOOT OR FEET	TYP	TYPICAL (ITEMS TYPICAL UNLESS SHOWN OR NOTED OTHERWISE)
FTG	FOOTING	UON	UNLESS OTHERWISE NOTED
GA	GAUGE	VCT	VINYL COMPOSITION TILE
GALV	GAL VANIZED	VERT	VERTICAL
GB	GRAB BAR, GRADE BREAK	VGDF	VERTICAL GRAIN DOUGLAS FIR
GL	GLASS	VTR	VENT THRU ROOF
GLB	GLUE LAMINATED BEAM	W	WEST
GYP	GYPSUM	WC	WATER CLOSET
GWB	GYPSUM WALL BOARD	W.C.	WHEELCHAIR ACCESSIBLE
HB	HOSE BIBB	WD	WOOD
HDR	HEADER	WF	WIDE FLANGE
HGT	HEIGHT	WH	WATER HEATER
HORIZ	HORIZONTAL	WP	WATERPROOF
HSD	HAND SOAP DISPENSER	WS	WOOD SCREW
HTR	HEATER	WSCT	WAINSCOT
HVAC	HEATING/VENTILATING/AIR CONDITIONING	WWF	WELDED WIRE FABRIC
ID	INSIDE DIAMETER	W/	WITH
INSUL	INSULATION OR INSULATED	W/O	WITHOUT
INV	INVERT		
LAV	LAVATORY		

GENERAL PROJECT NOTES - K12

1. ALL WORK SHALL CONFORM TO 2022 TITLE 24 CALIFORNIA CODE OF REGULATIONS (CCR).
2. THE PROJECT MANUAL AND SPECIFICATIONS IN CONJUNCTION WITH THESE DRAWINGS AND REFERENCES SHALL FORM A PART OF THE CONTRACT AND SHALL BE REFERRED TO AS THE "DOCUMENTS." THE DOCUMENTS DEFINE THE WORK TO BE PERFORMED AS AGREED TO IN THE CONTRACT.
3. CHANGES TO APPROVED DRAWINGS AND SPECIFICATIONS SHALL BE MADE BY AN ADDENDUM OR A CONSTRUCTION CHANGE DOCUMENT (CCD) APPROVED BY THE DIVISION OF THE STATE ARCHITECT AS REQUIRED BY SECTION 4-338, PART 1, T24 CCR.
4. A DSA CERTIFIED **INSPECTOR CLASS 3** SHALL BE EMPLOYED BY THE DISTRICT AND SHALL PROVIDE CONTINUOUS INSPECTION OF THE WORK. THE DUTIES OF THE INSPECTION ARE DEFINED IN SECTION 4-342, PART 1, T24, CCR.
5. APPARENT DISCREPANCIES ON DRAWINGS AND/OR SPECIFICATIONS SHALL BE REPORTED TO THE ARCHITECT BEFORE PROCEEDING WITH THE WORK.
6. ANY DIFFERENCE BETWEEN THE EXISTING CONSTRUCTION AS OBSERVED IN THE FIELD AND AS SHOWN ON THE DRAWING SHALL BE REPORTED TO THE ARCHITECT BEFORE PROCEEDING WITH THE WORK.
7. THE CONTRACTOR SHALL VERIFY ALL DIMENSIONS PRIOR TO STARTING WORK. THE ARCHITECT SHALL BE NOTIFIED OF ANY DISCREPANCIES OR INCONSISTENCIES. THE CONTRACTOR IS RESPONSIBLE FOR CHECKING AND COORDINATING DIMENSIONS.
8. IT SHALL BE THE RESPONSIBILITY OF THE GENERAL CONTRACTOR TO ENSURE THAT ALL APPLICABLE SAFETY LAWS ARE STRICTLY ENFORCED AND TO MAINTAIN A SAFE CONSTRUCTION PROJECT.
9. IT SHALL BE THE RESPONSIBILITY OF THE GENERAL CONTRACTOR TO PROVIDE SUPERVISION OF THE CONSTRUCTION WORK TO ENSURE THAT IT IS BUILT IN CONFORMANCE WITH THE APPROVED PLANS AND SPECIFICATIONS. THE ARCHITECT WILL PROVIDE ONLY PERIODIC OBSERVATION OF THE WORK. SEE NOTE 4 FOR DSA INSPECTION REQUIREMENTS.
10. ANY DAMAGE DONE TO THE EXISTING CONSTRUCTION DURING THE COURSE OF THIS WORK SHALL BE REPLACED BY THE CONTRACTOR AT THE CONTRACTOR'S EXPENSE WITH NO ADDITIONAL COST TO THE OWNER.
11. GRADING PLANS, DRAINAGE IMPROVEMENTS, ROAD & ACCESS REQUIREMENTS AND ENVIRONMENTAL HEALTH CONSIDERATIONS SHALL COMPLY WITH ALL LOCAL ORDINANCES.
12. THE SEISMIC ANCHORAGE OF MECHANICAL AND ELECTRICAL EQUIPMENT SHALL CONFORM TO CCR TITLE 24, 2022 CBC SECTION 1616A.1.18 AND ASCE-7-16 SECTION 13.6 ANCHORAGE DETAILS FOR ROOF/FLOOR MOUNTED EQUIPMENT SHALL BE SHOWN ON PLANS.
13. CUTTING, BORING, SAW CUTTING OR DRILLING THROUGH THE NEW OR EXISTING STRUCTURAL ELEMENTS TO BE DONE ONLY WHEN SO DETAILED IN THE DRAWINGS OR ACCEPTED BY THE ARCHITECT AND THE STRUCTURAL ENGINEER WITH THE APPROVAL OF DSA REPRESENTATIVE. ALL WELDING SHALL BE SPECIALLY INSPECTED BY AN AWS-CWI QUALIFIED INSPECTOR APPROVED BY DSA. ALL BRACING OF DUCTS AND PIPING SHALL BE INSTALLED AS APPROVED BY DSA. WHERE BRACING DETAILS ARE NOT SHOWN ON THE DRAWINGS, THE FIELD INSTALLATION SHALL BE SUBJECT TO THE APPROVAL OF THE ARCHITECT, MECHANICAL ENGINEER AND FIELD ENGINEER. A COPY OF THE DRAWINGS APPROVED BY DSA SHALL BE PROVIDED BY THE CONTRACTOR AND KEPT ON THE JOB AT ALL TIMES.
14. THE INTENT OF THESE DRAWINGS AND SPECIFICATIONS IS THAT THE WORK OF THE ALTERATION, REHABILITATION OR RECONSTRUCTION IS TO BE IN ACCORDANCE WITH TITLE 24, CALIFORNIA CODE OF REGULATIONS. SHOULD ANY EXISTING CONDITIONS SUCH AS DETERIORATION OR NON-COMPLYING CONSTRUCTION BE DISCOVERED WHICH IS NOT COVERED BY THE CONTRACT DOCUMENTS WHEREIN THE FINISHED WORK WILL NOT COMPLY WITH TITLE 24, CALIFORNIA CODE OF REGULATIONS, A CONSTRUCTION CHANGE DOCUMENT, OR A SEPARATE SET OF PLANS AND SPECIFICATIONS, DETAILING AND SPECIFYING THE REQUIRED WORK SHALL BE SUBMITTED TO AND APPROVED BY THE DIVISION OF THE STATE ARCHITECT BEFORE PROCEEDING WITH THE WORK.
15. A DSA ACCEPTED TESTING LABORATORY DIRECTLY EMPLOYED BY THE SCHOOL DISTRICT (OWNER) SHALL CONDUCT ALL THE REQUIRED TESTS AND INSPECTIONS FOR THE PROJECT.
16. IT SHALL BE THE RESPONSIBILITY OF THE GENERAL CONTRACTOR TO COMPLY WITH CFC CHAPTER 33 - FIRE SAFETY DURING CONSTRUCTION AND DEMOLITION.
17. DO NOT SCALE DRAWINGS, DIMENSIONS SHOWN SHALL TAKE PRECEDENCE OVER DRAWING SCALE. WHENEVER DSA FINDS ANY CONSTRUCTION WORK IS BEING PERFORMED IN A MANNER CONTRARY TO THE PROVISIONS OF THE CALIFORNIA BUILDING CODE AND THAT WOULD COMPROMISE THE STRUCTURAL INTEGRITY OF THE BUILDING, THE DEPARTMENT OF GENERAL SERVICES, STATE OF CALIFORNIA, IS AUTHORIZED TO ISSUE A STOP WORK ORDER PER SECTION 4-334.1 CALIFORNIA ADMINISTRATIVE CODE (PART 1, T24, CCR).
18. TITLE 24 PARTS 1-5 AND 9 MUST BE KEPT ON SITE DURING CONSTRUCTION
19. ALL STRUCTURAL, ARCHITECTURAL, MECHANICAL, ELECTRICAL, AND PLUMBING MATERIALS INSTALLATION TO COMPLY WITH APPLICABLE CODES, STANDARDS, AND MANUFACTURER'S RECOMMENDATIONS.
20. PROJECT INSPECTION (PI) SHALL WITNESS AND VERIFY GROUNDING.
21. SUBSTITUTION OF PRODUCTS OR CONSTRUCTION PROCESS WHICH AFFECT THE STRUCTURAL SAFETY, FIRE AND LIFE-SAFETY, OR ACCESSIBILITY OF THIS PROJECT SHALL BE SUBMITTED TO DSA FOR REVIEW AND APPROVAL AS AN ADDENDUM OR CONSTRUCTION CHANGE DOCUMENT.

FEMA FLOOD MAP

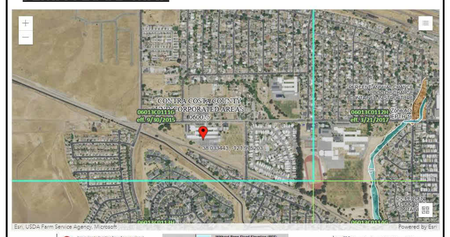


ZONE: X

PROJECT DESCRIPTION

- ROLLER SHADES INSTALLATION OF CLASSROOM BUILDINGS 2, 3, 4, 5, 6, 7, 8, 9, 10, 11, & 12
- INSTALLATION OF ACOUSTICAL CEILING TILE AT CLASSROOM BUILDINGS 3, 4, 6, 8, & 9


SHEET #	SHEET NAME	REV #	DATE
1. OVERALL GENERAL INFORMATION			
G-000	COVER SHEET		
G-001	TITLE SHEET		
GENERAL SHEETS TOTAL: 2			
4. ARCHITECTURAL DRAWINGS			
A-201	BLDG 1&2 - FLOOR PLAN		
A-202	BLDG 3,4,6,8,9,10,11 & 12 - FLOOR PLAN - ROLLER SHADES		
A-203	BLDG 1 MU & ELEVATIONS - ROLLER SHADES		
A-211	BLDG 3 & 4 - REFLECTED CEILING PLAN		
A-212	BLDG 6, 8 & 9 - REFLECTED CEILING PLAN		
A-601	BLDG 2 - INTERIOR ELEVATIONS		
A-602	INTERIOR ELEVATIONS -ROLLER SHADES		
A-801	SCHEDULE - ROLLER SHADES		
ARCHITECTURAL SHEETS TOTAL: 8			
OVERALL SHEET TOTAL: 10			

VICINITY MAP

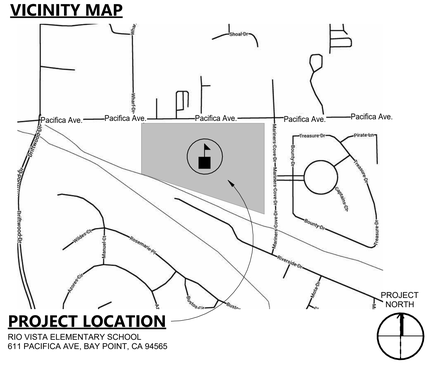
Pacifica Ave.
Pacifica Ave.
Pacifica Ave.
Pacifica Ave.
Pacifica Ave.
Treasure Dr.
Private Ln.
Bay Point Blvd
Bay Point Blvd
Bay Point Blvd


WINDOW ROLLER SCHEDULE

ROOM	WIDTH	HEIGHT	SHADE TYPE	TAG	DETAIL	NOTES
BUILDING 2						
203 STORAGE	92"	27"	SINGLE	A1	1/1A-001	SOHO - DOVE GREY 1605
204 OFFICE	92"	27"	SINGLE	A1	1/1A-001	SOHO - DOVE GREY 1605
204 OFFICE	92"	27"	SINGLE	A1	1/1A-001	SOHO - DOVE GREY 1605
205 READING ROOM	92"	109"	SINGLE	B2	3/1A-001	SOHO - DOVE GREY 1605
205 READING ROOM	92"	109"	SINGLE	B2	3/1A-001	SOHO - DOVE GREY 1605
205 READING ROOM	92"	109"	SINGLE	B2	3/1A-001	SOHO - DOVE GREY 1605
205 READING ROOM	92"	109"	SINGLE	B2	3/1A-001	SOHO - DOVE GREY 1605
208 OFFICE	44"	27"	SINGLE	A	1/1A-001	SOHO - DOVE GREY 1605
208 OFFICE	44"	27"	SINGLE	A	1/1A-001	SOHO - DOVE GREY 1605
208 OFFICE	44"	27"	SINGLE	A	1/1A-001	SOHO - DOVE GREY 1605
C12 CLASSROOM	90"	109"	DUAL	B1	3/1A-001	SOHO - DOVE GREY 1905 & CHELSEA BLACKOUT - SHALE 0254
C13 CLASSROOM	90"	72"	DUAL	C1	3/1A-001	SOHO - DOVE GREY 1905 & CHELSEA BLACKOUT - SHALE 0254
C13 CLASSROOM	90"	72"	DUAL	C1	3/1A-001	SOHO - DOVE GREY 1905 & CHELSEA BLACKOUT - SHALE 0254
C14 CLASSROOM	90"	109"	DUAL	B1	3/1A-001	SOHO - DOVE GREY 1905 & CHELSEA BLACKOUT - SHALE 0254
BUILDING 5						
504 HALL	44"	36"	SINGLE	D	4/1A-001	SOHO - DOVE GREY 1605
505 OFFICE	44"	109"	SINGLE	B3	4/1A-001	SOHO - DOVE GREY 1605
507 OFFICE	44"	36"	SINGLE	D	4/1A-001	SOHO - DOVE GREY 1605
508 OFFICE	44"	109"	SINGLE	B3	4/1A-001	SOHO - DOVE GREY 1605
508 OFFICE	44"	109"	SINGLE	B3	3/1A-001	SOHO - DOVE GREY 1605
508 OFFICE	44"	109"	SINGLE	B3	4/1A-001	SOHO - DOVE GREY 1605
512 NURSE	92"	36"	SINGLE	D1	5/1A-001	SOHO - DOVE GREY 1605
512 NURSE	92"	36"	SINGLE	D1	4/1A-001	SOHO - DOVE GREY 1605
513 WAITING	92"	36"	SINGLE	D1	5/1A-001	SOHO - DOVE GREY 1605
514 RECEPTION OFFICE	92"	109"	SINGLE	B2	3/1A-001	SOHO - DOVE GREY 1605
514 RECEPTION OFFICE	44"	109"	SINGLE	B3	3/1A-001	SOHO - DOVE GREY 1605
514 RECEPTION OFFICE	44"	109"	SINGLE	B3	4/1A-001	SOHO - DOVE GREY 1605
519 INTERCOM	42"	109"	SINGLE	B	4/1A-001	SOHO - DOVE GREY 1605
520 VICE-PRINCIPAL	44"	109"	SINGLE	B3	4/1A-001	SOHO - DOVE GREY 1605
520 VICE-PRINCIPAL	44"	109"	SINGLE	B3	3/1A-001	SOHO - DOVE GREY 1605
520 VICE-PRINCIPAL	44"	109"	SINGLE	B3	4/1A-001	SOHO - DOVE GREY 1605
521 OFFICE	44"	36"	SINGLE	D	4/1A-001	SOHO - DOVE GREY 1605
522 PRINCIPAL	92"	109"	SINGLE	B2	3/1A-001	SOHO - DOVE GREY 1605
522 PRINCIPAL	42"	109"	SINGLE	B	4/1A-001	SOHO - DOVE GREY 1605
A6 TEACHER TRAINING CENTER	92"	36"	SINGLE	D1	5/1A-001	SOHO - DOVE GREY 1605
A6 TEACHER TRAINING CENTER	92"	36"	SINGLE	D1	5/1A-001	SOHO - DOVE GREY 1605
A6 TEACHER TRAINING CENTER	92"	36"	SINGLE	D1	5/1A-001	SOHO - DOVE GREY 1605
A6 TEACHER WORKROOM	92"	109"	DUAL	B2	3/1A-001	SOHO - DOVE GREY 1905 & CHELSEA BLACKOUT - SHALE 0254
A6 TEACHER WORKROOM	92"	109"	DUAL	B2	3/1A-001	SOHO - DOVE GREY 1905 & CHELSEA BLACKOUT - SHALE 0254
A6 TEACHER WORKROOM	92"	109"	DUAL	B2	3/1A-001	SOHO - DOVE GREY 1905 & CHELSEA BLACKOUT - SHALE 0254
A7 TEACHER TRAINING CENTER	92"	109"	DUAL	B2	3/1A-001	SOHO - DOVE GREY 1905 & CHELSEA BLACKOUT - SHALE 0254
A7 TEACHER TRAINING CENTER	92"	109"	DUAL	B2	3/1A-001	SOHO - DOVE GREY 1905 & CHELSEA BLACKOUT - SHALE 0254
A7 TEACHER TRAINING CENTER	92"	109"	DUAL	B2	3/1A-001	SOHO - DOVE GREY 1905 & CHELSEA BLACKOUT - SHALE 0254
A7 TEACHER TRAINING CENTER	92"	36"	SINGLE	D1	5/1A-001	SOHO - DOVE GREY 1605
A7 TEACHER TRAINING CENTER	92"	36"	SINGLE	D1	5/1A-001	SOHO - DOVE GREY 1605
A7 TEACHER TRAINING CENTER	92"	36"	SINGLE	D1	5/1A-001	SOHO - DOVE GREY 1605
BUILDING 7						
700 KINDER CLASSROOM	92"	109"	DUAL	B2	3/1A-001	SOHO - DOVE GREY 1905 & CHELSEA BLACKOUT - SHALE 0254
700 KINDER CLASSROOM	92"	109"	DUAL	B2	3/1A-001	SOHO - DOVE GREY 1905 & CHELSEA BLACKOUT - SHALE 0254
700 KINDER CLASSROOM	92"	109"	DUAL	B2	3/1A-001	SOHO - DOVE GREY 1905 & CHELSEA BLACKOUT - SHALE 0254
700 KINDER CLASSROOM	92"	109"	DUAL	B2	3/1A-001	SOHO - DOVE GREY 1905 & CHELSEA BLACKOUT - SHALE 0254
700 KINDER CLASSROOM	44"	109"	DUAL	B3	3/1A-001	SOHO - DOVE GREY 1905 & CHELSEA BLACKOUT - SHALE 0254
700 KINDER CLASSROOM	92"	36"	SINGLE	D1	5/1A-001	SOHO - DOVE GREY 1605
700 KINDER CLASSROOM	92"	36"	SINGLE	D1	5/1A-001	SOHO - DOVE GREY 1605
700 KINDER CLASSROOM	92"	36"	SINGLE	D1	5/1A-001	SOHO - DOVE GREY 1605
700 KINDER CLASSROOM	92"	36"	SINGLE	D1	5/1A-001	SOHO - DOVE GREY 1605
700 KINDER CLASSROOM	92"	36"	DUAL	D1	5/1A-001	SOHO - DOVE GREY 1905 & CHELSEA BLACKOUT - SHALE 0254
701 KINDER CLASSROOM	92"	109"	DUAL	B2	3/1A-001	SOHO - DOVE GREY 1905 & CHELSEA BLACKOUT - SHALE 0254
701 KINDER CLASSROOM	92"	109"	DUAL	B2	3/1A-001	SOHO - DOVE GREY 1905 & CHELSEA BLACKOUT - SHALE 0254
701 KINDER CLASSROOM	92"	109"	DUAL	B2	4/1A-001	SOHO - DOVE GREY 1905 & CHELSEA BLACKOUT - SHALE 0254
701 KINDER CLASSROOM	92"	36"	SINGLE	D1	5/1A-001	SOHO - DOVE GREY 1605
701 KINDER CLASSROOM	92"	36"	SINGLE	D1	5/1A-001	SOHO - DOVE GREY 1605
701 KINDER CLASSROOM	92"	36"	SINGLE	D1	5/1A-001	SOHO - DOVE GREY 1605
703 BREAK OUT ROOM	92"	109"	SINGLE	B2	4/1A-001	SOHO - DOVE GREY 1605
703 BREAK OUT ROOM	44"	109"	SINGLE	B3	3/1A-001	SOHO - DOVE GREY 1605
704 BREAK OUT ROOM	92"	109"	SINGLE	B2	3/1A-001	SOHO - DOVE GREY 1605
706 BREAK OUT ROOM	44"	36"	SINGLE	D	4/1A-001	SOHO - DOVE GREY 1605
709 BREAK OUT ROOM	92"	54"	SINGLE	E1	1/1A-001	SOHO - DOVE GREY 1605

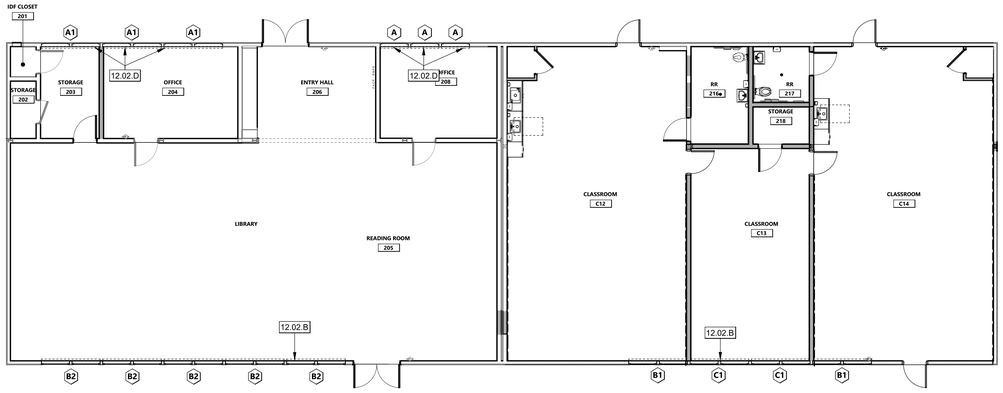


PROJECT NORTH

BLDG. 2 FLOOR PLAN | 1/8" = 1'-0" | 1

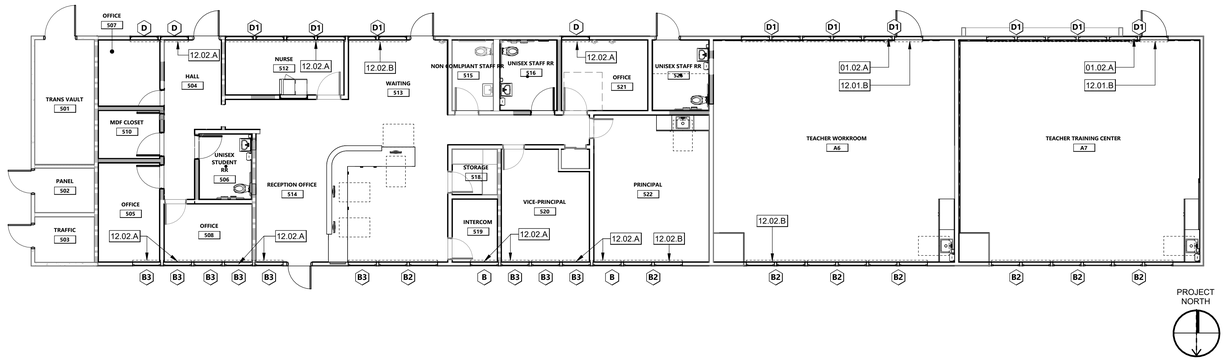


PROJECT NORTH

BLDG. 5 FLOOR PLAN | 1/8" = 1'-0" | 2

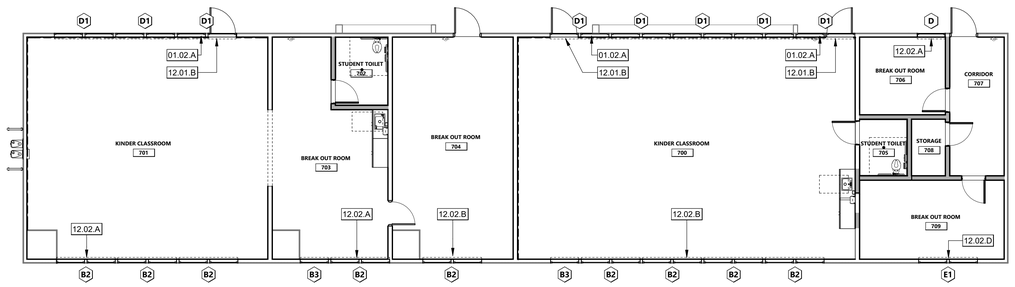

PROJECT NORTH

BLDG. 7 FLOOR PLAN | 1/8" = 1'-0" | 3

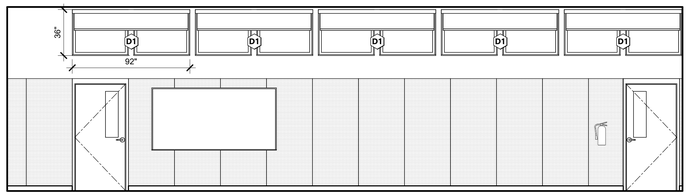

TYPICAL CLASSROOM - NORTH | 1/4" = 1'-0" | 4

KEYNOTES

01.02.A	(E) TRANSOM WINDOWS ABOVE, SEE INTERIOR ELEVATIONS.
12.01.B	(N) ROLLER SHADE D1 FOR (E) TRANSOM WINDOW ABOVE, SEE INTERIOR ELEVATIONS
12.02.A	(N) ROLLER SHADE TO BE JAMB MOUNTED. REFER DETAIL 4/1A-001. SEE INTERIOR
12.02.B	(N) ROLLER SHADE TO BE STUD MOUNTED. REFER DETAIL 3 & 5/1A-001. SEE INTERIOR
12.02.D	(N) ROLLER SHADE TO BE WALL MOUNTED. REFER DETAIL 1/1A-001. SEE INTERIOR

FLOOR PLAN GENERAL NOTES


1. REFER TO MANUFACTURER'S CUTSHEETS FOR SPECIFIC INSTALLATION REQUIREMENTS, INCLUDING INSTRUCTIONS FOR BRACKET PLACEMENT, MOUNTING HARDWARE, AND OPERATION REQUIREMENTS.
2. CONTRACTOR TO VERIFY IN FIELD THE ROUGH OPENINGS AND WINDOWS RECEIVING NEW ROLLER SHADES.
3. EXAMINE SUBSTRATES, AREAS, AND CONDITIONS, WITH INSTALLER PRESENT, FOR COMPLIANCE WITH REQUIREMENTS FOR INSTALLATION TOLERANCES, OPERATIONAL CLEARANCES, AND OTHER CONDITIONS AFFECTING PERFORMANCE.
4. ENSURE THE MOUNTING BRACKETS ARE LEVEL TO ENSURE THE FABRIC WILL ROLL UP PROPERLY AND OPERATE SMOOTHLY.
5. REVIEW MANUFACTURER'S CUTSHEETS AND SPECIFICATIONS FOR APPROPRIATE FASTENERS (SCREWS, ANCHORS) TO SECURELY ATTACH THE BRACKETS TO THE MOUNTING SURFACE (WALL, CEILING, OR WINDOW FRAME).
6. INSTALL ROLLER SHADES LEVEL, PLUMB, AND ALIGNED WITH ADJACENT UNITS ACCORDING TO MANUFACTURER'S WRITTEN INSTRUCTIONS, AND LOCATE SO SHADE BAND IS NOT CLOSER THAN 2 INCHES TO INTERIOR FACE OF GLASS. ALLOW CLEARANCES FOR WINDOW OPERATION HARDWARE.
7. ADJUST AND BALANCE ROLLER SHADES TO OPERATE SMOOTHLY, EASILY, SAFELY, AND FREE FROM BINDING OR MALFUNCTION THROUGHOUT ENTIRE OPERATIONAL RANGE.
8. CLEAN ROLLER SHADE SURFACES AFTER INSTALLATION, ACCORDING TO MANUFACTURER'S WRITTEN INSTRUCTIONS.
9. PROVIDE FINAL PROTECTION AND MAINTAIN CONDITIONS, IN A MANNER ACCEPTABLE TO MANUFACTURER AND INSTALLER, THAT ENSURE ROLLER SHADES ARE WITHOUT DAMAGE OR DETERIORATION AT TIME OF SUBSTANTIAL COMPLETION.
10. REPLACE DAMAGED ROLLER SHADES THAT CANNOT BE REPAIRED, IN A MANNER APPROVED BY ARCHITECT, BEFORE TIME OF SUBSTANTIAL COMPLETION.

LEGEND - FLOOR PLAN

ROOM NAME
101 — ROOM NUMBER
A — ROLLER SHADES TYPE TAG

(N) SINGLE OR DUAL ROLLER SHADES

KEY PLAN

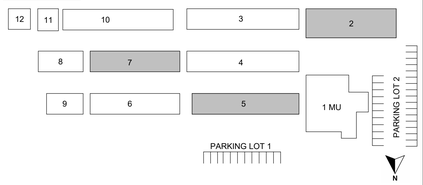

AGENCY APPROVAL DSA# 01-121440

196
991 W HEDDING ST., SUITE 101
SAN JOSE, CA 95126
TEL (408) 715-4470

PROFESSIONAL STAMP

REVISIONS

THE ARCHITECT DOES NOT REPRESENT THAT THESE PLANS OR THE SPECIFICATIONS ARE SUITABLE FOR ANY SITE OTHER THAN THE ONE FOR WHICH THEY WERE SPECIFICALLY PREPARED. THE ARCHITECT DISCLAIMS RESPONSIBILITY FOR THESE PLANS AND SPECIFICATIONS IF THEY ARE USED IN WHOLE OR IN PART AT ANY OTHER SITE. WRITTEN DIMENSIONS ON THESE DRAWINGS SHALL HAVE PRECEDENCE OVER SCALED DIMENSIONS.

PROJECT OWNER & TITLE
MOUNT DIABLO UNIFIED SCHOOL DISTRICT
1936 Carlotta Dr. Concord
Concord, CA 94519

RIO VISTA ES ACOUSTICAL CEILING TILE AND SHADE COVERINGS

611 Pacifica Ave
Bay Point, CA 94565

SHEET TITLE
BLDG 2, 5, & 7 - WINDOW ROLLER SHADE FLOOR PLAN

ING.1


DRAWN BY: XX JOB NUMBER: 23118.01

SHEET NO.
A-201

DATE: AUGUST 01, 2025


CONSTRUCTION DOCUMENTS

DATE PLOTTED: 8/1/2025 5:00:16 PM FILE LOCATION: Autodesk Docs://MDUSD - Roller Shades/23118_MTDUSD_RIO VISTA es MOD_INC01-A22.rvt

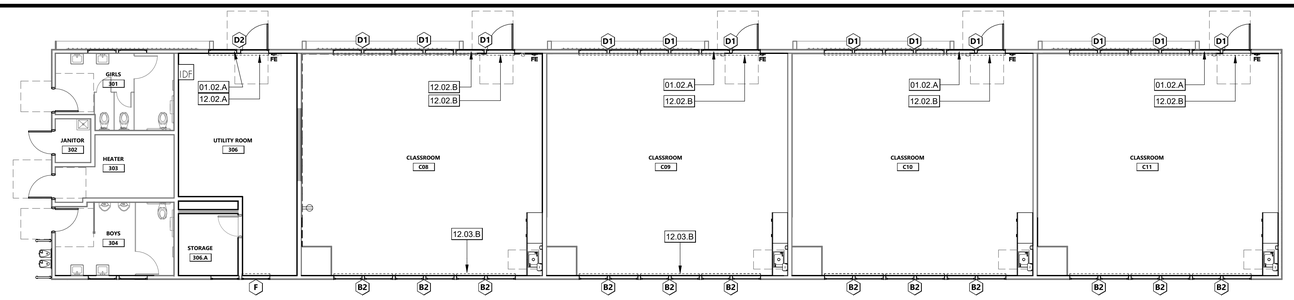


PROJECT NORTH

FLOOR PLAN - BUILDING 3 | 1/8" = 1'-0" | **1**

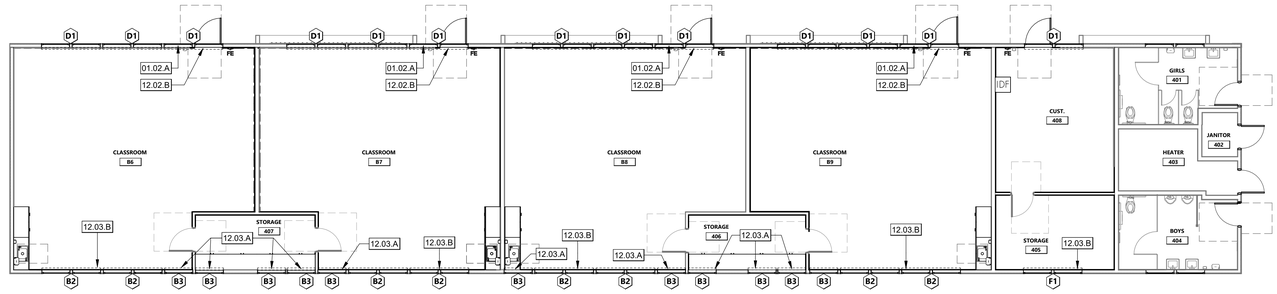


PROJECT NORTH

FLOOR PLAN - BUILDING 4 - RS | 1/8" = 1'-0" | **2**

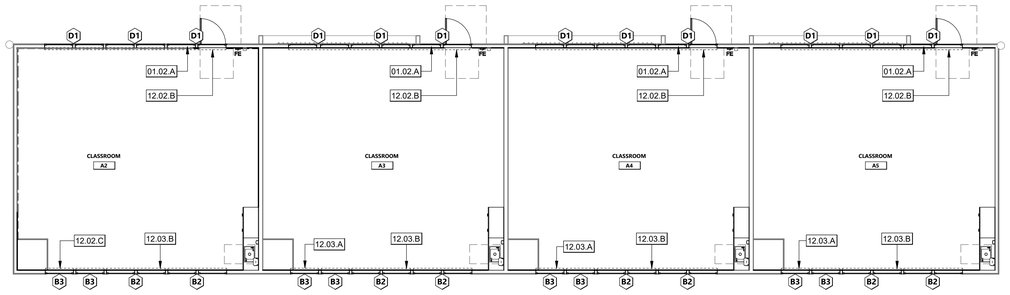


PROJECT NORTH

BUILDING 6 FLOOR PLAN - RS | 1/8" = 1'-0" | **3**

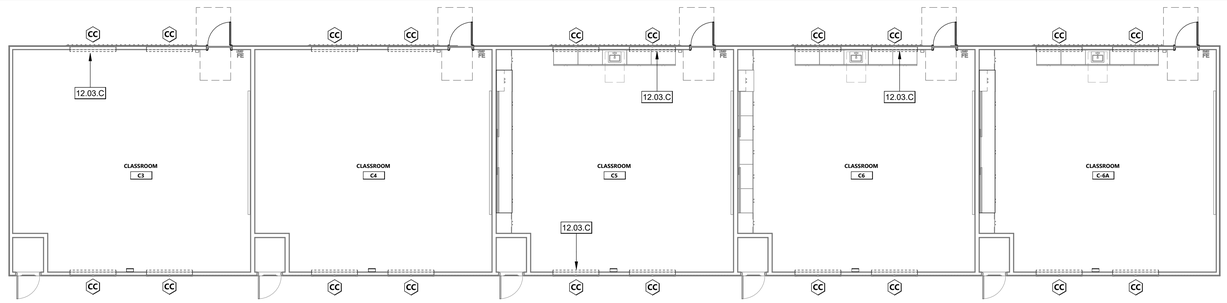

PROJECT NORTH

FLOOR PLAN - BUILDING 10 | 1/8" = 1'-0" | **4**

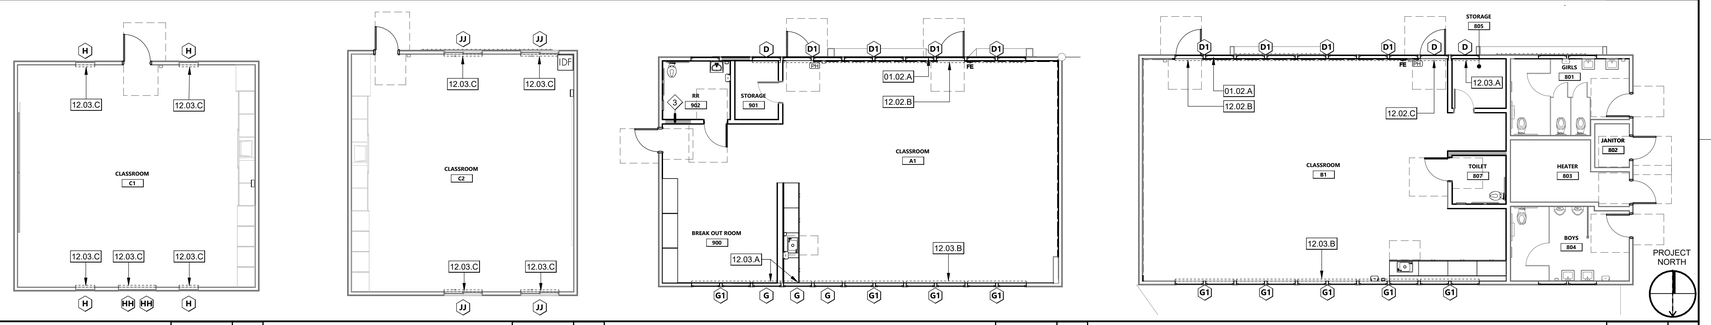

PROJECT NORTH

FLOOR PLAN - BUILDING 12 | 1/8" = 1'-0" | **8**

FLOOR PLAN - BUILDING 11 | 1/8" = 1'-0" | **7**

FLOOR PLAN - BUILDING 9 - RS | 1/8" = 1'-0" | **6**

FLOOR PLAN - BUILDING 8 - RS | 1/8" = 1'-0" | **5**

KEYNOTES

01.02.A	(E) TRANSOM WINDOWS ABOVE, SEE INTERIOR ELEVATIONS.
12.02.A	(N) ROLLER SHADE D2 FOR (E) TRANSOM WINDOW ABOVE, SEE INTERIOR ELEVATIONS.
12.02.B	(N) ROLLER SHADE D1 FOR (E) TRANSOM WINDOW ABOVE, SEE INTERIOR ELEVATIONS
12.02.C	(N) ROLLER SHADE D TO BE JAMB MOUNTED FOR (E) TRANSOM WINDOW ABOVE, REFER DETAIL 4/1A-001. SEE INTERIOR ELEVATIONS.
12.03.A	(N) ROLLER SHADE TO BE JAMB MOUNTED. REFER DETAIL 4/1A-001. SEE INTERIOR
12.03.B	(N) ROLLER SHADE TO BE STUD MOUNTED. REFER DETAIL 3 & 5/1A-001. SEE INTERIOR
12.03.C	(N) ROLLER SHADE TO BE WALL MOUNTED. REFER DETAIL 1/1A-001. SEE INTERIOR


FLOOR PLAN GENERAL NOTES

1. REFER TO MANUFACTURER'S CUTSHEETS FOR SPECIFIC INSTALLATION REQUIREMENTS, INCLUDING INSTRUCTIONS FOR BRACKET PLACEMENT, MOUNTING HARDWARE, AND OPERATION REQUIREMENTS.
2. CONTRACTOR TO VERIFY IN FIELD THE ROUGH OPENINGS AND WINDOWS RECEIVING NEW ROLLER SHADES.
3. EXAMINE SUBSTRATES, AREAS, AND CONDITIONS, WITH INSTALLER PRESENT, FOR COMPLIANCE WITH REQUIREMENTS FOR INSTALLATION TOLERANCES, OPERATIONAL CLEARANCES, AND OTHER CONDITIONS AFFECTING PERFORMANCE.
4. ENSURE THE MOUNTING BRACKETS ARE LEVEL TO ENSURE THE FABRIC WILL ROLL UP PROPERLY AND OPERATE SMOOTHLY.
5. REVIEW MANUFACTURER'S CUTSHEETS AND SPECIFICATIONS FOR APPROPRIATE FASTENERS (SCREWS, ANCHORS) TO SECURELY ATTACH THE BRACKETS TO THE MOUNTING SURFACE (WALL, CEILING, OR WINDOW FRAME).
6. INSTALL ROLLER SHADES LEVEL, PLUMB, AND ALIGNED WITH ADJACENT UNITS ACCORDING TO MANUFACTURER'S WRITTEN INSTRUCTIONS, AND LOCATE SO SHADE BAND IS NOT CLOSER THAN 2 INCHES TO INTERIOR FACE OF GLASS. ALLOW CLEARANCES FOR WINDOW OPERATION HARDWARE.
7. ADJUST AND BALANCE ROLLER SHADES TO OPERATE SMOOTHLY, EASILY, SAFELY, AND FREE FROM BINDING OR MALFUNCTION THROUGHOUT ENTIRE OPERATIONAL RANGE.
8. CLEAN ROLLER SHADE SURFACES AFTER INSTALLATION, ACCORDING TO MANUFACTURER'S WRITTEN INSTRUCTIONS.
9. PROVIDE FINAL PROTECTION AND MAINTAIN CONDITIONS, IN A MANNER ACCEPTABLE TO MANUFACTURER AND INSTALLER, THAT ENSURE ROLLER SHADES ARE WITHOUT DAMAGE OR DETERIORATION AT TIME OF SUBSTANTIAL COMPLETION.
10. REPLACE DAMAGED ROLLER SHADES THAT CANNOT BE REPAIRED, IN A MANNER APPROVED BY ARCHITECT, BEFORE TIME OF SUBSTANTIAL COMPLETION.

FLOOR PLAN LEGEND

ROOM NAME — ROOM NAME
101 — ROOM NUMBER
A — ROLLER SHADES TYPE TAG
(N) SINGLE OR DUAL ROLLER SHADES

KEY PLAN

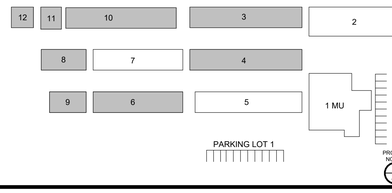

196
991 W HEDDING ST., SUITE 101
SAN JOSE, CA 95126
TEL (408) 715-4470

PROFESSIONAL STAMP

THE ARCHITECT DOES NOT REPRESENT THAT THESE PLANS OR THE SPECIFICATIONS ARE SUITABLE FOR ANY SITE OTHER THAN THE ONE FOR WHICH THEY WERE SPECIFICALLY PREPARED. THE ARCHITECT DISCLAIMS RESPONSIBILITY FOR THESE PLANS AND SPECIFICATIONS IF THEY ARE USED IN WHOLE OR IN PART AT ANY OTHER SITE. WRITTEN DIMENSIONS ON THESE DRAWINGS SHALL HAVE PRECEDENCE OVER SCALED DIMENSIONS.

PROJECT OWNER & TITLE
MOUNT DIABLO UNIFIED SCHOOL DISTRICT
1936 Carlotta Dr. Concord
Concord, CA 94519

RIO VISTA ES ACOUSTICAL CEILING TILE AND SHADE COVERINGS

611 Pacifica Ave
Bay Point, CA 94565

SHEET TITLE
BLDG 3,4,6,8,9,10,11 & 12 - FLOOR PLAN - ROLLER SHADES


INC 2
DRAWN BY: Author JOB NUMBER: 23118.01

SHEET NO.
A-202


DATE: JULY 25, 2025

CONSTRUCTION DOCUMENT


FILE LOCATION: Autodesk Docs://MDUSD - Roller Shades/23118_MTDUSD_RIO VISTA ES MOD_INC02_A22.rvt
DATE PLOTTED: 8/1/2025 4:57:56 PM

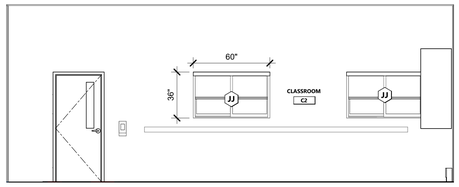


BUILDING 11 - NORTH | 1/4" = 1'-0" | **7**

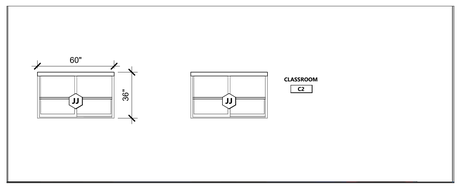


BUILDING 11 - SOUTH | 1/4" = 1'-0" | **11**

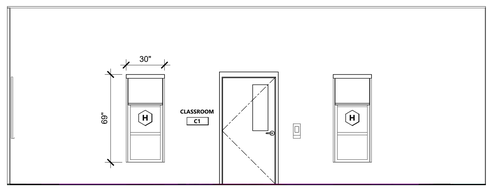


BUILDING 12 CLASSROOM C1 - NORTH | 1/4" = 1'-0" | **8**

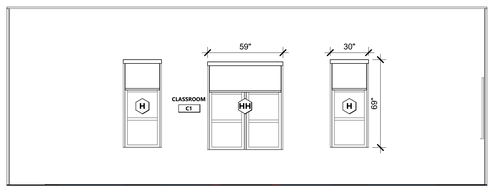


BUILDING 12 CLASSROOM C1 - SOUTH | 1/4" = 1'-0" | **12**

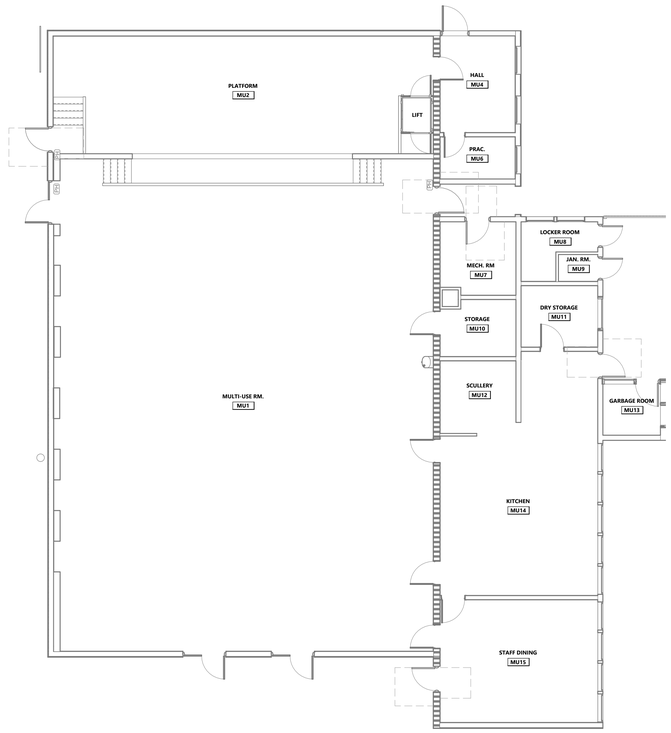

BUILDING 1 MULTI USE FLOOR PLAN - RS | 1/8" = 1'-0" | **1**

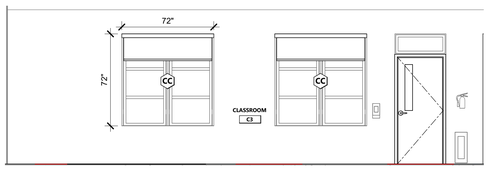

BLDG. 10 - CLASSROOM C3 - NORTH | 1/4" = 1'-0" | **2**

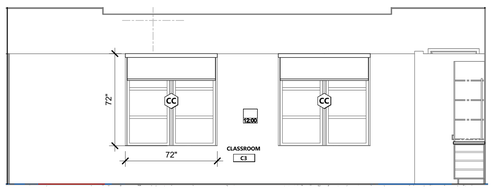

BLDG 10 - CLASSROOM C3 - SOUTH | 1/4" = 1'-0" | **3**

KEYNOTES

FLOOR PLAN GENERAL NOTES


1. REFER TO MANUFACTURER'S CUTSHEETS FOR SPECIFIC INSTALLATION REQUIREMENTS, INCLUDING INSTRUCTIONS FOR BRACKET PLACEMENT, MOUNTING HARDWARE, AND OPERATION REQUIREMENTS.
2. CONTRACTOR TO VERIFY IN FIELD THE ROUGH OPENINGS AND WINDOWS RECEIVING NEW ROLLER SHADES.
3. EXAMINE SUBSTRATES, AREAS, AND CONDITIONS, WITH INSTALLER PRESENT, FOR COMPLIANCE WITH REQUIREMENTS FOR INSTALLATION TOLERANCES, OPERATIONAL CLEARANCES, AND OTHER CONDITIONS AFFECTING PERFORMANCE.
4. ENSURE THE MOUNTING BRACKETS ARE LEVEL TO ENSURE THE FABRIC WILL ROLL UP PROPERLY AND OPERATE SMOOTHLY.
5. REVIEW MANUFACTURER'S CUTSHEETS AND SPECIFICATIONS FOR APPROPRIATE FASTENERS (SCREWS, ANCHORS) TO SECURELY ATTACH THE BRACKETS TO THE MOUNTING SURFACE (WALL, CEILING, OR WINDOW FRAME).
6. INSTALL ROLLER SHADES LEVEL, PLUMB, AND ALIGNED WITH ADJACENT UNITS ACCORDING TO MANUFACTURER'S WRITTEN INSTRUCTIONS, AND LOCATE SO SHADE BAND IS NOT CLOSER THAN 2 INCHES TO INTERIOR FACE OF GLASS. ALLOW CLEARANCES FOR WINDOW OPERATION HARDWARE.
7. ADJUST AND BALANCE ROLLER SHADES TO OPERATE SMOOTHLY, EASILY, SAFELY, AND FREE FROM BINDING OR MALFUNCTION THROUGHOUT ENTIRE OPERATIONAL RANGE.
8. CLEAN ROLLER SHADE SURFACES AFTER INSTALLATION, ACCORDING TO MANUFACTURER'S WRITTEN INSTRUCTIONS.
9. PROVIDE FINAL PROTECTION AND MAINTAIN CONDITIONS, IN A MANNER ACCEPTABLE TO MANUFACTURER AND INSTALLER, THAT ENSURE ROLLER SHADES ARE WITHOUT DAMAGE OR DETERIORATION AT TIME OF SUBSTANTIAL COMPLETION.
10. REPLACE DAMAGED ROLLER SHADES THAT CANNOT BE REPAIRED, IN A MANNER APPROVED BY ARCHITECT, BEFORE TIME OF SUBSTANTIAL COMPLETION.

FLOOR PLAN LEGEND

ROOM NAME — ROOM NAME
101 — ROOM NUMBER
A — ROLLER SHADES TYPE TAG

(N) SINGLE OR DUAL ROLLER SHADES

KEY PLAN

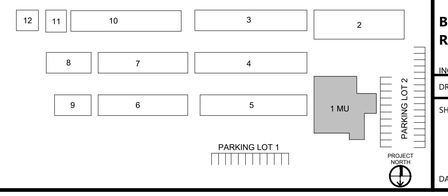

991 W HEDDING ST., SUITE 101
SAN JOSE, CA 95126
TEL (408) 715-4470

PROFESSIONAL STAMP

THE ARCHITECT DOES NOT REPRESENT THAT THESE PLANS OR THE SPECIFICATIONS ARE SUITABLE FOR ANY SITE OTHER THAN THE ONE FOR WHICH THEY WERE SPECIFICALLY PREPARED. THE ARCHITECT DISCLAIMS RESPONSIBILITY FOR THESE PLANS AND SPECIFICATIONS IF THEY ARE USED IN WHOLE OR IN PART AT ANY OTHER SITE. WRITTEN DIMENSIONS ON THESE DRAWINGS SHALL HAVE PRECEDENCE OVER SCALED DIMENSIONS.

PROJECT OWNER & TITLE
MOUNT DIABLO UNIFIED SCHOOL DISTRICT
1936 Carlotta Dr. Concord
Concord, CA 94519

RIO VISTA ES ACOUSTICAL CEILING TILE AND SHADE COVERINGS

611 Pacifica Ave
Bay Point, CA 94565

SHEET TITLE
BLDG 1 MU & ELEVATIONS - ROLLER SHADES

INC.2


DRAWN BY: Author JOB NUMBER: 23118.01

SHEET NO.
A-203

DATE: JULY 25, 2025


CONSTRUCTION DOCUMENT

DATE PLOTTED: 8/1/2025 4:58:04 PM FILE LOCATION: Autodesk Docs://MDUSD - Roller Shades/23118_MTDUSD_RIO VISTA ES MOD_INC02_A22.rvt

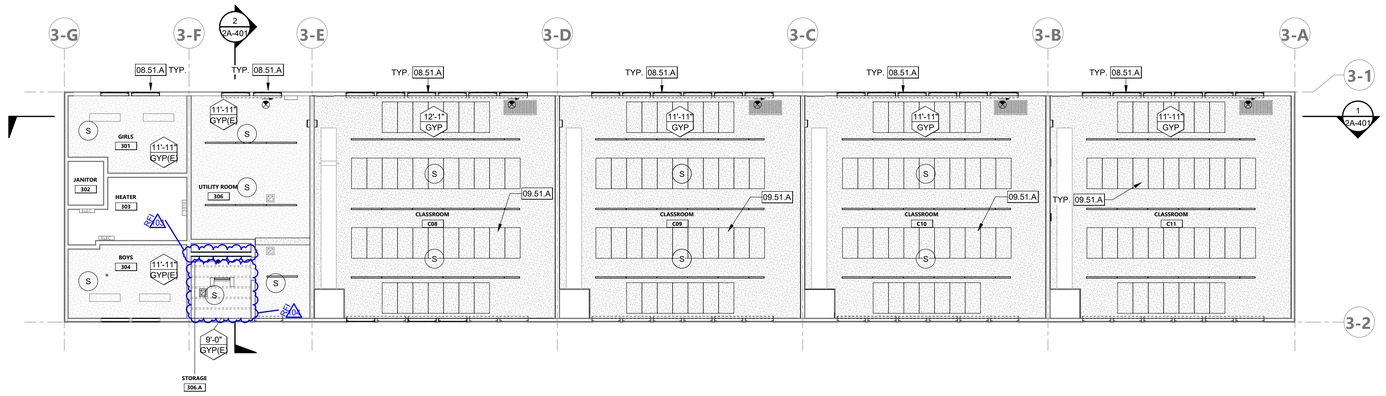

PROJECT NORTH

REFLECTED CEILING PLAN - BUILDING 3 | 1/8" = 1'-0" | 1

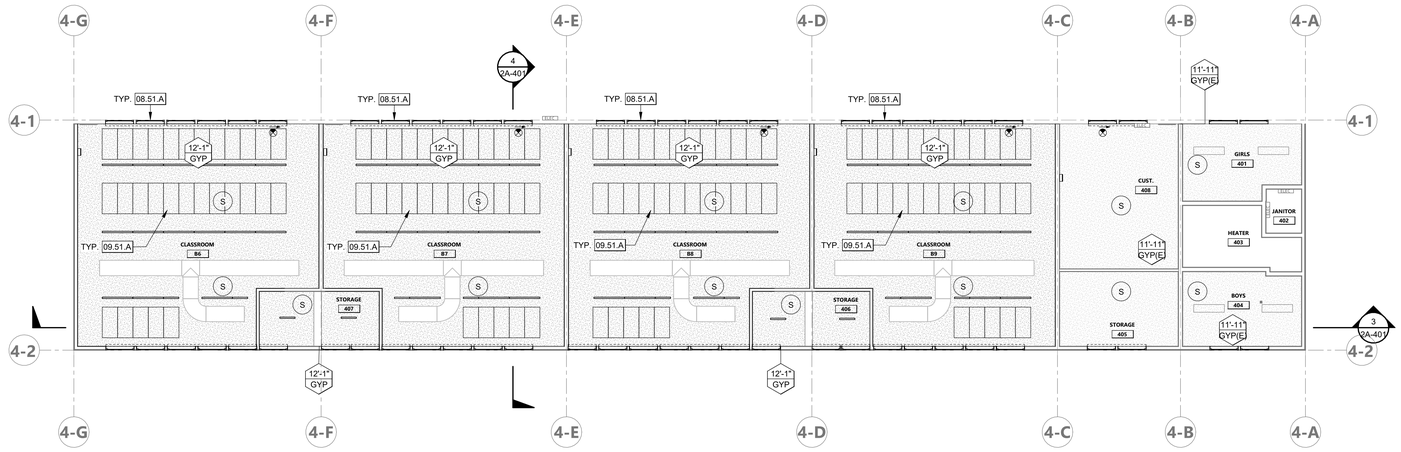

PROJECT NORTH

REFLECTED CEILING PLAN - BUILDING 4 | 1/8" = 1'-0" | 2

KEYNOTES

08.51.A (N) CLERESTORY WINDOWS

09.51.A (N) DIRECT ATTACH 2'X4' X 3/4" ACOUSTIC CEILING TILES. REFER DEATIL 6 & 8/1A-001.

CEILING GENERAL NOTES


1. ANY EXPOSED DUCTS, PIPES TO BE PAINTED.
2. ANY EXPOSED STEEL TO BE GALVANIZED AND PAINTED.
3. NO SURFACE MOUNTED BACK BOXES, PIPES OR CONDUIT.
4. CEILING HEIGHT DIMENSIONS ARE APPROXIMATE. FIELD VERIFICATION OF DIMENSIONS IS REQUIRED.

LEGEND - CEILING

- 12'-0" ACT — CEILING HEIGHT ABOVE FIN. FLOOR / CEILING MATERIAL
- EXISTING GWB - FRAMED GYPSUM BOARD CEILING (GYP(E))
- NEW GWB - FRAMED GYPSUM BOARD CEILING (GYP) — 2A-924
- ROOF ACCESS HATCH
- CAN LIGHT FLUSH MOUNT FIXTURE
- SEMI RECESSED RECTANGULAR LIGHT FIXTURE
- NEW LINEAR PENDANT LIGHT FIXTURE S.E.D.
- EXIT SIGN. SEE ALSO ELECTRICAL LIGHTING PLANS
- SUPPLY REGISTER PER MECHANICAL DRAWINGS
- EXHAUST FAN OR GRILLE PER MECHANICAL DRAWINGS
- RETURN AIR GRILLE PER MECHANICAL DRAWINGS
- S — (N) SMOKE DETECTOR

NOTE: SYMBOLS SHOWN FOR LOCATION PURPOSES ONLY, SEE MECHANICAL, ELECTRICAL, & FIRE PROTECTION DRAWINGS FOR DETAILED INFORMATION

KEY PLAN

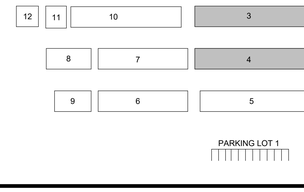

196
991 W HEDDING ST., SUITE 101
SAN JOSE, CA 95126
TEL (408) 715-4470

PROFESSIONAL STAMP

THE ARCHITECT DOES NOT REPRESENT THAT THESE PLANS OR THE SPECIFICATIONS ARE SUITABLE FOR ANY SITE OTHER THAN THE ONE FOR WHICH THEY WERE SPECIFICALLY PREPARED. THE ARCHITECT DISCLAIMS RESPONSIBILITY FOR THESE PLANS AND SPECIFICATIONS IF THEY ARE USED IN WHOLE OR IN PART AT ANY OTHER SITE. WRITTEN DIMENSIONS ON THESE DRAWINGS SHALL HAVE PRECEDENCE OVER SCALED DIMENSIONS.

PROJECT OWNER & TITLE

MOUNT DIABLO UNIFIED SCHOOL DISTRICT
1936 Carlotta Dr. Concord
Concord, CA 94519

RIO VISTA ES ACOUSTICAL CEILING TILE AND SHADE COVERINGS

611 Pacifica Ave
Bay Point, CA 94565

SHEET TITLE

BLDG 3 & 4 - REFLECTED CEILING PLAN

INC.2

DRAWN BY: Author JOB NUMBER: 23118.01


SHEET NO.

A-211

DATE: JULY 25, 2025

CONSTRUCTION DOCUMENT


DATE PLOTTED: 8/1/2025 4:58:07 PM FILE LOCATION: Autodesk Docs://MDUSD - Roller Shades/23118_MTDUSD_RIO VISTA ES MOD_INC02_A22.rvt

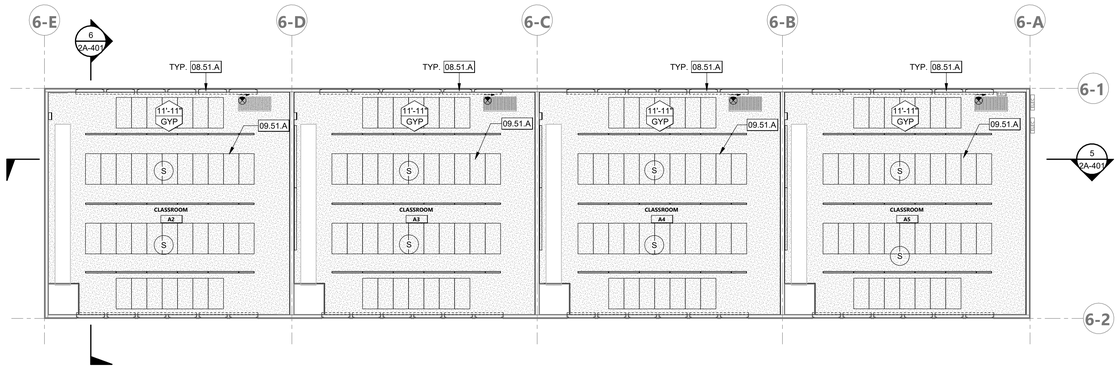

PROJECT NORTH

REFLECTED CEILING PLAN - BUILDING 6


1/8" = 1'-0" | 1

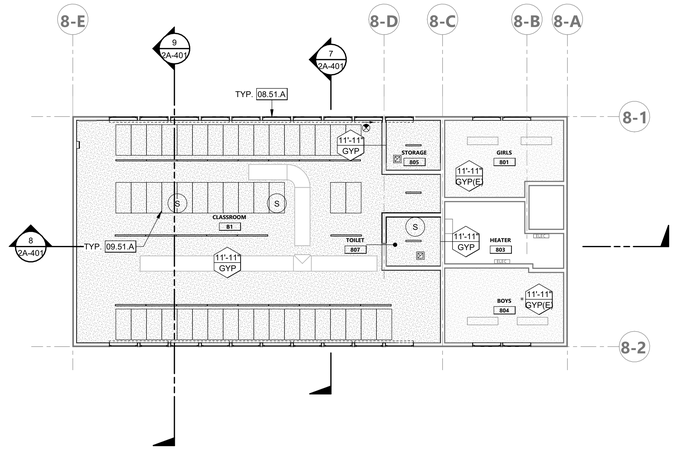

PROJECT NORTH

REFLECTED CEILING PLAN - BUILDING 8

1/8" = 1'-0" | 2

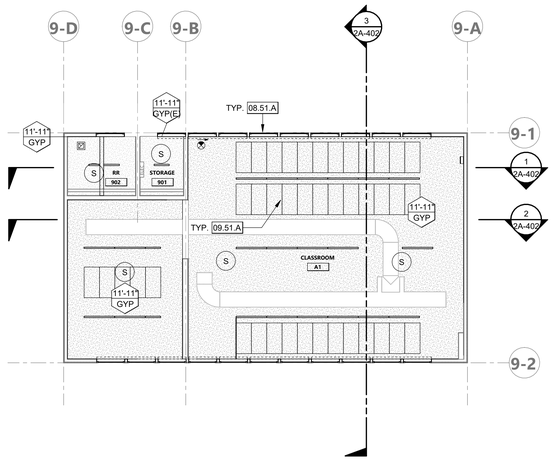

PROJECT NORTH

REFLECTED CEILING PLAN - BUILDING 9

1/8" = 1'-0" | 3

KEYNOTES

08.51.A (N) CLERESTORY WINDOWS

09.51.A (N) DIRECT ATTACH 2'X4' X 3/4" ACOUSTIC CEILING TILES. REFER DEATIL 6 & 8/1A-001.

CEILING GENERAL NOTES

1. ANY EXPOSED DUCTS, PIPES TO BE PAINTED.
2. ANY EXPOSED STEEL TO BE GALVANIZED AND PAINTED.
3. NO SURFACE MOUNTED BACK BOXES, PIPES OR CONDUIT.
4. CEILING HEIGHT DIMENSIONS ARE APPROXIMATE. FIELD VERIFICATION OF DIMENSIONS IS REQUIRED.

LEGEND - CEILING

12'-0" ACT — CEILING HEIGHT ABOVE FIN. FLOOR / CEILING MATERIAL

EXISTING GWB - FRAMED GYPSUM BOARD CEILING (GYP(E))

NEW GWB - FRAMED GYPSUM BOARD CEILING (GYP) — 2A-924

ROOF ACCESS HATCH

CAN LIGHT FLUSH MOUNT FIXTURE

SEMI RECESSED RECTANGULAR LIGHT FIXTURE

NEW LINEAR PENDANT LIGHT FIXTURE S.E.D.

EXIT SIGN. SEE ALSO ELECTRICAL LIGHTING PLANS

SUPPLY REGISTER PER MECHANICAL DRAWINGS


EXHAUST FAN OR GRILLE PER MECHANICAL DRAWINGS

RETURN AIR GRILLE PER MECHANICAL DRAWINGS

S — (N) SMOKE DETECTOR

NOTE: SYMBOLS SHOWN FOR LOCATION PURPOSES ONLY, SEE MECHANICAL, ELECTRICAL, & FIRE PROTECTION DRAWINGS FOR DETAILED INFORMATION

KEY PLAN

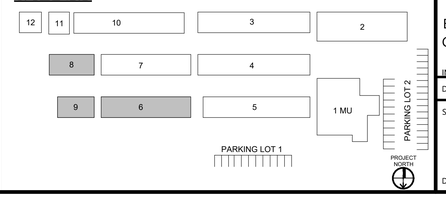

196

991 W HEDDING ST., SUITE 101
SAN JOSE, CA 95126
TEL (408) 715-4470

PROFESSIONAL STAMP

THE ARCHITECT DOES NOT REPRESENT THAT THESE PLANS OR THE SPECIFICATIONS ARE SUITABLE FOR ANY SITE OTHER THAN THE ONE FOR WHICH THEY WERE SPECIFICALLY PREPARED. THE ARCHITECT DISCLAIMS RESPONSIBILITY FOR THESE PLANS AND SPECIFICATIONS IF THEY ARE USED IN WHOLE OR IN PART AT ANY OTHER SITE. WRITTEN DIMENSIONS ON THESE DRAWINGS SHALL HAVE PRECEDENCE OVER SCALED DIMENSIONS.

PROJECT OWNER & TITLE

MOUNT DIABLO UNIFIED SCHOOL DISTRICT
1936 Carlotta Dr. Concord
Concord, CA 94519

RIO VISTA ES ACOUSTICAL CEILING TILE AND SHADE COVERINGS

611 Pacifica Ave
Bay Point, CA 94565

SHEET TITLE

BLDG 6, 8 & 9 - REFLECTED CEILING PLAN

INC 2

DRAWN BY: Author JOB NUMBER: 23118.01

SHEET NO.


A-212

DATE: JULY 25, 2025


CONSTRUCTION DOCUMENT

FILE LOCATION: Autodesk Docs://MDUSD - Roller Shades/23118_MTDUSD_RIO VISTA ES MOD_INC02_A22.rvt


DATE PLOTTED: 8/1/2025 4:58:12 PM

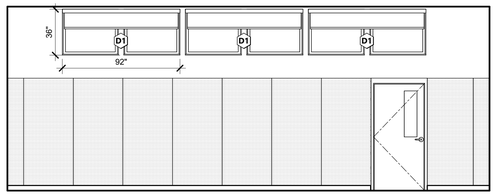

TYPICAL KINDER/TEACHER WORKROOM CLASSROOM - NORTH | 1/4" = 1'-0" | **7**

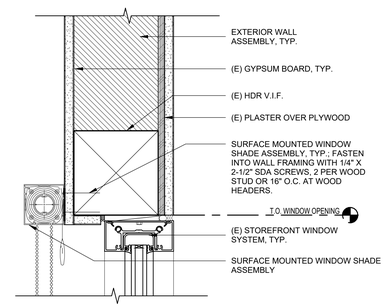


WALL MOUNTED - URBANSHADE | 3" = 1'-0" | **1**

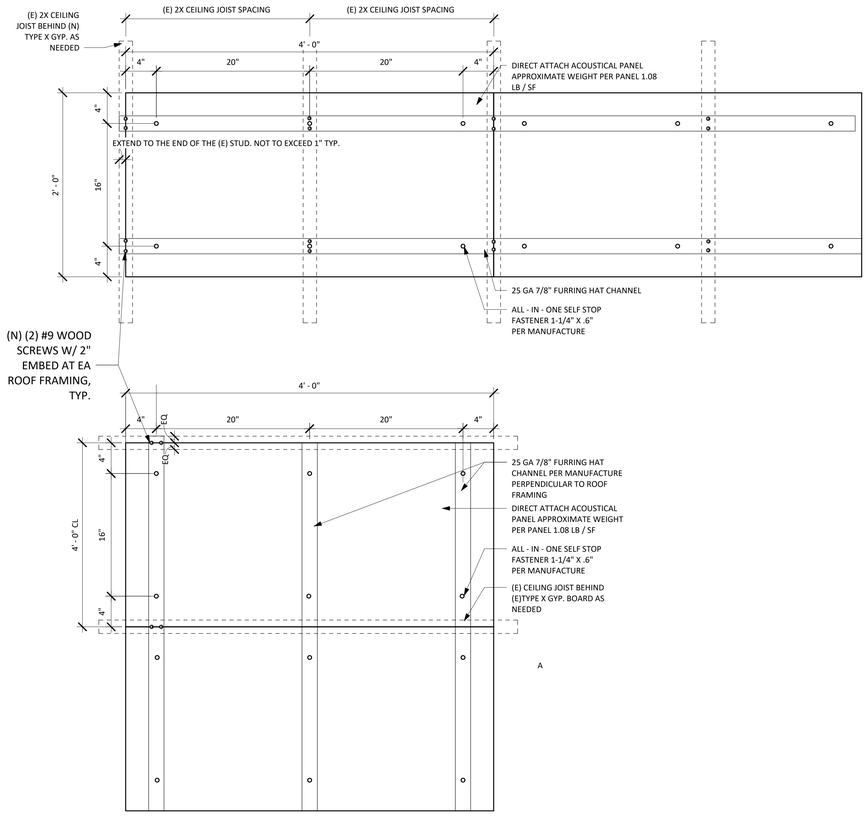


BASIS OF DESIGN

INVISACOUSTICS BASIC DIRECT ATTACH CEILING PANELS


1A-001_DIRECT ATTACH CEILING PANEL | 1 1/2" = 1'-0" | **8**

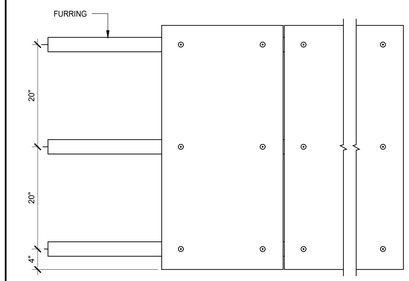


ACOUSTICS BASICS 4' WIDE FURRING | 1" = 1'-0" | **6**

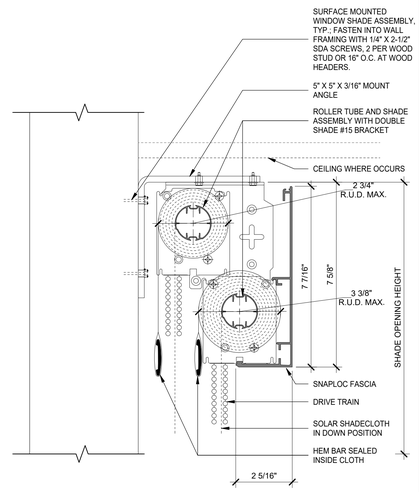

STUD MOUNTED - MECHO 5/5X - DUAL | 3/16" = 1'-0" | **3**

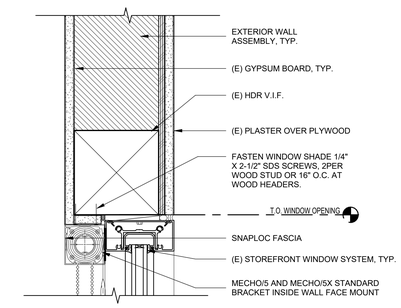

JAMB MOUNTED - URBANSHADE | 3" = 1'-0" | **4**

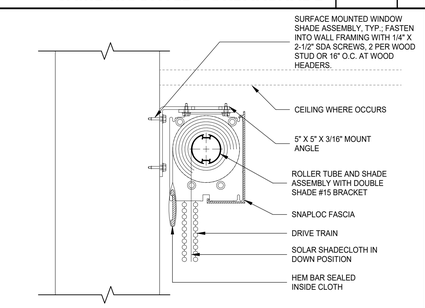

STUD MOUNTED - MECHO 5/5X - SINGLE | 3/16" = 1'-0" | **5**

AGENCY APPROVAL DSA# 01-121440

196

991 W HEDDING ST., SUITE 101
SAN JOSE, CA 95126
TEL (408) 715-4470

PROFESSIONAL STAMP

REVISIONS

THE ARCHITECT DOES NOT REPRESENT THAT THESE PLANS OR THE SPECIFICATIONS ARE SUITABLE FOR ANY SITE OTHER THAN THE ONE FOR WHICH THEY WERE SPECIFICALLY PREPARED. THE ARCHITECT DISCLAIMS RESPONSIBILITY FOR THESE PLANS AND SPECIFICATIONS IF THEY ARE USED IN WHOLE OR IN PART AT ANY OTHER SITE. WRITTEN DIMENSIONS ON THESE DRAWINGS SHALL HAVE PRECEDENCE OVER SCALED DIMENSIONS.

PROJECT OWNER & TITLE

MOUNT DIABLO UNIFIED SCHOOL DISTRICT
1936 Carlotta Dr. Concord
Concord, CA 94519

RIO VISTA ES ACOUSTICAL CEILING TILE AND SHADE COVERINGS

611 Pacifica Ave
Bay Point, CA 94565

SHEET TITLE

BLDG 2, 5, & 7 - DETAILS

INC.1

DRAWN BY: XX JOB NUMBER: 23118.01


SHEET NO.

A-601


DATE: AUGUST 01, 2025

CONSTRUCTION DOCUMENTS


DATE PLOTTED: 8/12/2025 5:00:18 PM FILE LOCATION: Autodesk Docs://MDUSD - Roller Shades/23118_MTDUSD_RIO VISTA es MOD_INC01-A22.rvt

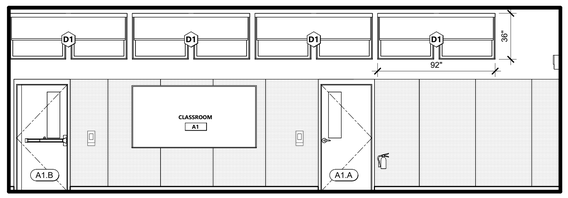


BLDG. 9 - CLASSROOM A1 - NORTH | 1/4" = 1'-0" | 11

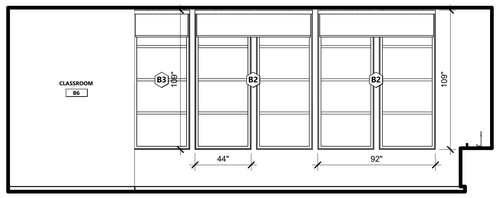


CLASSROOM B6 - SOUTH | 1/4" = 1'-0" | 6

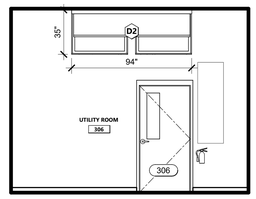


BLDG. 3 - STORAGE 306 - NORTH | 1/4" = 1'-0" | 1

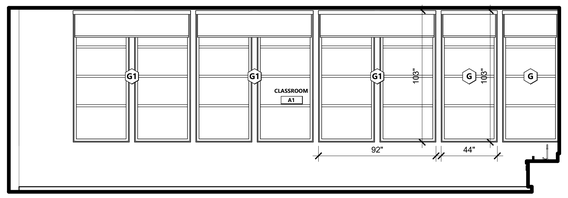


BLDG. 9 - CLASSROOM A1 - SOUTH | 1/4" = 1'-0" | 12

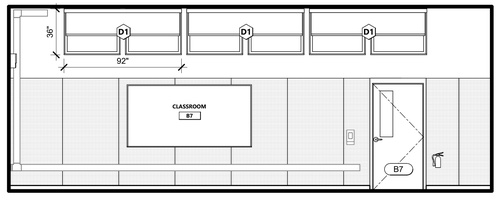


BLDG. 4 - CLASSROOM B7 - NORTH | 1/4" = 1'-0" | 7

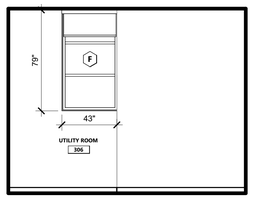


BLDG. 3 - STORAGE 306 - SOUTH | 1/4" = 1'-0" | 2

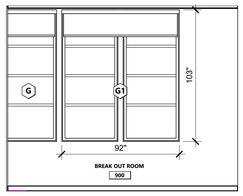


BLDG. 9 - BREAKOUT ROOM 900 - SOUTH | 1/4" = 1'-0" | 15

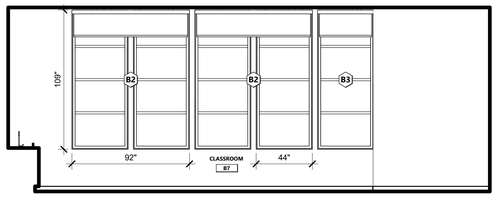


BLDG. 4 - CLASSROOM B7 - SOUTH | 1/4" = 1'-0" | 8

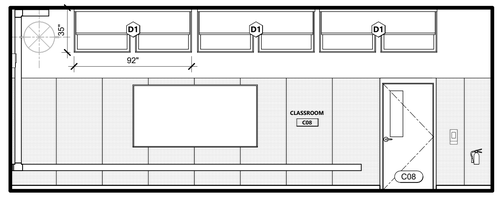


BLDG. 3 - CLASSROOM C08 - NORTH | 1/4" = 1'-0" | 3

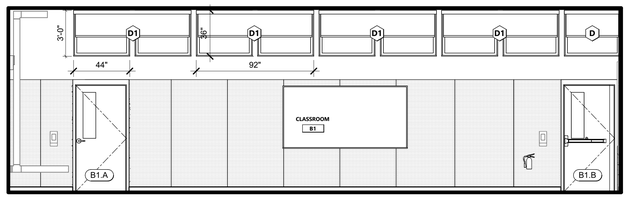


BLDG. 8 - CLASSROOM B1 - NORTH | 1/4" = 1'-0" | 13

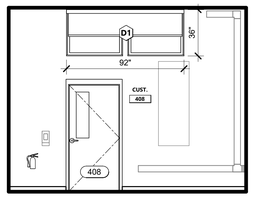


BLDG. 4 - CUST. 408 - NORTH | 1/4" = 1'-0" | 9

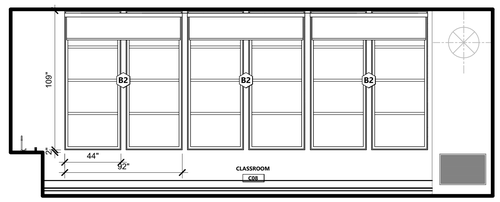


BLDG. 3 - CLASSROOM C08 - SOUTH | 1/4" = 1'-0" | 4

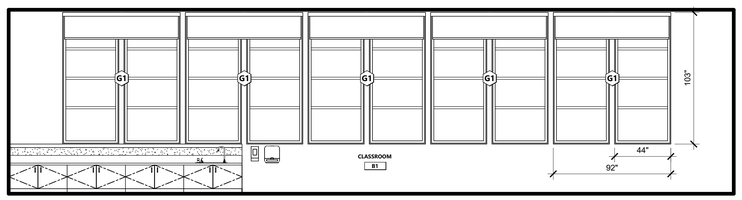

BLDG. 8 - CLASSROOM B1 - SOUTH | 1/4" = 1'-0" | 14

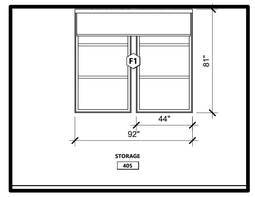

BLDG. 4 - STORAGE 405 - SOUTH | 1/4" = 1'-0" | 10

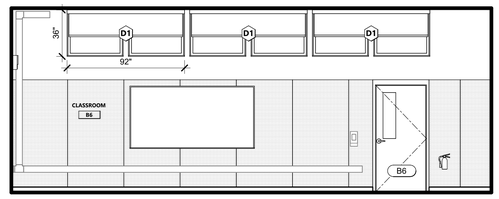

CLASSROOM B6 - NORTH | 1/4" = 1'-0" | 5

991 W HEDDING ST., SUITE 101
SAN JOSE, CA 95126
TEL (408) 715-4470

PROFESSIONAL STAMP

THE ARCHITECT DOES NOT REPRESENT THAT THESE PLANS OR THE SPECIFICATIONS ARE SUITABLE FOR ANY SITE OTHER THAN THE ONE FOR WHICH THEY WERE SPECIFICALLY PREPARED. THE ARCHITECT DISCLAIMS RESPONSIBILITY FOR THESE PLANS AND SPECIFICATIONS IF THEY ARE USED IN WHOLE OR IN PART AT ANY OTHER SITE. WRITTEN DIMENSIONS ON THESE DRAWINGS SHALL HAVE PRECEDENCE OVER SCALED DIMENSIONS.

PROJECT OWNER & TITLE

MOUNT DIABLO UNIFIED SCHOOL DISTRICT
1936 Carlotta Dr. Concord
Concord, CA 94519

RIO VISTA ES ACOUSTICAL CEILING TILE AND SHADE COVERINGS

611 Pacifica Ave
Bay Point, CA 94565

SHEET TITLE

INTERIOR ELEVATIONS -ROLLER SHADES

INC.2

DRAWN BY: Author JOB NUMBER: 23118.01

SHEET NO.

A-602

DATE: JULY 25, 2025

CONSTRUCTION DOCUMENT

DATE PLOTTED: 8/1/2025 4:58:23 PM FILE LOCATION: Autodesk Docs://MDUSD - Roller Shades/23118_MTDUSD_RIO VISTA ES MOD_INC02_A22.rvt

WINDOW ROLLER SCHEDULE2

ROOM	WIDTH	HEIGHT	SHADE TYPE	TAG	DETAIL	NOTES
BUILDING 3						
CLASSROO C08	92"	36"	SINGLE	D1	3/1A-001	SOHO - DOVE GREY 1605
CLASSROO C08	92"	36"	SINGLE	D1	3/1A-001	SOHO - DOVE GREY 1605
CLASSROO C08	92"	36"	SINGLE	D1	3/1A-001	SOHO - DOVE GREY 1605
CLASSROO C08	92"	109"	DUAL	B2	3/1A-001	SOHO - DOVE GREY 1905 & CHELSEA BLACKOUT - SHALE 0254
CLASSROO C08	92"	109"	DUAL	B2	3/1A-001	SOHO - DOVE GREY 1905 & CHELSEA BLACKOUT - SHALE 0254
CLASSROO C08	92"	109"	DUAL	B2	3/1A-001	SOHO - DOVE GREY 1905 & CHELSEA BLACKOUT - SHALE 0254
CLASSROO C08	92"	109"	DUAL	B2	3/1A-001	SOHO - DOVE GREY 1905 & CHELSEA BLACKOUT - SHALE 0254
CLASSROO C08	92"	109"	DUAL	B2	3/1A-001	SOHO - DOVE GREY 1905 & CHELSEA BLACKOUT - SHALE 0254
CLASSROO C08	92"	109"	DUAL	B2	3/1A-001	SOHO - DOVE GREY 1905 & CHELSEA BLACKOUT - SHALE 0254
CLASSROO C08	92"	109"	DUAL	B2	3/1A-001	SOHO - DOVE GREY 1905 & CHELSEA BLACKOUT - SHALE 0254
CLASSROO C09	92"	109"	DUAL	B2	3/1A-001	SOHO - DOVE GREY 1905 & CHELSEA BLACKOUT - SHALE 0254
CLASSROO C09	92"	109"	DUAL	B2	3/1A-001	SOHO - DOVE GREY 1905 & CHELSEA BLACKOUT - SHALE 0254
CLASSROO C09	92"	109"	DUAL	B2	3/1A-001	SOHO - DOVE GREY 1905 & CHELSEA BLACKOUT - SHALE 0254
CLASSROO C09	92"	36"	SINGLE	D1	3/1A-001	SOHO - DOVE GREY 1605
CLASSROO C09	92"	36"	SINGLE	D1	3/1A-001	SOHO - DOVE GREY 1605
CLASSROO C09	92"	36"	SINGLE	D1	3/1A-001	SOHO - DOVE GREY 1605
CLASSROO C10	92"	109"	DUAL	B2	3/1A-001	SOHO - DOVE GREY 1905 & CHELSEA BLACKOUT - SHALE 0254
CLASSROO C10	92"	109"	DUAL	B2	3/1A-001	SOHO - DOVE GREY 1905 & CHELSEA BLACKOUT - SHALE 0254
CLASSROO C10	92"	109"	DUAL	B2	3/1A-001	SOHO - DOVE GREY 1905 & CHELSEA BLACKOUT - SHALE 0254
CLASSROO C10	92"	36"	SINGLE	D1	3/1A-001	SOHO - DOVE GREY 1605
CLASSROO C10	92"	36"	SINGLE	D1	3/1A-001	SOHO - DOVE GREY 1605
CLASSROO C10	92"	36"	SINGLE	D1	3/1A-001	SOHO - DOVE GREY 1605
CLASSROO C11	92"	109"	DUAL	B2	3/1A-001	SOHO - DOVE GREY 1905 & CHELSEA BLACKOUT - SHALE 0254
CLASSROO C11	92"	109"	DUAL	B2	3/1A-001	SOHO - DOVE GREY 1905 & CHELSEA BLACKOUT - SHALE 0254
CLASSROO C11	92"	109"	DUAL	B2	3/1A-001	SOHO - DOVE GREY 1905 & CHELSEA BLACKOUT - SHALE 0254
CLASSROO C11	92"	36"	SINGLE	D1	3/1A-001	SOHO - DOVE GREY 1605
CLASSROO C11	92"	36"	SINGLE	D1	3/1A-001	SOHO - DOVE GREY 1605
CLASSROO C11	92"	36"	SINGLE	D1	3/1A-001	SOHO - DOVE GREY 1605
UTILITY ROOM 306	94"	36"	SINGLE	D2	3/1A-001	SOHO - DOVE GREY 1605
UTILITY ROOM 306	44"	80"	SOLAR FILTER SHADES	F	4/1A-001	SOHO - DOVE GREY 1605
BUILDING 4						
CLASSROO A2	44"	109"	DUAL	B3	4/1A-001	SOHO - DOVE GREY 1905 & CHELSEA BLACKOUT - SHALE 0254
CLASSROO A2	44"	109"	DUAL	B3	4/1A-001	SOHO - DOVE GREY 1905 & CHELSEA BLACKOUT - SHALE 0254
CLASSROO A3	44"	109"	DUAL	B3	4/1A-001	SOHO - DOVE GREY 1905 & CHELSEA BLACKOUT - SHALE 0254
CLASSROO A3	44"	109"	DUAL	B3	4/1A-001	SOHO - DOVE GREY 1905 & CHELSEA BLACKOUT - SHALE 0254
CLASSROO A4	44"	109"	DUAL	B3	4/1A-001	SOHO - DOVE GREY 1905 & CHELSEA BLACKOUT - SHALE 0254
CLASSROO A4	44"	109"	DUAL	B3	4/1A-001	SOHO - DOVE GREY 1905 & CHELSEA BLACKOUT - SHALE 0254
CLASSROO A5	44"	109"	DUAL	B3	4/1A-001	SOHO - DOVE GREY 1905 & CHELSEA BLACKOUT - SHALE 0254
CLASSROO A5	44"	109"	DUAL	B3	4/1A-001	SOHO - DOVE GREY 1905 & CHELSEA BLACKOUT - SHALE 0254
CLASSROO B6	92"	36"	SINGLE	D1	3/1A-001	SOHO - DOVE GREY 1605
CLASSROO B6	92"	36"	SINGLE	D1	3/1A-001	SOHO - DOVE GREY 1605
CLASSROO B6	92"	36"	SINGLE	D1	3/1A-001	SOHO - DOVE GREY 1605
CLASSROO B6	92"	36"	SINGLE	D1	3/1A-001	SOHO - DOVE GREY 1605
CLASSROO B6	92"	36"	SINGLE	D1	3/1A-001	SOHO - DOVE GREY 1605
CLASSROO B6	92"	36"	SINGLE	D1	3/1A-001	SOHO - DOVE GREY 1605
CLASSROO B6	92"	36"	SINGLE	D1	3/1A-001	SOHO - DOVE GREY 1605
CLASSROO B6	92"	36"	SINGLE	D1	3/1A-001	SOHO - DOVE GREY 1605
CLASSROO B6	44"	109"	DUAL	B3	4/1A-001	SOHO - DOVE GREY 1905 & CHELSEA BLACKOUT - SHALE 0254
CLASSROO B6	92"	109"	DUAL	B2	3/1A-001	SOHO - DOVE GREY 1905 & CHELSEA BLACKOUT - SHALE 0254
CLASSROO B7	92"	36"	SINGLE	D1	3/1A-001	SOHO - DOVE GREY 1605
CLASSROO B7	92"	36"	SINGLE	D1	3/1A-001	SOHO - DOVE GREY 1605
CLASSROO B7	92"	36"	SINGLE	D1	3/1A-001	SOHO - DOVE GREY 1605
CLASSROO B8	44"	109"	DUAL	B3	4/1A-001	SOHO - DOVE GREY 1905 & CHELSEA BLACKOUT - SHALE 0254
CLASSROO B8	44"	109"	DUAL	B3	4/1A-001	SOHO - DOVE GREY 1905 & CHELSEA BLACKOUT - SHALE 0254
CLASSROO B8	92"	109"	DUAL	B2	3/1A-001	SOHO - DOVE GREY 1905 & CHELSEA BLACKOUT - SHALE 0254
CLASSROO B8	92"	109"	DUAL	B2	3/1A-001	SOHO - DOVE GREY 1905 & CHELSEA BLACKOUT - SHALE 0254
CLASSROO B9	44"	109"	DUAL	B3	4/1A-001	SOHO - DOVE GREY 1905 & CHELSEA BLACKOUT - SHALE 0254
CLASSROO B9	92"	109"	DUAL	B3	3/1A-001	SOHO - DOVE GREY 1905 & CHELSEA BLACKOUT - SHALE 0254
CLASSROO B9	92"	109"	DUAL	B3	3/1A-001	SOHO - DOVE GREY 1905 & CHELSEA BLACKOUT - SHALE 0254
CLASSROOM B7	44"	109"	DUAL	B3	4/1A-001	SOHO - DOVE GREY 1905 & CHELSEA BLACKOUT - SHALE 0254
CLASSROOM B7	92"	109"	DUAL	B2	3/1A-001	SOHO - DOVE GREY 1905 & CHELSEA BLACKOUT - SHALE 0254
CLASSROOM B7	92"	109"	DUAL	B2	3/1A-001	SOHO - DOVE GREY 1905 & CHELSEA BLACKOUT - SHALE 0254
CUST. 408	92"	36"	SINGLE	D1	3/1A-001	SOHO - DOVE GREY 1605
STORAGE 405	92"	80"	DUAL	F1	3/1A-001	SOHO - DOVE GREY 1905 & CHELSEA BLACKOUT - SHALE 0254
STORAGE 406	44"	109"	DUAL	B3	4/1A-001	SOHO - DOVE GREY 1905 & CHELSEA BLACKOUT - SHALE 0254
STORAGE 406	44"	109"	DUAL	B3	4/1A-001	SOHO - DOVE GREY 1905 & CHELSEA BLACKOUT - SHALE 0254
STORAGE 406	44"	109"	DUAL	B3	4/1A-001	SOHO - DOVE GREY 1905 & CHELSEA BLACKOUT - SHALE 0254
STORAGE 407	44"	109"	DUAL	B3	4/1A-001	SOHO - DOVE GREY 1905 & CHELSEA BLACKOUT - SHALE 0254
STORAGE 407	44"	109"	DUAL	B3	4/1A-001	SOHO - DOVE GREY 1905 & CHELSEA BLACKOUT - SHALE 0254
BUILDING 6						
CLASSROO A2	92"	36"	SINGLE	D1	3/1A-001	SOHO - DOVE GREY 1605
CLASSROO A2	92"	36"	SINGLE	D1	3/1A-001	SOHO - DOVE GREY 1605
CLASSROO A2	92"	36"	SINGLE	D1	3/1A-001	SOHO - DOVE GREY 1605
CLASSROO A2	92"	109"	DUAL	B2	3/1A-001	SOHO - DOVE GREY 1905 & CHELSEA BLACKOUT - SHALE 0254
CLASSROO A2	92"	109"	DUAL	B2	3/1A-001	SOHO - DOVE GREY 1905 & CHELSEA BLACKOUT - SHALE 0254
CLASSROO A3	92"	109"	DUAL	B2	3/1A-001	SOHO - DOVE GREY 1905 & CHELSEA BLACKOUT - SHALE 0254
CLASSROO A3	92"	109"	DUAL	B2	3/1A-001	SOHO - DOVE GREY 1905 & CHELSEA BLACKOUT - SHALE 0254
CLASSROO A3	92"	36"	SINGLE	D1	3/1A-001	SOHO - DOVE GREY 1605
CLASSROO A3	92"	36"	SINGLE	D1	3/1A-001	SOHO - DOVE GREY 1605
CLASSROO A3	92"	36"	SINGLE	D1	3/1A-001	SOHO - DOVE GREY 1605
CLASSROO A4	92"	109"	DUAL	B2	3/1A-001	SOHO - DOVE GREY 1905 & CHELSEA BLACKOUT - SHALE 0254
CLASSROO A4	92"	109"	DUAL	B2	3/1A-001	SOHO - DOVE GREY 1905 & CHELSEA BLACKOUT - SHALE 0254
CLASSROO A4	92"	36"	SINGLE	D1	3/1A-001	SOHO - DOVE GREY 1605
CLASSROO A4	92"	36"	SINGLE	D1	3/1A-001	SOHO - DOVE GREY 1605
CLASSROO A4	92"	36"	SINGLE	D1	3/1A-001	SOHO - DOVE GREY 1605
CLASSROO A5	92"	109"	DUAL	B2	3/1A-001	SOHO - DOVE GREY 1905 & CHELSEA BLACKOUT - SHALE 0254
CLASSROO A5	92"	109"	DUAL	B2	3/1A-001	SOHO - DOVE GREY 1905 & CHELSEA BLACKOUT - SHALE 0254
CLASSROO A5	92"	36"	SINGLE	D1	3/1A-001	SOHO - DOVE GREY 1605
CLASSROO A5	92"	36"	SINGLE	D1	3/1A-001	SOHO - DOVE GREY 1605
CLASSROO A5	92"	36"	SINGLE	D1	3/1A-001	SOHO - DOVE GREY 1605
BUILDING 8						
CLASSROOM B1	92"	36"	SINGLE	D1	3/1A-001	SOHO - DOVE GREY 1605
CLASSROOM B1	92"	36"	SINGLE	D1	3/1A-001	SOHO - DOVE GREY 1605
CLASSROOM B1	92"	36"	SINGLE	D1	3/1A-001	SOHO - DOVE GREY 1605
CLASSROOM B1	92"	36"	SINGLE	D1	3/1A-001	SOHO - DOVE GREY 1605
CLASSROOM B1	44"	36"	SINGLE	D	4/1A-001	SOHO - DOVE GREY 1605
CLASSROOM B1	92"	103"	DUAL	G1	3/1A-001	SOHO - DOVE GREY 1905 & CHELSEA BLACKOUT - SHALE 0254
CLASSROOM B1	92"	103"	DUAL	G1	3/1A-001	SOHO - DOVE GREY 1905 & CHELSEA BLACKOUT - SHALE 0254
CLASSROOM B1	92"	103"	DUAL	G1	3/1A-001	SOHO - DOVE GREY 1905 & CHELSEA BLACKOUT - SHALE 0254
CLASSROOM B1	92"	103"	DUAL	G1	3/1A-001	SOHO - DOVE GREY 1905 & CHELSEA BLACKOUT - SHALE 0254
CLASSROOM B1	92"	103"	DUAL	G1	3/1A-001	SOHO - DOVE GREY 1905 & CHELSEA BLACKOUT - SHALE 0254
STORAGE 805	44"	36"	SINGLE	D	4/1A-001	SOHO - DOVE GREY 1605
BUILDING 9						
BREAKOUT ROOM 900	92"	103"	DUAL	G1	3/1A-001	SOHO - DOVE GREY 1905 & CHELSEA BLACKOUT - SHALE 0254
BREAKOUT ROOM 900	44"	103"	DUAL	G	4/1A-001	SOHO - DOVE GREY 1905 & CHELSEA BLACKOUT - SHALE 0254
CLASSROOM A1	92"	36"	SINGLE	D1	5/1A-001	SOHO - DOVE GREY 1605
CLASSROOM A1	92"	36"	SINGLE	D1	5/1A-001	SOHO - DOVE GREY 1605
CLASSROOM A1	92"	36"	SINGLE	D1	5/1A-001	SOHO - DOVE GREY 1605
CLASSROOM A1	92"	36"	SINGLE	D1	5/1A-001	SOHO - DOVE GREY 1605
CLASSROOM A1	92"	103"	DUAL	G1	3/1A-001	SOHO - DOVE GREY 1905 & CHELSEA BLACKOUT - SHALE 0254
CLASSROOM A1	92"	103"	DUAL	G1	3/1A-001	SOHO - DOVE GREY 1905 & CHELSEA BLACKOUT - SHALE 0254
CLASSROOM A1	92"	103"	DUAL	G1	3/1A-001	SOHO - DOVE GREY 1905 & CHELSEA BLACKOUT - SHALE 0254
CLASSROOM A1	44"	103"	DUAL	G	3/1A-001	SOHO - DOVE GREY 1905 & CHELSEA BLACKOUT - SHALE 0254
CLASSROOM A1	44"	103"	DUAL	G	4/1A-001	SOHO - DOVE GREY 1905 & CHELSEA BLACKOUT - SHALE 0254
STORAGE 901	44"	36"	SINGLE	D	4/1A-001	SOHO - DOVE GREY 1605
BUILDING 10						
CLASSROOM C3	72"	72"	DUAL	CC	1/1A-001	SOHO - DOVE GREY 1905 & CHELSEA BLACKOUT - SHALE 0254
CLASSROOM C3	72"	72"	DUAL	CC	1/1A-001	SOHO - DOVE GREY 1905 & CHELSEA BLACKOUT - SHALE 0254
CLASSROOM C3	72"	72"	DUAL	CC	1/1A-001	SOHO - DOVE GREY 1905 & CHELSEA BLACKOUT - SHALE 0254
CLASSROOM C3	72"	72"	DUAL	CC	1/1A-001	SOHO - DOVE GREY 1905 & CHELSEA BLACKOUT - SHALE 0254
CLASSROOM C4	72"	72"	DUAL	CC	1/1A-001	SOHO - DOVE GREY 1905 & CHELSEA BLACKOUT - SHALE 0254
CLASSROOM C4	72"	72"	DUAL	CC	1/1A-001	SOHO - DOVE GREY 1905 & CHELSEA BLACKOUT - SHALE 0254
CLASSROOM C4	72"	72"	DUAL	CC	1/1A-001	SOHO - DOVE GREY 1905 & CHELSEA BLACKOUT - SHALE 0254
CLASSROOM C4	72"	72"	DUAL	CC	1/1A-001	SOHO - DOVE GREY 1905 & CHELSEA BLACKOUT - SHALE 0254
CLASSROOM C5	72"	72"	DUAL	CC	1/1A-001	SOHO - DOVE GREY 1905 & CHELSEA BLACKOUT - SHALE 0254
CLASSROOM C5	72"	72"	DUAL	CC	1/1A-001	SOHO - DOVE GREY 1905 & CHELSEA BLACKOUT - SHALE 0254
CLASSROOM C5	72"	72"	DUAL	CC	1/1A-001	SOHO - DOVE GREY 1905 & CHELSEA BLACKOUT - SHALE 0254
CLASSROOM C5	72"	72"	DUAL	CC	1/1A-001	SOHO - DOVE GREY 1905 & CHELSEA BLACKOUT - SHALE 0254
CLASSROOM C6	72"	72"	DUAL	CC	1/1A-001	SOHO - DOVE GREY 1905 & CHELSEA BLACKOUT - SHALE 0254
CLASSROOM C6	72"	72"	DUAL	CC	1/1A-001	SOHO - DOVE GREY 1905 & CHELSEA BLACKOUT - SHALE 0254
CLASSROOM C6	72"	72"	DUAL	CC	1/1A-001	SOHO - DOVE GREY 1905 & CHELSEA BLACKOUT - SHALE 0254
CLASSROOM C6	72"	72"	DUAL	CC	1/1A-001	SOHO - DOVE GREY 1905 & CHELSEA BLACKOUT - SHALE 0254
CLASSROOM C-6A	72"	72"	DUAL	CC	1/1A-001	SOHO - DOVE GREY 1905 & CHELSEA BLACKOUT - SHALE 0254
CLASSROOM C-6A	72"	72"	DUAL	CC	1/1A-001	SOHO - DOVE GREY 1905 & CHELSEA BLACKOUT - SHALE 0254
CLASSROOM C-6A	72"	72"	DUAL	CC	1/1A-001	SOHO - DOVE GREY 1905 & CHELSEA BLACKOUT - SHALE 0254
CLASSROOM C-6A	72"	72"	DUAL	CC	1/1A-001	SOHO - DOVE GREY 1905 & CHELSEA BLACKOUT - SHALE 0254
BUILDING 11						
CLASSROOM C2	60"	36"	DUAL	JJ	1/1A-001	SOHO - DOVE GREY 1905 & CHELSEA BLACKOUT - SHALE 0254
CLASSROOM C2	60"	36"	DUAL	JJ	1/1A-001	SOHO - DOVE GREY 1905 & CHELSEA BLACKOUT - SHALE 0254
CLASSROOM C2	60"	36"	DUAL	JJ	1/1A-001	SOHO - DOVE GREY 1905 & CHELSEA BLACKOUT - SHALE 0254
CLASSROOM C2	60"	36"	DUAL	JJ	1/1A-001	SOHO - DOVE GREY 1905 & CHELSEA BLACKOUT - SHALE 0254
BUILDING 12						
CLASSROOM C1	59"	70"	DUAL	HH	1/1A-001	SOHO - DOVE GREY 1905 & CHELSEA BLACKOUT - SHALE 0254
CLASSROOM C1	30"	70"	DUAL	H	1/1A-001	SOHO - DOVE GREY 1905 & CHELSEA BLACKOUT - SHALE 0254
CLASSROOM C1	30"	70"	DUAL	H	1/1A-001	SOHO - DOVE GREY 1905 & CHELSEA BLACKOUT - SHALE 0254

991 W HEDDING ST., SUITE 101
SAN JOSE, CA 95126
TEL (408) 715-4470

PROFESSIONAL STAMP

THE ARCHITECT DOES NOT REPRESENT THAT THESE PLANS OR THE SPECIFICATIONS ARE SUITABLE FOR ANY SITE OTHER THAN THE ONE FOR WHICH THEY WERE SPECIFICALLY PREPARED. THE ARCHITECT DISCLAIMS RESPONSIBILITY FOR THESE PLANS AND SPECIFICATIONS IF THEY ARE USED IN WHOLE OR IN PART AT ANY OTHER SITE. WRITTEN DIMENSIONS ON THESE DRAWINGS SHALL HAVE PRECEDENCE OVER SCALED DIMENSIONS.

PROJECT OWNER & TITLE

MOUNT DIABLO UNIFIED SCHOOL DISTRICT
1936 Carlotta Dr. Concord
Concord, CA 94519

RIO VISTA ES
ACOUSTICAL CEILING TILE AND SHADE COVERINGS
611 Pacifica Ave
Bay Point, CA 94565

SHEET TITLE

SCHEDULE - ROLLER SHADES

ING.2

DRAWN BY: Author JOB NUMBER: 23118.01

SHEET NO.

A-801

DATE: JULY 25, 2025

CONSTRUCTION DOCUMENT

DATE PLOTTED: 8/1/2025 4:58:25 PM FILE LOCATION: Autodesk Docs://MDUSD - Roller Shades/23118_MTDUSD_RIO VISTA ES MOD_ING02_A22.rvt