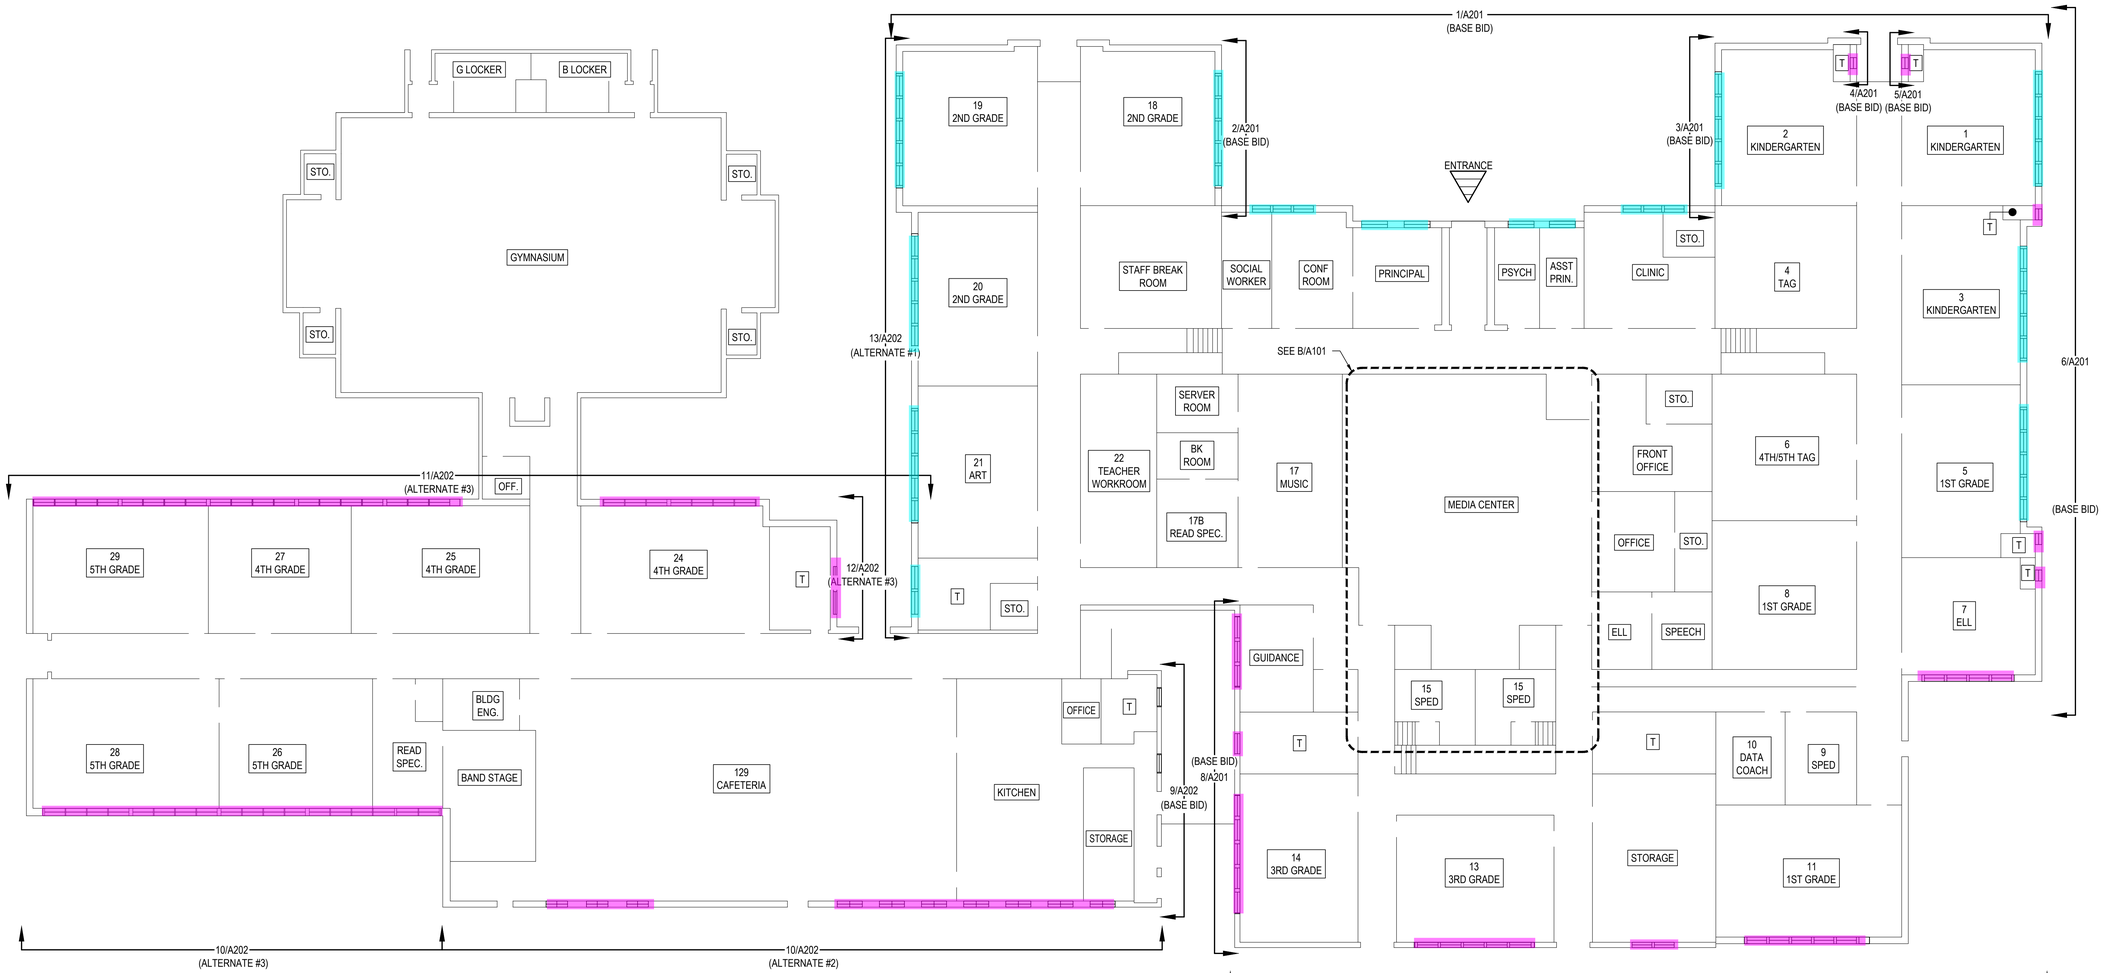

A A-101 FLOOR PLAN
SCALE: NOT TO SCALE
NORTH

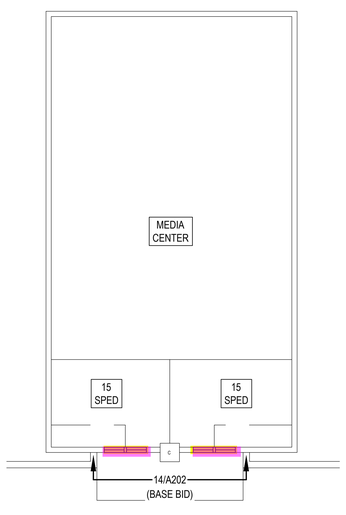

B A-101 CLERESTORY PLAN
SCALE: NOT TO SCALE
NORTH

WINDOW INSTALLATION

Windows Installed Phase 01

Windows Installed Phase 02

GALE
Gale Associates, Inc.
Engineers Architects Planners
800 Corporate Drive - Suite 341
Stafford, Virginia 22554
703.383.0815 (p) - 703.884.4001 (f)
www.gainc.com
Massachusetts Maryland Connecticut Virginia New Hampshire Florida Maine

This drawing and the design and construction features disclosed are proprietary to Gale Associates, Inc. and shall not be altered or reused in whole or part without the express written permission of Gale Associates, Inc.
Copyright©2023

COMMONWEALTH OF VIRGINIA
STEVEN J. BOWEN
LICENSED
PROFESSIONAL ENGINEER

PROJECT
WINDOW REPLACEMENT
NAOMI BROOKS ELEMENTARY SCHOOL
600 RUSSELL ROAD
ALEXANDRIA, VA 22301

OWNER
ALEXANDRIA CITY PUBLIC SCHOOLS
1340 BRADDOCK PLACE
ALEXANDRIA, VA 22314

NO.	DATE	DESCRIPTION	BY
1	3/10/2023	CD SUBMISSION	MLF

PROJECT NO.	670648
CADD FILE	670648 A1x
DESIGNED BY	SJB
DRAWN BY	MLF
CHECKED BY	SJB
DATE	3/10/2023
DRAWING SCALE	NOT TO SCALE

GRAPHIC SCALE

IF BORDER IS LESS THAN 42" x 28" USE GRAPHIC SCALES

SHEET TITLE

FLOOR PLAN

DRAWING NO.

A-101

O:\670648\02 DESIGN\670648 A1X.DWG - 3/10/2023 10:16:49 AM • MLF >