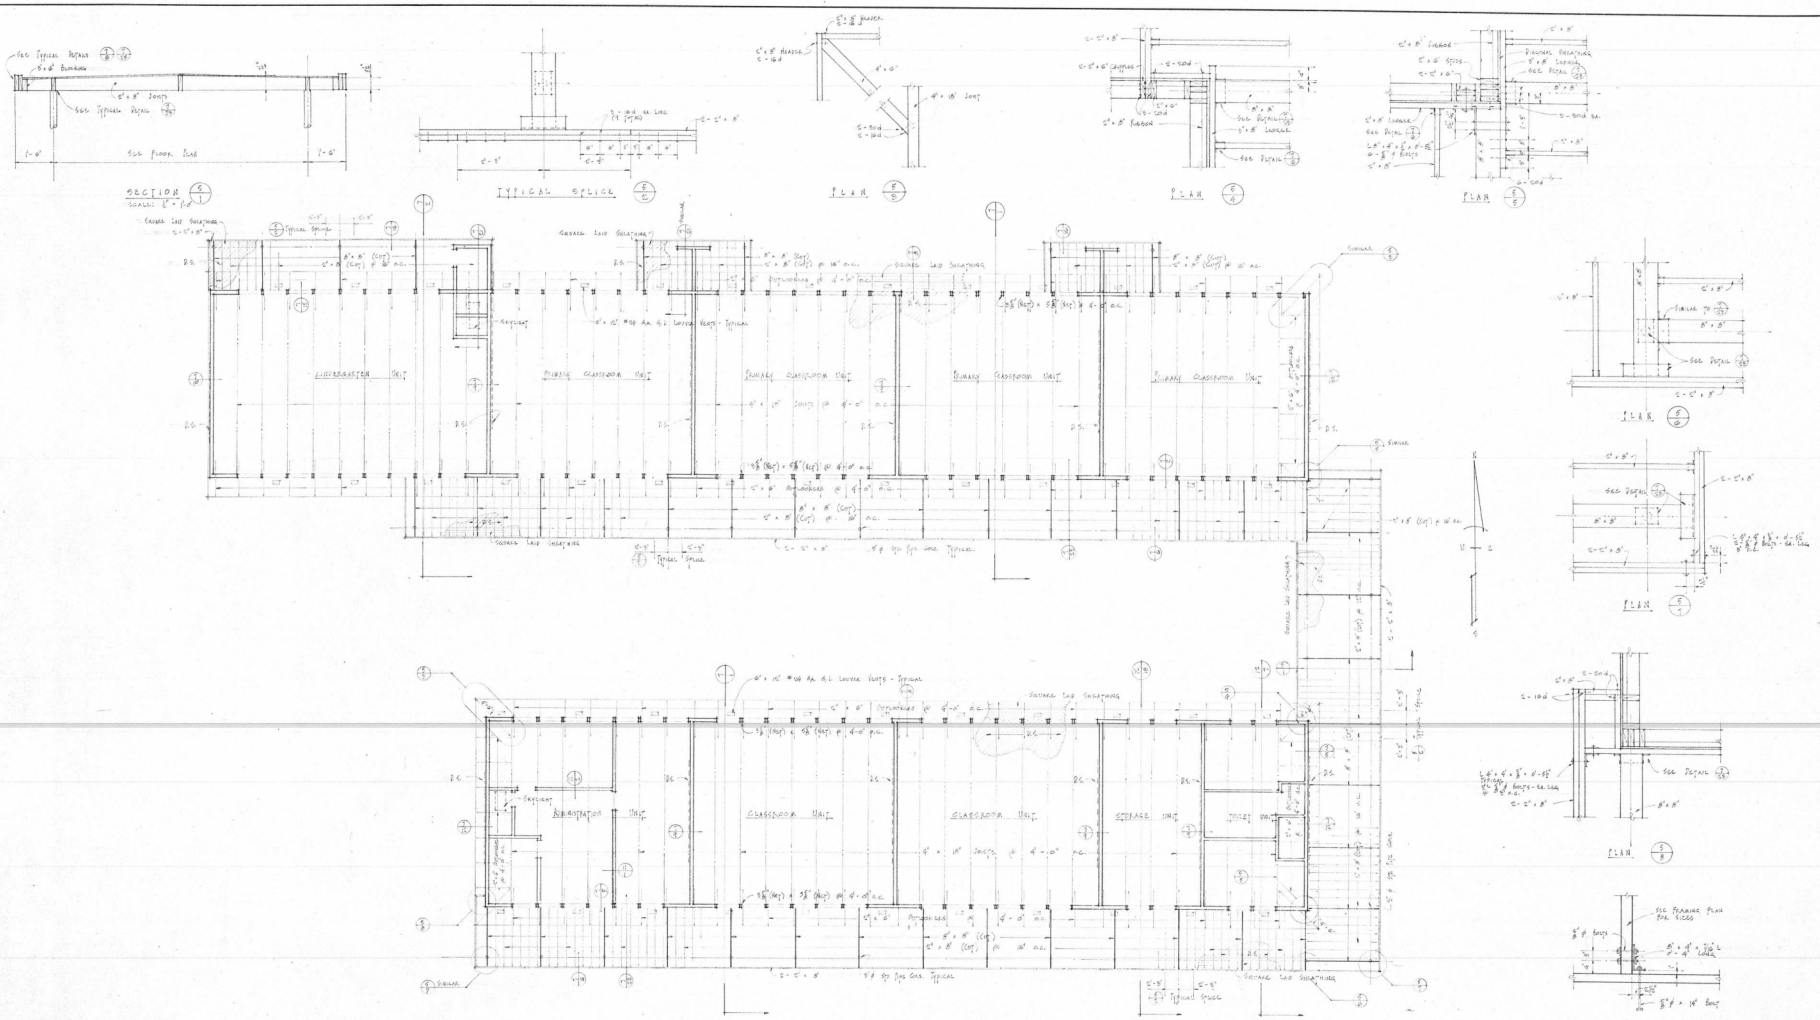

BOARD OF TRUSTEES
APPROVED BY RESOLUTION DEC 16 1954

SUPERINTENDENT OF SCHOOLS
APPROVED BY LETTER DATED FEB 16 1954

ASSOCIATED ARCHITECTS
ANDERSON & SIMMONS
CONNER & WILLIS
REYNOLDS & CHAMBERLAIN
JOHN LYON REID
2800 PARK BOULEVARD, OAKLAND 10, CALIF.
ARCHITECT

ENGINEER

ROOF FRAMING PLAN

CLAYTON ELEMENTARY SCHOOL

MT. DIABLO UNIFIED SCHOOL DISTRICT
CONTRA COSTA COUNTY, CALIFORNIA

FILE 5610 - S
DATE 1 - 20 - 54

SHEET S
5
OF 20 SHEETS

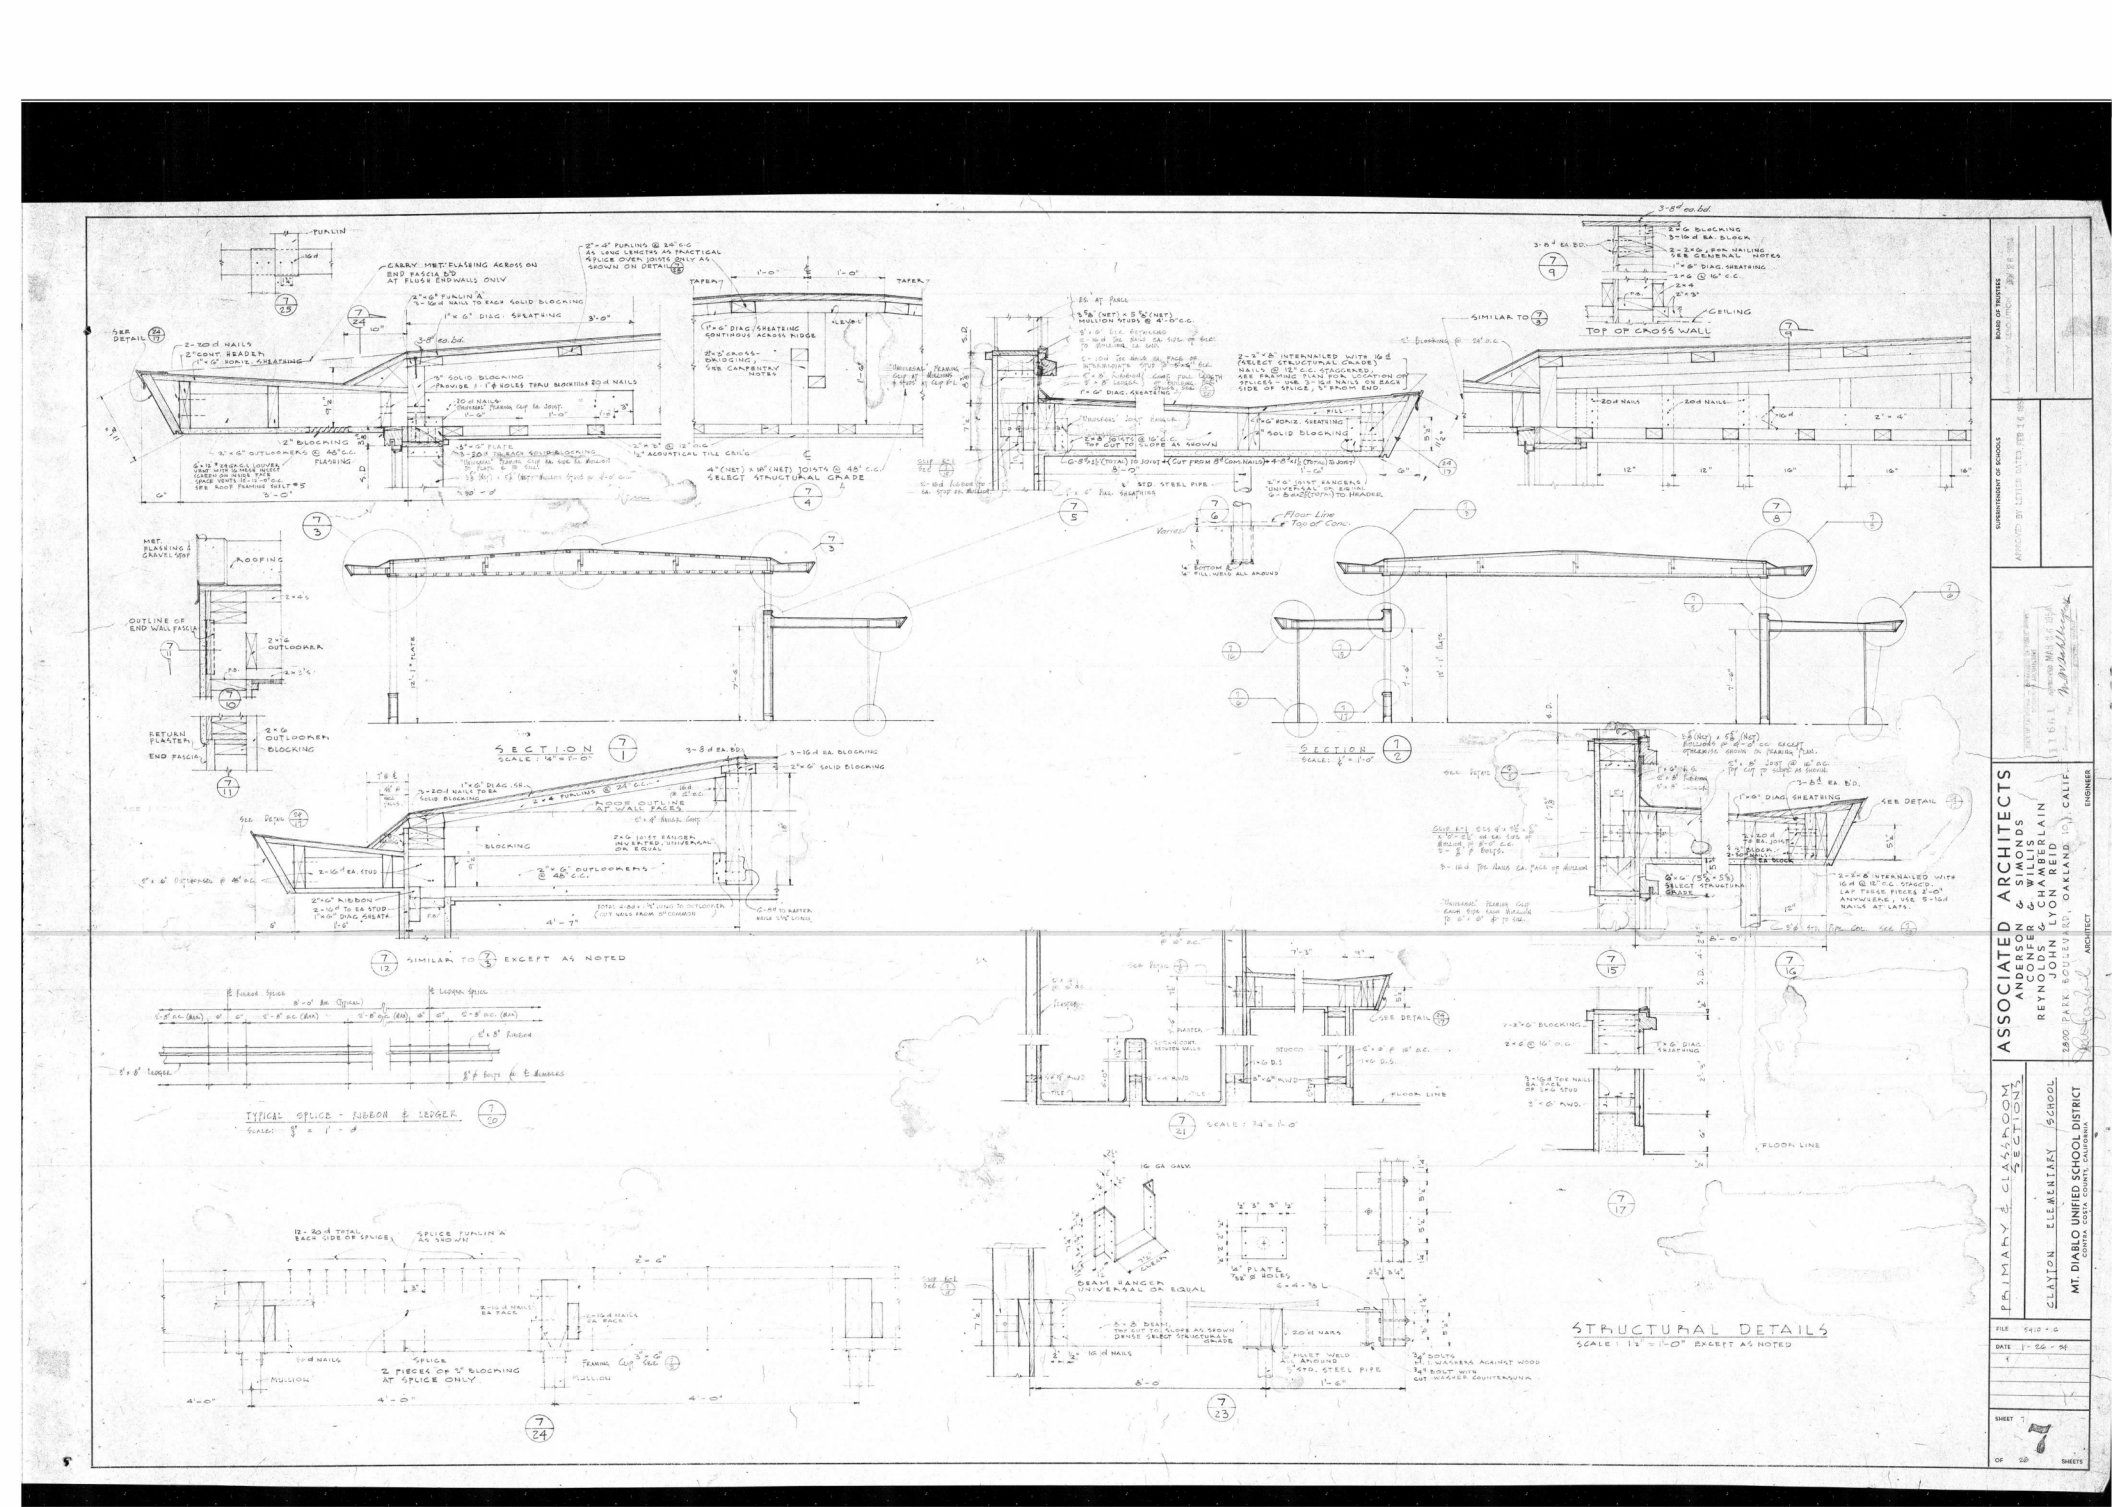
SECTION
SCALE : 1/4" = 1'-0"
SECTION
SCALE : 1/2" = 1'-0"
SIMILAR TO EXCEPT AS NOTED
TYPICAL SPLICE - RIDGE & LEDGER
SCALE: 3/4" = 1'-0"
SCALE : 3/4" = 1'-0"
STRUCTURAL DETAILS
SCALE : 1 1/2" = 1'-0" EXCEPT AS NOTED
ASSOCIATED ARCHITECTS
ANDERSON & SIMONDS
REYNOLDS & CHAMBERLAIN
JOHN LYON REID
2830 PARK BOULEVARD, OAKLAND 10, CALIF.
PRIMARY CLASSROOM SECTIONS
CLAYTON ELEMENTARY SCHOOL
MT. DIABLO UNIFIED SCHOOL DISTRICT
CONTRA COSTA COUNTY, CALIFORNIA
BOARD OF TRUSTEES
SUPERINTENDENT OF SCHOOLS
ARCHITECT
ENGINEER
FILE 5412-G
DATE 1-26-51
SHEET 7
OF 20 SHEETS