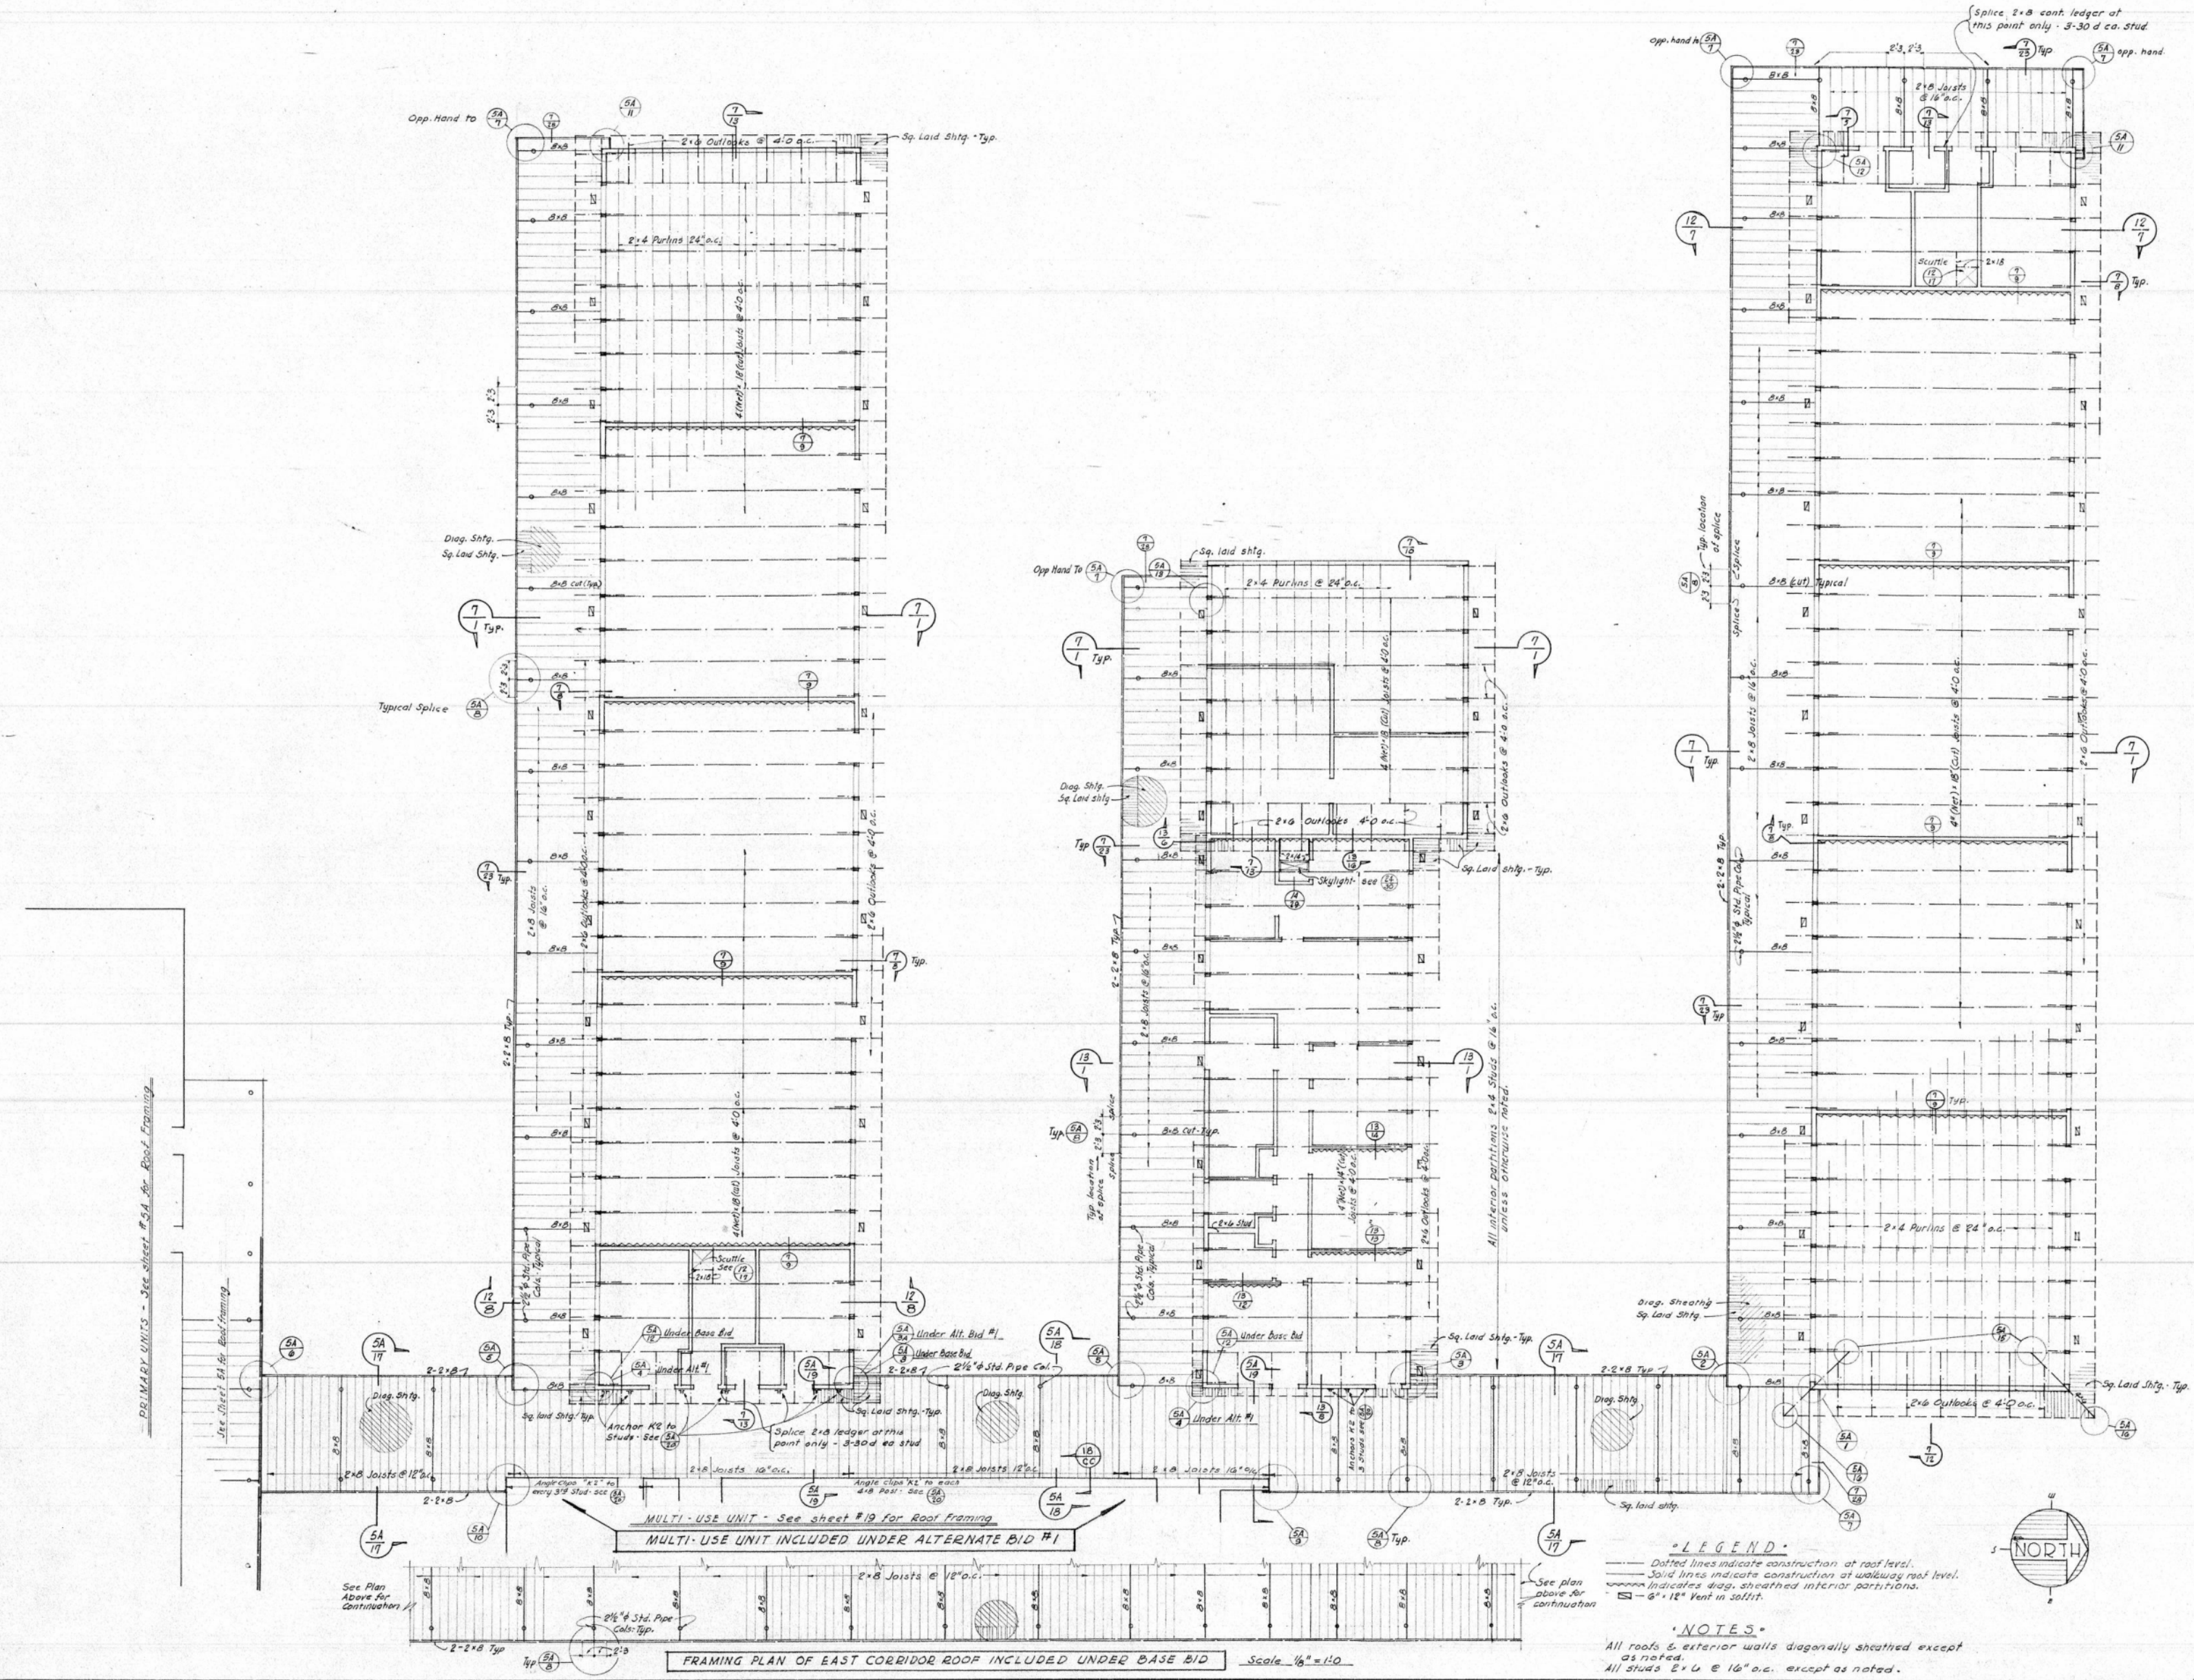

·LEGEND·

Dotted lines indicate construction at roof level.
Solid lines indicate construction at walkway roof level.
Indicates diag. sheathed interior partitions.
6" × 12" Vent in soffit.

·NOTES·

All roofs & exterior walls diagonally sheathed except as noted.
All studs 2 × 6 @ 16" o.c. except as noted.

BOARD OF TRUSTEES

SUPERINTENDENT OF SCHOOLS

ASSOCIATED ARCHITECTS
ANDERSON & SIMONDS
CONFER & WILLIS
REYNOLDS & CHAMBERLAIN
JOHN LYON REID
3833 PIEDMONT AVE., OAKLAND 11, CALIF.
ARCHITECT ENGINEER

ROOF FRAMING PLAN

MEADOW HOMES SCHOOL

MT. DIABLO UNIFIED SCHOOL DISTRICT
CONTRA COSTA COUNTY, CALIFORNIA

FILE 50-10-T
DATE 2-15-'51

SHEET 8
5
OF 37 SHEETS

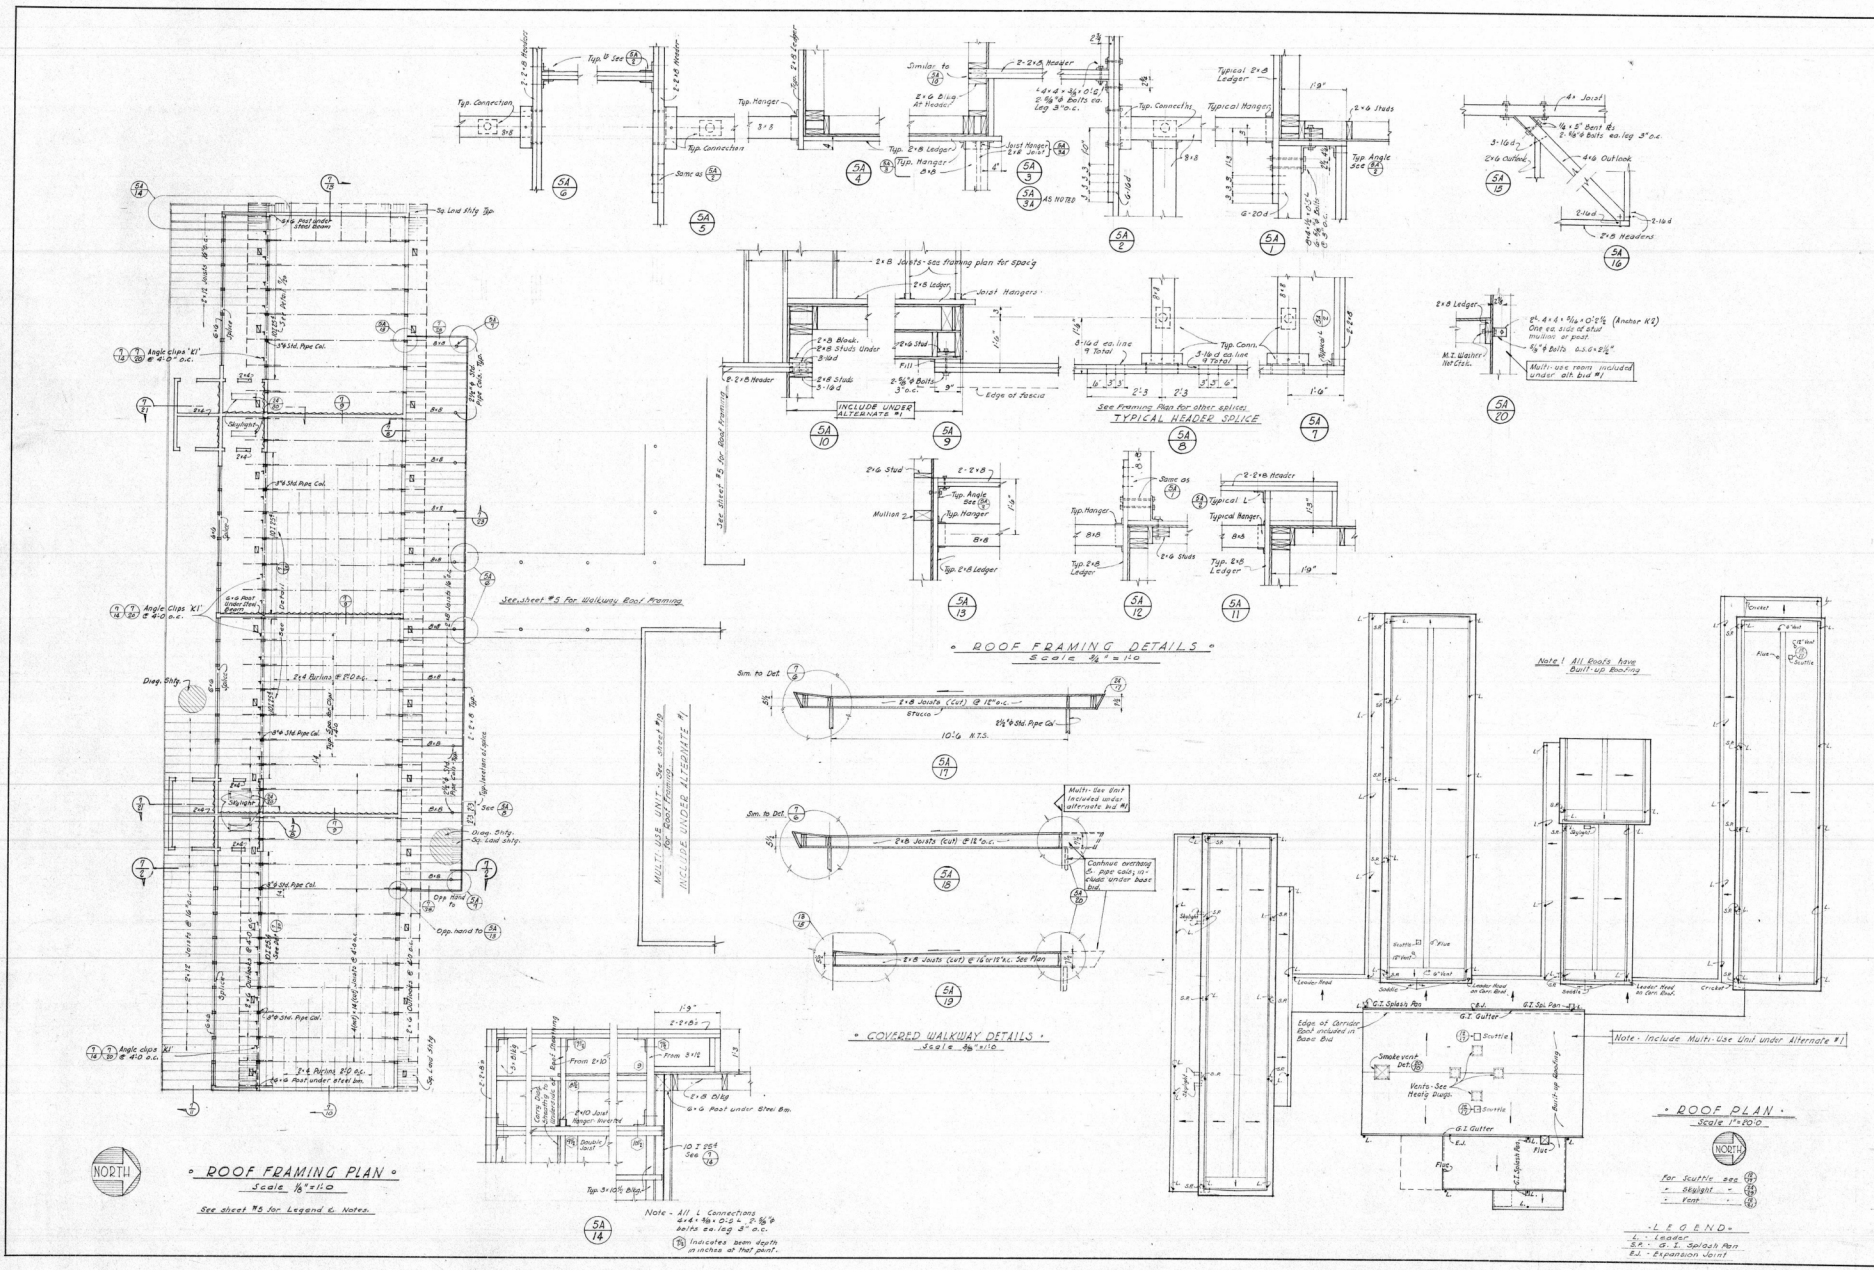

ROOF FRAMING - PLAN & DETAILS

MEADOW HOMES SCHOOL

MT. DIABLO UNIFIED SCHOOL DISTRICT
CONTRA COSTA COUNTY, CALIFORNIA

ASSOCIATED ARCHITECTS
ANDERSON & SIMONDS
CONFER & WILLIS
REYNOLDS & CHAMBERLAIN
JOHN LYON REID
3833 PIEDMONT AVE., OAKLAND 11, CALIF.
ARCHITECT ENGINEER

FILE 50-10-T
DATE 2-15-'51

SHEET 9
5A
OF 37 SHEETS

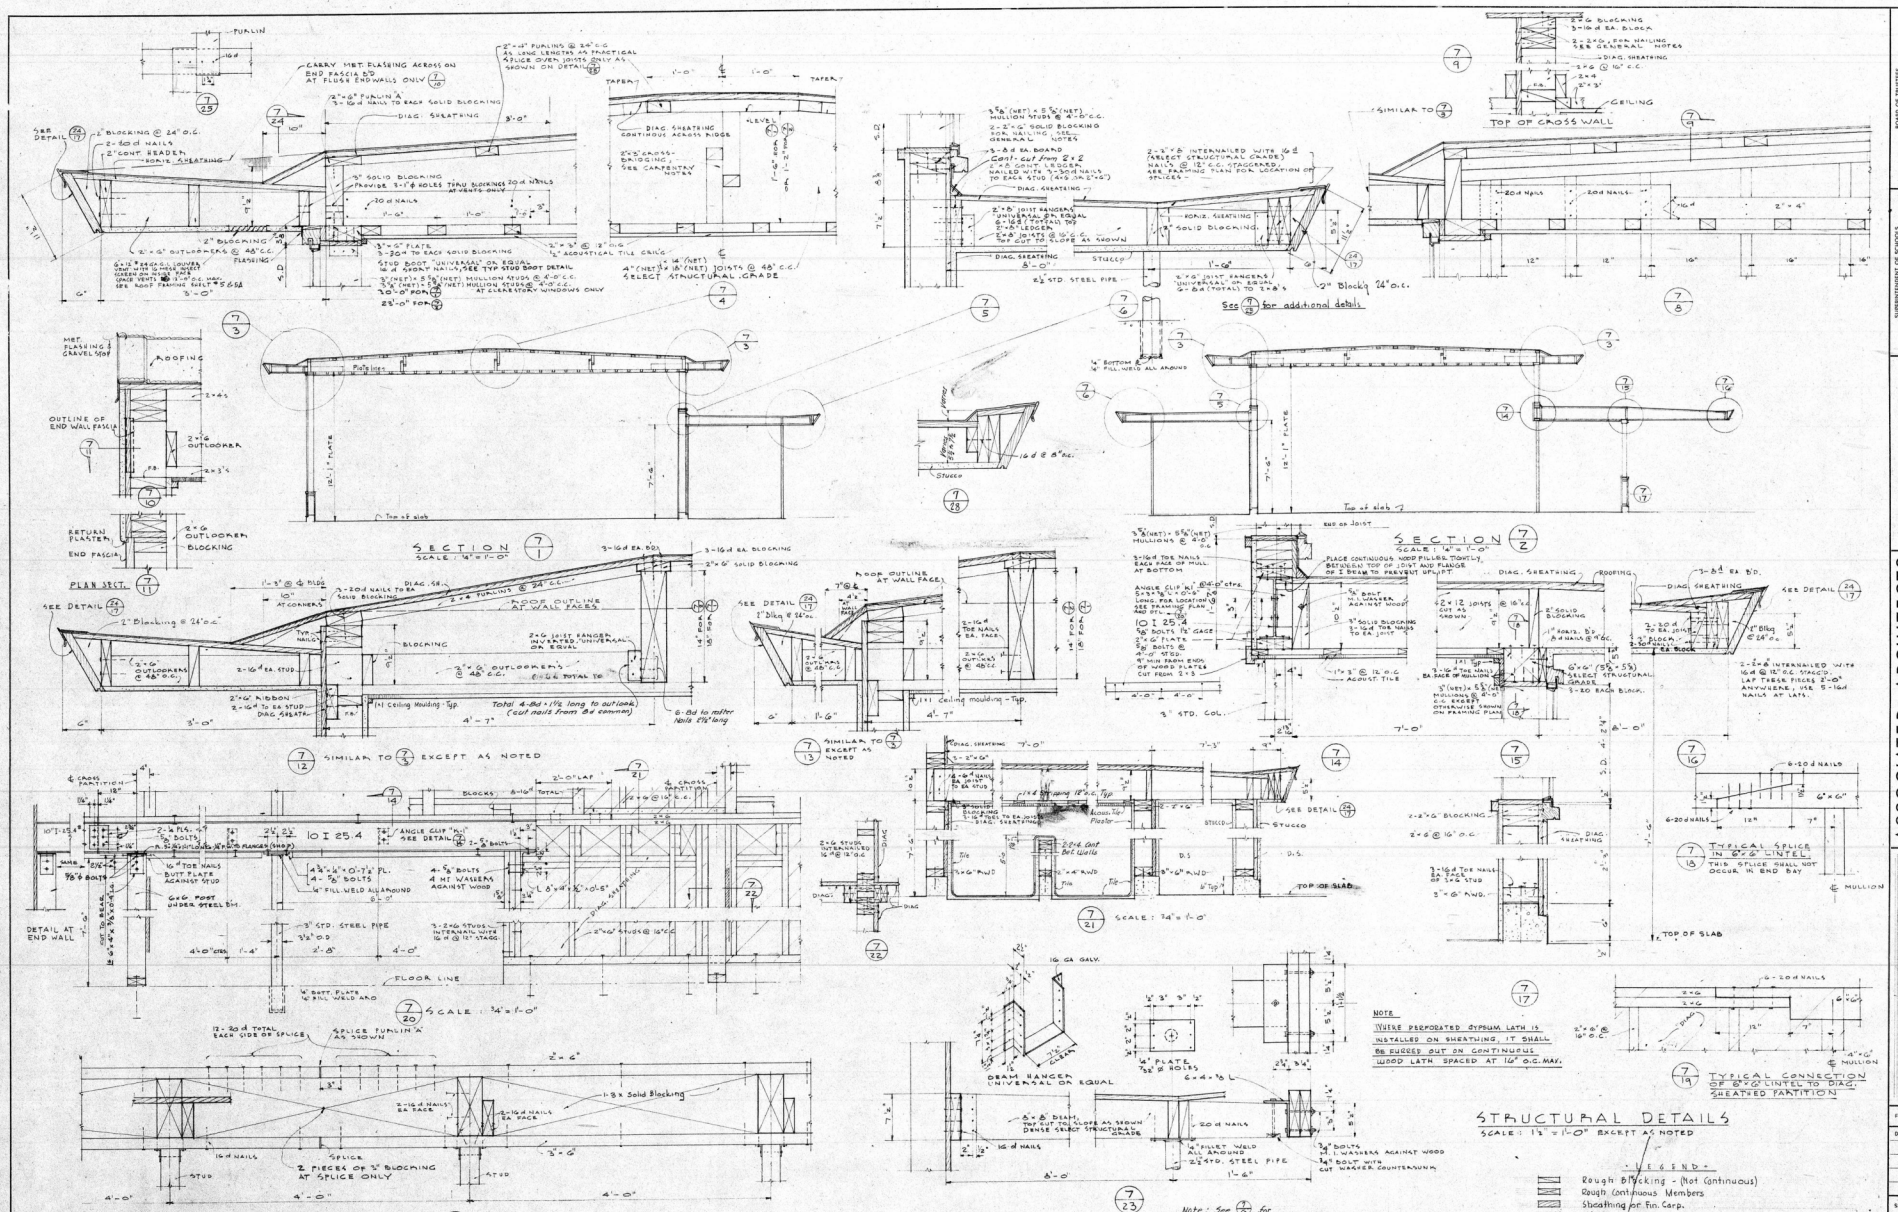

ASSOCIATED ARCHITECTS
ANDERSON & SIMONDS
REYNOLDS & WEMBERLAIN
JOHN LYON REID
3833 PIEDMONT AVE., OAKLAND 11, CALIF.
R. G. Wills ARCHITECT

BOARD OF TRUSTEES
SUPERINTENDENT OF SCHOOLS
FEB 26 1951
8711

SECTIONS

MEADOW HOMES SCHOOL

MT. DIABLO UNIFIED SCHOOL DISTRICT
CONTRA COSTA COUNTY, CALIFORNIA

FILE 50-10-T
DATE 2-15-51

SHEET H 7 OF 37 SHEETS