

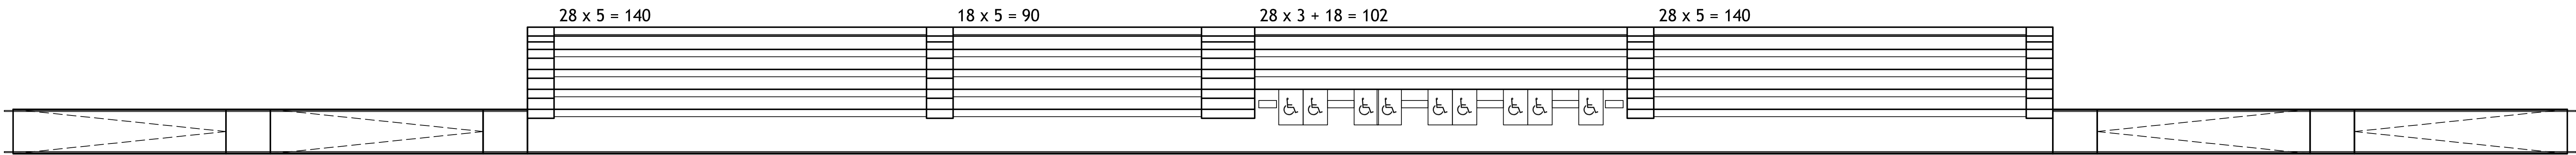
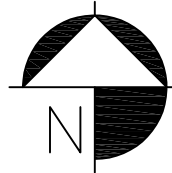




BLEACHER PLAN EXISTING
NTS

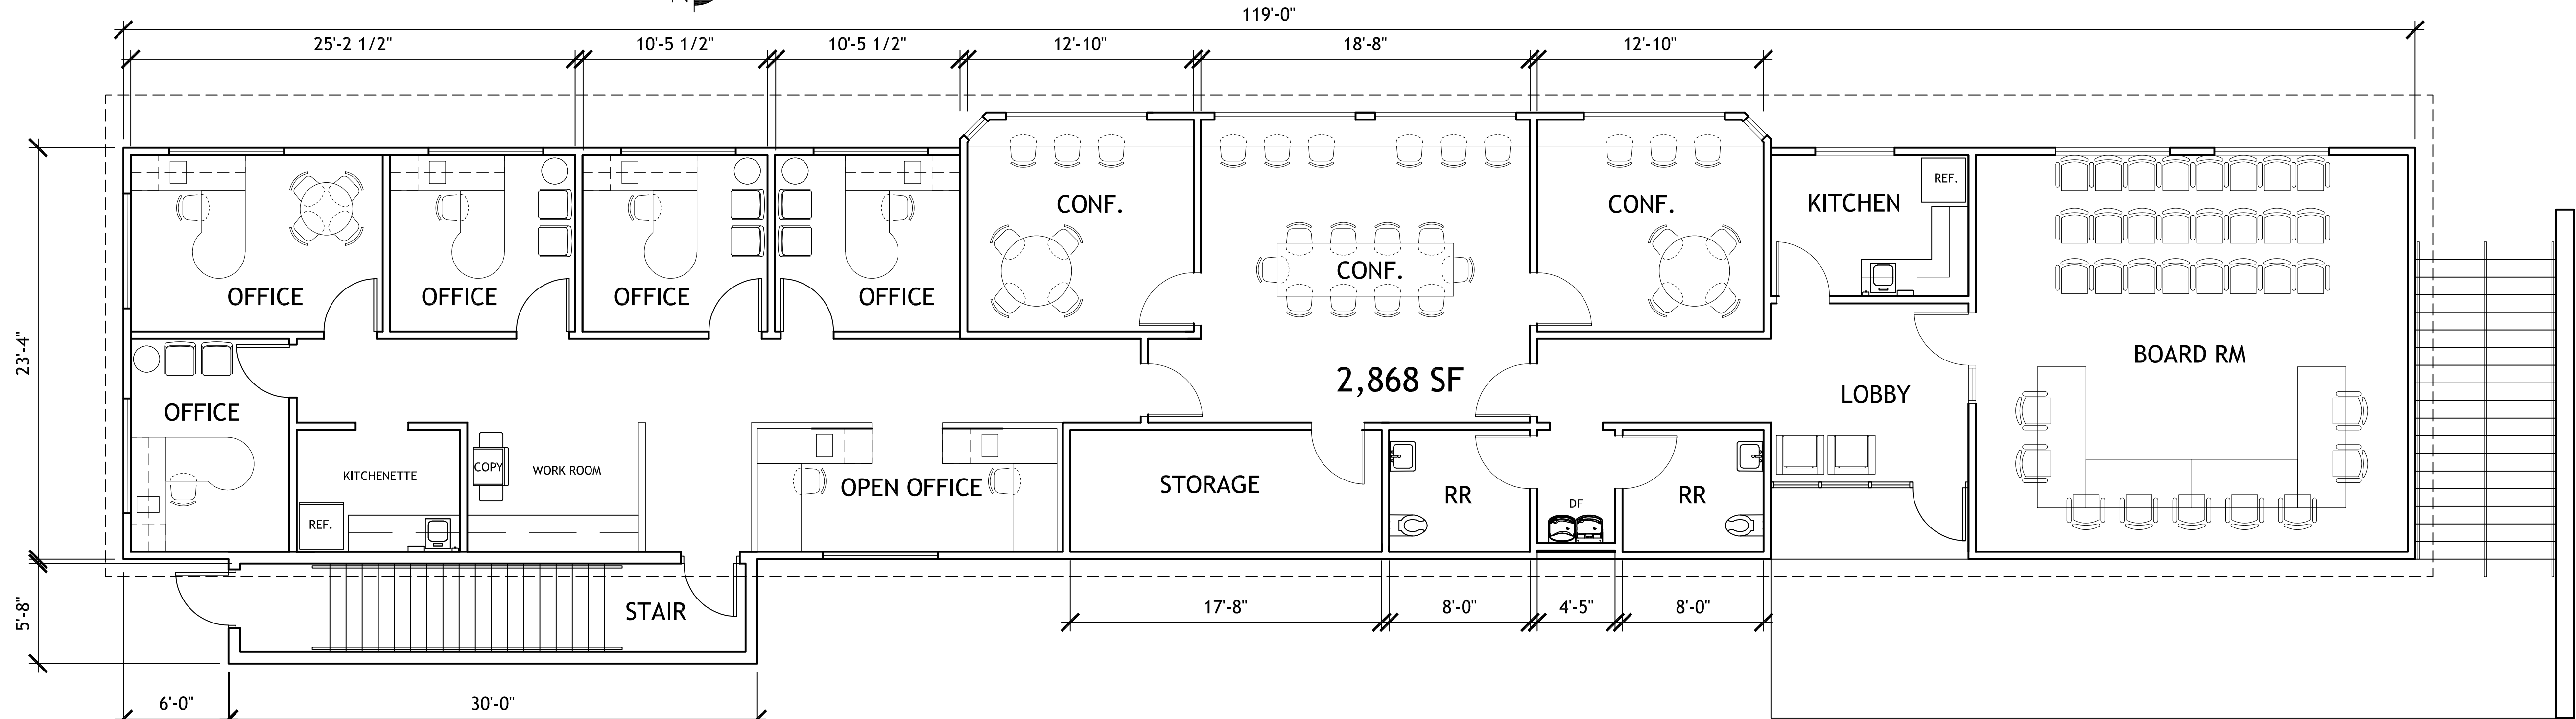

BLEACHER PLAN PROPOSED
NTS

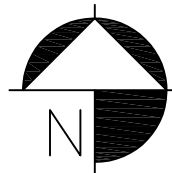

PB/LR/RR BUILDING - UPPER LEVEL
SCALE: 3/32" = 1'-0"

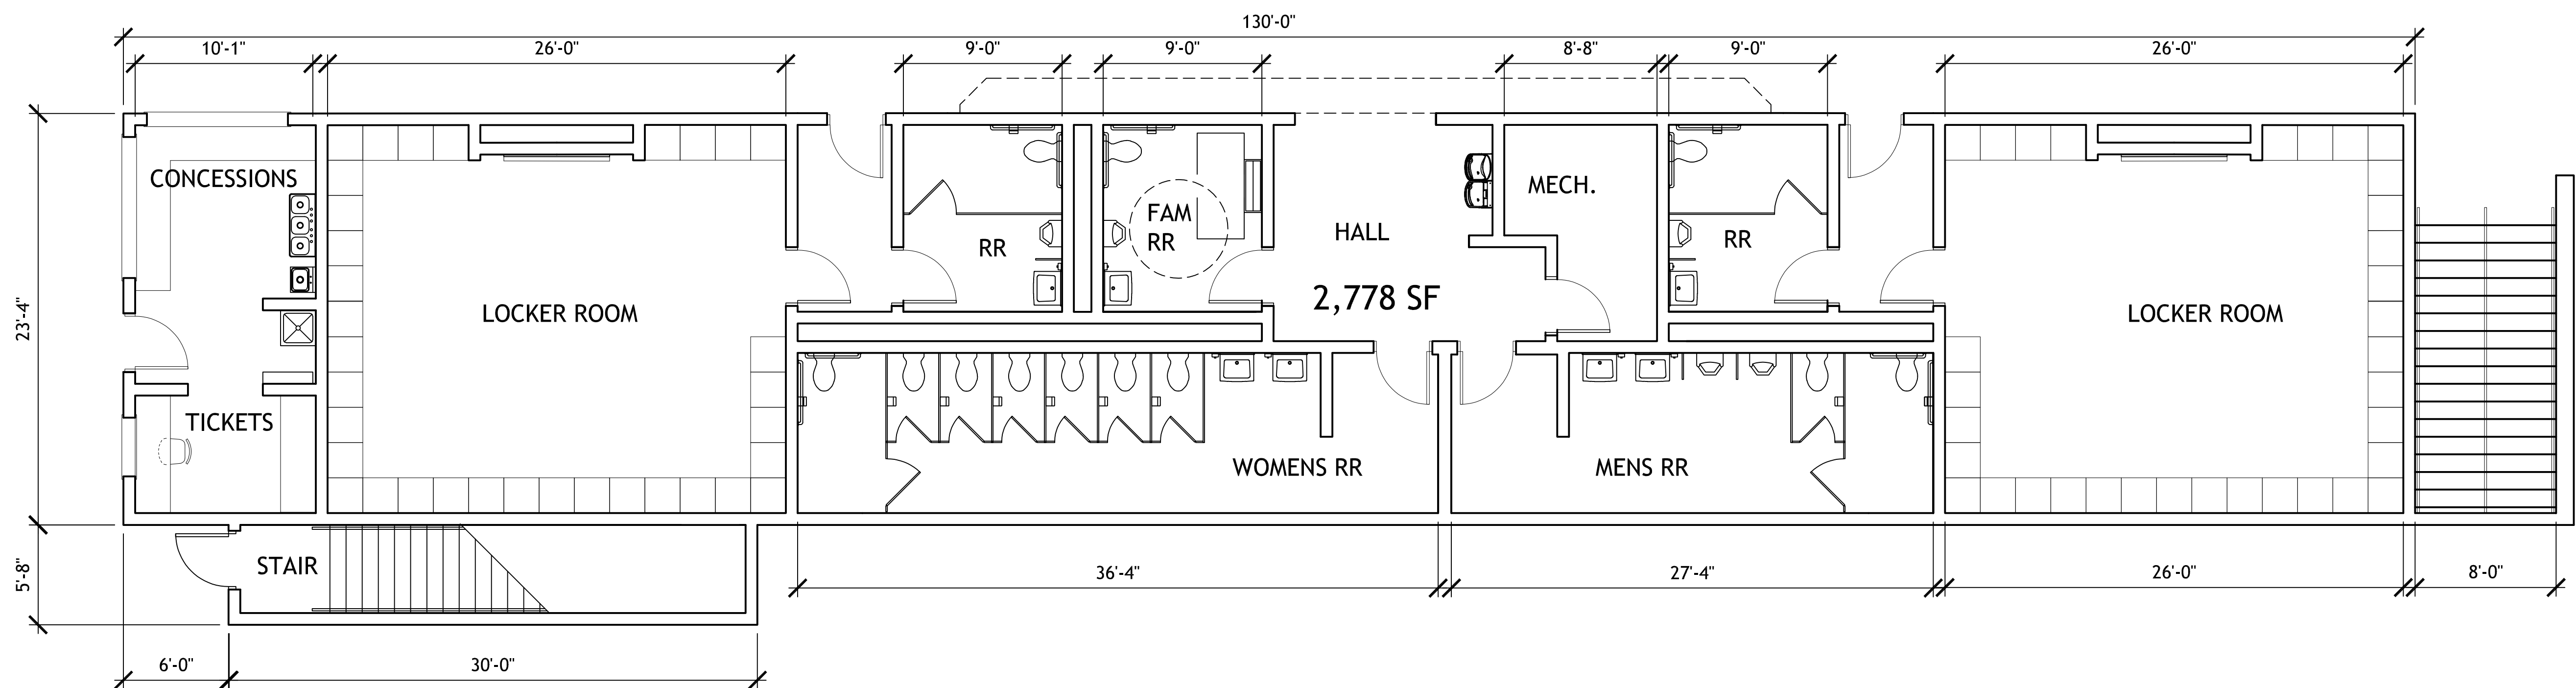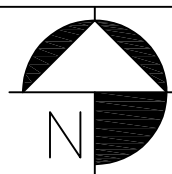

PB/LR/RR BUILDING - FIELD LEVEL
SCALE: 3/32" = 1'-0"

