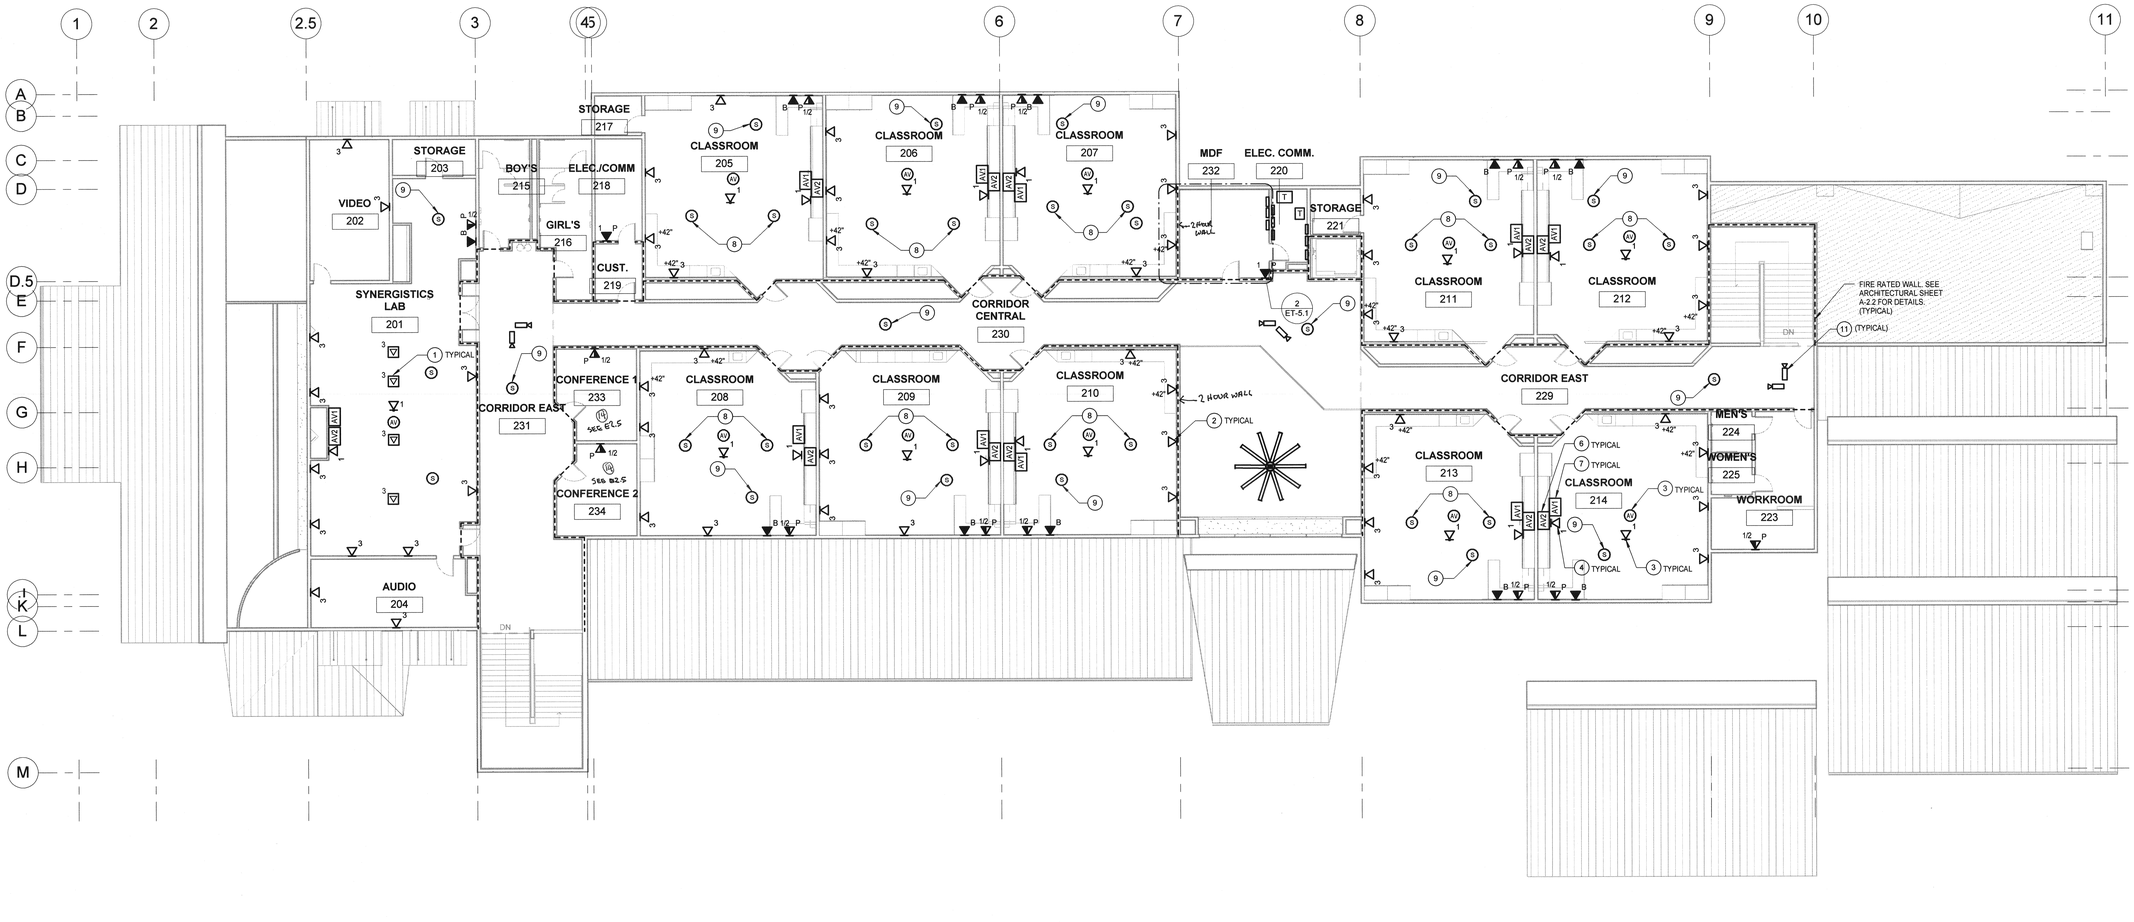

KEYNOTES

1	FLOOR MOUNTED DATA OUTLET. PROVIDE 1" CONDUIT DOWN TO TRAY ON FIRST FLOOR U.O.N.
2	WALL MOUNTED DATA OUTLET. PROVIDE 1" CONDUIT TO CABLE TRAY ON FIRST FLOOR U.O.N.
3	DATA OUTLET MOUNTED FLUSH IN CEILING AT PROJECTOR LOCATION. PROVIDE 1" CONDUIT TO CABLE TRAY. COORDINATE LOCATION WITH AV CONTRACTOR.
4	DATA OUTLET MOUNTED ON FACE OF CABINET ABOVE CABINET DOORS. PROVIDE 1" CONDUIT TO CABLE TRAY ON FIRST FLOOR U.O.N.
5	AV PROJECTOR LOCATION IN CEILING. SEE 2/ET-5.2 FOR DETAIL. PROVIDE 1 1/4" CONDUIT TO CABLE TRAY ON FIRST FLOOR U.O.N.
6	AV OUTLET MOUNTED INSIDE CABINET. SEE 2/ET-5.2 FOR DETAIL. PROVIDE 1 1/4" CONDUIT TO CABLE TRAY ON FIRST FLOOR U.O.N.
7	AV OUTLET MOUNTED ON FACE OF CABINET ABOVE LOWER CABINET DOORS. PROVIDE 1 1/4" CONDUIT TO CABLE TRAY ON FIRST FLOOR U.O.N.
8	AV SPEAKERS. SEE 2/ET-5.2 FOR DETAILS. COORDINATE LOCATION WITH AV CONTRACTOR.
9	MULTICOMM 2000 COMMUNICATION SPEAKER.
10	WALL MOUNTED STUB 1-1/4" CONDUIT INTO ACCESSIBLE CEILING SPACE. PROVIDE "J-HOOKS" EVERY 4' TO SUPPORT CABLES.
11	SEE FOR INSTALLATION. PROVIDE JUNCTION BOX AT CAMERA LOCATION. SUPPORT CCTV CABLES WITH J-HOOKS EVERY 4' TO CABLE TRAY. COORDINATE EXACT LOCATION WITH CCTV CONTRACTOR.

---- 1 HOUR WALL U.O.N. SEE ARCHITECTURAL DRAWINGS FOR ADDITIONAL INFORMATION.

1 Upper Level - Signal Plan
SCALE: 3/32" = 1'-0"

MARK FORTIE, RCDD
REGISTERED COMMUNICATIONS DISTRIBUTION DESIGNER BICSI
EXPIRES 12/31/11
Regis. No. 081432

TURPIN & RATTAN ENGINEERING, INC.
CONSULTING ENGINEERS
4719 PALM AVENUE
LA MESA, CA 91941 - 5221
619 / 466 / 6224 FAX 466 / 6233
E-MAIL: ENGINEER@TREISD.COM
TREI # 09216
10/6/2010 6:48:19 PM
C:\Documents and Settings\M.Riggs\Desktop\09216_M Riggs.rvt

REGISTERED PROFESSIONAL ENGINEER STEPHEN J. KURTZMAN 13554 Exp. 9-30-12 ELECTRICAL STATE OF CALIFORNIA
10/6/10

SPROTTE | WATSON
ARCHITECTURE | PLANNING
450 S. Melrose Dr. Suite 200, Vista, California 92081 | 760.639.4120 | www.sprottewatson.com

CAJON VALLEY MIDDLE
PHASE IV
CAJON VALLEY MIDDLE SCHOOL
395 BALLENTYNE ROAD, EL CAJON CA., 92020
CAJON VALLEY UNION SCHOOL DISTRICT

CONSULTANT

REVISIONS

APPROVALS
IDENTIFICATION STAMP
DIV. OF THE STATE ARCHITECT
OFFICE OF REGULATION SERVICES
04 110857-2
A.C. FLS SS
DATE: OCT 21 2010

DESCRIPTION
UPPER LEVEL - SIGNAL PLAN

DATE
10-13-2010

JOB #
TREI # 09216

SHEET #
E-2.6

INCREMENT 2

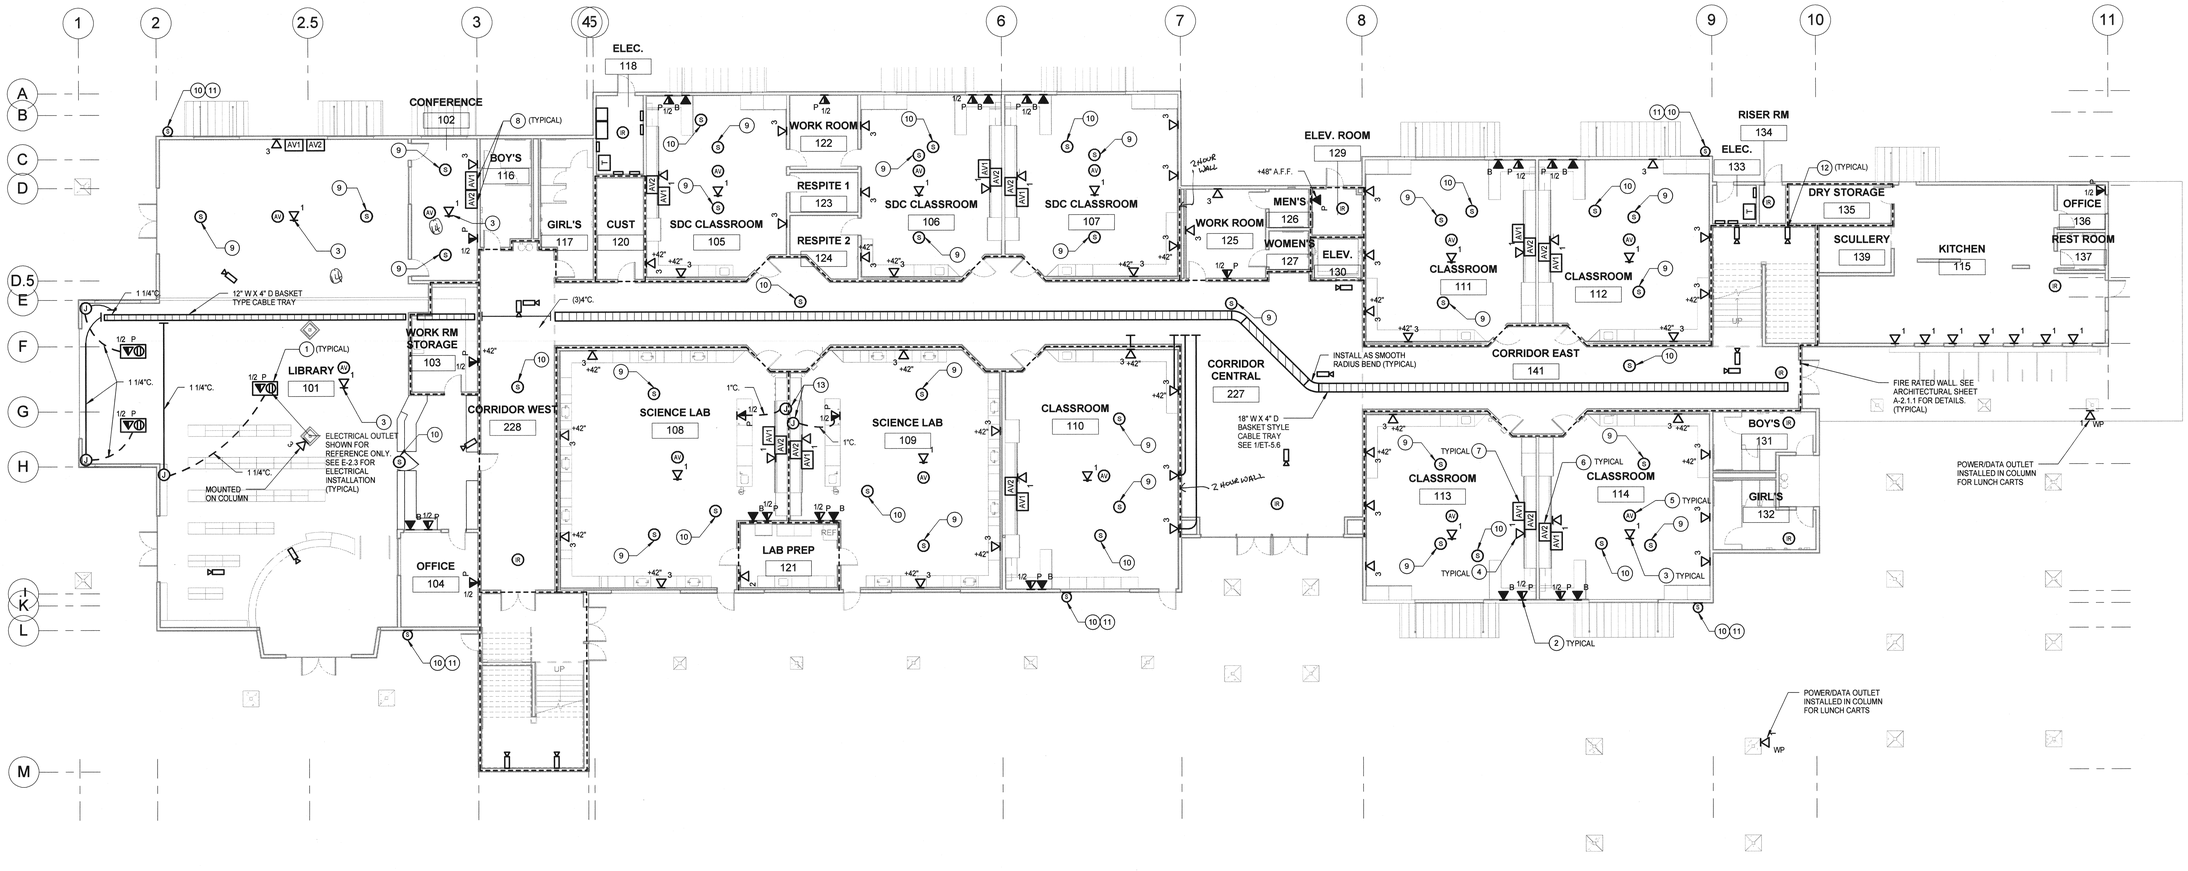

KEYNOTES

1	FLOOR MOUNTED DATA OUTLET. PROVIDE 1" CONDUIT TO CABLE TRAY ON FIRST FLOOR U.O.N.
2	WALL MOUNTED VOICE AND/OR DATA OUTLET. STUB 1" CONDUIT INTO ACCESSIBLE CEILING SPACE. PROVIDE "J-HOOKS" EVERY 4' TO CABLE TRAY TO SUPPORT CABLES.
3	DATA DROP MOUNTED FLUSH IN CEILING AT PROJECTOR LOCATION. PROVIDE "J-HOOKS EVERY 4' TO CABLE TRAY TO SUPPORT CABLES. COORDINATE LOCATION WITH AV CONTRACTOR.
4	DATA OUTLET MOUNTED ON FACE OF CABINET ABOVE CABINET DOORS. STUB 1" CONDUIT INTO ACCESSIBLE CEILING SPACE. PROVIDE "J-HOOKS" EVERY 4' TO CABLE TRAY TO SUPPORT CABLES.
5	AV PROJECTOR LOCATION IN CEILING. SEE 2/ET-5.2 FOR DETAIL. STUB 1-1/4" CONDUIT INTO ACCESSIBLE CEILING SPACE. PROVIDE "J-HOOKS" TO CABLE TRAY TO SUPPORT CABLES.
6	AV OUTLET MOUNTED INSIDE CABINET. SEE 2/ET-5.2 FOR DETAIL. STUB 1-1/4" CONDUIT INTO ACCESSIBLE CEILING SPACE. PROVIDE "J-HOOKS" EVERY 4' TO CABLE TRAY TO SUPPORT CABLES.
7	AV OUTLET MOUNTED ON FACE OF CABINET ABOVE CABINET DOORS. STUB 1-1/4" CONDUIT INTO ACCESSIBLE CEILING SPACE. PROVIDE "J-HOOKS" EVERY 4' TO CABLE TRAY TO SUPPORT CABLES.
8	WALL MOUNTED. STUB 1-1/4" CONDUIT INTO ACCESSIBLE CEILING SPACE. PROVIDE "J-HOOKS" EVERY 4' TO SUPPORT CABLES.
9	AV SPEAKERS. SEE 2/ET-5.2 FOR DETAILS. COORDINATE LOCATION WITH AV CONTRACTOR.
10	MULTICOMM 2000 COMMUNICATION SYSTEM SPEAKERS.
11	EXTERIOR SPEAKERS MOUNTED AT +18'.
12	SEE FOR INSTALLATION. PROVIDE JUNCTION BOX AT CAMERA LOCATION. SUPPORT CCTV CABLES WITH J-HOOKS EVERY 4' TO CABLE TRAY. COORDINATE EXACT LOCATION WITH CCTV CONTRACTOR.
13	STUB 1" CONDUIT INTO ACCESSIBLE CEILING SPACE. PROVIDE 'J-HOOK' SUPPORTS EVERY 6' TO CABLE TRAY.

(AV) EXISTING ASSISTIVE LISTENING SYSTEM ON SITE. FOR ROOMS 101, 102, 233, 234. ALS PER SPEC SECTION 16820. MIN. OF 2 RECEIVERS.

---- 1 HOUR WALL U.O.N. SEE ARCHITECTURAL DRAWINGS FOR ADDITIONAL INFORMATION.

1 Lower Level - Signal Plan
SCALE: 3/32" = 1'-0"

MARK FORTIE, RCDD
REGISTERED COMMUNICATION DISTRIBUTION DESIGNER BICSI
EXPIRES 12/31/11
Regis. No. 081432

TURPIN & RATTAN
ENGINEERING, INC.
CONSULTING ENGINEERS
4719 PALM AVENUE
LA MESA, CA 91941 - 5221
619 / 466 / 5224 FAX 466 / 6233
E-MAIL: ENGINEER@TREISD.COM
TREI # 09216
10/6/2010 8:48:15 PM
C:\Documents and Settings\M.Riggs\Desktop\09216_M.Riggs.rvt

REGISTERED PROFESSIONAL ENGINEER STEPHEN J. NURTJAHN 13554 Exp. 9-30-12 CIVIL STATE OF CALIFORNIA
10/6/10

SPROTTE | WATSON
ARCHITECTURE | PLANNING
450 S. Melrose Dr. Suite 200 Vista, California 92081 | 760.639.4120 | www.sprottewatson.com

CAJON VALLEY MIDDLE
PHASE IV
CAJON VALLEY MIDDLE SCHOOL
395 BALLENTYNE ROAD, EL CAJON CA., 92020
CAJON VALLEY UNION SCHOOL DISTRICT

CONSULTANT

REVISIONS

APPROVALS

IDENTIFICATION STAMP
DIV. OF THE STATE ARCHITECT
OFFICE OF REGULATION SERVICES
04 110857-2
A FLS SS
DATE: OCT 21 2010

DESCRIPTION
LOWER LEVEL - SIGNAL PLAN

DATE
10-13-2010

JOB #
TREI # 09216

SHEET #
E-2.5

INCREMENT 2