

ADDENDUM #4

FROM : ARCHITECTNICA
555 W. BENJAMIN HOLT DRIVE
SUITE 423
STOCKTON, CA 95207
(209) 952-5850 FAX (209) 952-2442

PROJECT: Bridge Classroom Portable at Woodbridge ES
Lodi Unified School District

LOCATION : Woodbridge ES, 1290 Lilac St, Lodi, CA 95242

REF. # : ARCH PROJ. No. 2025-03
District Project No. 2600-4402-942-26
DSA FILE # 39-50
DSA APPL. 02-123435
PTN: 68686-283

OPSC NO. : n/a

OWNER : Lodi Unified School District
1305 East Vine Street
Lodi, CA 95240

DATE : October 23, 2025

NOTICE TO ALL BIDDERS

IT IS THE PURPOSE AND INTENT OF THIS ADDENDUM TO MODIFY AND/OR CLARIFY THE DRAWINGS AND SPECIFICATIONS FOR THIS PROJECT AND THIS ADDENDUM SHALL BECOME A PART OF THE CONTRACT DOCUMENTS. THESE CHANGES AND/OR INTERPRETATIONS SHALL BE INCORPORATED INTO YOUR BID.

REFER TO PROJECT PLANS AND SPECIFICATIONS PREPARED BY ARCHITECTNICA, DSA APPROVED SEPTEMBER 2, 2025

ITEM 1 Pelican EMS

Connect the new HVAC unit on the building to the existing site Pelican EMS System per the attached Pelican controls details on attached sheet M1.0. Provide the necessary data drop with POE iP cabling as called for in the details. Confirm proper operation and connectivity prior to turning building over to the school district for their use.

ADDENDUM #4

ITEM 2 RFI QUESTIONS DUE DATE

Existing Site Drawings for Woodbridge are available at the enclosed link:
[Woodbridge ES - Existing Drawings](#)

END OF ADDENDUM #4




ARCHITECTURICA

By



Timothy Dearborn, AIA
Architect

Attachments: M1.0 – Pelican EMS Details

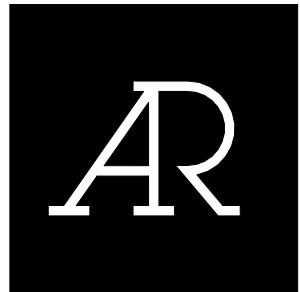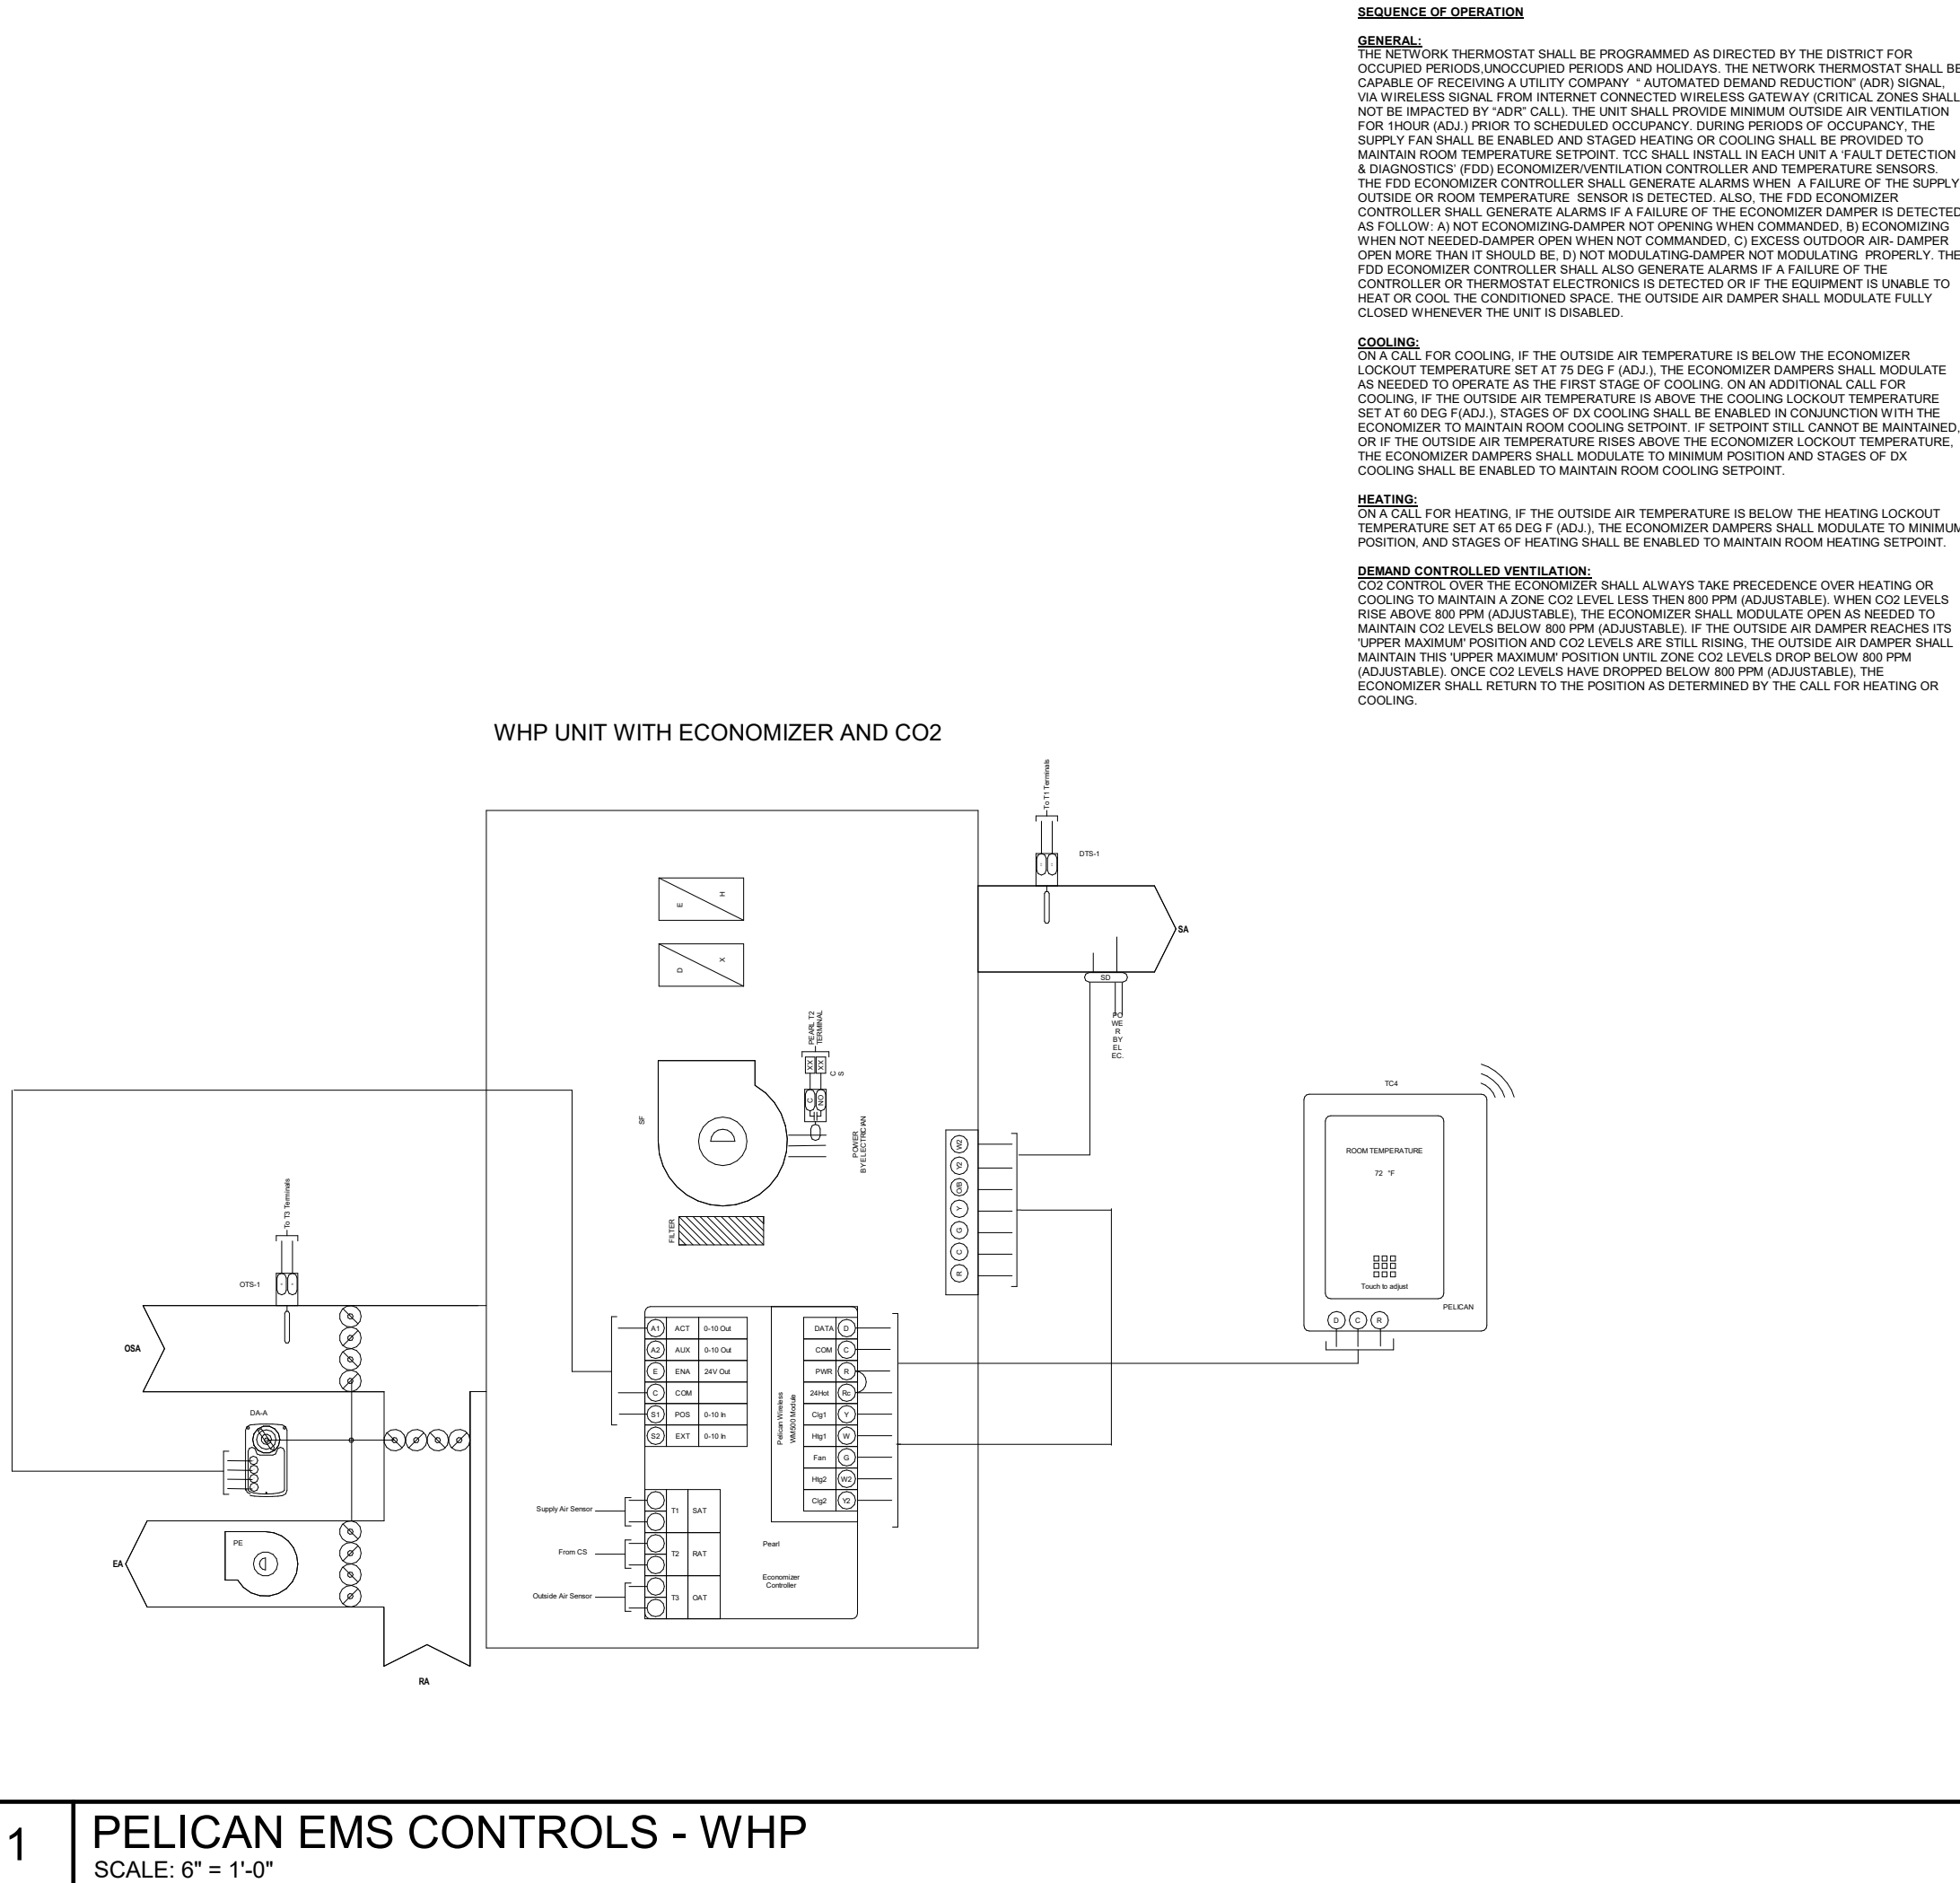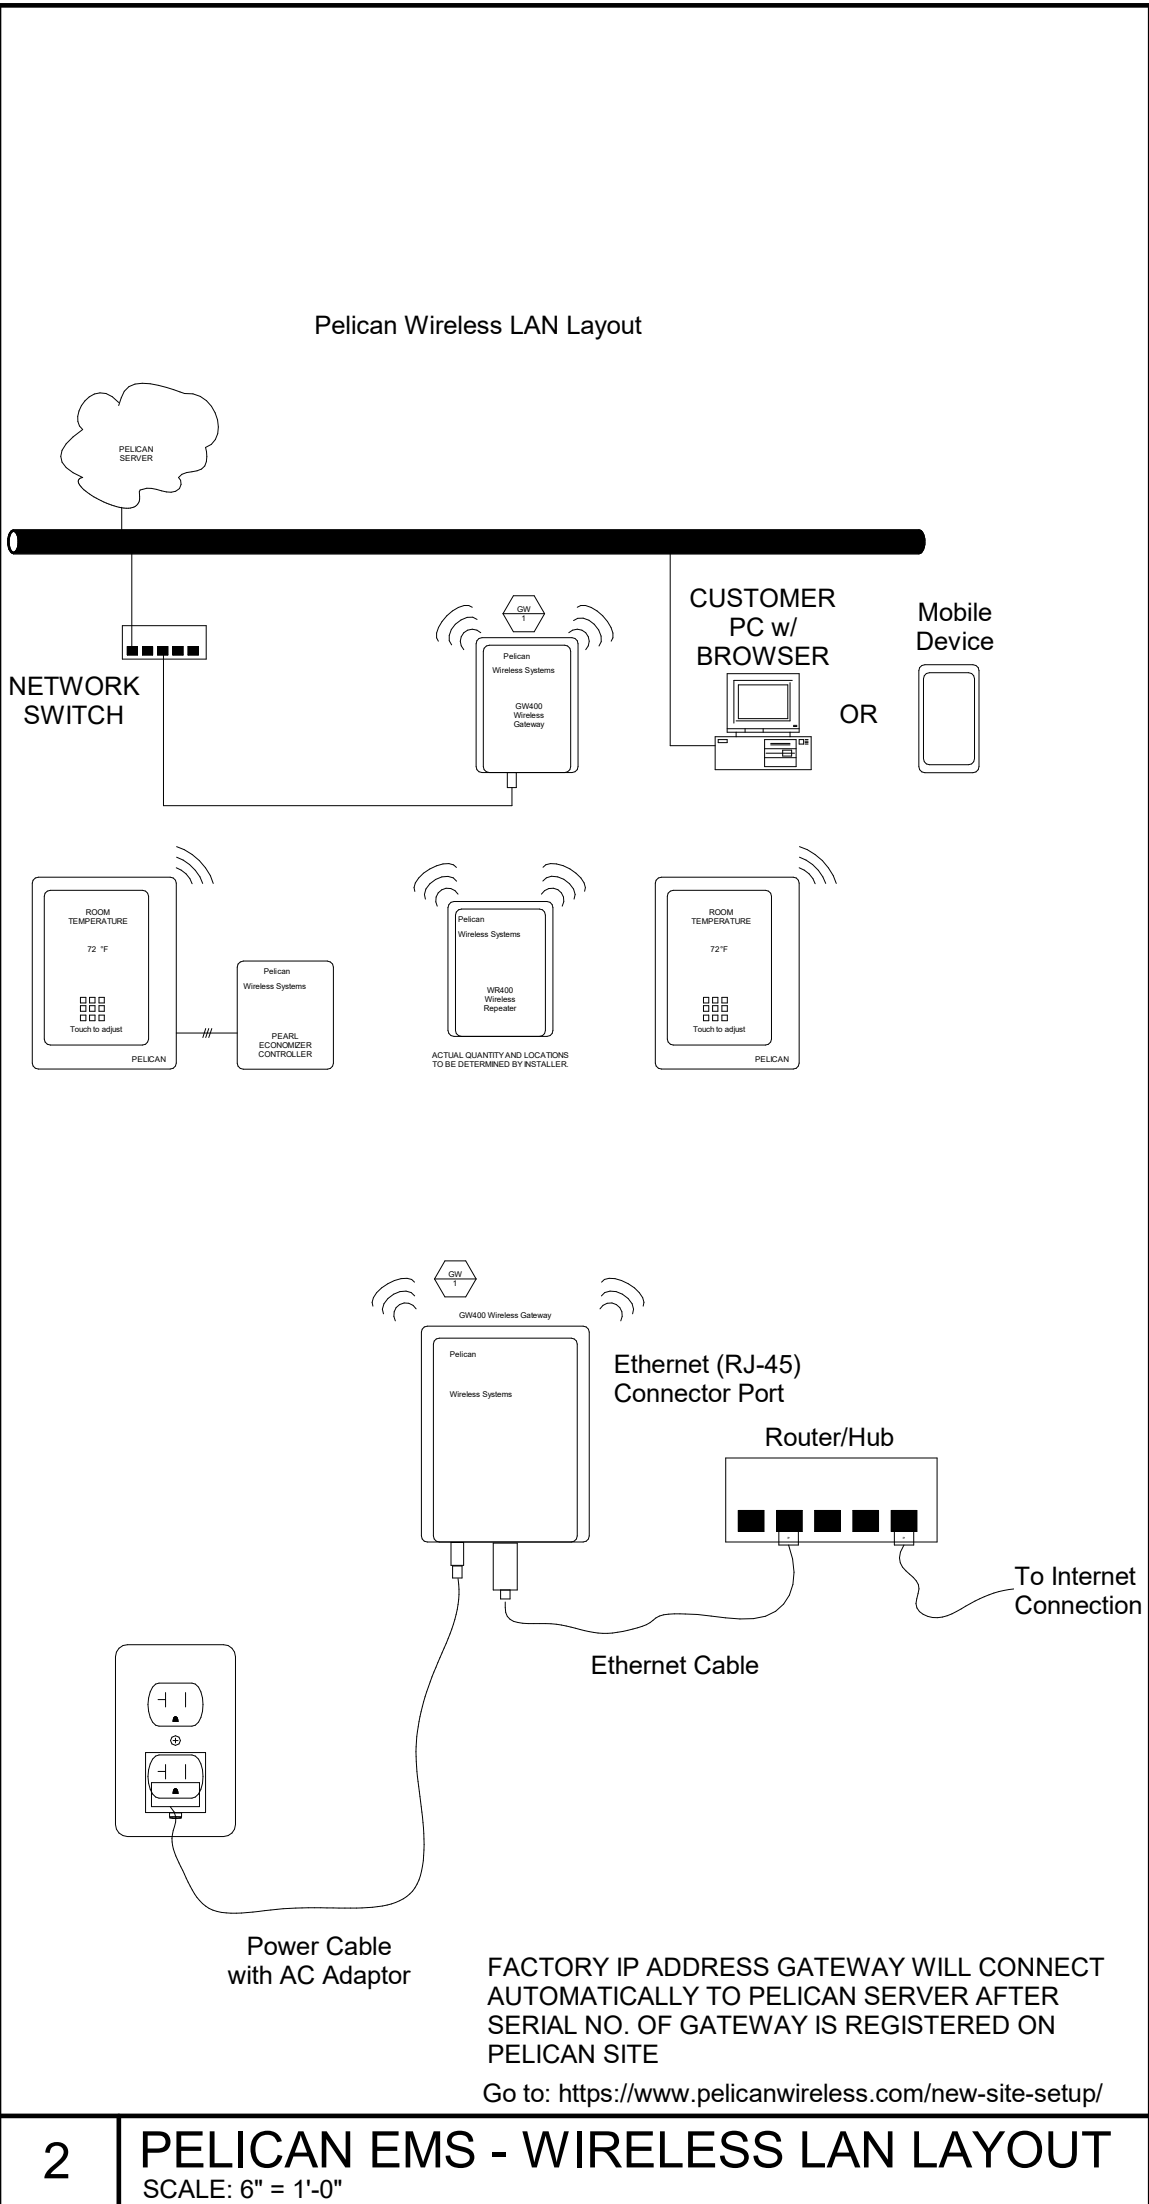

ARCHITECHNICA

555 West Benjamin Holt Drive, Suite 423
Stockton, California 95207
P: (209) 952-5850
F: (209) 952-2442
E: hello@architechnica.net

www.architechnica.net



© 2025 ARCHITECHNICA

CONSULTANT



WOODBIDGE
ELEMENTARY

1290 LILAC ST,
LODI, CA 95242

LODI UNIFIED SCHOOL
DISTRICT

REVISIONS	

PROJECT NO: 2025-03
ISSUE SET: ADDENDA 4
ISSUE DATE: 10/22/2025
DRAWN BY: TLD

PELICAN EMS
DETAILS

M1.0