





SITE PLAN

| NO. | MATERIAL | TYPE  | GATE OPENING | GATE     |         |        | FUNCTION        | DETAIL    |
|-----|----------|-------|--------------|----------|---------|--------|-----------------|-----------|
|     |          |       |              | WIDTH    | HEIGHT  | PR/SGL |                 |           |
| GE1 | D.M.     | SWING | EXIST.       | EXIST.   | EXIST.  | EXIST. | (E)*EGRESS      | NOTE 1    |
| GE2 | D.M.     | SWING | EXIST.       | EXIST.   | EXIST.  | EXIST. | (E) SERVICE     | NOTE 2    |
| G01 | D.M.     | SWING | 22' - 0"     | 11' - 0" | 6' - 0" | PR     | SERVICE         | 12 / A110 |
| G02 | D.M.     | SWING | 4' - 0"      | 4' - 0"  | 6' - 0" | SGL    | SERVICE w/ EXIT | 4 / A111  |
| G03 | D.M.     | SWING | 4' - 0"      | 4' - 0"  | 6' - 0" | SGL    | SERVICE w/ EXIT | 4 / A111  |
| G04 | D.M.     | SWING | 8' - 0"      | 4' - 0"  | 6' - 0" | PR     | SERVICE         | 3 / A110  |
| G05 | D.M.     | SWING | 4' - 0"      | 4' - 0"  | 6' - 0" | SGL    | SERVICE         | 2 / A110  |
| G06 | D.M.     | SWING | 4' - 0"      | 4' - 0"  | 6' - 0" | SGL    | *EGRESS         | 4 / A111  |

ABBREVIATIONS  
D.M. = DECORATIVE METAL  
PR = PAIR  
SGL = SINGLE

NOTES  
1. EXISTING EGRESS GATE PER DSA A# 02-116322, OPERATION TO REMAIN UNALTERED.  
2. EXISTING SERVICE GATE PER DSA A# 02-116322, OPERATION TO REMAIN UNALTERED.

GENERAL NOTES

- CONCRETE FENCE POST FOOTINGS SHALL NOT ENCROACH INTO PUBLIC RIGHT OF WAY.
- CONTRACTOR SHALL PROTECT IMPROVEMENTS WITHIN THE PUBLIC RIGHT-OF-WAY FROM DAMAGE DURING CONSTRUCTION ACTIVITIES.
- CONTRACTOR SHALL OBTAIN AN ENCROACHMENT PERMIT BEFORE PERFORMING ANY WORK OR REPAIRS WITHIN THE CITY RIGHT-OF-WAY.
- ANY WORK OR REPAIRS WITHIN THE CITY RIGHT-OF-WAY SHALL BE PER CITY OF MERCED STANDARDS.
- CONTRACTOR SHALL MODIFY, REPAIR AND ADJUST (E) IRRIGATION SYSTEM TO ENSURE PROPER IRRIGATION COVERAGE TO (E) MODIFIED TURF AREAS.
- CONTRACTOR SHALL REPLACE AND/OR REPAIR ANY DAMAGED IRRIGATION, OR TURF AREAS DISTURBED DURING THE COURSE OF CONSTRUCTION.
- CONTRACTOR TO FIELD VERIFY ALL DIMENSIONS AND SITE CONDITIONS PRIOR TO SUBMITTING THEIR BID
- MODIFY IRRIGATION PIPING AND SPRAY HEADS AS NEEDED FOR LANDSCAPE ADJUSTMENTS, FENCING INSTALLATION, AND/OR CONCRETE MOWSTRIP

LEGEND

- (E) DECORATIVE METAL FENCE TO REMAIN
- (E) CHAINLINK FENCE TO REMAIN
- PROPOSED 6" DECORATIVE METAL FENCE (BLACK), SEE 2 / A111
- GATE DESIGNATION
- (E) BUILDING, NO WORK
- NEW CONCRETE PAVING PER SPECIFICATIONS
- ALTERNATE: NEW CONCRETE AS INDICATED
- EXISTING 22'-0" FIRE LANE PER DSA #02-116322
- EXISTING PATH OF EMERGENCY EGRESS PER DSA #02-116322
- EXISTING ACCESSIBLE PATH OF TRAVEL PER DSA #02-116322
- (E) FH
- EXISTING FIRE HYDRANT

KEYNOTES

- 1.01 ALTERNATE NO. 1: 18" CONCRETE MOW STRIP AT NEW FENCING, SEE 1/A110 FOR ADDITIONAL INFORMATION
- 1.02 ALTERNATE NO. 2: CONCRETE PAVING BETWEEN MOWSTRIP & SIDEWALK, SEE 1/A110 FOR ADDITIONAL INFORMATION
- 2.17 EXISTING DECORATIVE METAL GATE TO REMAIN
- 2.18 EXISTING DECORATIVE METAL FENCE TO REMAIN
- 2.21 EXISTING ACCESSIBLE PARKING LOT ENTRANCE TOW-AWAY SIGN (DSA A# 02-116322)
- 2.78 REMOVE EXISTING CHAIN LINK FENCING SYSTEM (FABRIC, RAILS, POSTS & FOOTING)
- 2.81 EXISTING FENCE POSTS WITHIN CONCRETE PAVING; POSTS TO BE CUT FLUSH WITH EXISTING CONCRETE & GROUT FILLED
- 10.61 KNOX BOX, EMERGENCY SERVICES KEY STORAGE
- 32.63 REMOVE EXISTING CHAIN LINK FABRIC AND GATES. INSTALL DM FENCING OVER EXISTING FENCE POSTS. SEE 20 / A110
- 32.66 6'-0" FT HIGH, BLACK DECORATIVE METAL FENCING. SEE 2 / A111


IDENTIFICATION STAMP  
DIV. OF THE STATE ARCHITECT  
APP: 02-123701 INC:  
REVIEWED FOR  
SS ☐ FLS ☒ ACS ☒  
DATE: 10/14/2025

Teter, Inc. expressly reserves its common law copyright and other property rights in these plans. This document, the ideas and designs incorporated herein, as an instrument of professional service, is not to be used for any other project without prior written authorization.

| MARK | DATE     | DESCRIPTION   |
|------|----------|---------------|
| A    | 10/07/25 | DSA SUBMITTAL |



**TETER, INC.**  
FRESNO HEADQUARTERS  
VISALIA | BAKERSFIELD | MODESTO | SAN LUIS OBISPO  
ARCHITECTS ENGINEERS CONNECTED

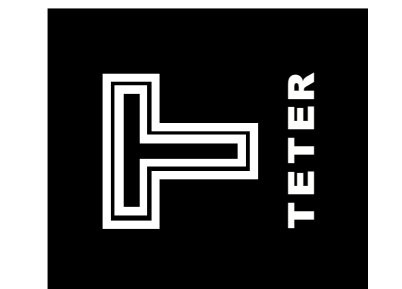


MERCED CITY SCHOOL DISTRICT  
NEW PERIMETER FENCING  
JOHN C. FREMONT ELEMENTARY  
MERCED, CA  
DRAWING TITLE  
SITE PLAN

PROJECT NO.


24-13173.01

DRAWING



A100

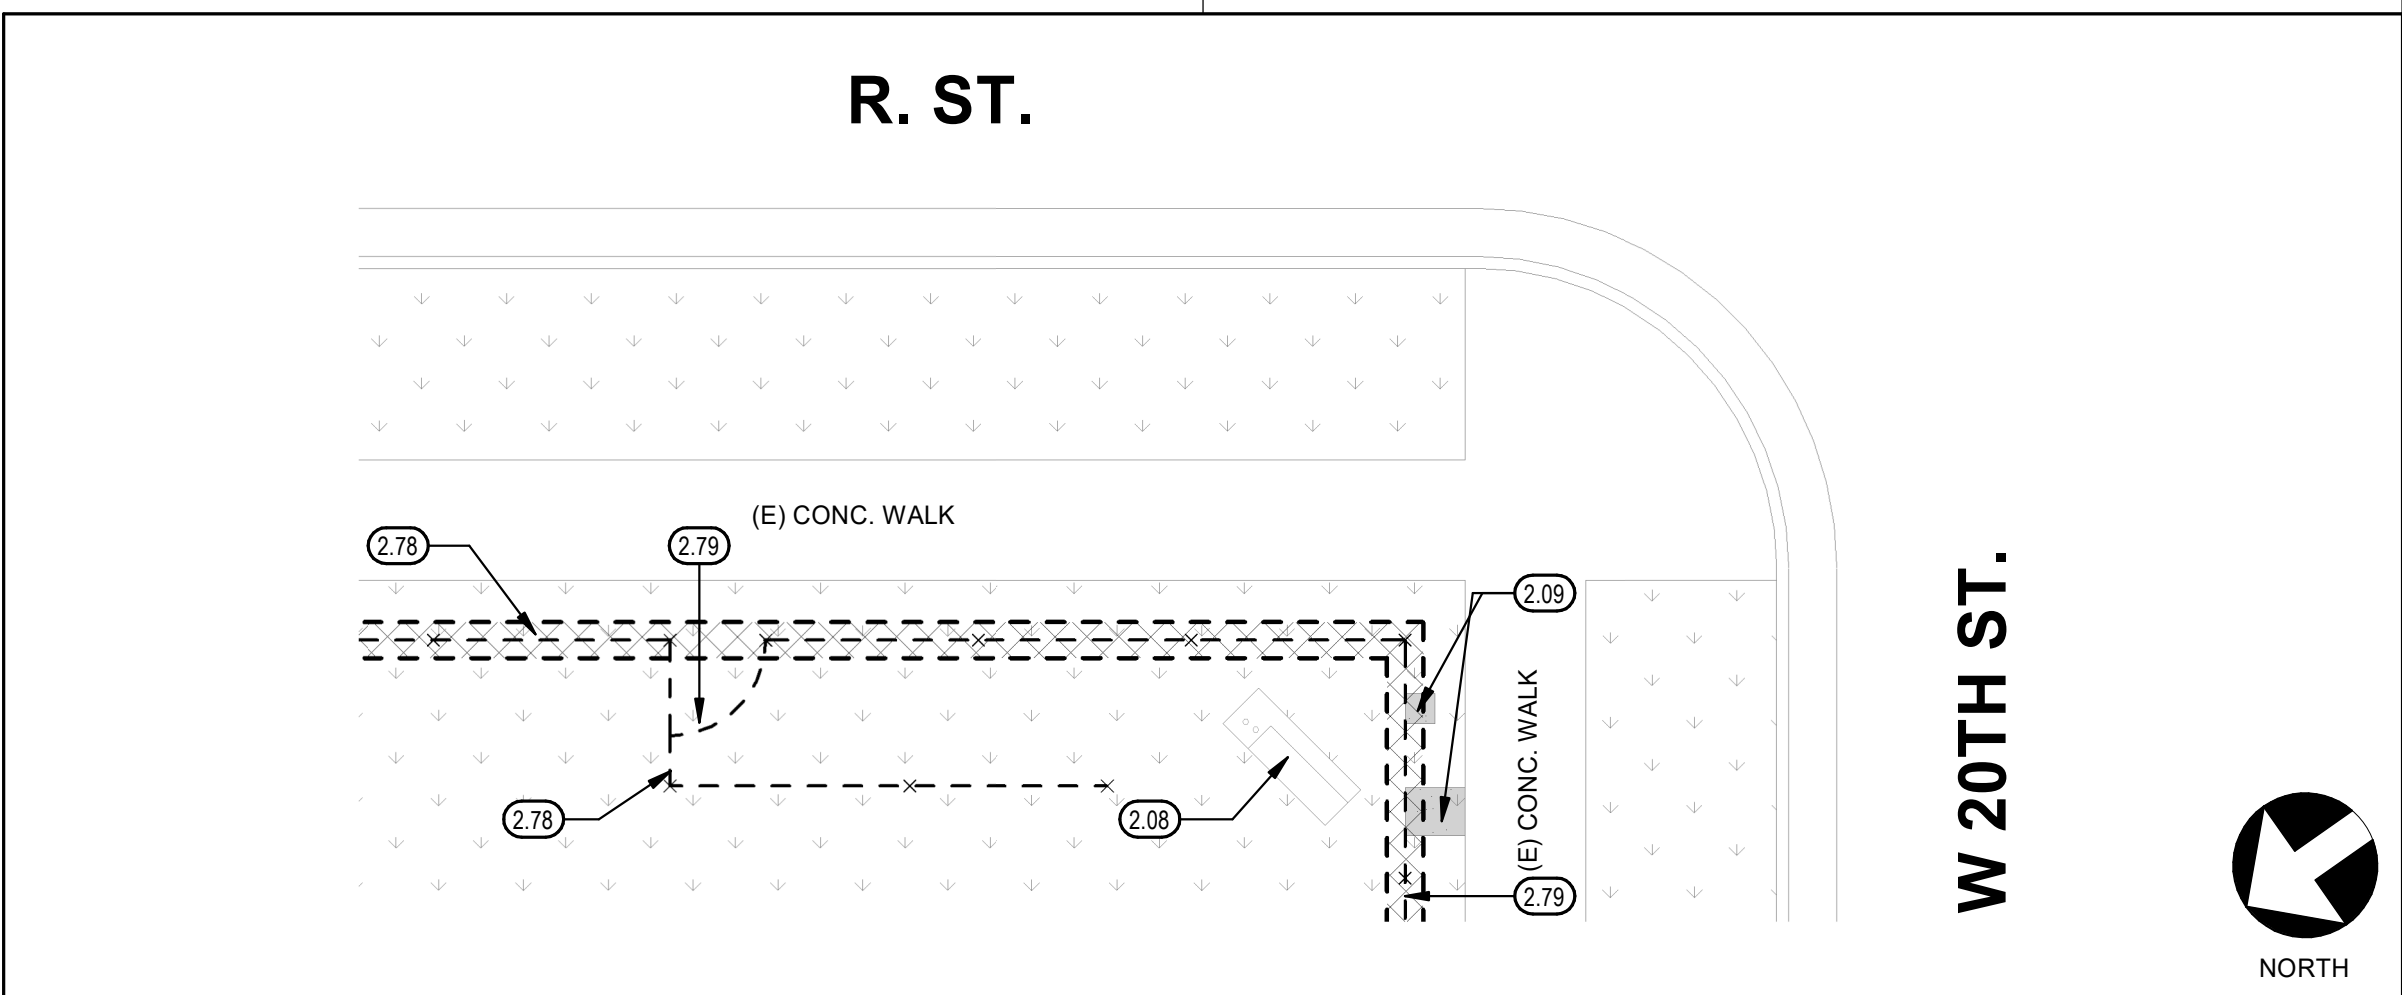


DEMO ENLARGED SITE PLAN 1/8" = 1'-0" 13

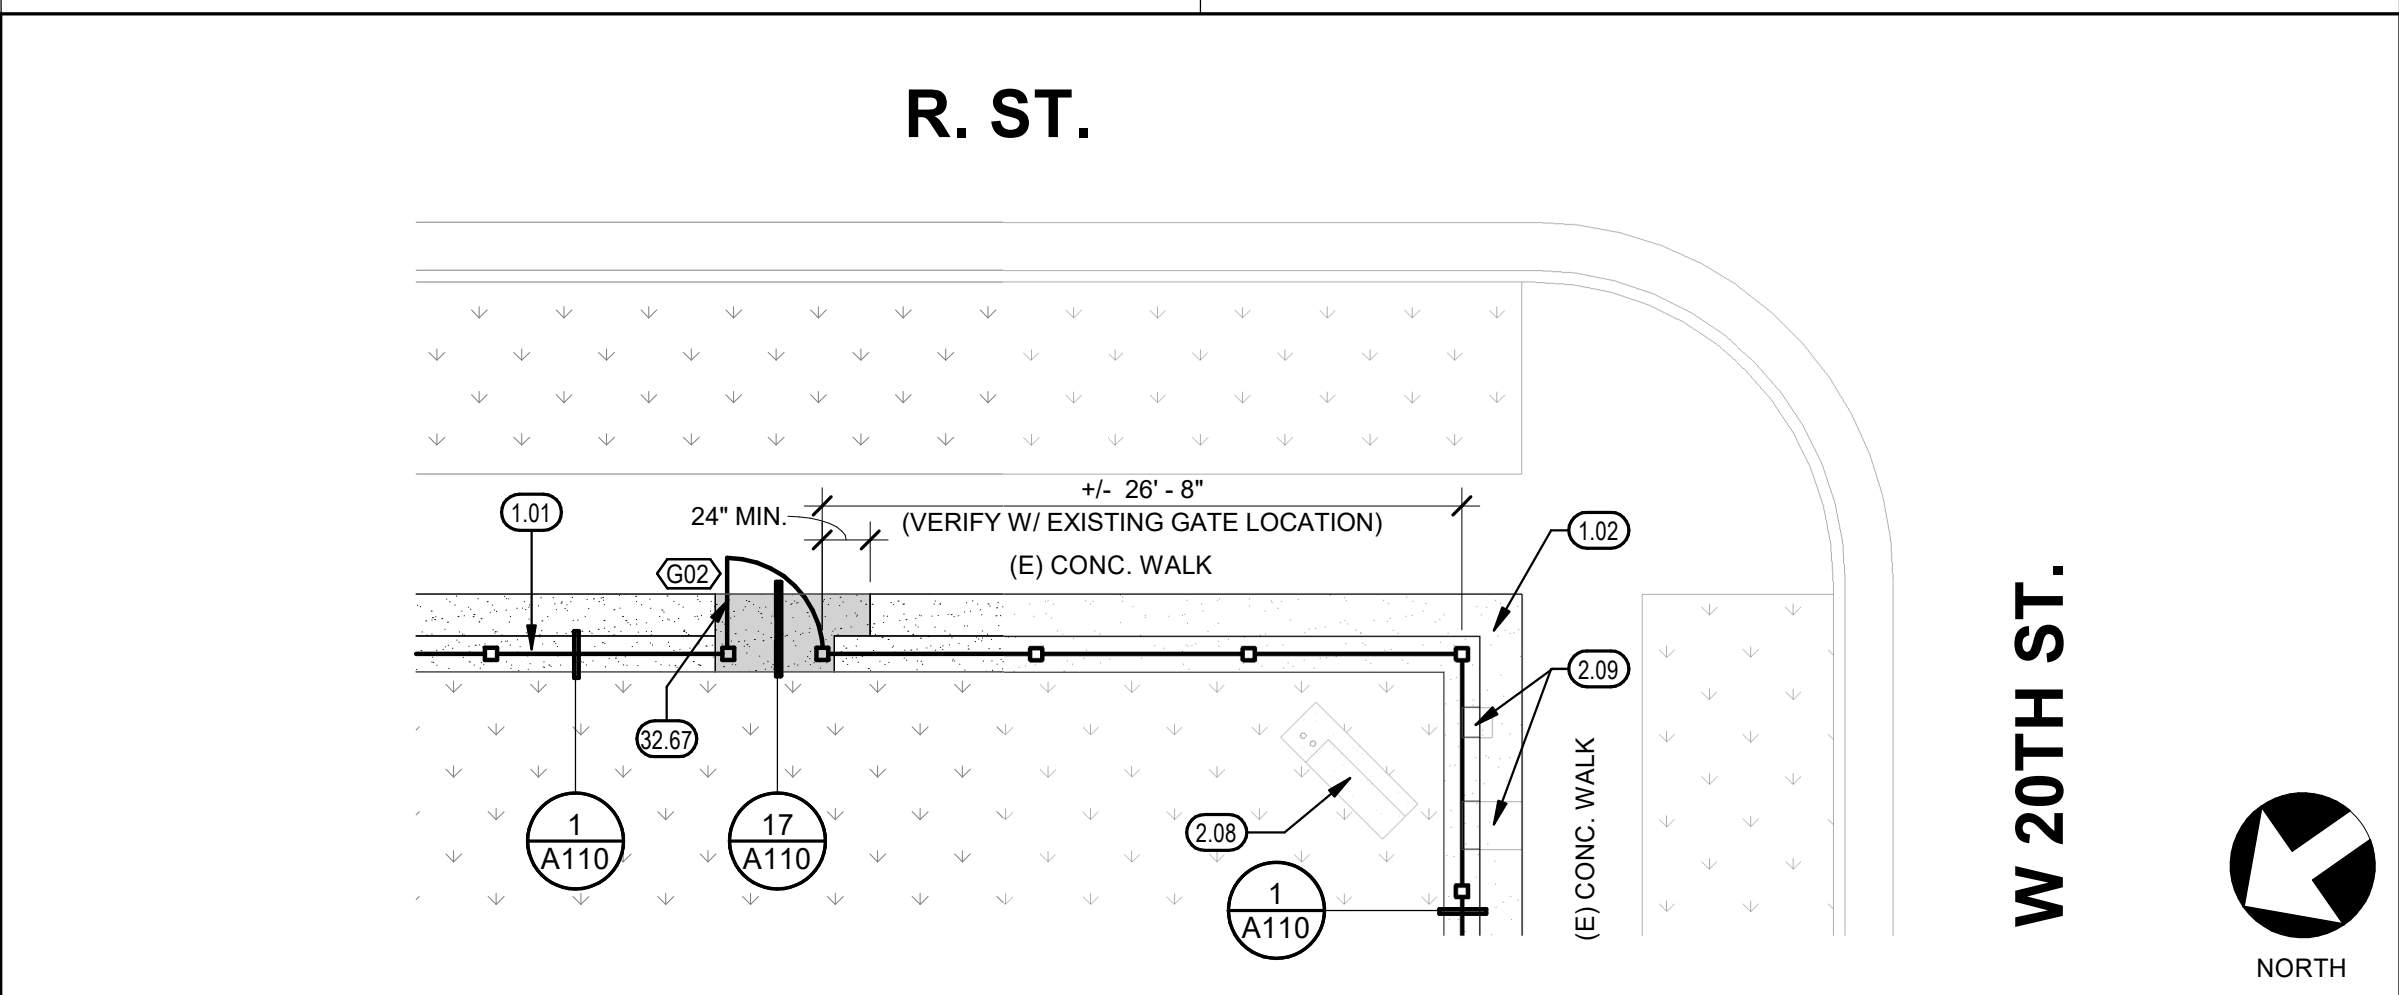



ENLARGED SITE PLAN 1/8" = 1'-0" 5

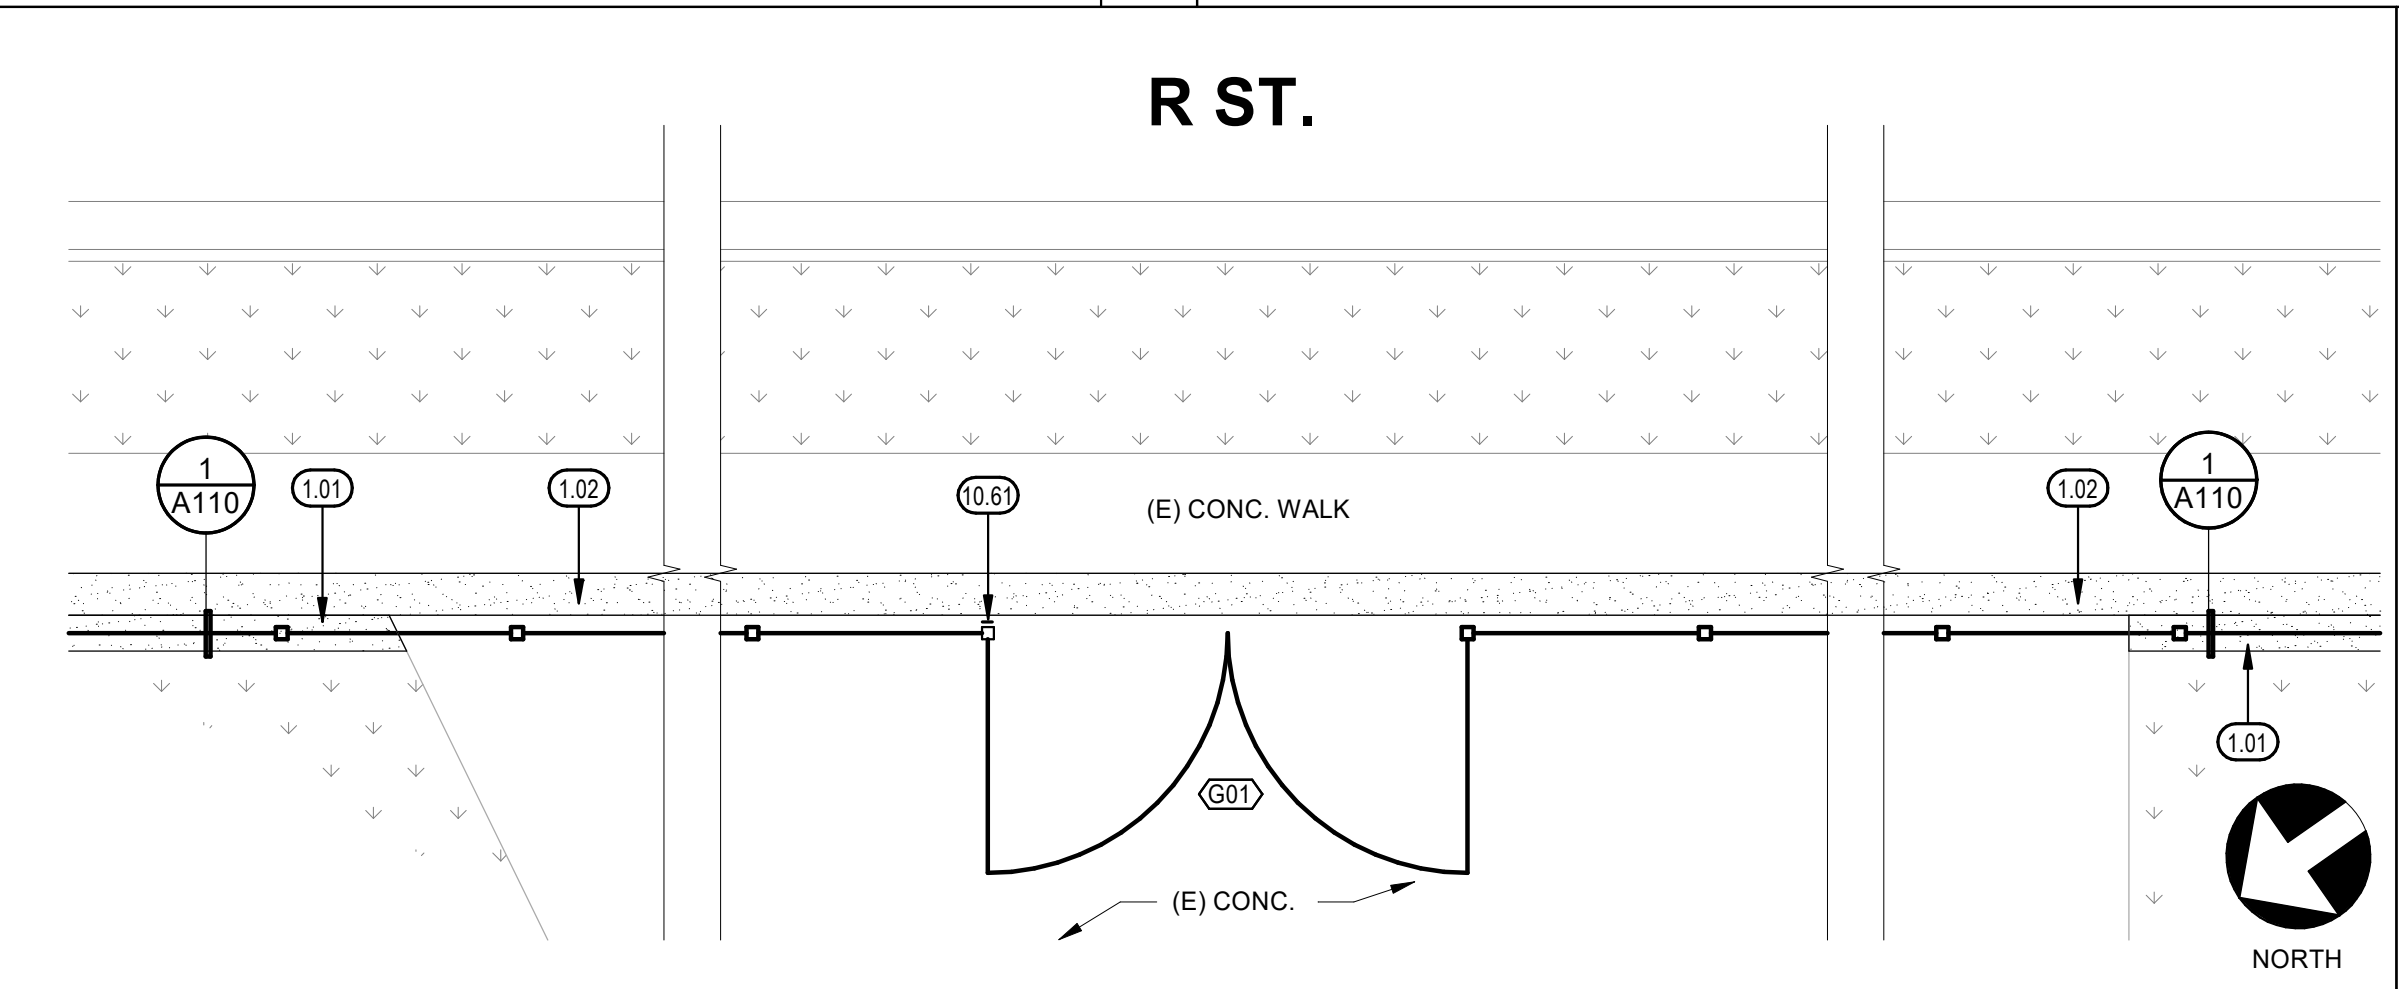 


ENLARGED SITE PLAN 1/8" = 1'-0" 10

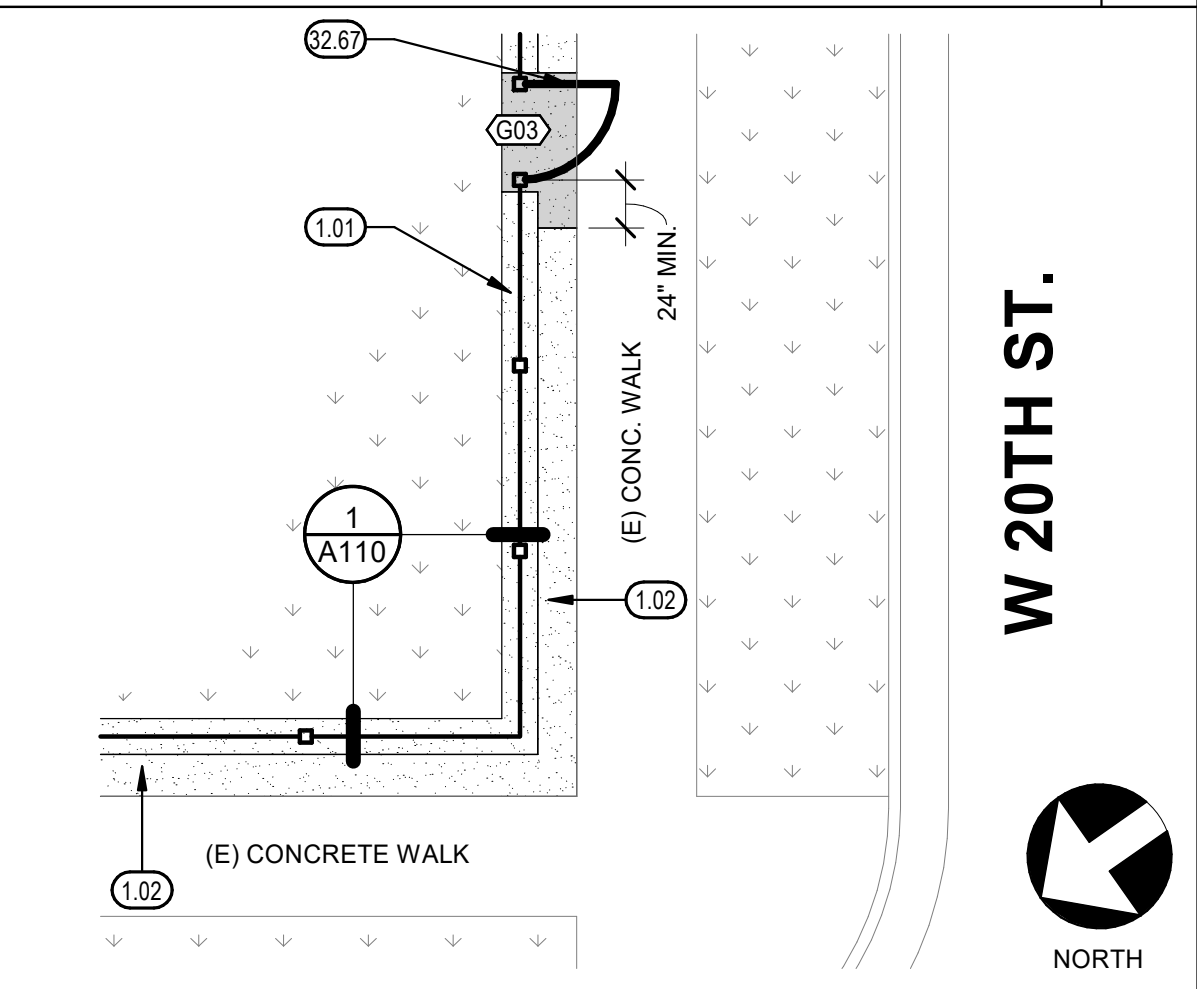

ENLARGED SITE PLAN 1/8" = 1'-0" 6

  

ENLARGED SITE PLAN 1/8" = 1'-0" 8

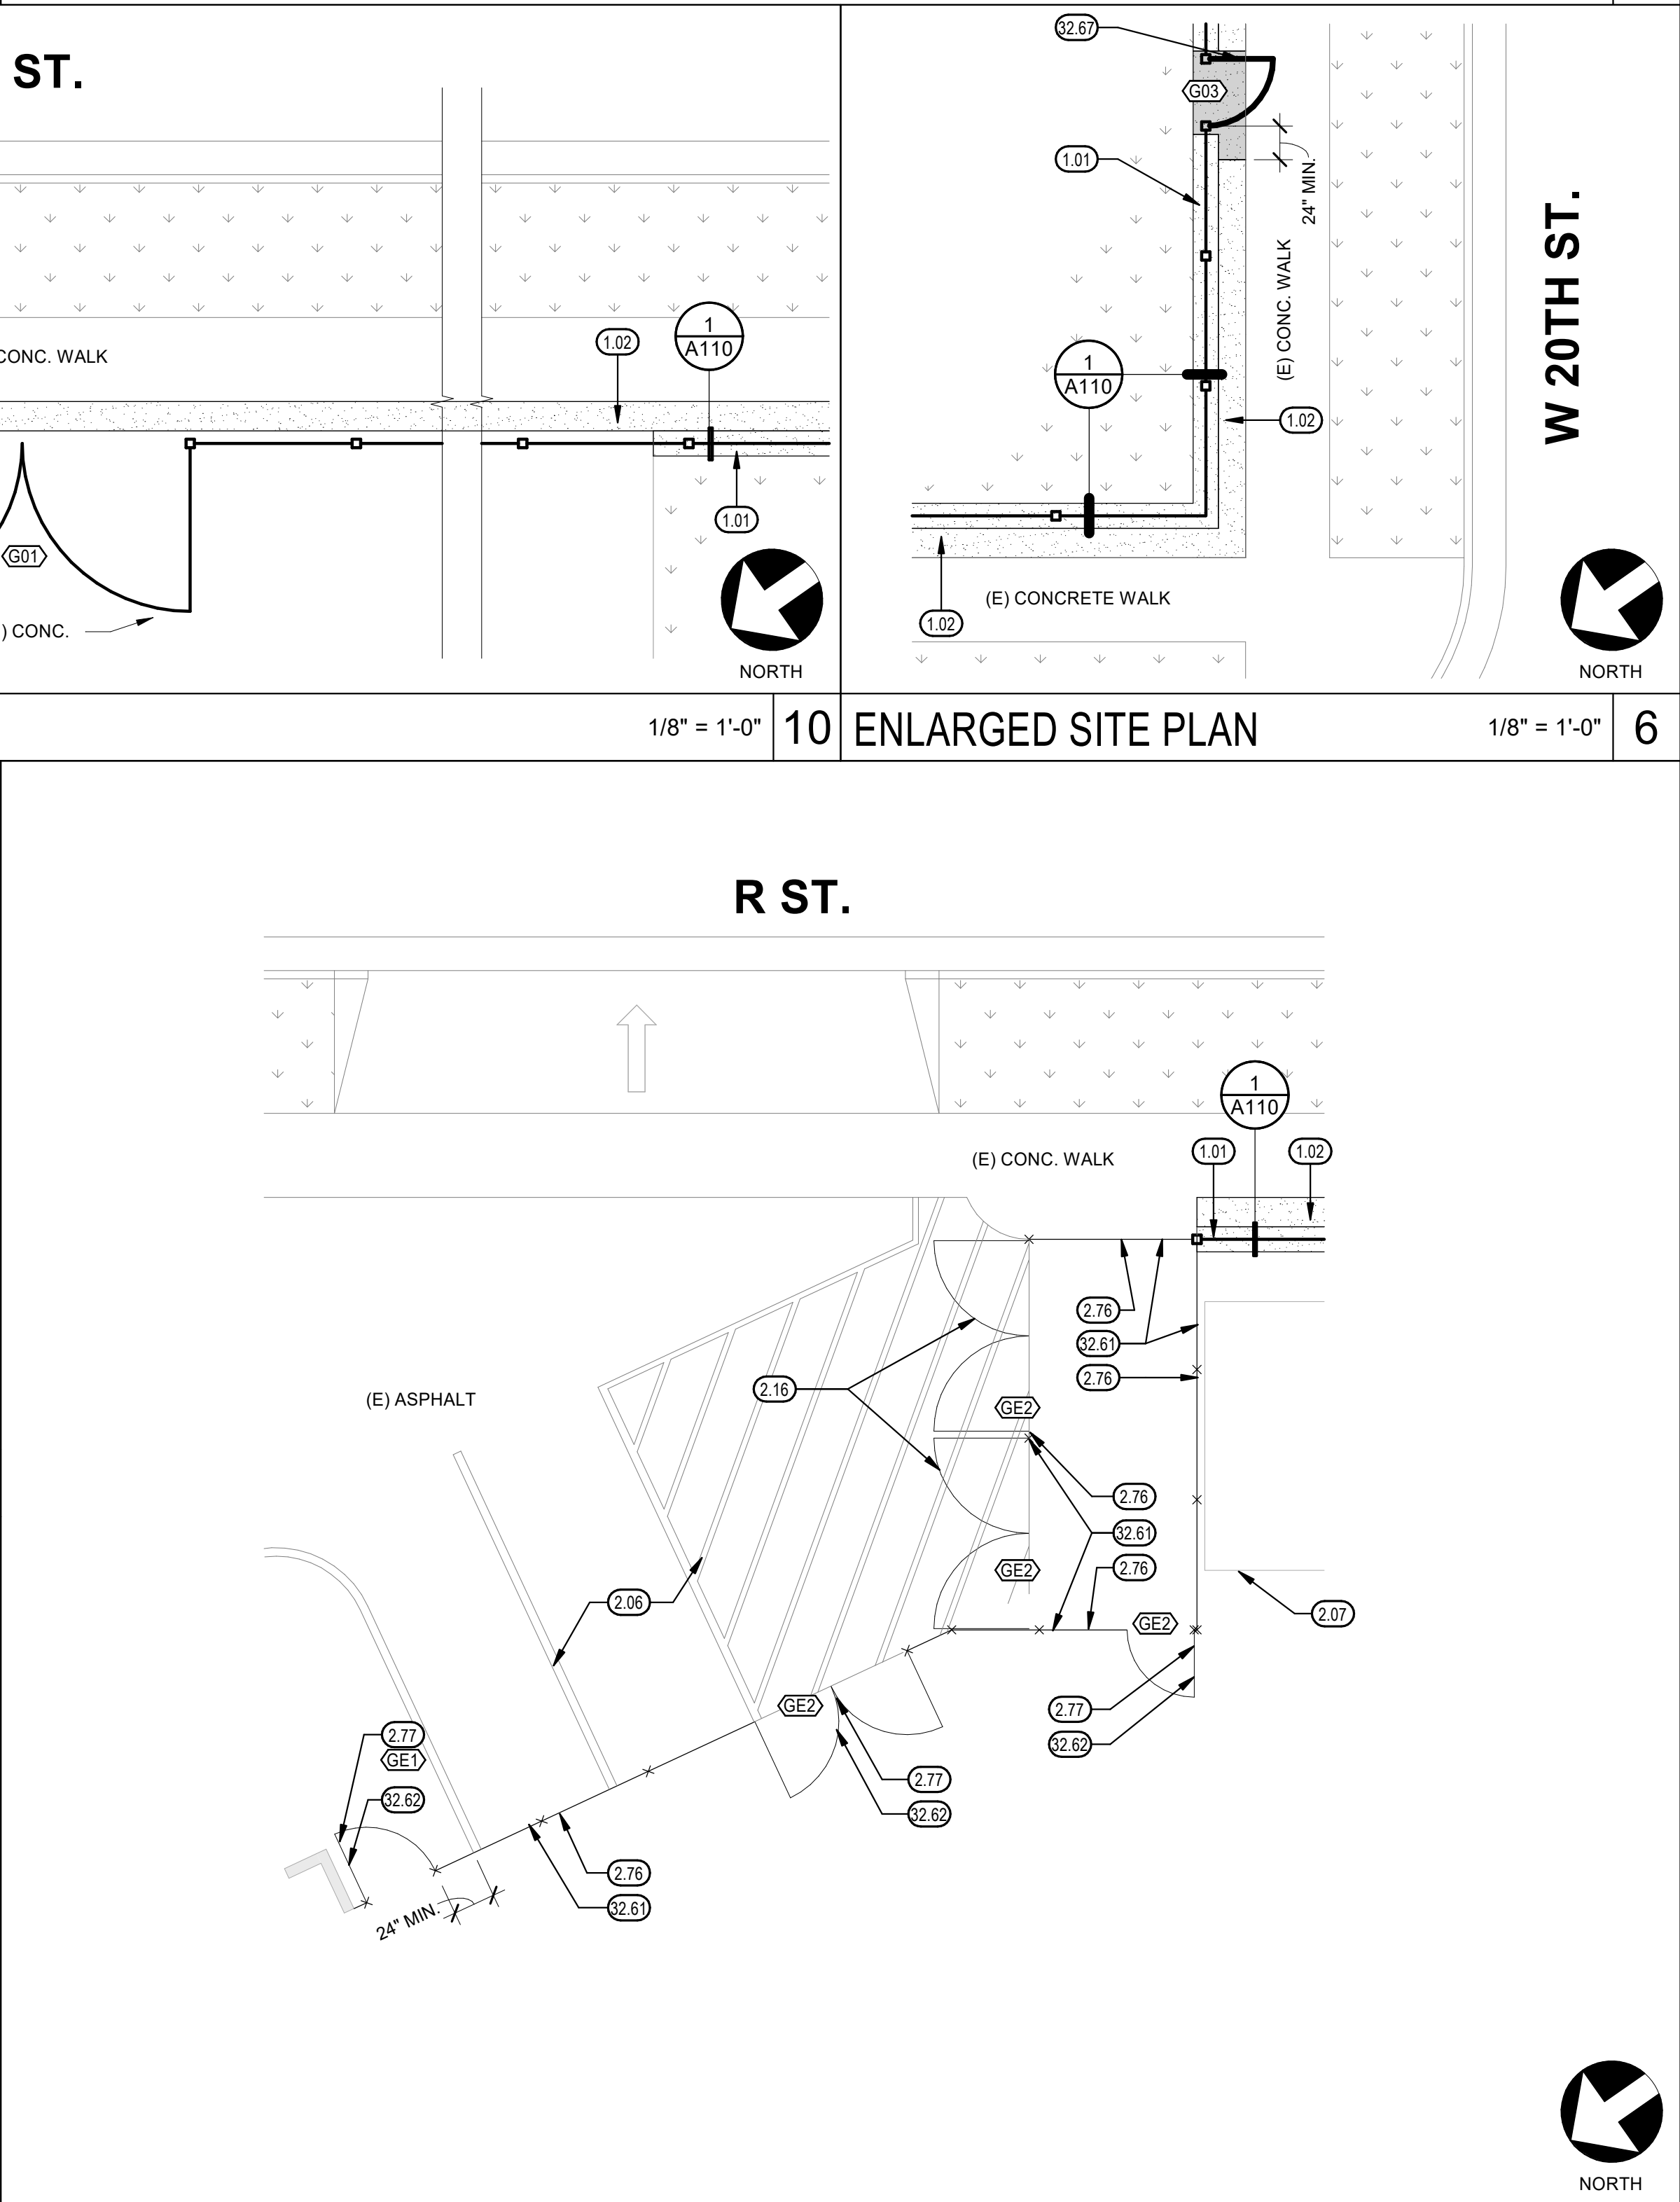

ENLARGED SITE PLAN 1/8" = 1'-0" 8

## KEYNOTES

- 1.01 ALTERNATE NO. 1: 18" CONCRETE MOW STRIP AT NEW FENCING, SEE 1/A110 FOR ADDITIONAL INFORMATION
- 1.02 ALTERNATE NO. 2: CONCRETE PAVING BETWEEN MOWSTRIP & SIDEWALK, SEE 1/A110 FOR ADDITIONAL INFORMATION
- 2.06 EXISTING PAVEMENT STRIPING
- 2.07 EXISTING SHED
- 2.08 EXISTING CONCRETE MONUMENT AND PIPING TO REMAIN
- 2.09 EXISTING ELECTRICAL EQUIPMENT ON CONCRETE PEDESTAL
- 2.16 EXISTING CHAIN LINK PAIR OF SERVICE GATES TO REMAIN
- 2.76 REMOVE EXISTING CHAIN LINK FENCING FABRIC (WITH PRIVACY SLATS WHERE OCCURS) FROM EXISTING FENCE POSTS & RAILS
- 2.77 REMOVE EXISTING CHAIN LINK FENCING FABRIC (WITH PRIVACY SLATS WHERE OCCURS) FROM EXISTING GATE
- 2.78 REMOVE EXISTING CHAIN LINK FENCING SYSTEM (FABRIC, RAILS, POSTS & FOOTING)
- 2.79 REMOVE EXISTING CHAIN LINK GATE(S)
- 10.61 KNOX BOX, EMERGENCY SERVICES KEY STORAGE
- 32.61 EXISTING FENCE POSTS, RAILS & TIES TO BE PAINTED BLACK. INSTALL NEW BLACK-COATED FABRIC SYSTEM WITH BLACK PRIVACY SLATS ON EXISTING POSTS AND RAILS
- 32.62 EXISTING GATE FRAME TO BE PAINTED BLACK. INSTALL NEW BLACK-COATED FABRIC SYSTEM WITH BLACK PRIVACY SLATS ON EXISTING POSTS AND RAILS
- 32.67 DECORATIVE METAL PEDESTRIAN GATE, SEE 2 / A110

## LEGEND


- (E) CHAINLINK FENCE TO REMAIN
- PROPOSED 6" DECORATIVE METAL FENCE
- GATE DESIGNATION, SEE 16/A100
- (E) LANDSCAPE
- NEW CONCRETE PAVING PER SPECIFICATIONS
- ALTERNATE: NEW CONCRETE AS INDICATED
- APPROXIMATE LOCATION OF SITE CLEARING/ REMOVAL FOR NEW MOW STRIP. SEE GENERAL NOTES OF A100 FOR ADDITIONAL INFORMATION

IDENTIFICATION STAMP  
DIV. OF THE STATE ARCHITECT  
APP: 02-123701 INC:  
REVIEWED FOR  
SS ☐ FLS ☒ ACS ☒  
DATE: 10/14/2025

|   |                        |
|---|------------------------|
| Teter, Inc. expressly reserves its common law copyright and other property rights in these plans. This document, the ideas and designs incorporated herein, as an instrument of professional service, is not to be used for any other project without prior written authorization. |                        |
| MARK   | DESCRIPTION            |
| A   | 10/07/25 DSA SUBMITTAL |




**TETER, INC.**  
FRESNO HEADQUARTERS  
VISALIA | BAKERSFIELD | MODESTO | SAN LUIS OBISPO  
ARCHITECTS ENGINEERS CONNECTED

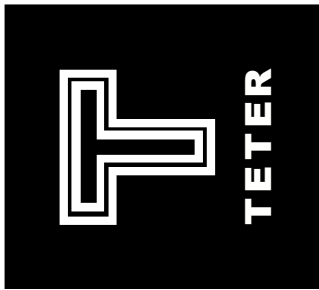

MERCED CITY SCHOOL DISTRICT  
NEW PERIMETER FENCING  
JOHN C. FREMONT ELEMENTARY  
MERCED, CA  
DRAWING TITLE  
ENLARGED SITE PLANS


PROJECT NO.  
24-13173.01  
DRAWING  
**A101**

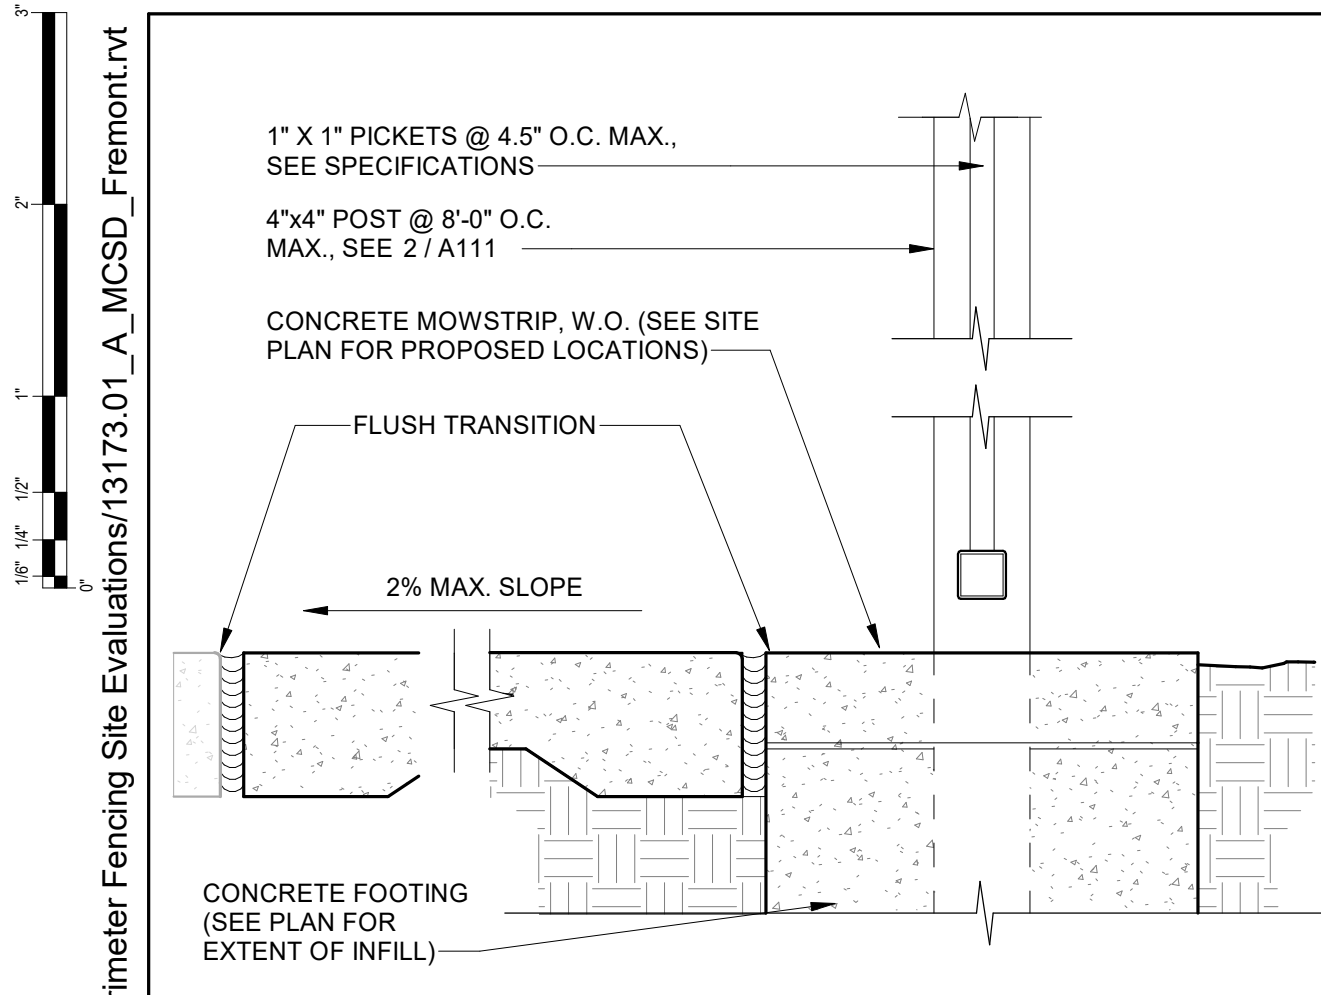

GATE THRESHOLD

1 1/2" = 1'-0"


17

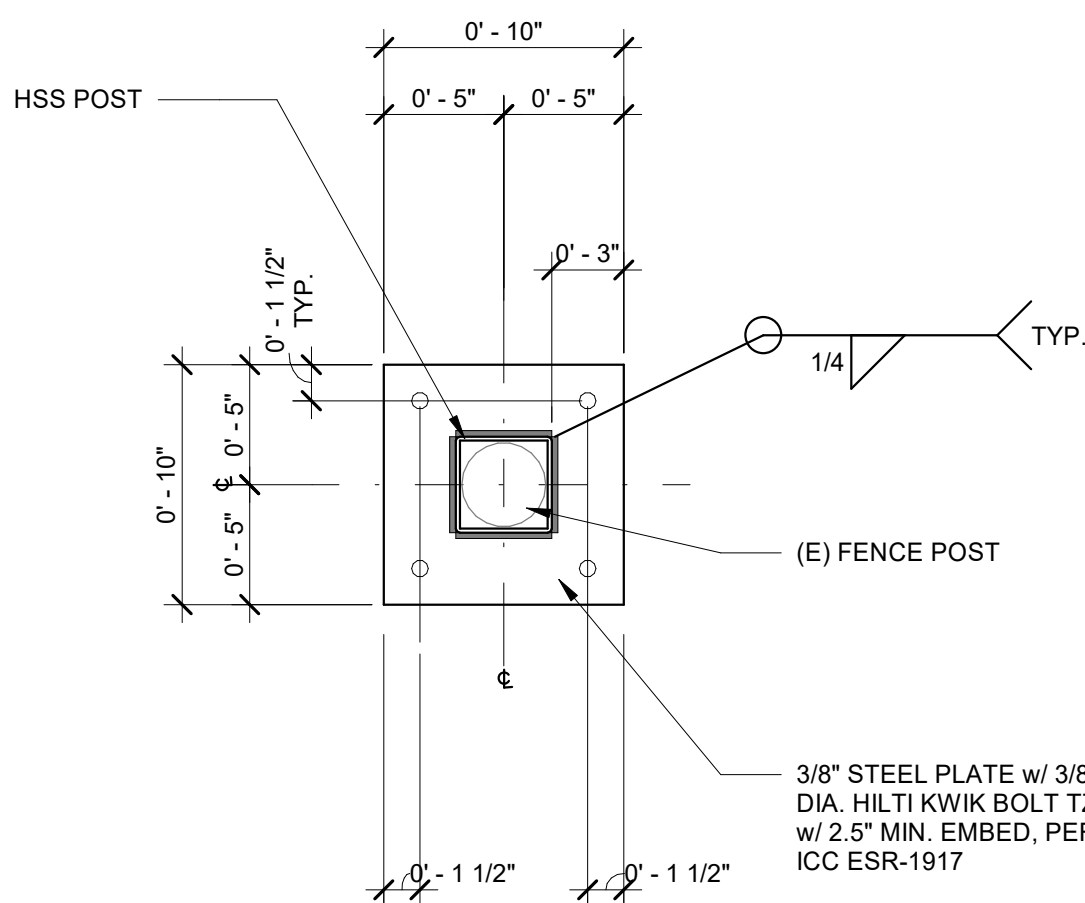

FENCE BASE PLATE

1 1/2" = 1'-0"


18

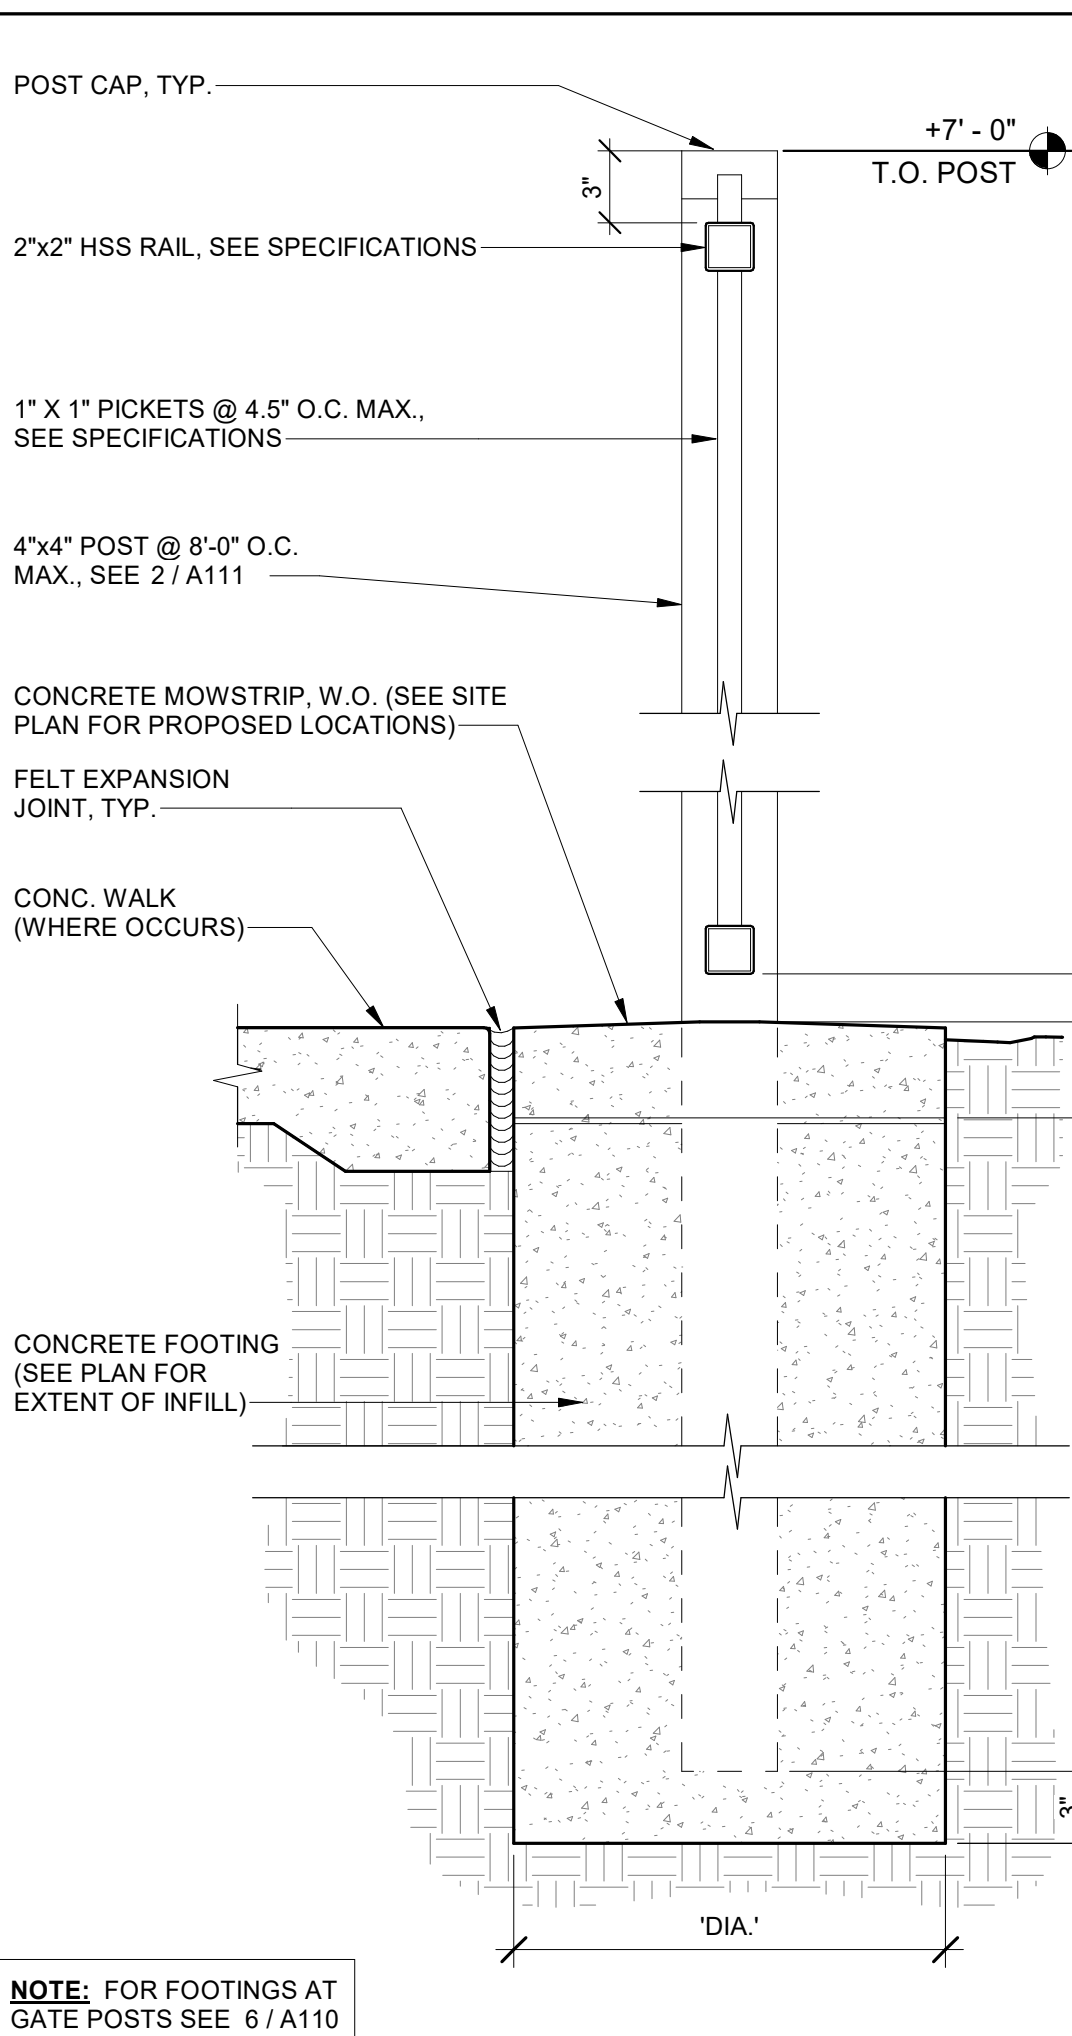

DECORATIVE METAL FENCE

1 1/2" = 1'-0"

14

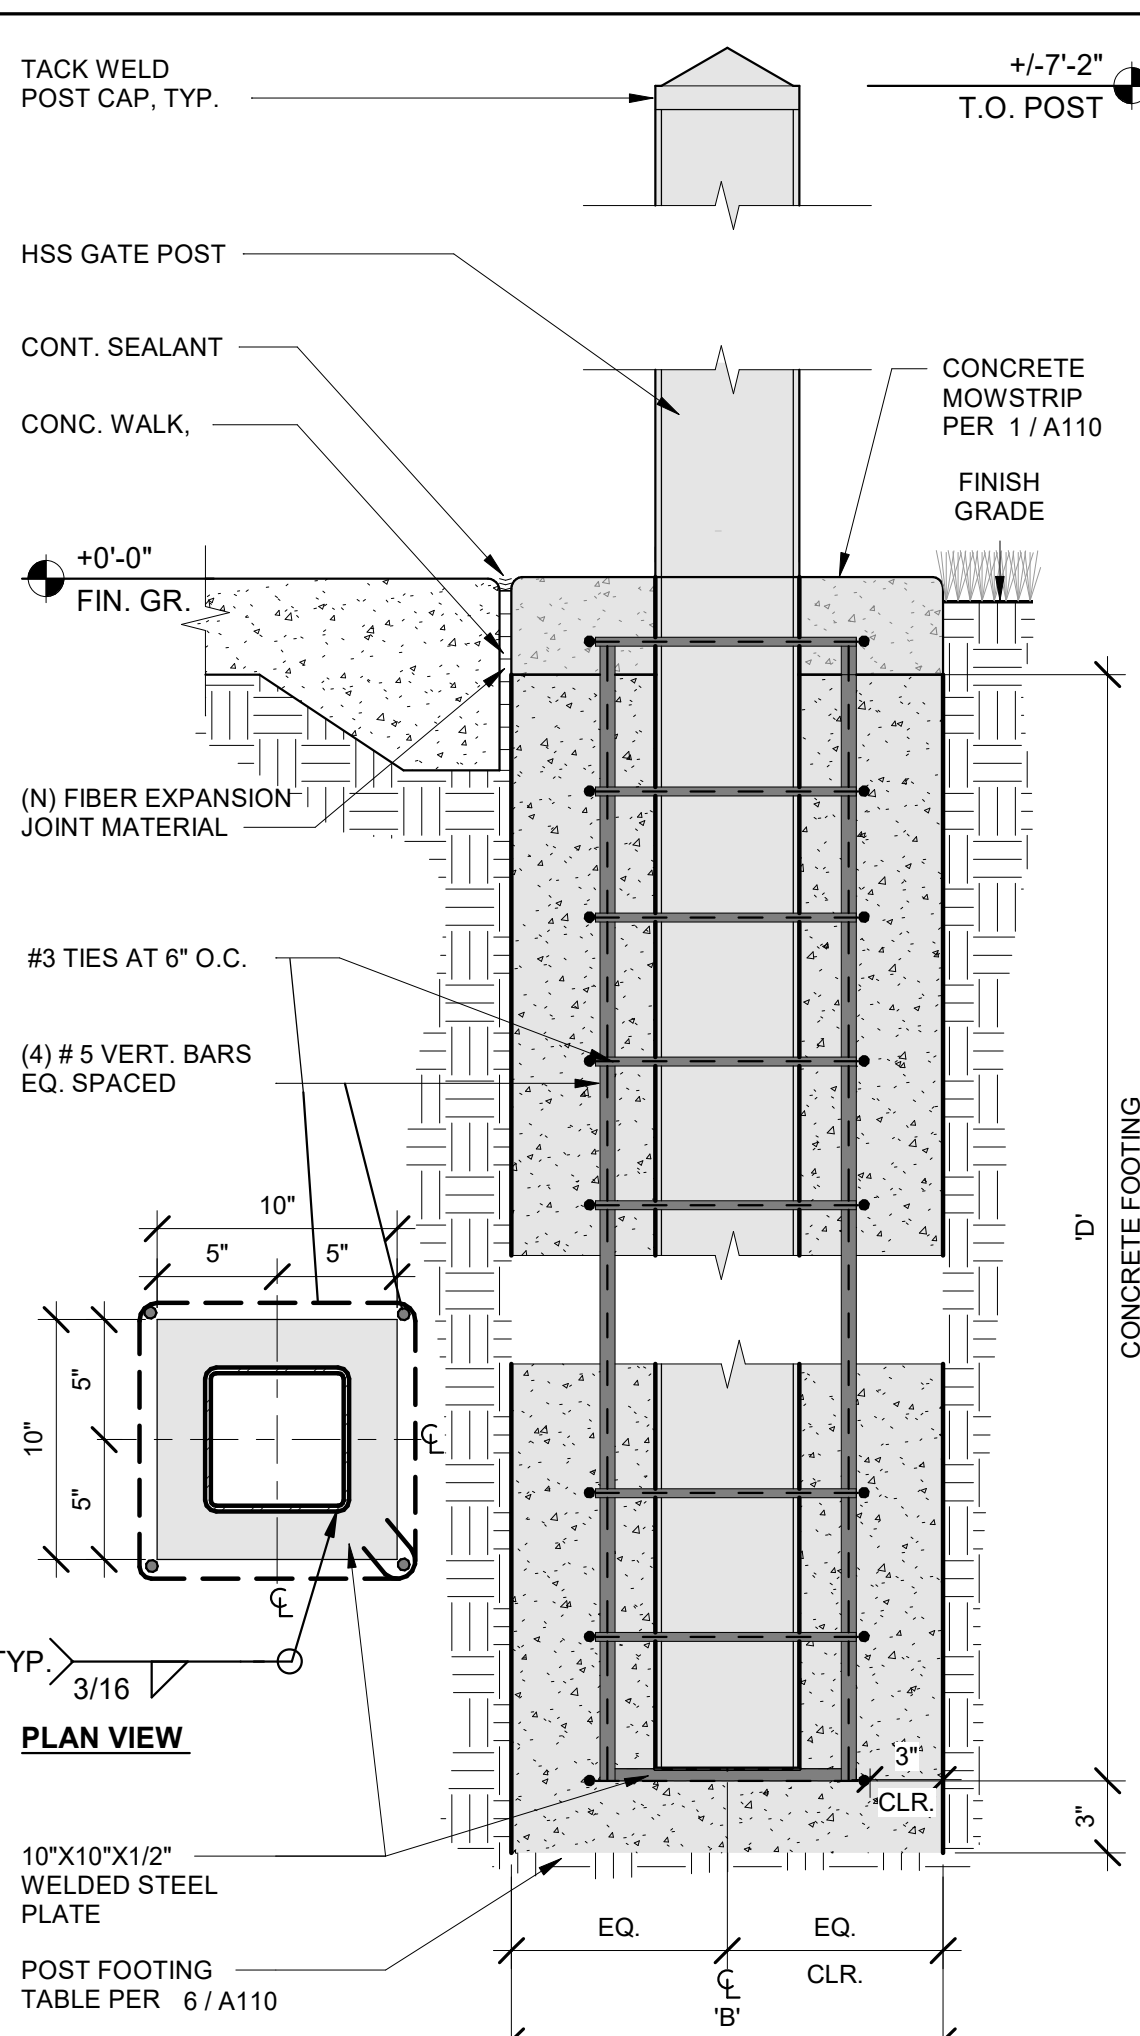

DRIVE GATE FOOTING

1 1/2" = 1'-0"


10

| DESCRIPTION   | MEMBER SIZE                      | 'DIA' | 'D' |
|---|----------------------------------|-------|-----|
| <b>INTERMEDIATE &amp; END POSTS</b><br>8'-0" O.C. MAX. x 8'-0" HT.<br>(WITHOUT PERFORATED METAL MESH PANEL)               | HSS 4" x 4" x 12 GA.<br>5.41 PLF | 15"Ø  | 48" |
| <b>INTERMEDIATE &amp; END POSTS</b><br>8'-0" O.C. MAX. x 6'-0" HT.<br>(WITHOUT PERFORATED METAL MESH PANEL)               | HSS 4" x 4" x 12 GA.<br>5.41 PLF | 15"Ø  | 42" |
| <b>CORNER POSTS</b><br>8'-0" O.C. MAX. x 8'-0" HT. (UP TO 8'-0" MAX. HT.)<br>(WITHOUT PERFORATED METAL MESH PANEL)        | HSS 4" x 4" x 12 GA.<br>5.41 PLF | 18"Ø  | 48" |
| <b>INTERMEDIATE CORNER &amp; END POSTS</b><br>8'-0" O.C. MAX. x 6'-0" HT.<br>(WITH PERFORATED METAL MESH PANEL)           | HSS 4" x 4" x 1/4"<br>12.21 PLF  | 18"Ø  | 54" |
| <b>GATE POSTS</b><br>LEAF UP TO 4'-0" WIDE x 6'-0" HT. (UP TO 8'-0" MAX. HT.)<br>(WITHOUT PERFORATED METAL MESH PANEL)    | HSS 4" x 4" x 1/4"<br>12.21 PLF  | 18"Ø  | 48" |
| <b>GATE POSTS</b><br>LEAF UP TO 4'-0" WIDE x 6'-0" HT.<br>(WITH PERFORATED METAL MESH PANEL)                              | HSS 4" x 4" x 1/4"<br>12.21 PLF  | 18"Ø  | 60" |
| <b>GATE POSTS</b><br>LEAF OVER 4'-0" UP TO 7'-0" WIDE x 6'-0" HT.<br>(WITHOUT PERFORATED METAL MESH PANEL)                | HSS 4"x4"x1/4"<br>12.21 PLF      | 18"Ø  | 54" |
| <b>GATE POSTS</b><br>LEAF OVER 4'-0" UP TO 7'-0" WIDE x 6'-0" HT.<br>(WITH PERFORATED METAL MESH PANEL)                   | HSS 4"x4"x1/4"<br>12.21 PLF      | 24"Ø  | 72" |
| <b>DRIVE GATE POSTS (ROLLING)</b><br>LEAF UP TO 7'-0" WIDE x 6'-0" HT.<br>(WITHOUT PERFORATED METAL MESH PANEL)           | HSS 6"x6"x1/4"<br>19.02 PLF      | 24"Ø  | 72" |
| <b>DRIVE GATE POSTS (SWING)</b><br>LEAF OVER 7'-0" UP TO 12'-0" WIDE x 6'-0" HT.<br>(WITHOUT PERFORATED METAL MESH PANEL) | HSS 6"x6"x3/8"<br>19.02 PLF      | 24"Ø  | 54" |

FENCE/GATE POST INFO.

1/2" = 1'-0"


6

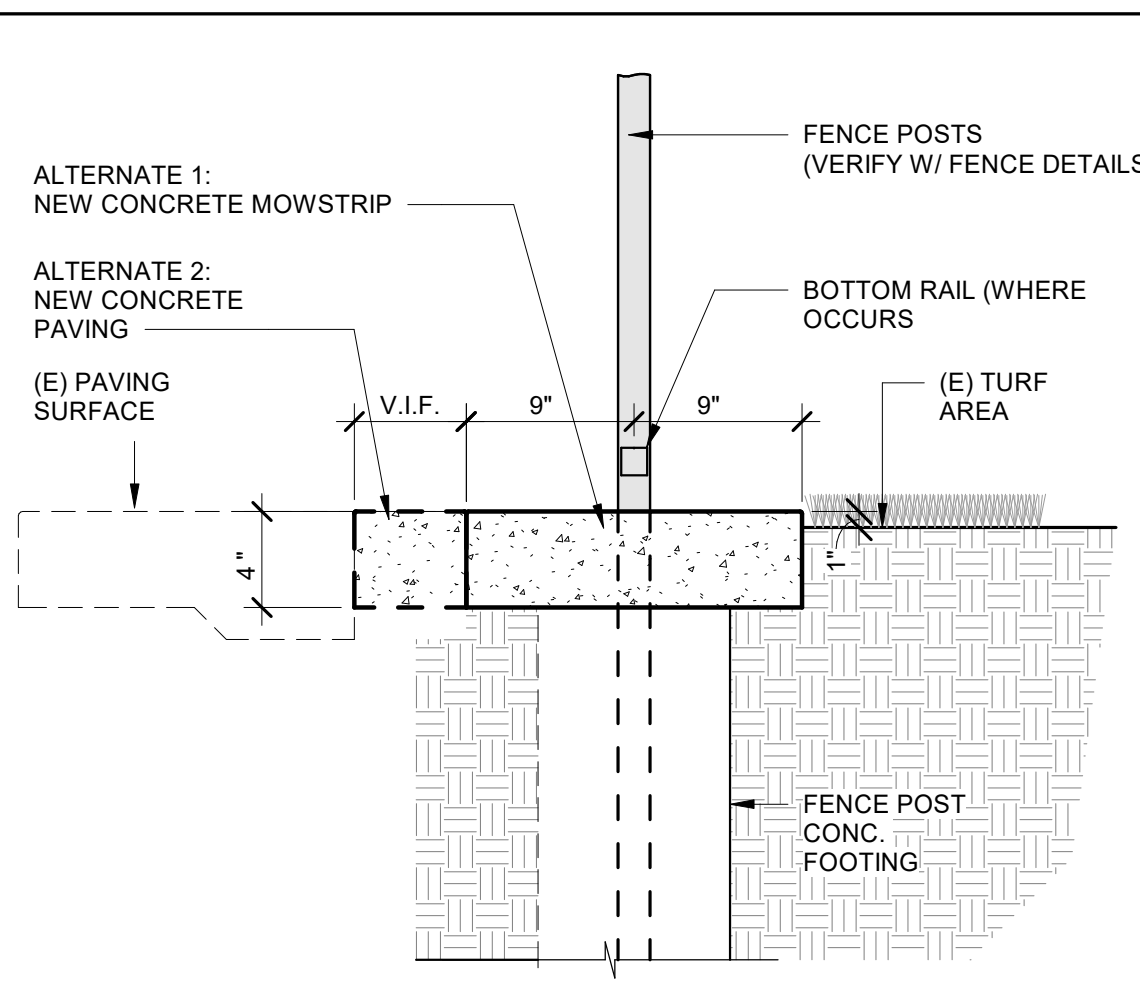

ALTERNATES 1 & 2

1" = 1'-0"


1

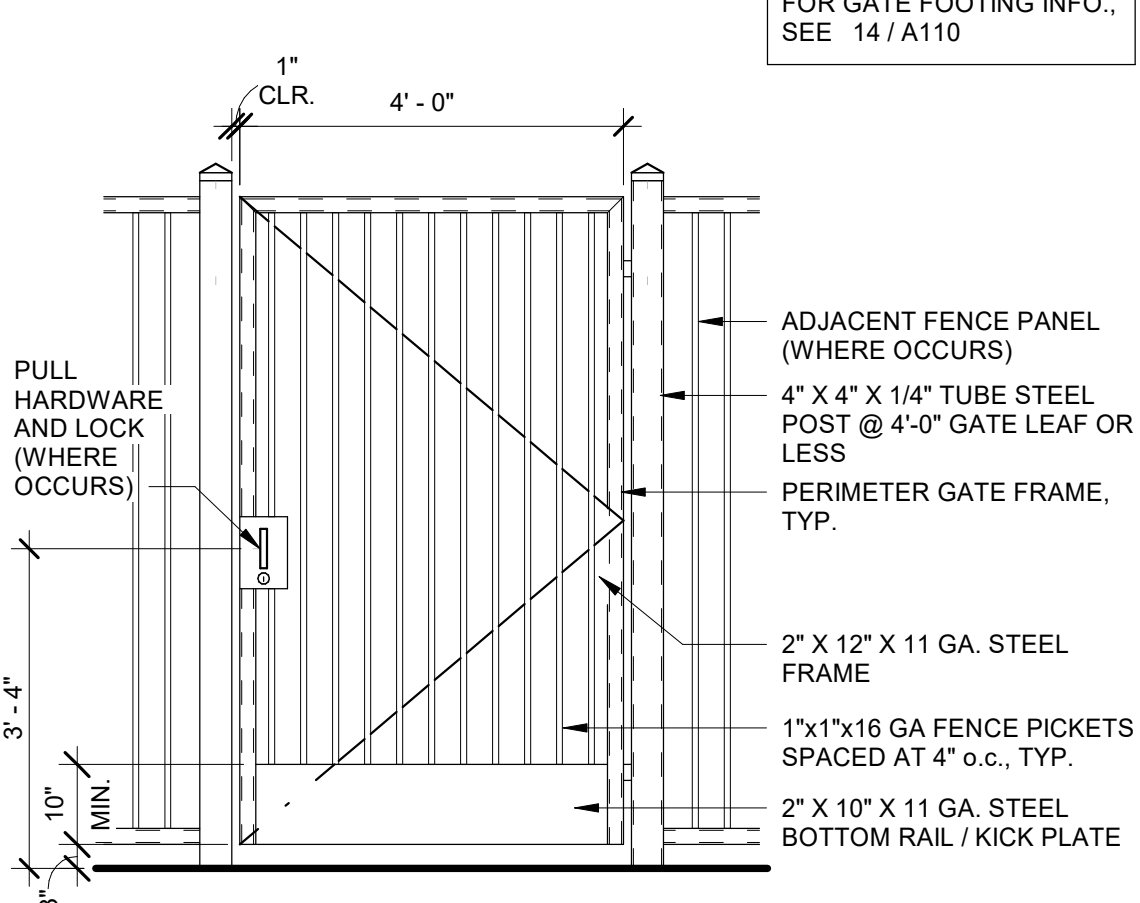

SINGLE MAINTENANCE GATE

1/2" = 1'-0"


2

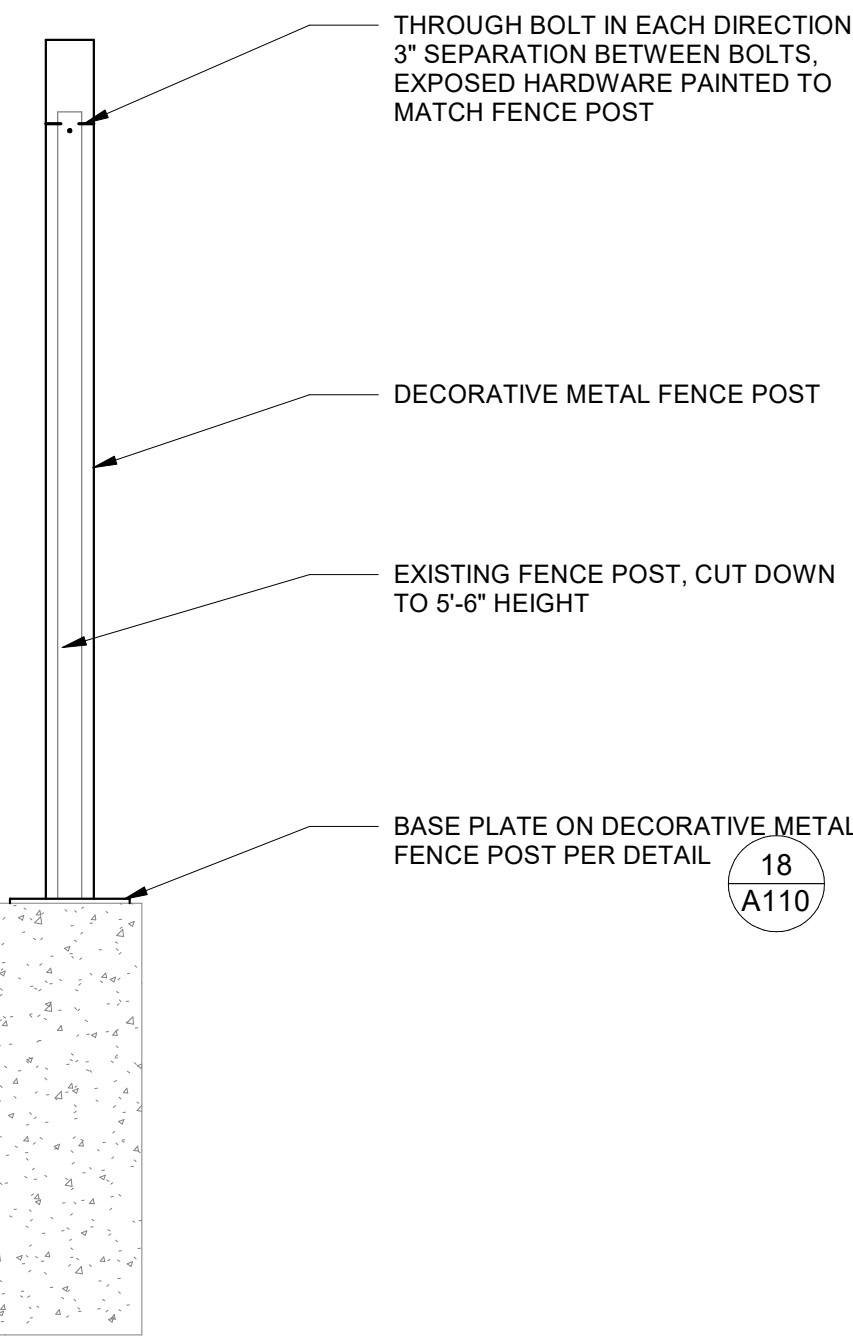

DM FENCE AT (E) CHAIN LINK

3/4" = 1'-0"


20

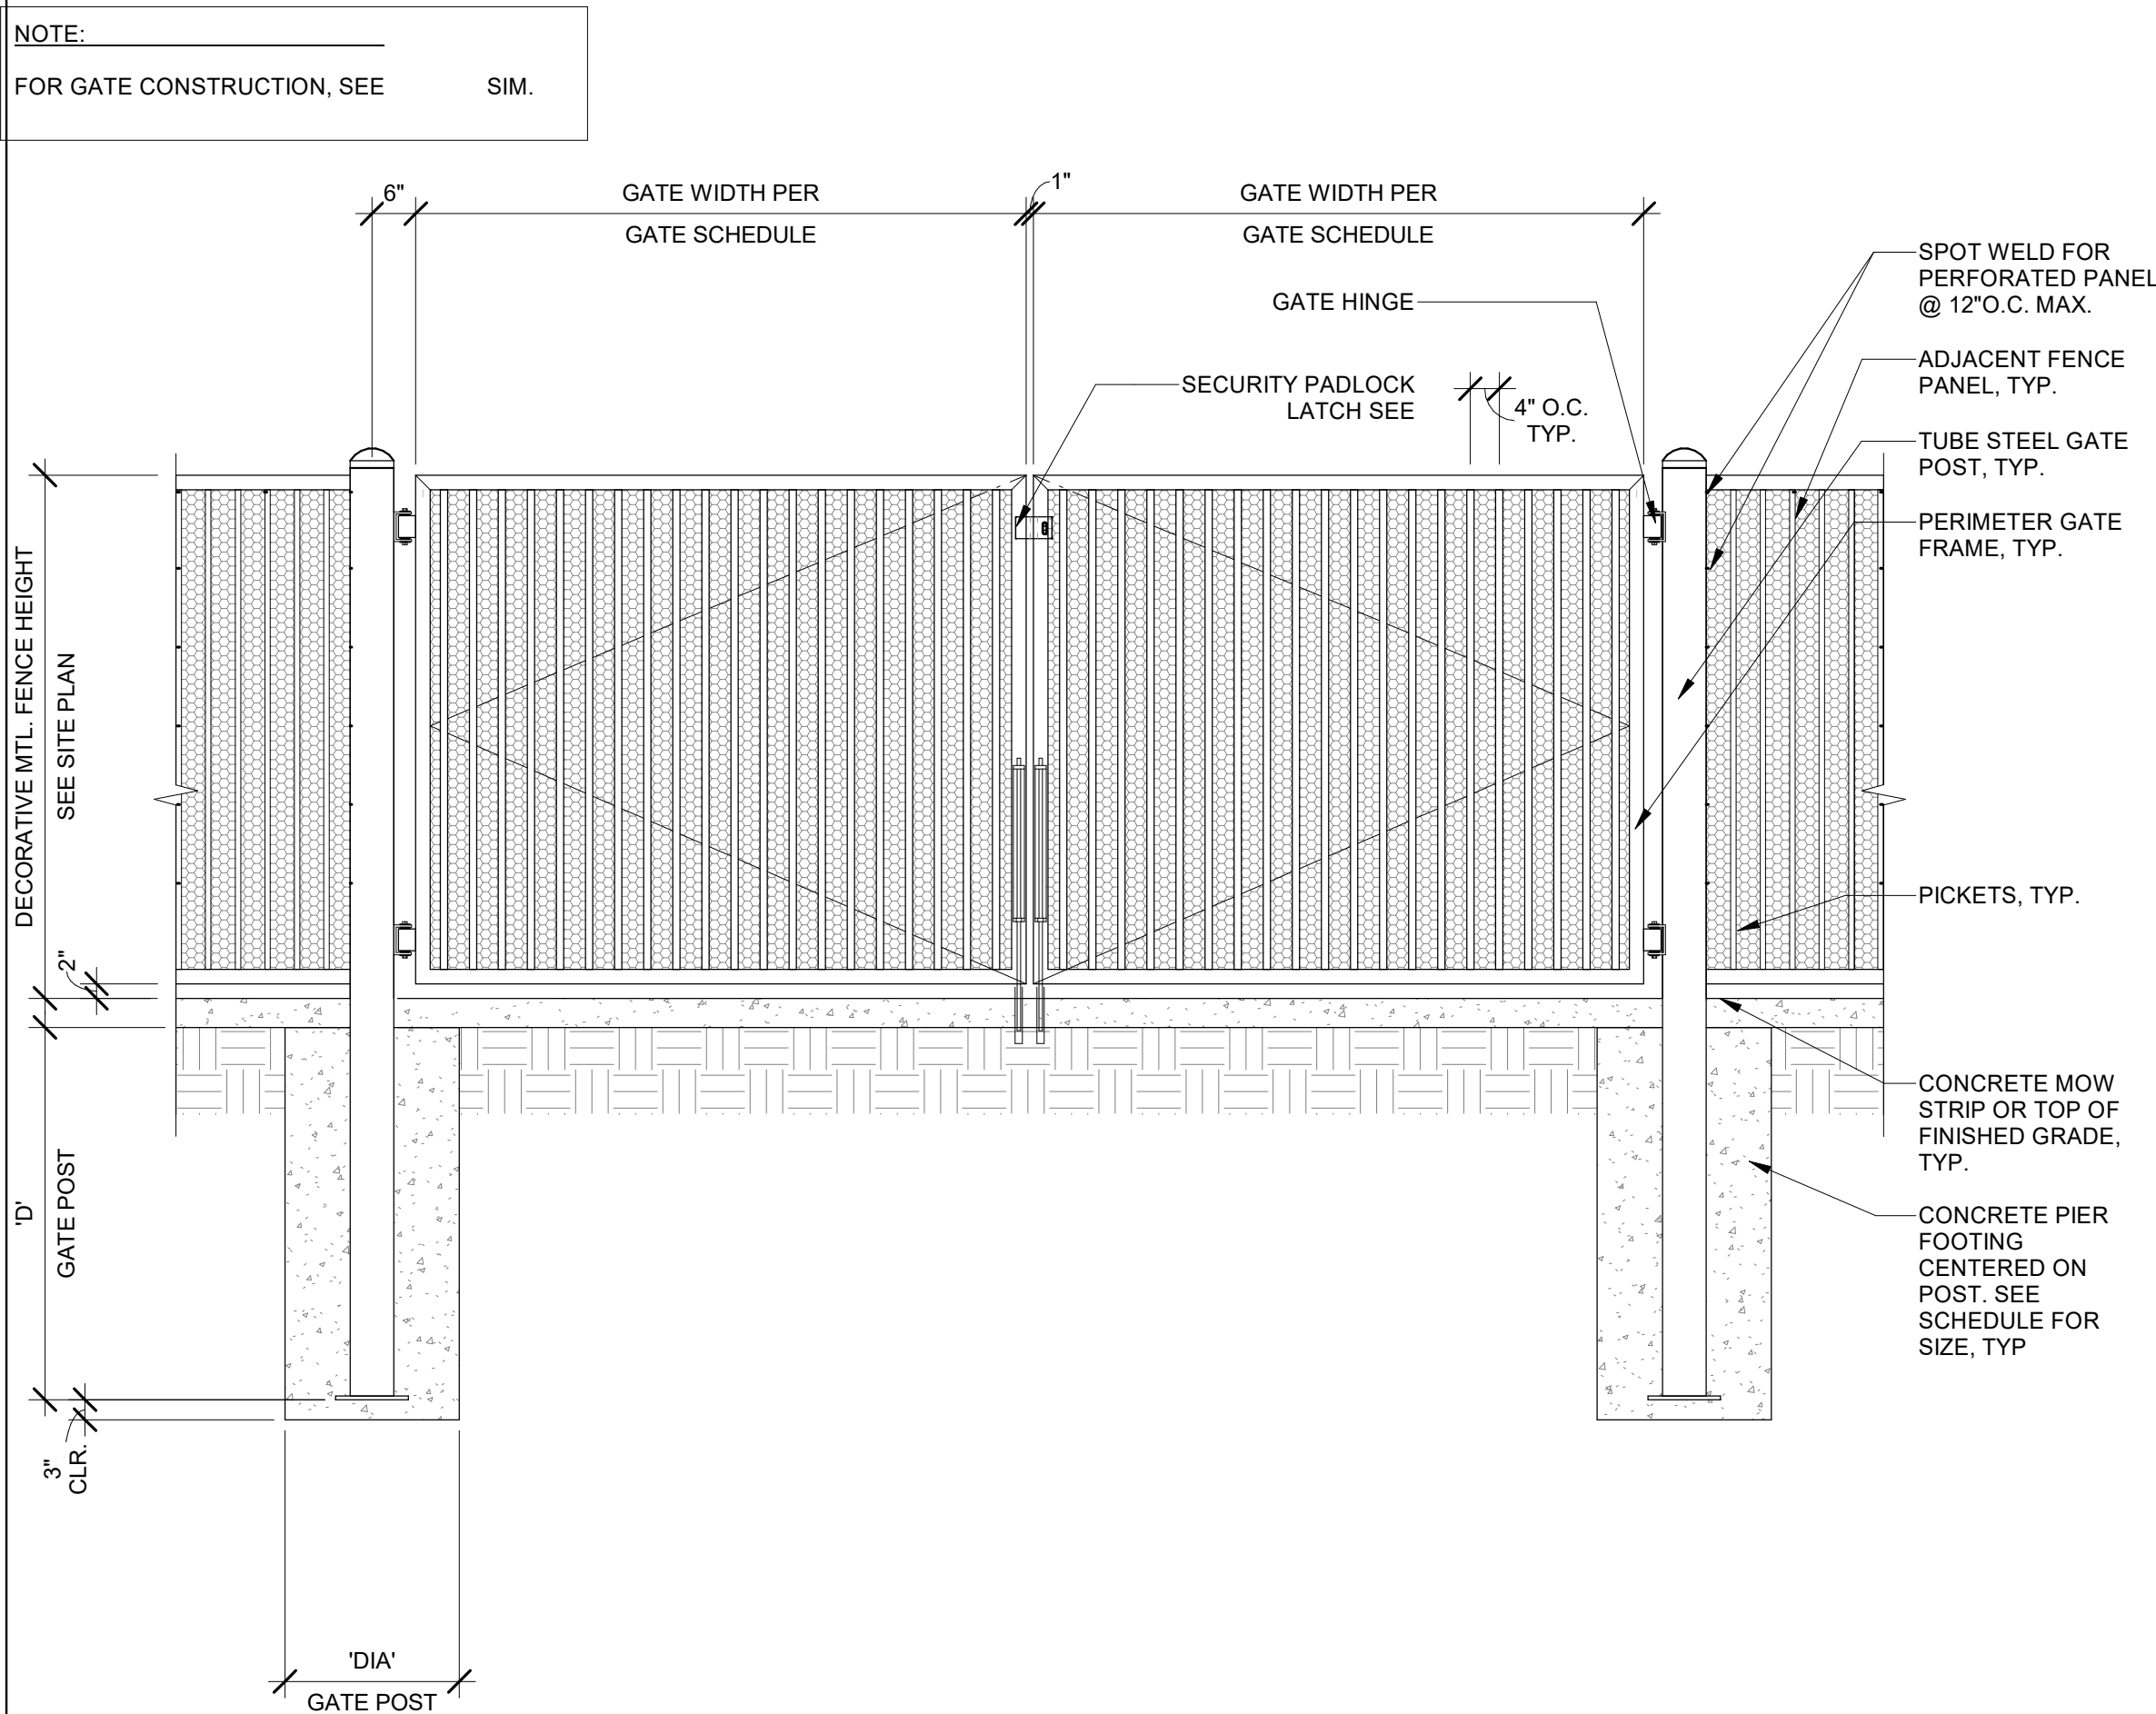

DECORATIVE METAL DOUBLE SWING DRIVE GATE

1/2" = 1'-0"

12

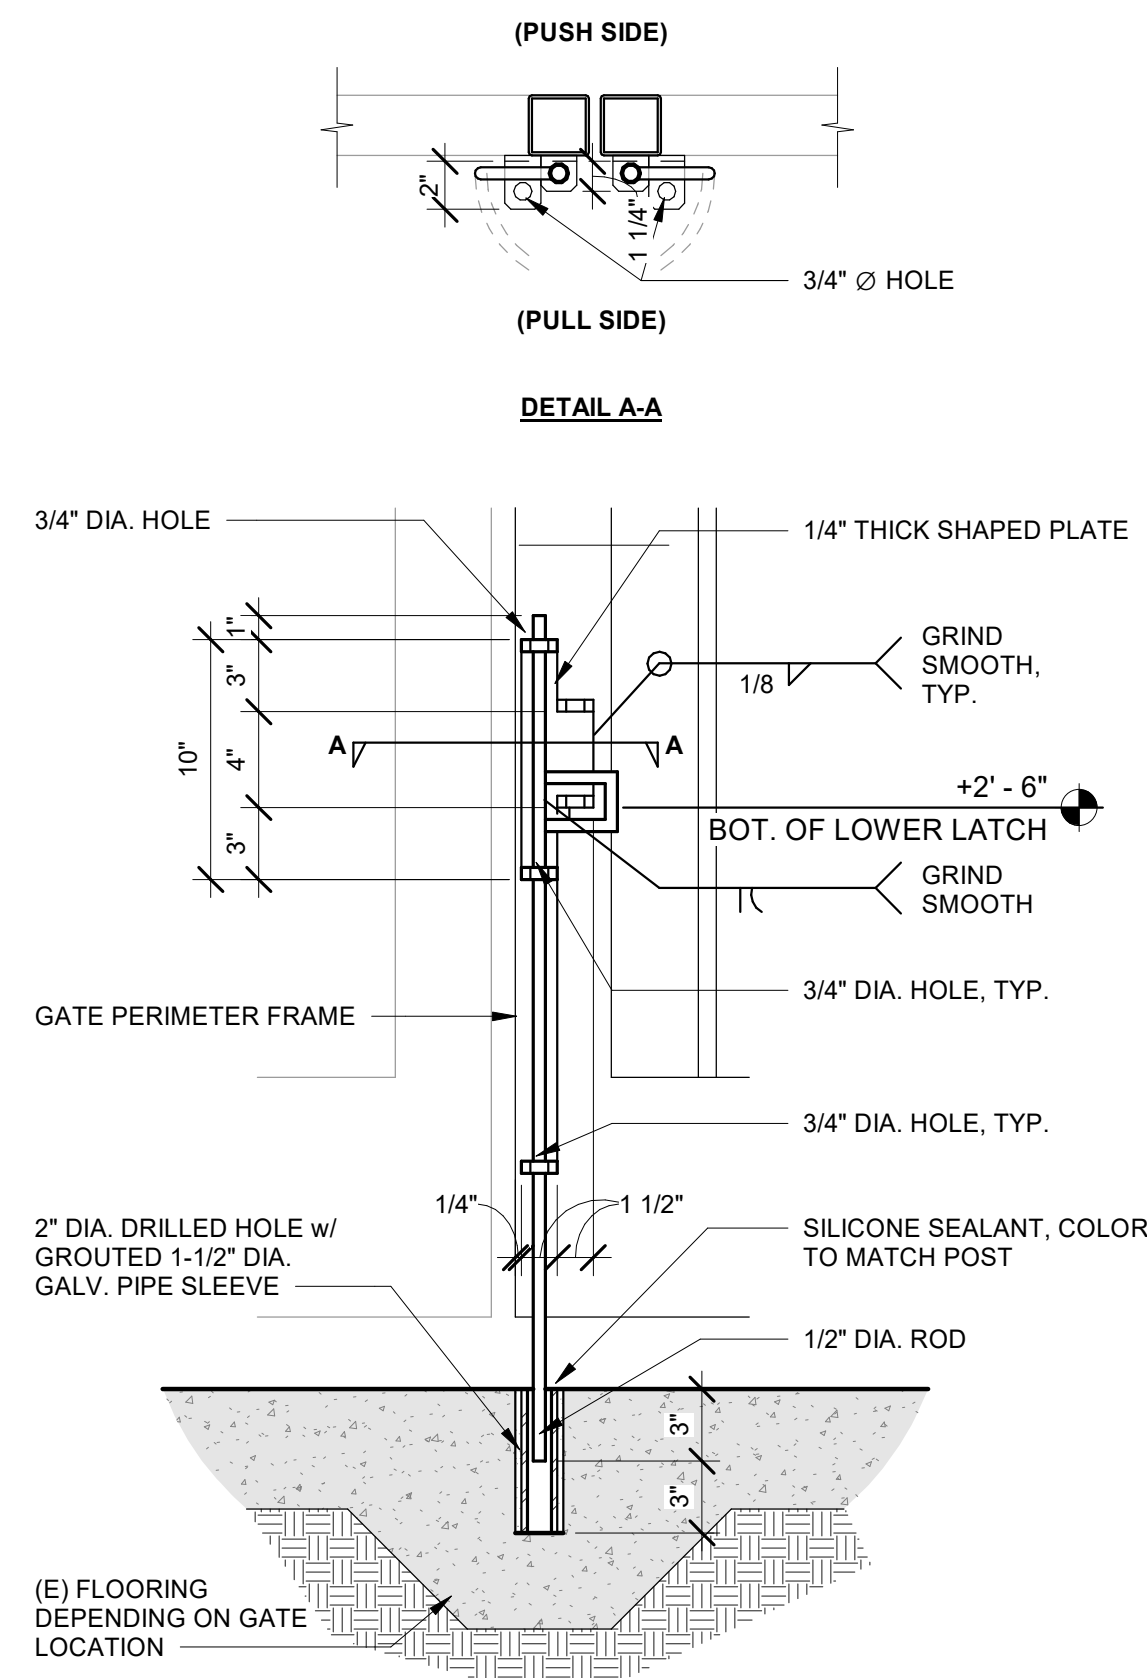


CANE BOLT

1 1/2" = 1'-0"

8


**NOTE:**  
FOR HARDWARE INFORMATION, SEE GATE SCHEDULE AND FOR GATE CONST., SEE 2 / A110

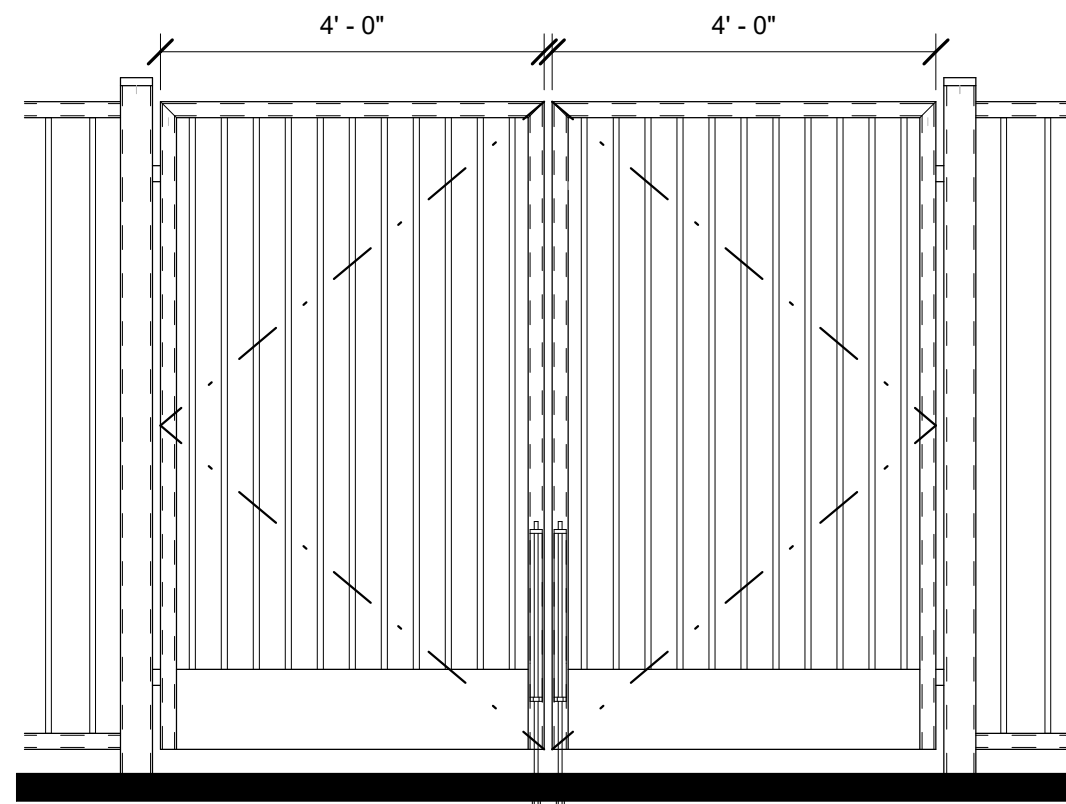

DECORATIVE MTL SVC GATE

1/2" = 1'-0"


3

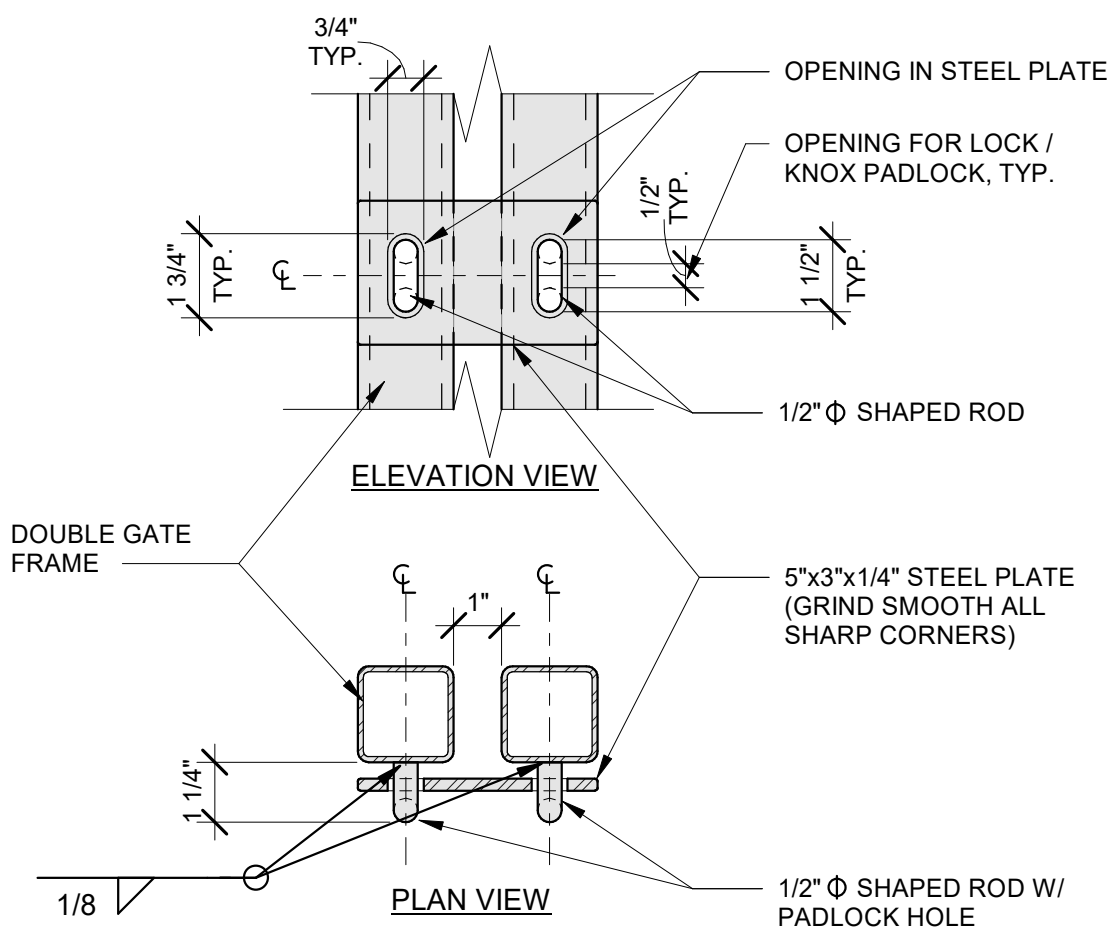

F.D. ACCESS

3" = 1'-0"


4

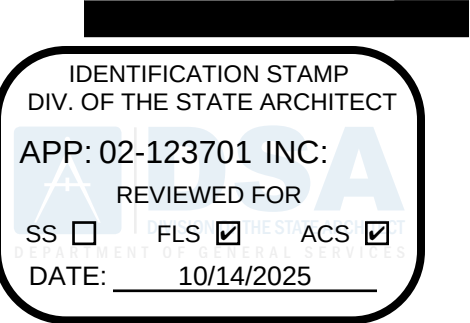

| MARK | DATE     | DESCRIPTION   |
|------|----------|---------------|
| A    | 10/07/25 | DSA SUBMITTAL |



**TETER, INC.**  
FRESNO HEADQUARTERS  
VISALIA | BAKERSFIELD | MODESTO | SAN LUIS OBISPO  
ARCHITECTS ENGINEERS CONNECTED

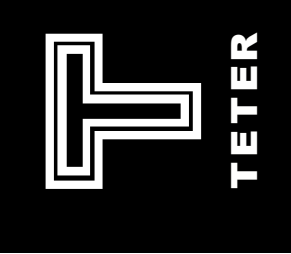


MERCED CITY SCHOOL DISTRICT  
NEW PERIMETER FENCING  
JOHN C. FREMONT ELEMENTARY  
MERCED, CA  
DRAWING TITLE  
SITE DETAILS

PROJECT NO.  
24-13173.01

DRAWING


A110

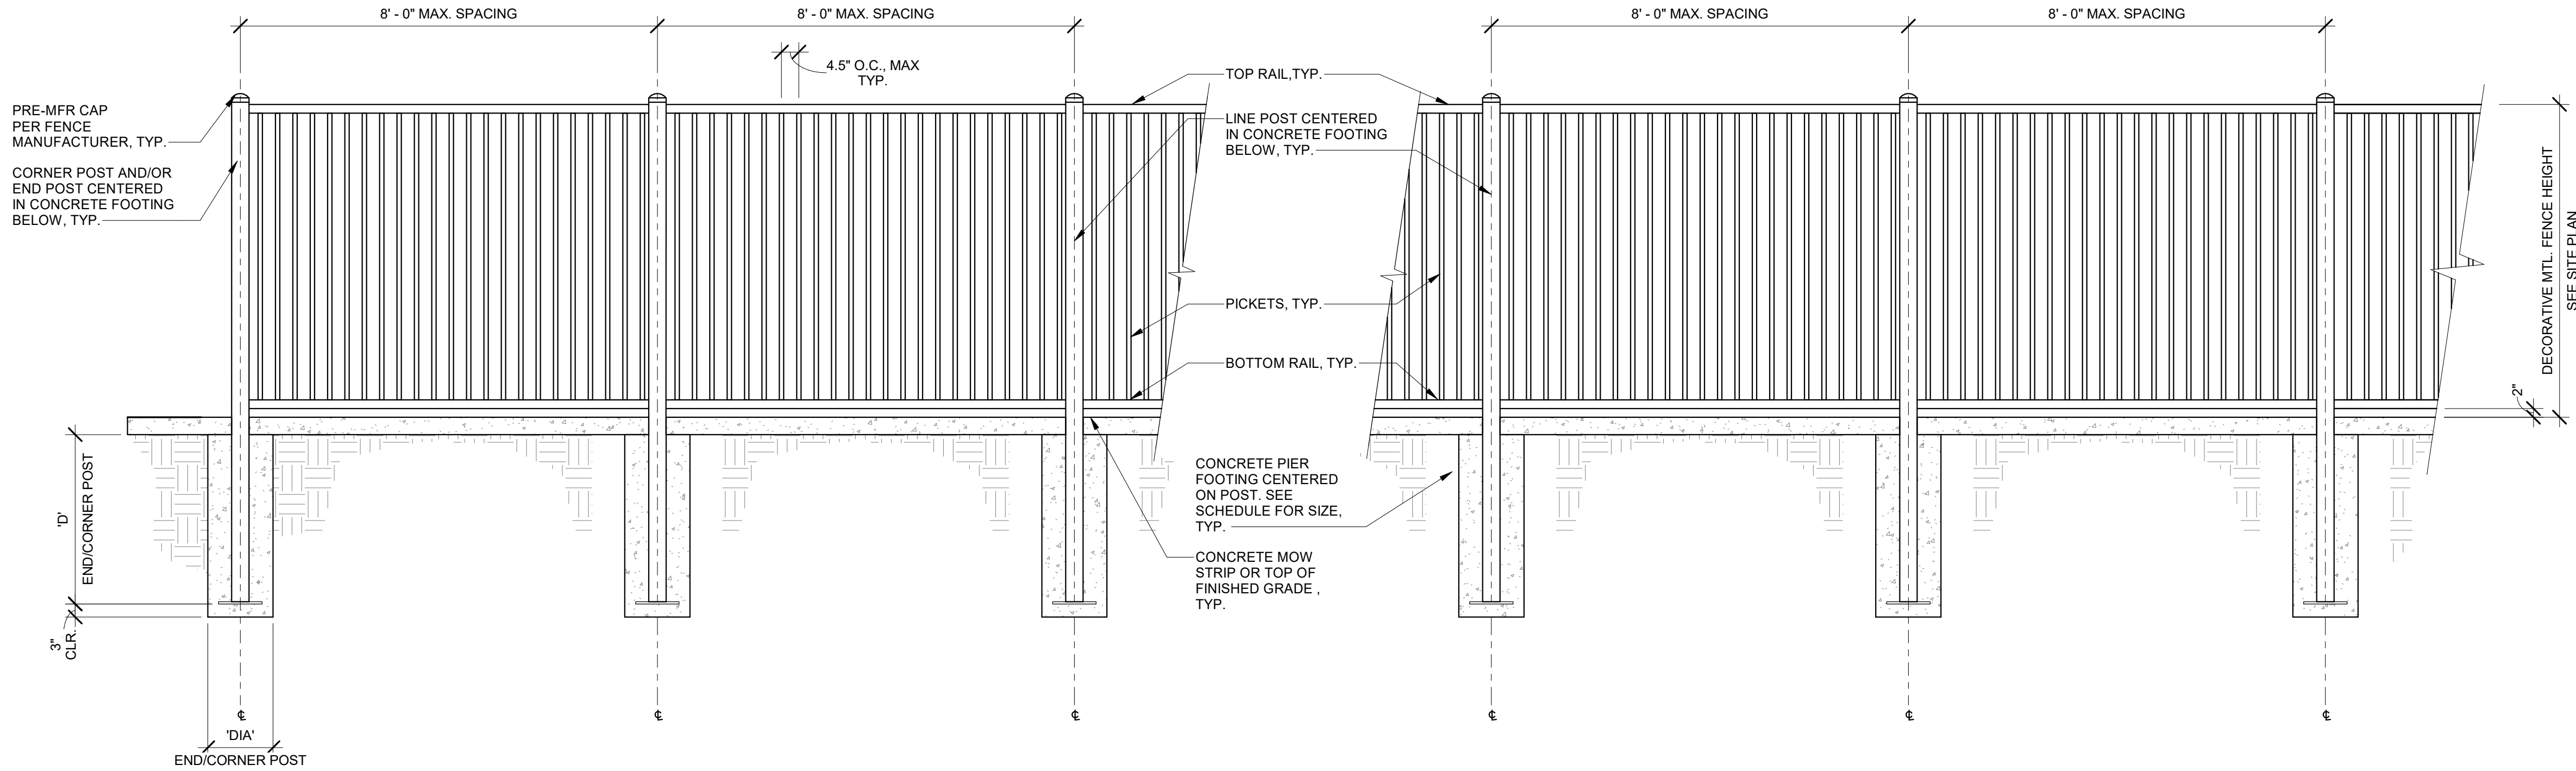

TYPICAL DECORATIVE METAL FENCE ELEVATION

1/2" = 1'-0"


2

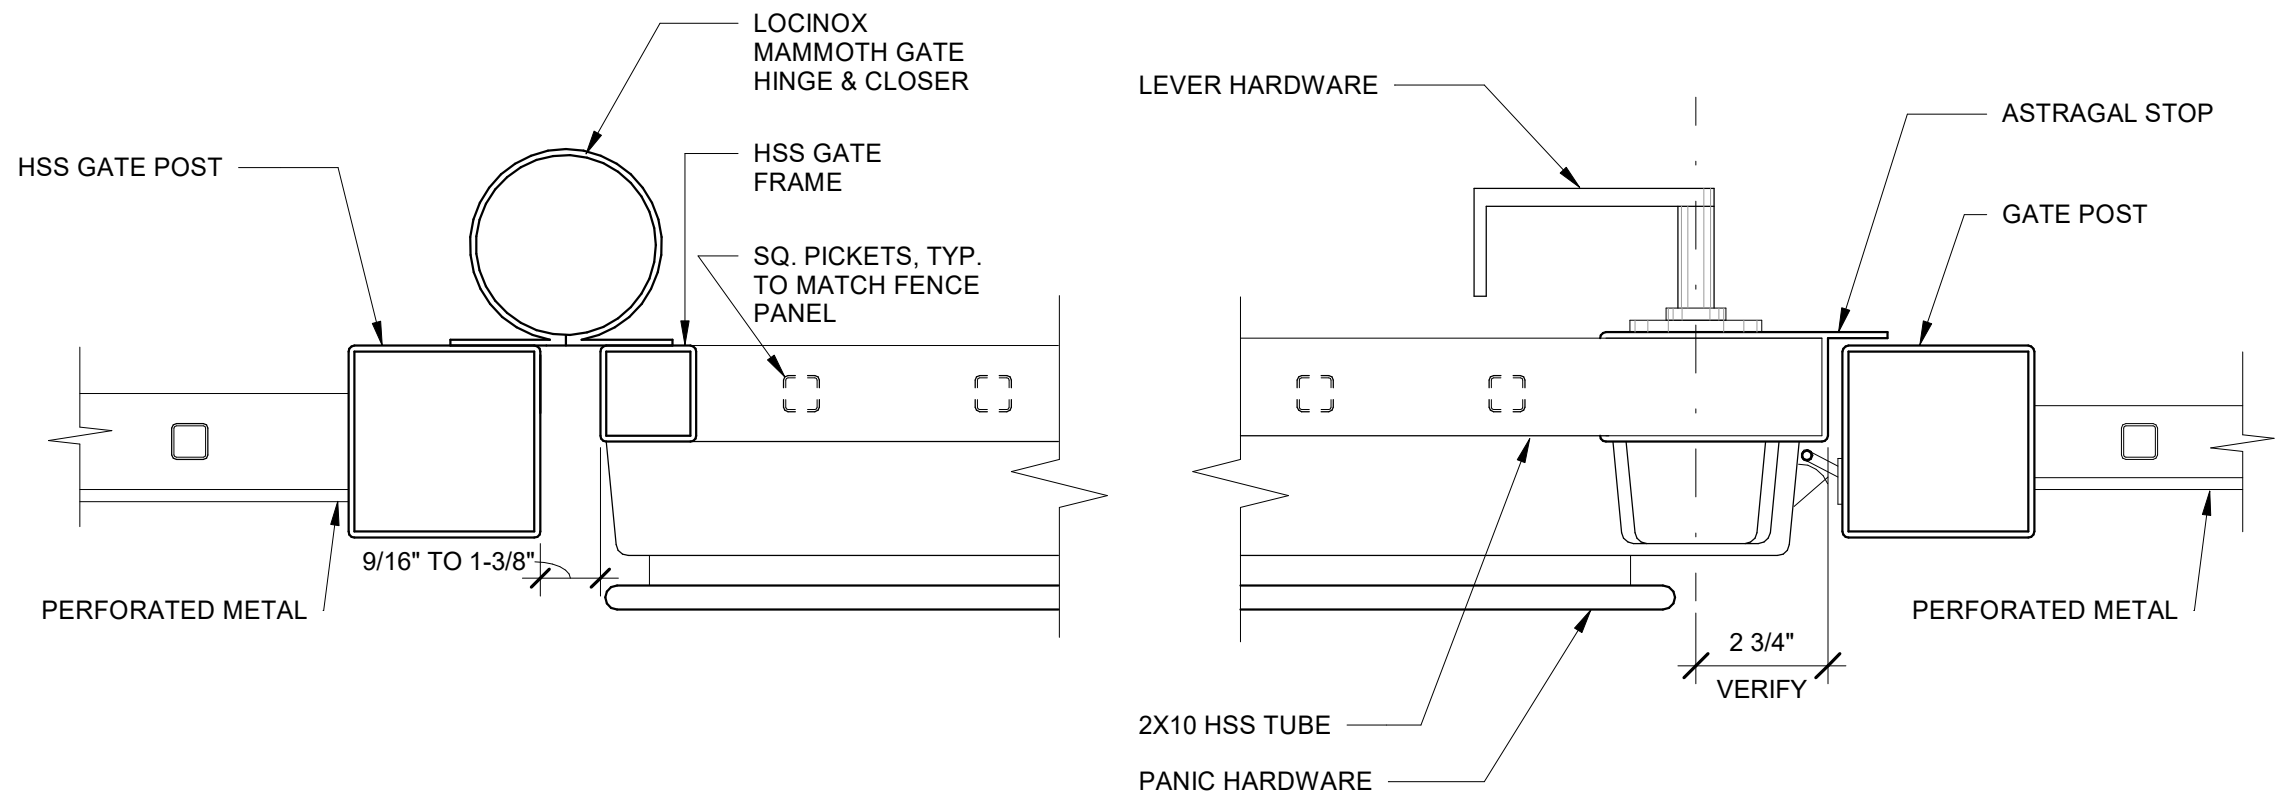

GATE PANIC HARDWARE - DECORATIVE METAL

3" = 1'-0"

15

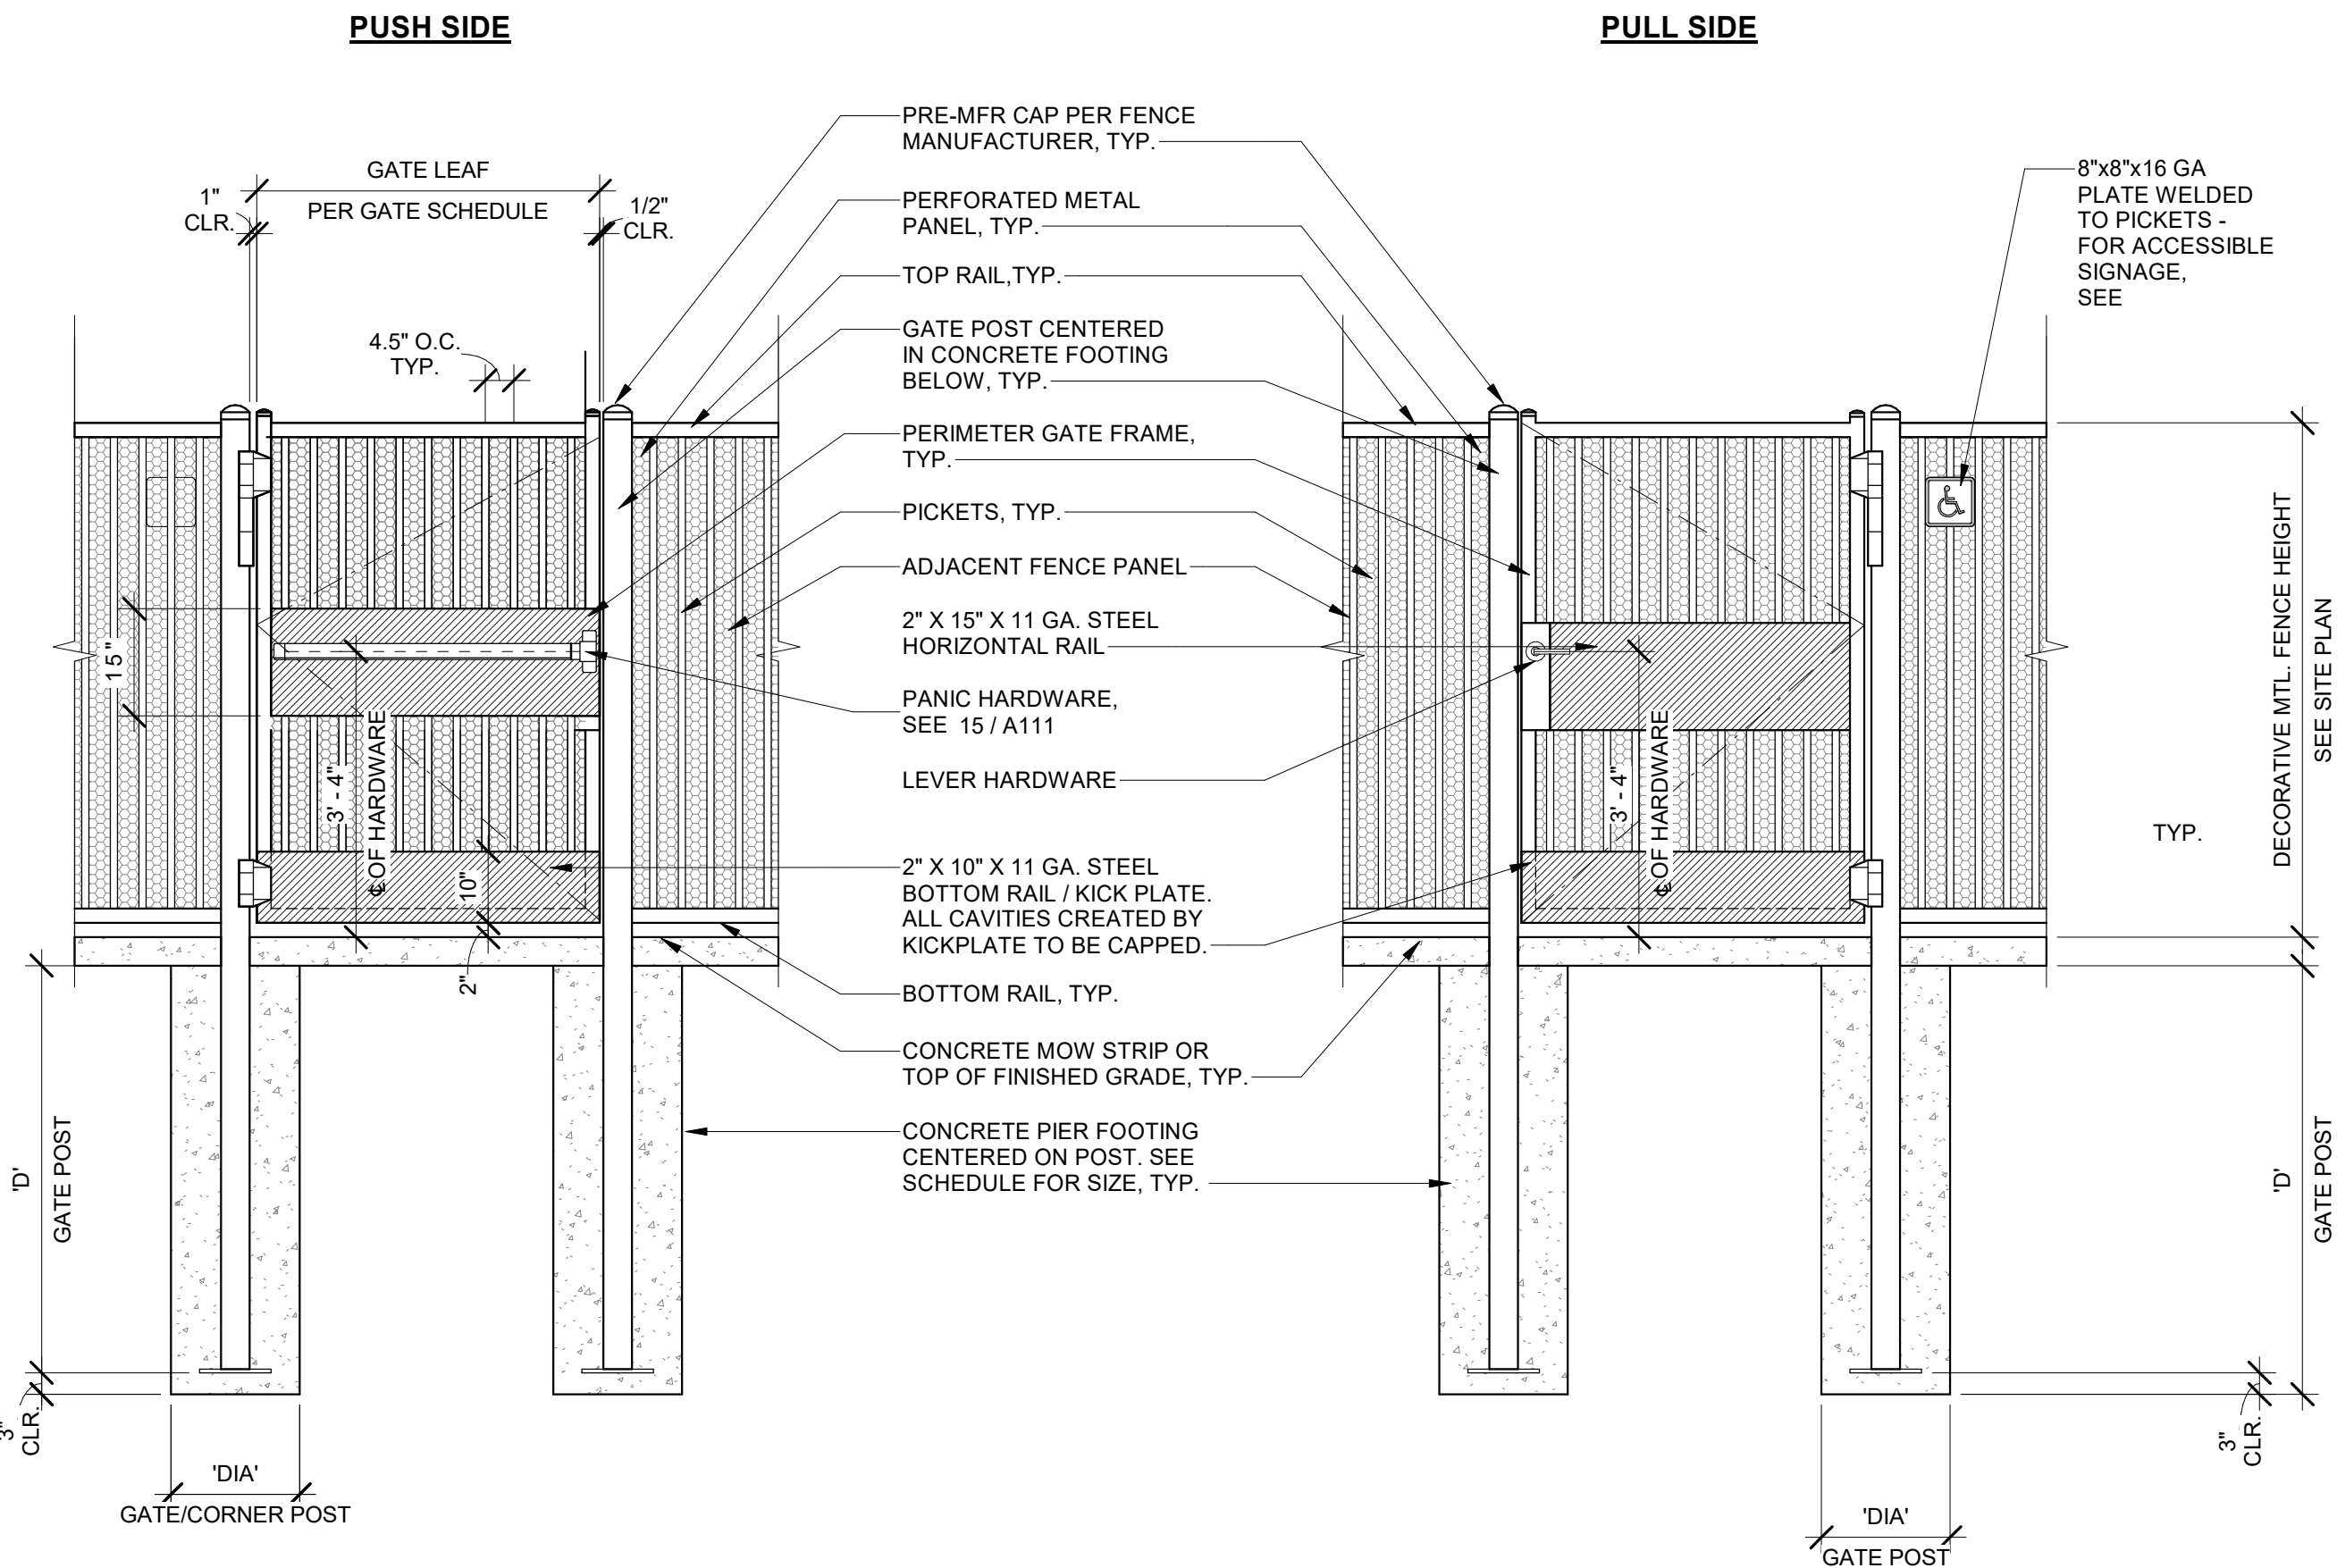

ORNAMENTAL METAL SWING GATE - ACCESSIBLE

1/2" = 1'-0"

4

IDENTIFICATION STAMP  
DIV. OF THE STATE ARCHITECT  
APP: 02-123701 INC:  
REVIEWED FOR  
SS ☐ FLS ☒ ACS ☒  
DATE: 10/14/2025

Teter, Inc. expressly reserves its common law copyright and other property rights in these plans. This document, the ideas and designs incorporated herein, as an instrument of professional service, is not to be used for any other project without prior written authorization.

| MARK | DATE     | DESCRIPTION   |
|------|----------|---------------|
| A    | 10/07/25 | DSA SUBMITTAL |



**TETER, INC.**  
FRESNO HEADQUARTERS  
VISALIA | BAKERSFIELD | MODESTO | SAN LUIS OBISPO  
ARCHITECTS ENGINEERS CONNECTED



MERCED CITY SCHOOL DISTRICT  
NEW PERIMETER FENCING  
JOHN C. FREMONT ELEMENTARY  
MERCED, CA  
DRAWING TITLE  
SITE DETAILS

PROJECT NO.  
24-13173.01  
DRAWING

**A111**