

2017, 2021, and 2023 Bond Updates



Stephen Dorman, P.E.
Vice-President, Sledge Engineering,
Public Hearing and Regular Board Meeting
August 20, 2025

2023 Bond Celebrations



Completed Summer 2025

- JMRS
- Operations Center
- Admin Roof/Solar

Construction On Schedule

- JHS Front, Fine Arts, Ag
- JHS CTE & Gym
- Admin Annex
- Paw Prints



Bond Financial Summary

- \$162 million spent to date
- \$18 million Summer 2025

2021 Bond Celebrations

JMS

- a) Athletic Field (fertilize, stripe, goal posts – *scheduled to complete 8/29*)
- b) Weight Room (add flooring – *material purchased pending install*)
- c) Gyms (repainted)



JHS

- a) Softball/Baseball - score tables, net replace (*schedule to complete 9/1*)
- b) 2024 Additions – completed 11-month warranty walk & starting Year 2 of operation (*Classroom Wing, Kitchen & Cafeteria, Field House Expansion*)

Code Compliance Reminders

- a) All projects comply with City/County Codes and Permits
- b) Certificate of Occupancy issued by City of Jarrell (DCES, JMS, JHS) or 3rd Party Building Official (JRMS)


2017 Bond Celebrations

JES:


- a) Remodel ARD Conference Room
- b) Remodel Reception Area
- c) Replace Carpet (and add walk off carpet at entrances)
- d) Granite Path for outdoor waiting area with path for afternoon release
- e) Marquee sign (*install October*)

JHS:


- a) Replace Stadium Turf
- b) Resurface Track (*November*)
- c) Roof/Solar (\$800k out of \$3 million in 2017 Bond)

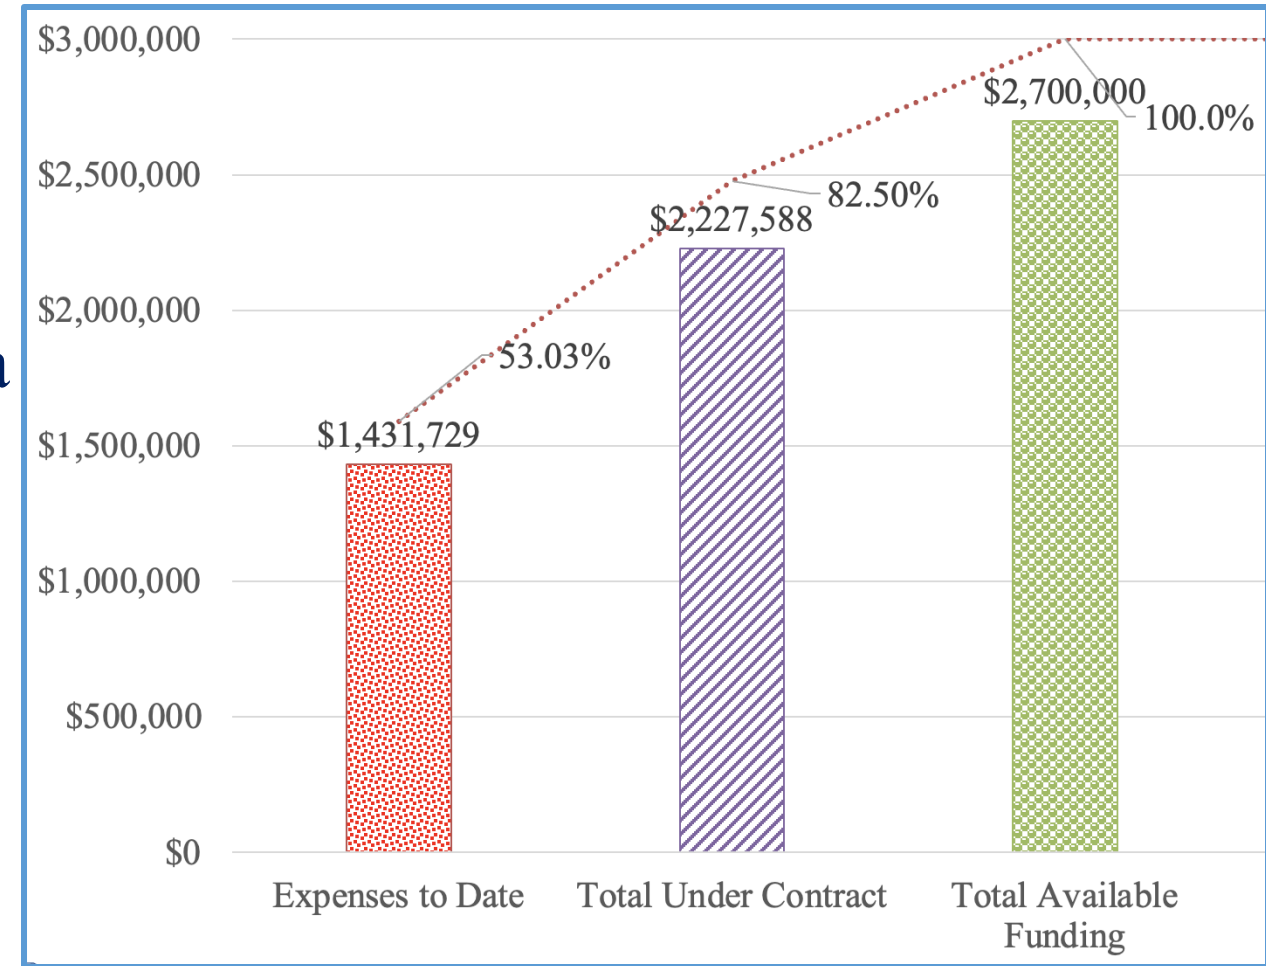


JES (Before)

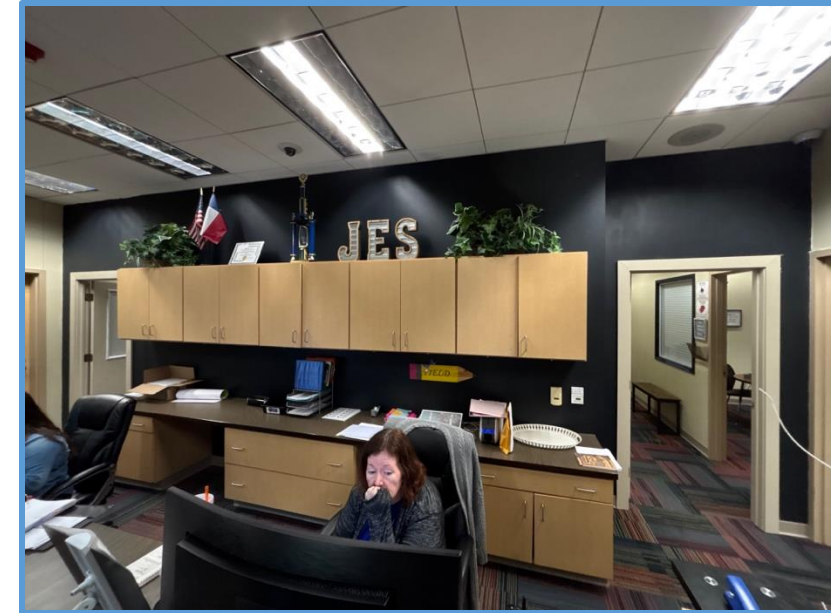


JES (After)

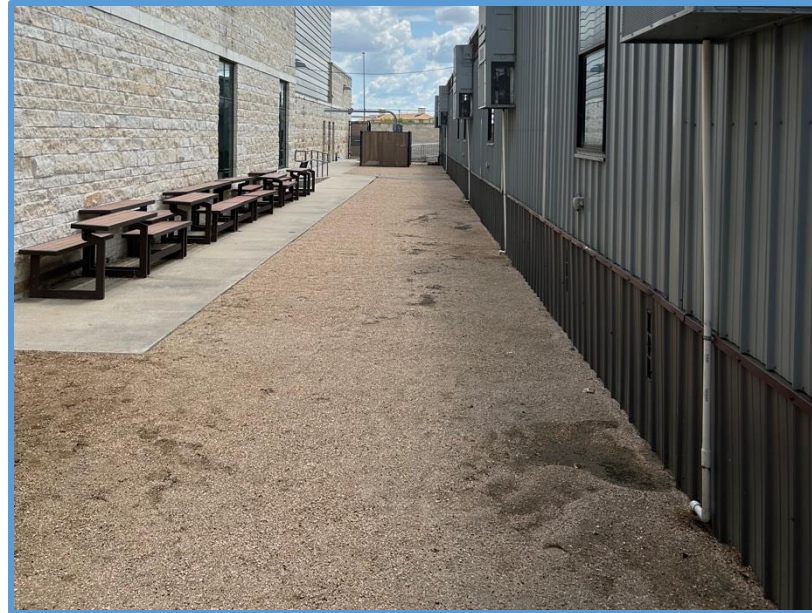

JHS – Cougar Stadium - Turf

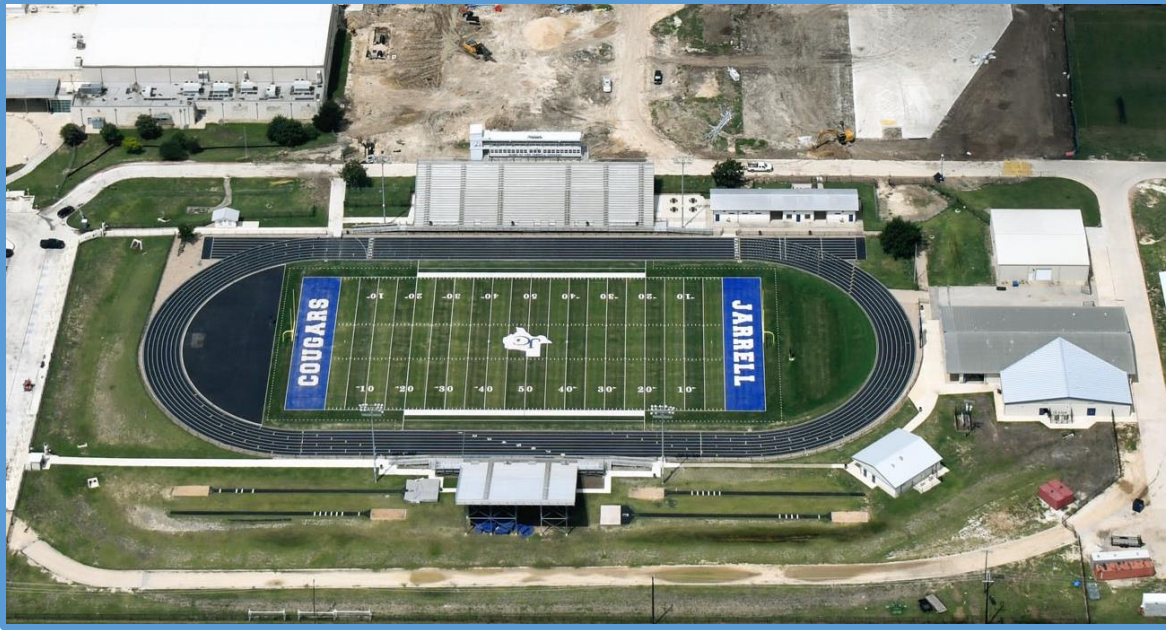

Track Color – Option 1

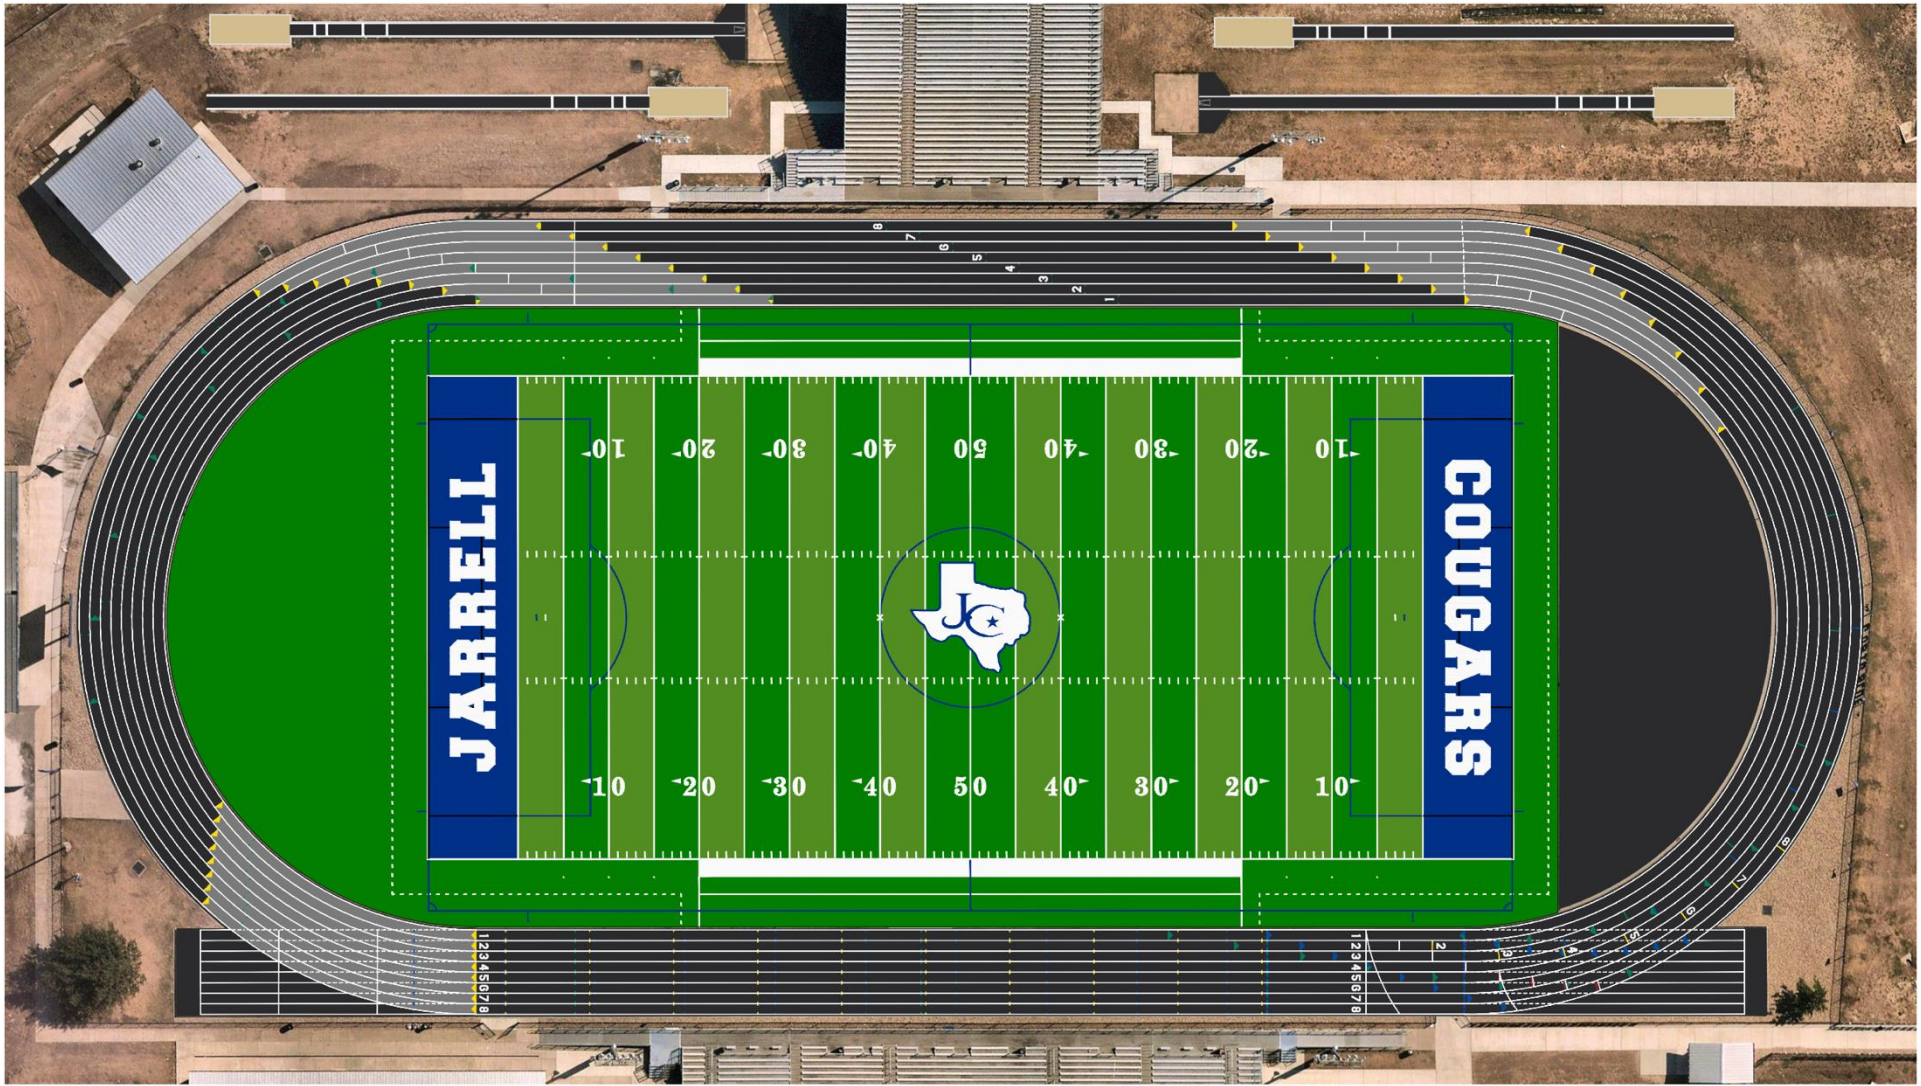

16 Alt Road
Hunt Valley, MD 21030
PH: (410) 771-9473
FAX: (410) 771-9479
WWW.BEYNONSPO RTS.COM



FACILITY NOTES

- 1 PROPOSED TRACK COLORS:
BLACK AND MID-GRAY

* ALL COLORS ARE ILLUSTRATIVE ONLY. OWNER TO APPROVE ALL COLORS PRIOR TO ORDERING.

JARRELL HIGH SCHOOL
Track & Field Renovation
Jarrell, TX

Date: 08/11/2025	Scale: 1"=40'	Drawn By: BKJ
Revised:	Approved By:	Sheet: OPTION 1

Track Color – Option 2



16 Alt Road
Hunt Valley, MD 21030
PH: (410) 771-9473
FAX: (410) 771-9479
WWW.BEYNONSPORTS.COM



FACILITY NOTES


- 1 PROPOSED TRACK COLORS:
BLACK AND HERTHA BLUE

* ALL COLORS ARE ILLUSTRATIVE ONLY. OWNER TO APPROVE ALL COLORS PRIOR TO ORDERING.

JARRELL HIGH SCHOOL
Track & Field Renovation
Jarrell, TX

Date: 08/11/2025	Scale: 1"=40'	Drawn By: BKJ
Revised:	Approved By:	Sheet: OPTION 2

Track Color – Option 3

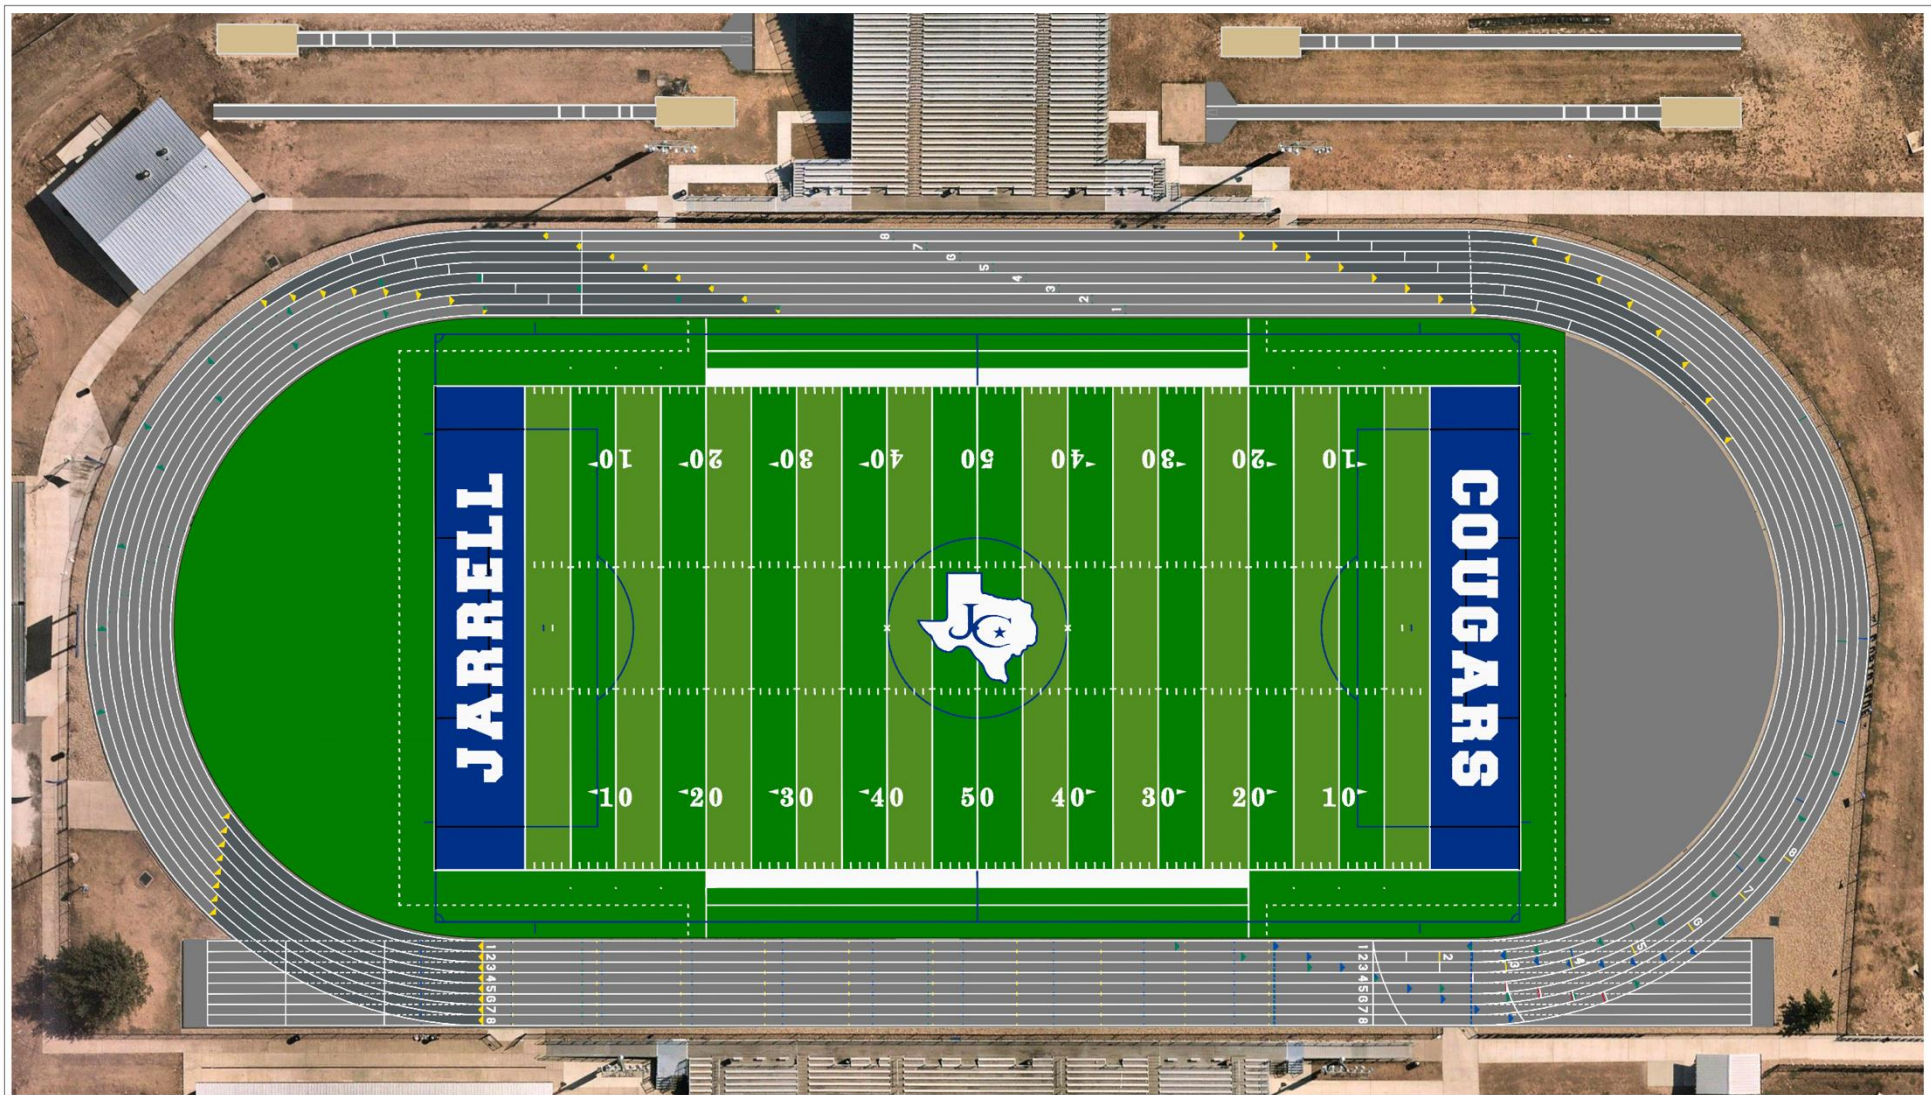

16 Alt Road
Hunt Valley, MD 21030
PH: (410) 771-9473
FAX: (410) 771-9479
WWW.BEYNONSPORTS.COM



FACILITY NOTES


- 1 PROPOSED TRACK COLORS:
MID-GRAY AND DARK GRAY

* ALL COLORS ARE ILLUSTRATIVE ONLY. OWNER TO APPROVE ALL COLORS PRIOR TO ORDERING.

JARRELL HIGH SCHOOL
Track & Field Renovation
Jarrell, TX

Date: 08/11/2025	Scale: 1"=40'	Drawn By: BKJ
Revised: -	Approved By:	Sheet: OPTION 3

Track Color – Option 4

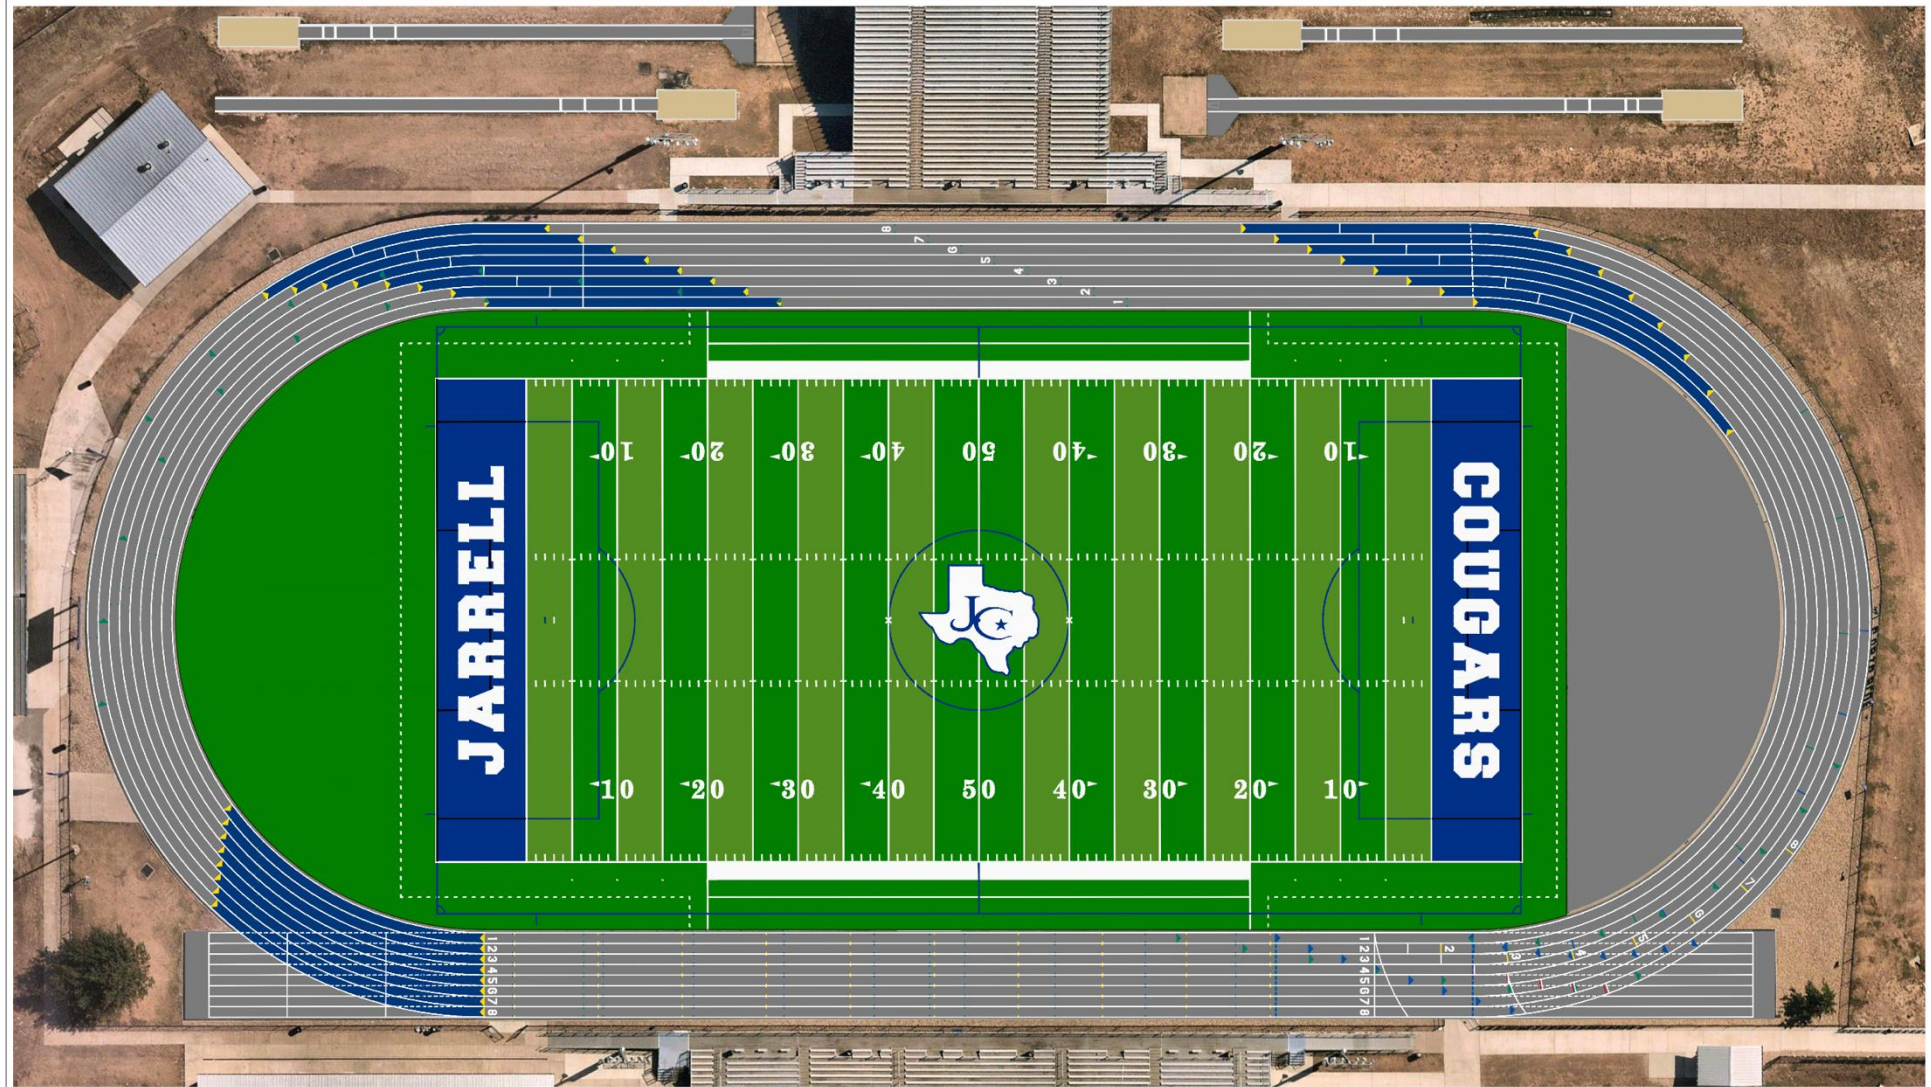

16 Alt Road
Hunt Valley, MD 21030
Ph: (410) 711-9473
Fax: (410) 711-9479
WWW.BEYNONSPTS.COM



FACILITY NOTES

- 1 PROPOSED TRACK COLORS:
MID-GRAY AND HERSHA BLUE

* ALL COLORS ARE ILLUSTRATIVE ONLY. OWNER TO APPROVE ALL COLORS PRIOR TO ORDERING.

JARRELL HIGH SCHOOL
Track & Field Renovation
Jarrell, TX

Date: 08/11/2025	Scale: 1"=40'	Drawn By: BKJ
Revised: -	Approved By:	Sheet: OPTION 4



Jarrell
Independent School District